



# Kenyon Lane

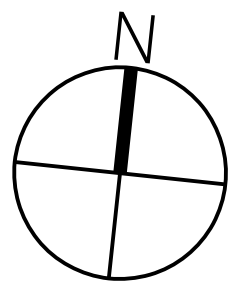

**FALCONER  
CHESTER  
HALL**

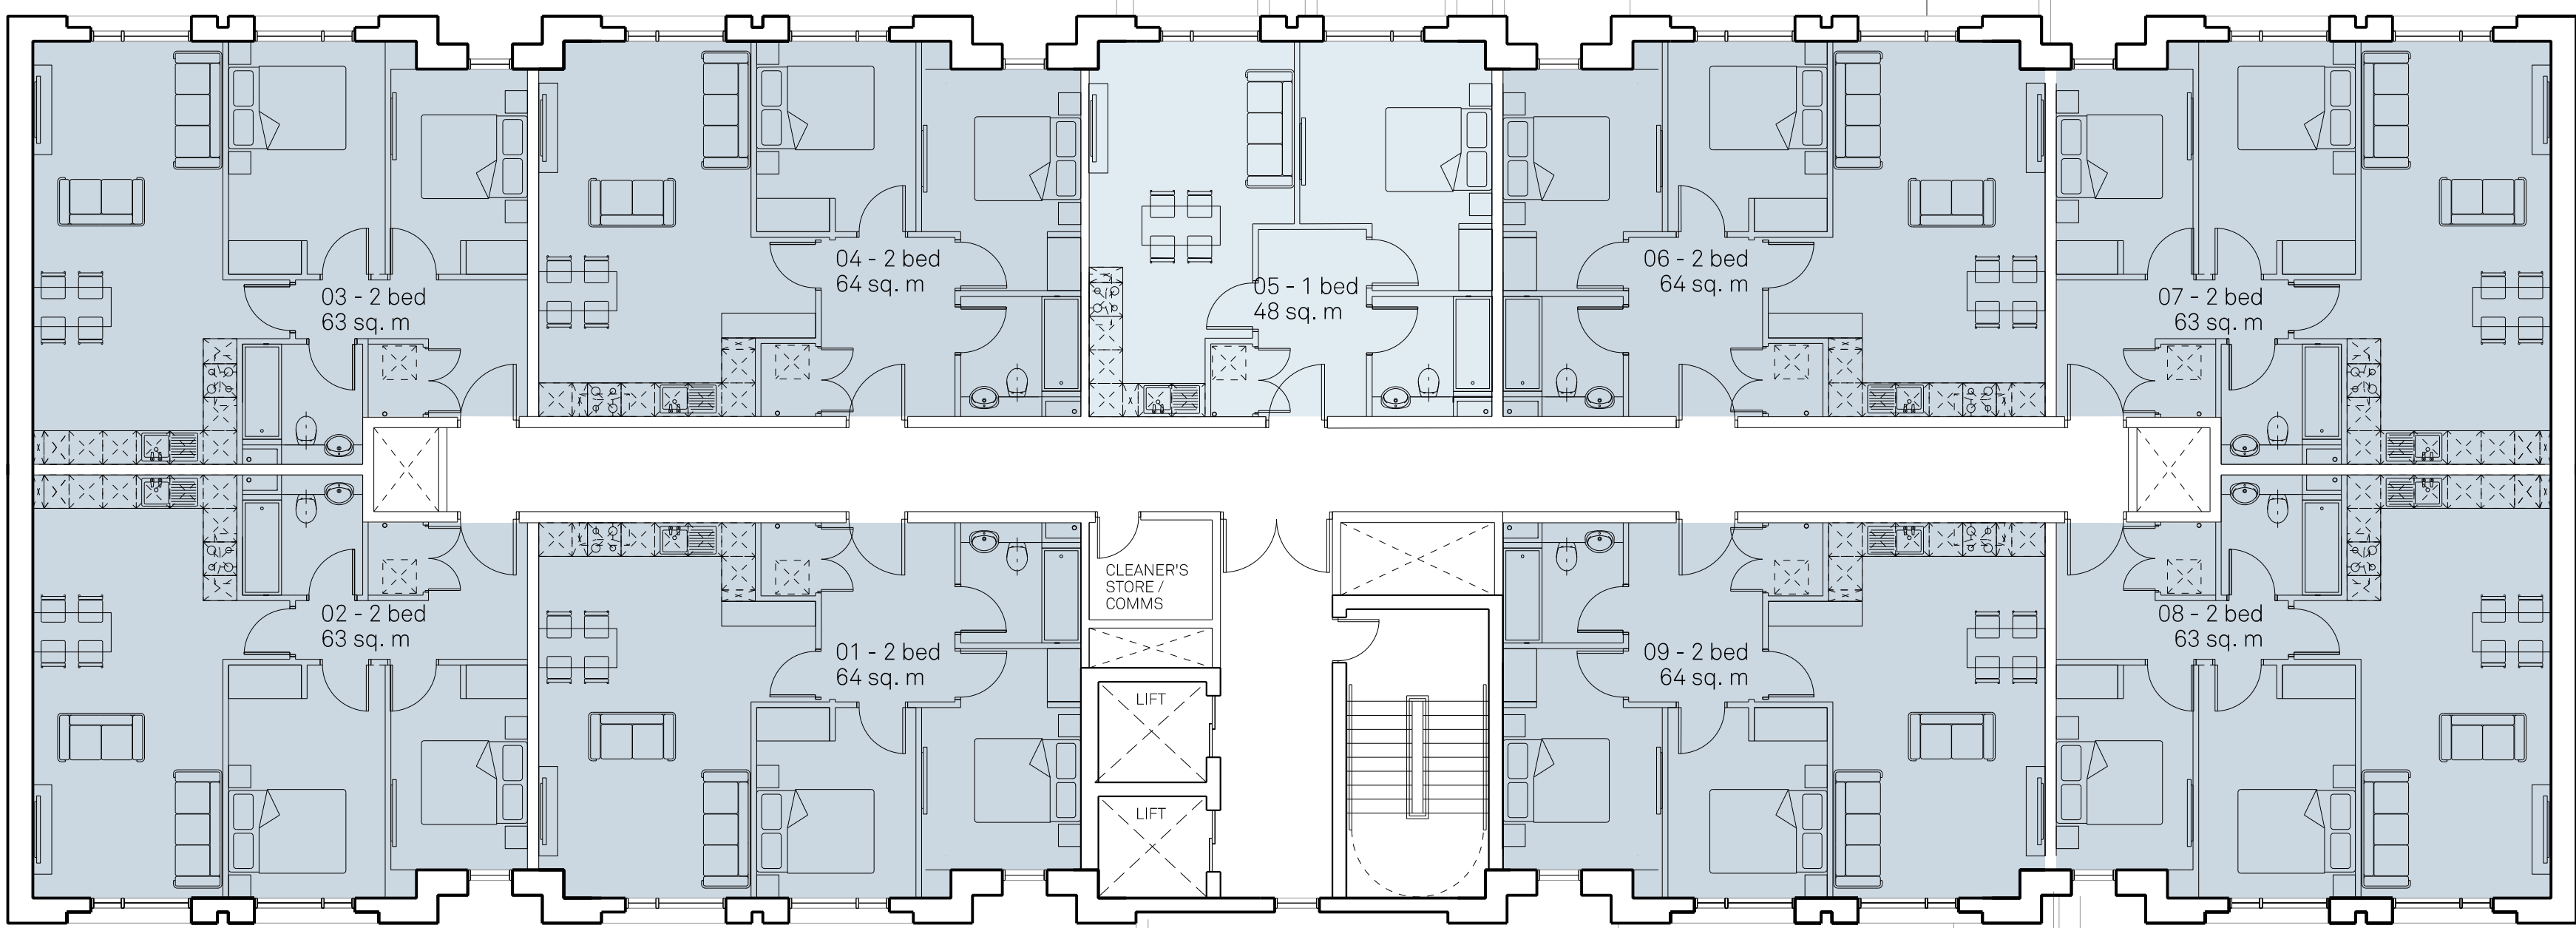

|       |            |                                       |
|-------|------------|---------------------------------------|
| Rev E | 05.08.2020 | Further amendments to car park layout |
| Rev D | 20.07.2020 | Car park arrangement updated          |
| Rev C | 09.07.2020 | Drawing title amended                 |
| Rev B | 03.07.2020 | Issued for Planning                   |
| Rev A | 17.06.2020 | Landscaping updated.                  |

|                                              |            |             |
|----------------------------------------------|------------|-------------|
| Project Title                                |            | Project No. |
| Kenyon Lane, Moston                          |            | P19-008     |
| Drawing Title                                |            | Drawing No. |
| Proposed: First, Second and Third Floor Plan |            | 02-03-002E  |
| Client                                       |            |             |
| GDMJ Limited                                 |            |             |
| Drawn By                                     | Date       |             |
| AW                                           | March 2020 |             |
| Scale                                        |            |             |
| 1:100 @ A1                                   |            |             |