


- Type A (1 Bed - 2 Persons)
- Type B (2 Bed - 4 Persons)
- Type C (2 Bed - 4 Persons)
- Type D (2 Bed - 4 Persons)
- Type E (3 Bed - 6 Persons)

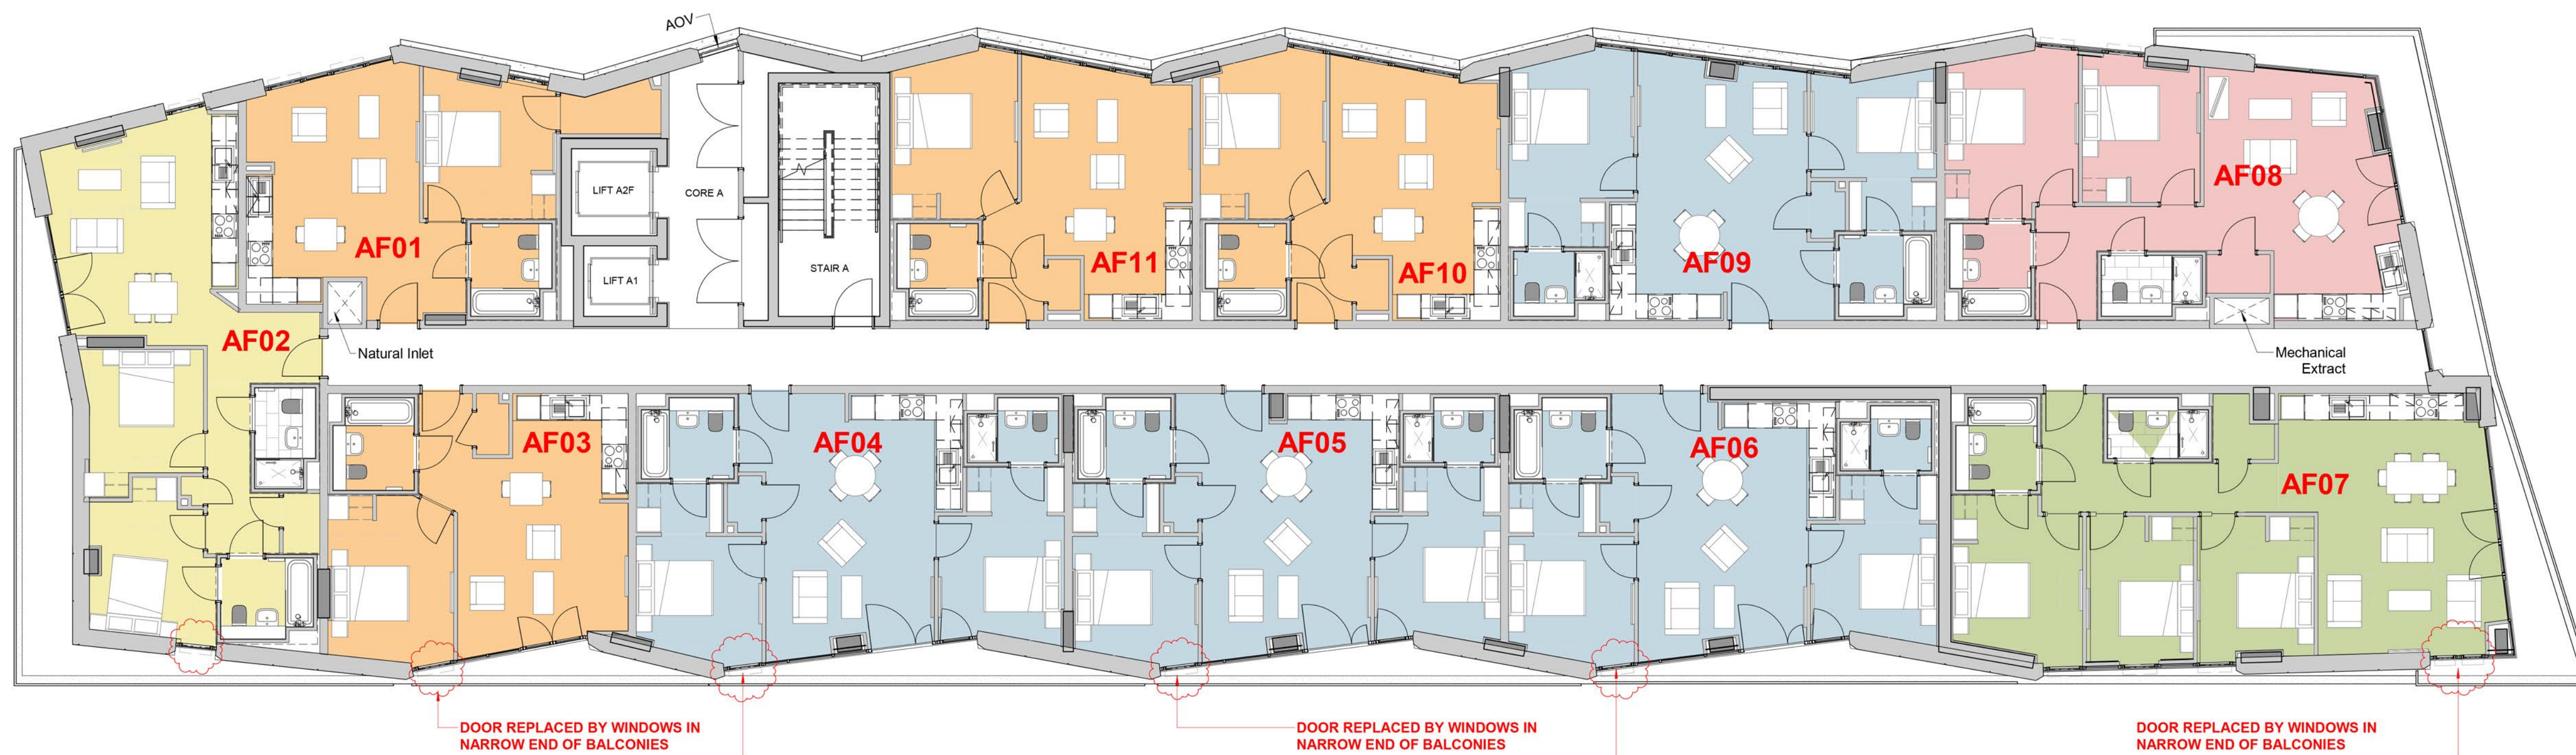

© COPYRIGHT

The copyright in this drawing is vested in Sheppard Robson and no license or assignment of any kind has been, or is, granted to any third party whether by provision of copies or originals or otherwise unless agreed in writing.

NOT SCALE FROM THIS DRAWING

The contractor shall check and verify all dimensions on site and report any discrepancies in writing to Sheppard Robson before proceeding work.

FOR ELECTRONIC DATA ISSUE

Electronic Data /drawings are issued as "read only" and should not be interrogated for measurement. All dimensions and levels should read, only from those values stated in text, on the drawing.

AREA MEASUREMENT

The areas are approximate and can only be verified by a detailed dimensional survey of the completed building. Any decisions to be made on the basis of these predictions, whether as to value for purchase or pre-let, lease agreements or otherwise, should include due allowance for the increases and decreases inherent in the design development and building processes. Existing buildings may present anomalies in relation to surveyed/drawn plans that may also affect the areas and figures are subject to Town Planning and Conservation Area Consent and detailed figures to be analysed.


Figures relate to the likely areas of the building at the current stage of the design and are calculated using one of the following (as stated in the accompanying areas schedule) IPMS1, IPMS2, IPMS3, IPMS649,

REV.	DATE	AMENDMENT
P01	13/08/2020	Issued as Non-Material Amendment to Planning Application 118625/FO/2017

BF01

BLOCK (A OR B). FLOOR (01 TO 14). FLAT NUMBER (STARTING FROM LIFTS)

KEYPLAN

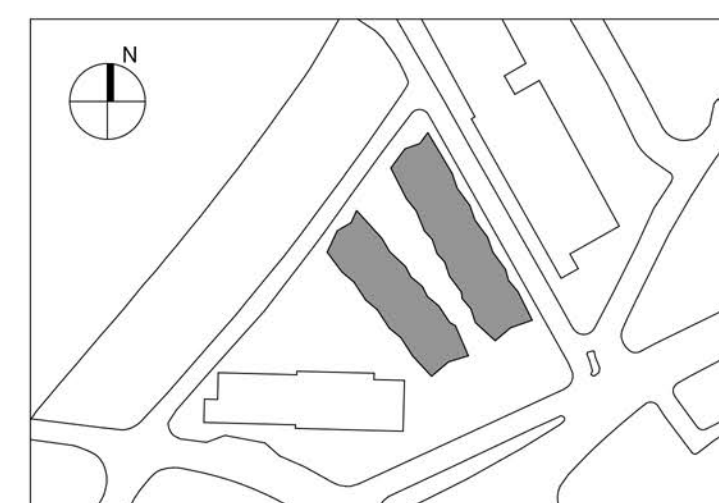

CLIENT

Glenbrook CB Ltd

**NOTE - SUBMITTED AS NON-MATERIAL AMENDMENT
TO PLANNING APPLICATION 118625/FO/2017 -
REPLACES DRAWING 806**

STATUS	PURPOSE FOR ISSUE
S2	PLANNING

SR NO.
6193

DRAWING NO. **6193 - SRA-01-ZZ-DR-A-20-1006** REV. **P01**

SHEPPARD ROBSON

77 Parkway Camden Town London NW1 7PU
T: +44 (0)20 7504 1700 E: london@sheppardrobson.com

SCALE@A1	DATE	ORIGINATOR	CHECKED	AUTHORISED
1 : 100	13/08/2020	GB	VC	TOB

PROJECT Cornbrook Residential Development

Typical Floor Plan (2nd to 14th Floor)

REV.
P01