



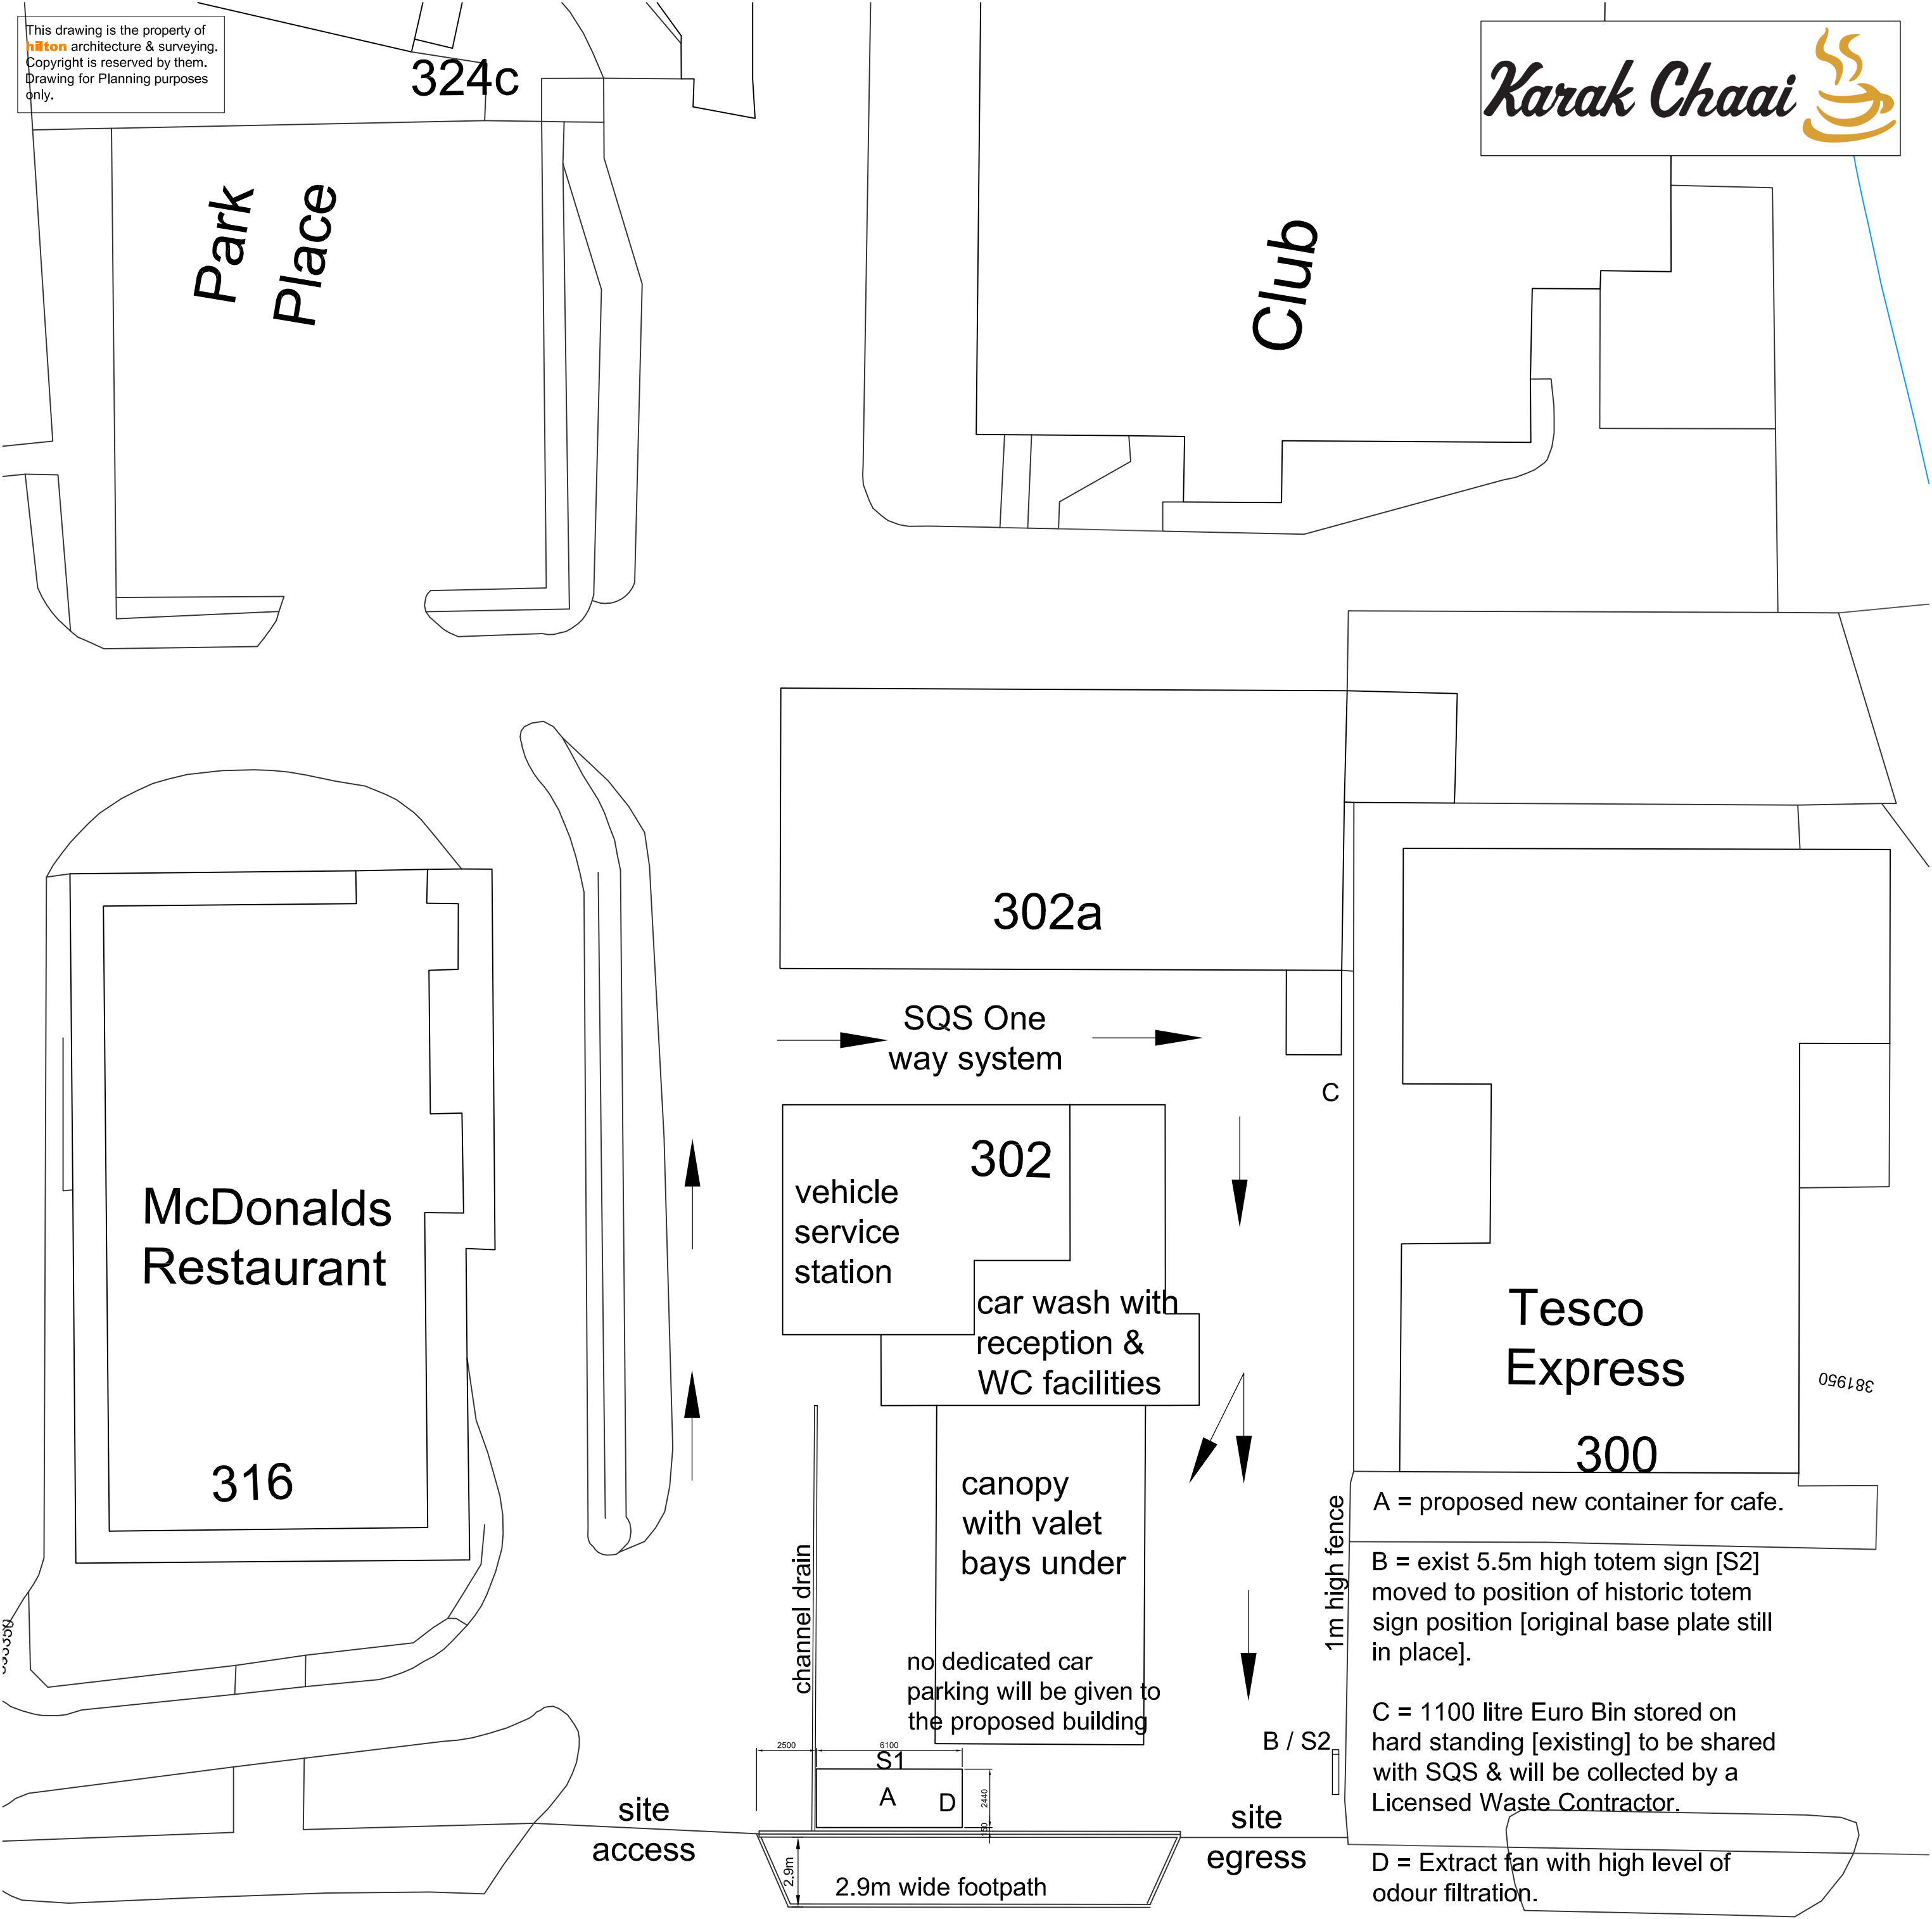

Proposed Site Plan

BARLOW MOOR ROAD

26.9m

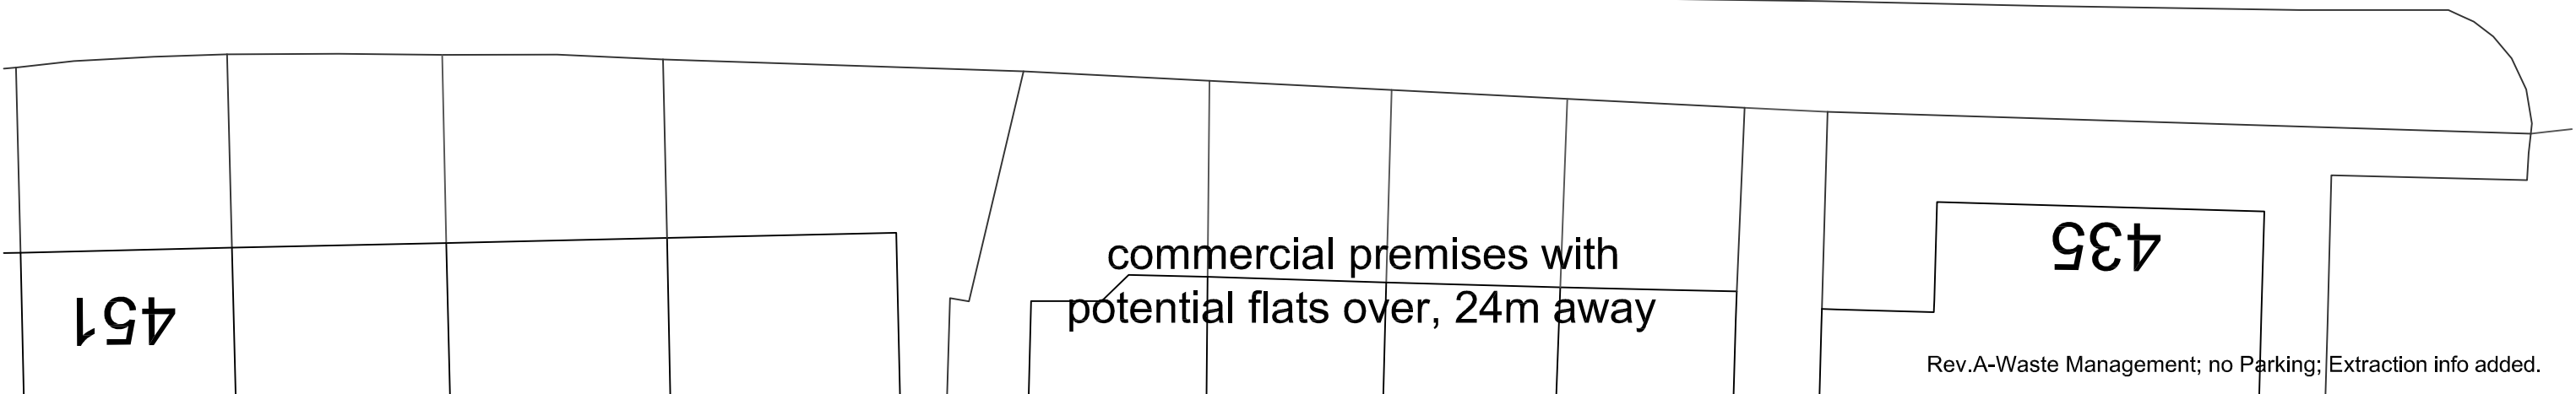

**PROPOSED CAFÉ [A3 USE CLASS]
FOR KARAK CHAAI
AT SQS CARWASH 302 BARLOW MOOR ROAD,
CHORLTON PARK, MANCHESTER M21 8AY**

hilton architecture & surveying
m 07786 023 904 **e** hilton-architecture@mail.com **t** 0161 652 6790
a 'design studio' 12 Carr House Road, Springhead, Oldham OL4 4PA

Scale 1:200 [1cm=2m] @ A2 size 07A