

General Notes:

1. The drawings, design and all information contained therein are the sole copyright of Norder Design Associates (NDA) and reproduction in any form is forbidden unless permission is obtained in writing.
2. This drawing is to be read in conjunction with all other relevant Architects, Engineers and specialists drawings, details and specifications.
3. Conflicting information shown on the NDA drawings or discrepancies between the information given by NDA and that provided by others must be referred to NDA before work proceeds.
4. Dimensions must not be scaled from this drawing.
5. Dimensions marked 'dimension to be site checked' are subject to confirmation by site measurement before construction proceeds.
6. Subcontractor surveys, such as for the purposes of steelwork installation, take precedence over 'site dimensions' indicated on this drawing. All surveys should ensure an accurate fit of components.
7. Temporary works associated with the construction of the project shall be the responsibility of the Principal Contractor.
8. Where any temporary works or scaffolding are required the Principal Contractor shall appoint a competent and suitably experienced Temporary Works Coordinator (TWC). Refer to BS 5975 for guidance on temporary works and the role of a TWC.
9. Calculations and drawings of all Contractor designed structural items associated with NDA's design responsibilities shall be submitted to the Engineer for comment at least 10 days prior to manufacture. Any comments made by NDA do not absolve the Contractor of his design responsibilities.

P2	02.09.20	Planning Issue.	SW
P1	27.08.20	Issued for Client comments/approval.	SW
REV	DATE	AMENDMENT	BY
	CLIENT		



PROJECT

Manchester Brewery
New 8 Vessel DPV Block

DRAWING TITLE

Proposed DPV Block Building
Elevations 1 of 2




SCALE

1 : 100

SHEET SIZE A1

DATE	DRAWN	CHECKED
27 August 2020	SW	RSP

DRAWING NO.	REV
8540-NDA-XX-XX-DR-A-5503	P2

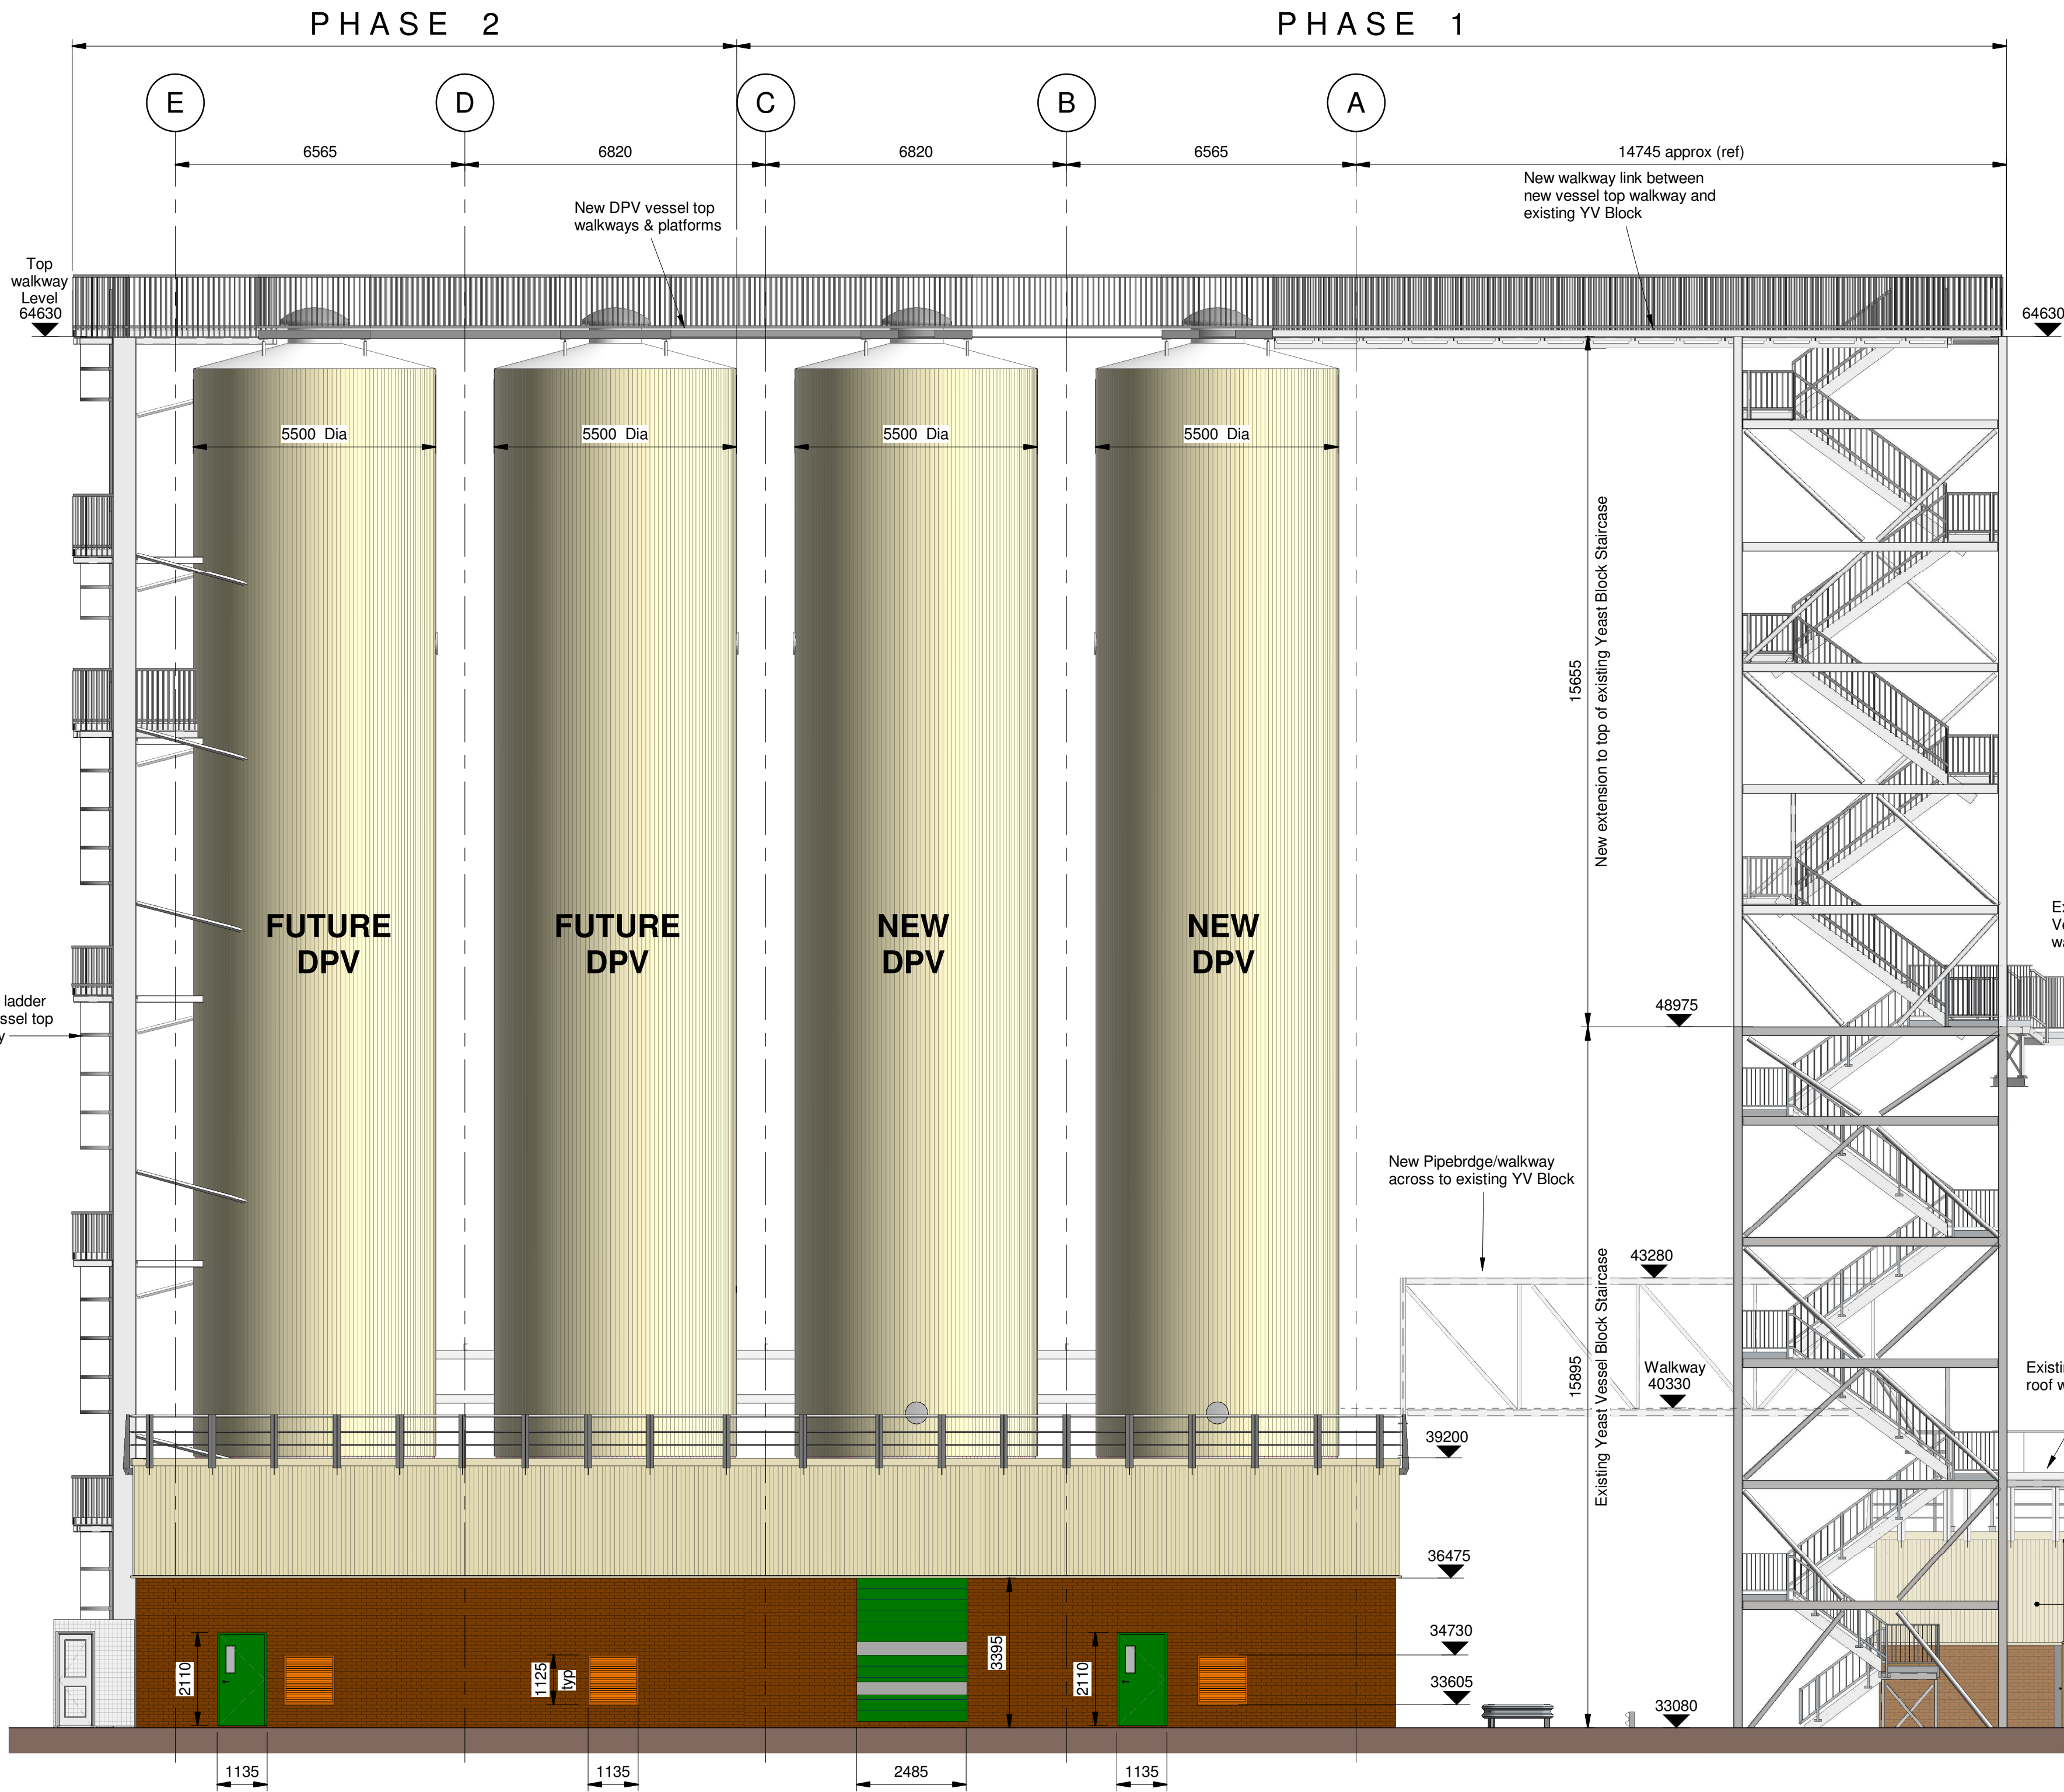

1 North-West Elevation - DPV Block
1 : 100

MATERIALS

WALLS: Facing brickwork up to a dado level consistent with maximum access door height, Ipswich Brown Smooth below dpc level and Carlton Brown Rustic textured above dpc level with profiled insulated metal system cladding above in colour Honesty (BS10C31) all to match existing recently constructed adjacent buildings.

GUTTERS, RWPS, FASCIAS, FLASHINGS AND LOUVRES: Generally to match the colour of the adjacent cladding/walling materials.

FLAT ROOFS: Single ply membrane, colour Goosewing Grey (BS 10A05/RAL 080 70 05)


VESSELS: Side outer cladding skin to be profiled metal colour Honesty (BS10C31), with the dome cap section of the vessel stainless steel.

STAIRS, HANDRAILS, WALKWAYS, LADDERS, PIPEBRIDGE AND ASSOCIATED STRUCTURE: Galvanised steel.

DOORS: Steel flush door leaves, steel frames with vision panels as indicated - RAL 6001 Emerald Green

VISIBLE PLANT/SERVICING COWLS, HOUSINGS AND SURROUNDS: Finished colour to match the background wall or roof cladding against which they are located.

All of the materials and colours will be to match/complement existing.

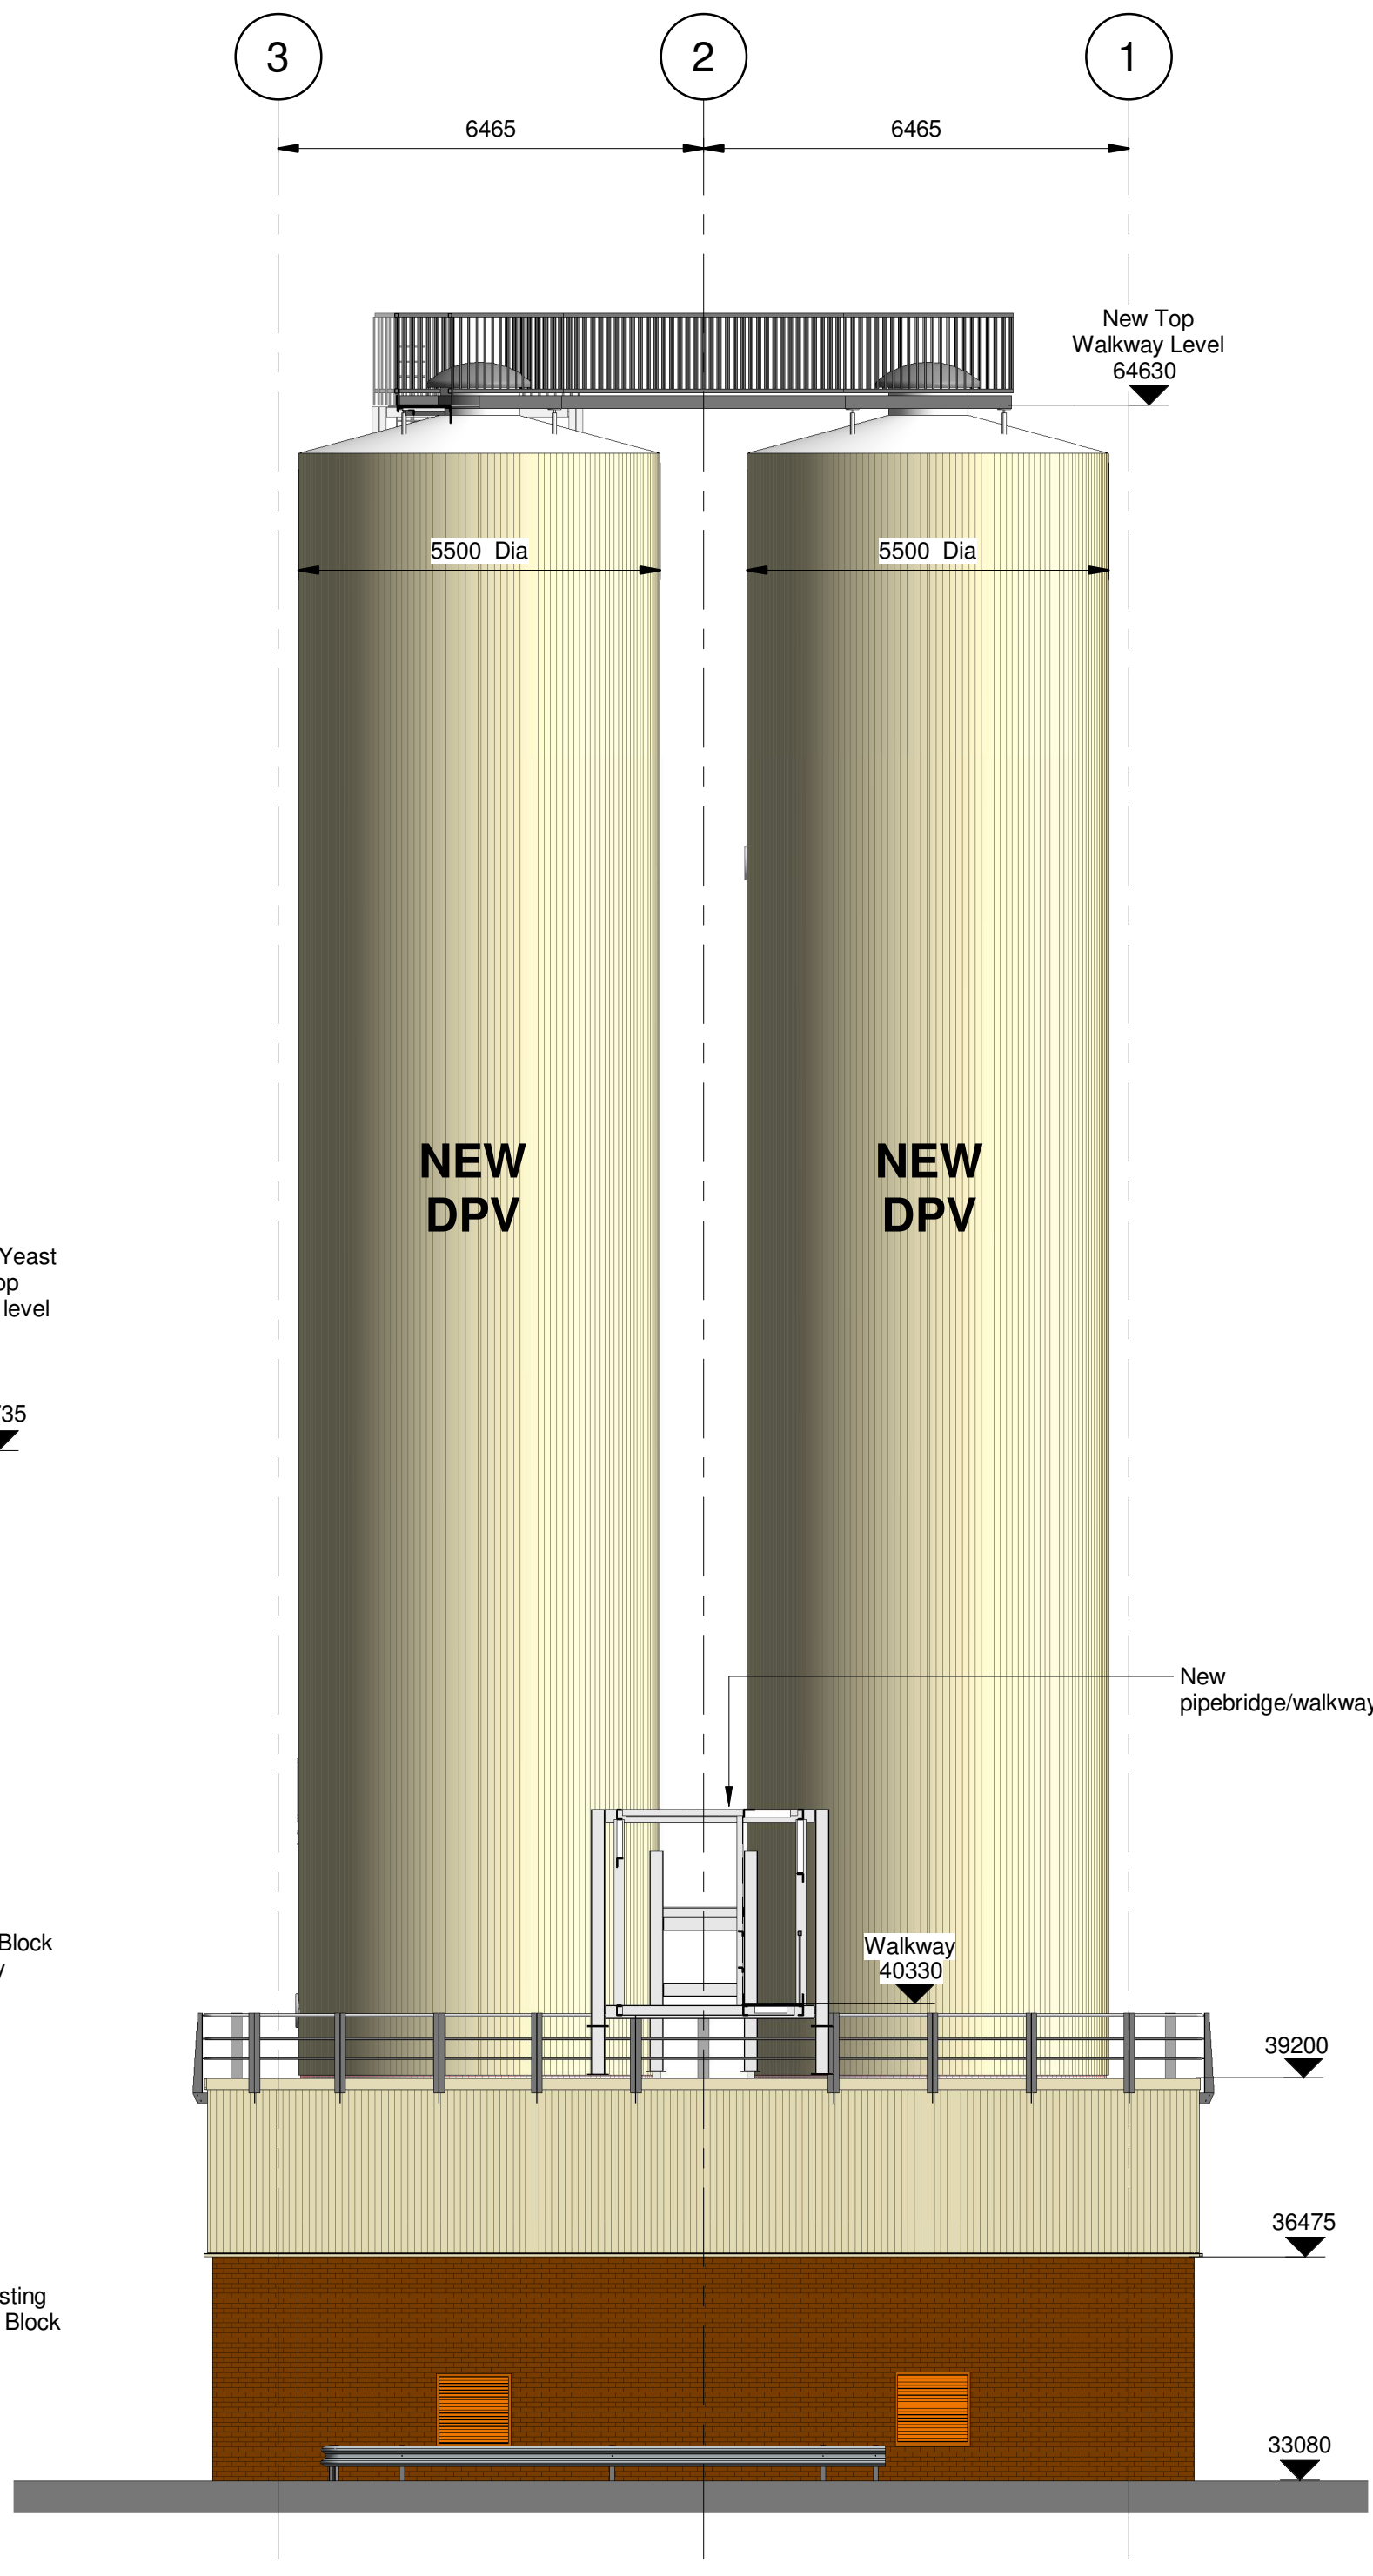

2 South-West Elevation - DPV Block
1 : 100

