



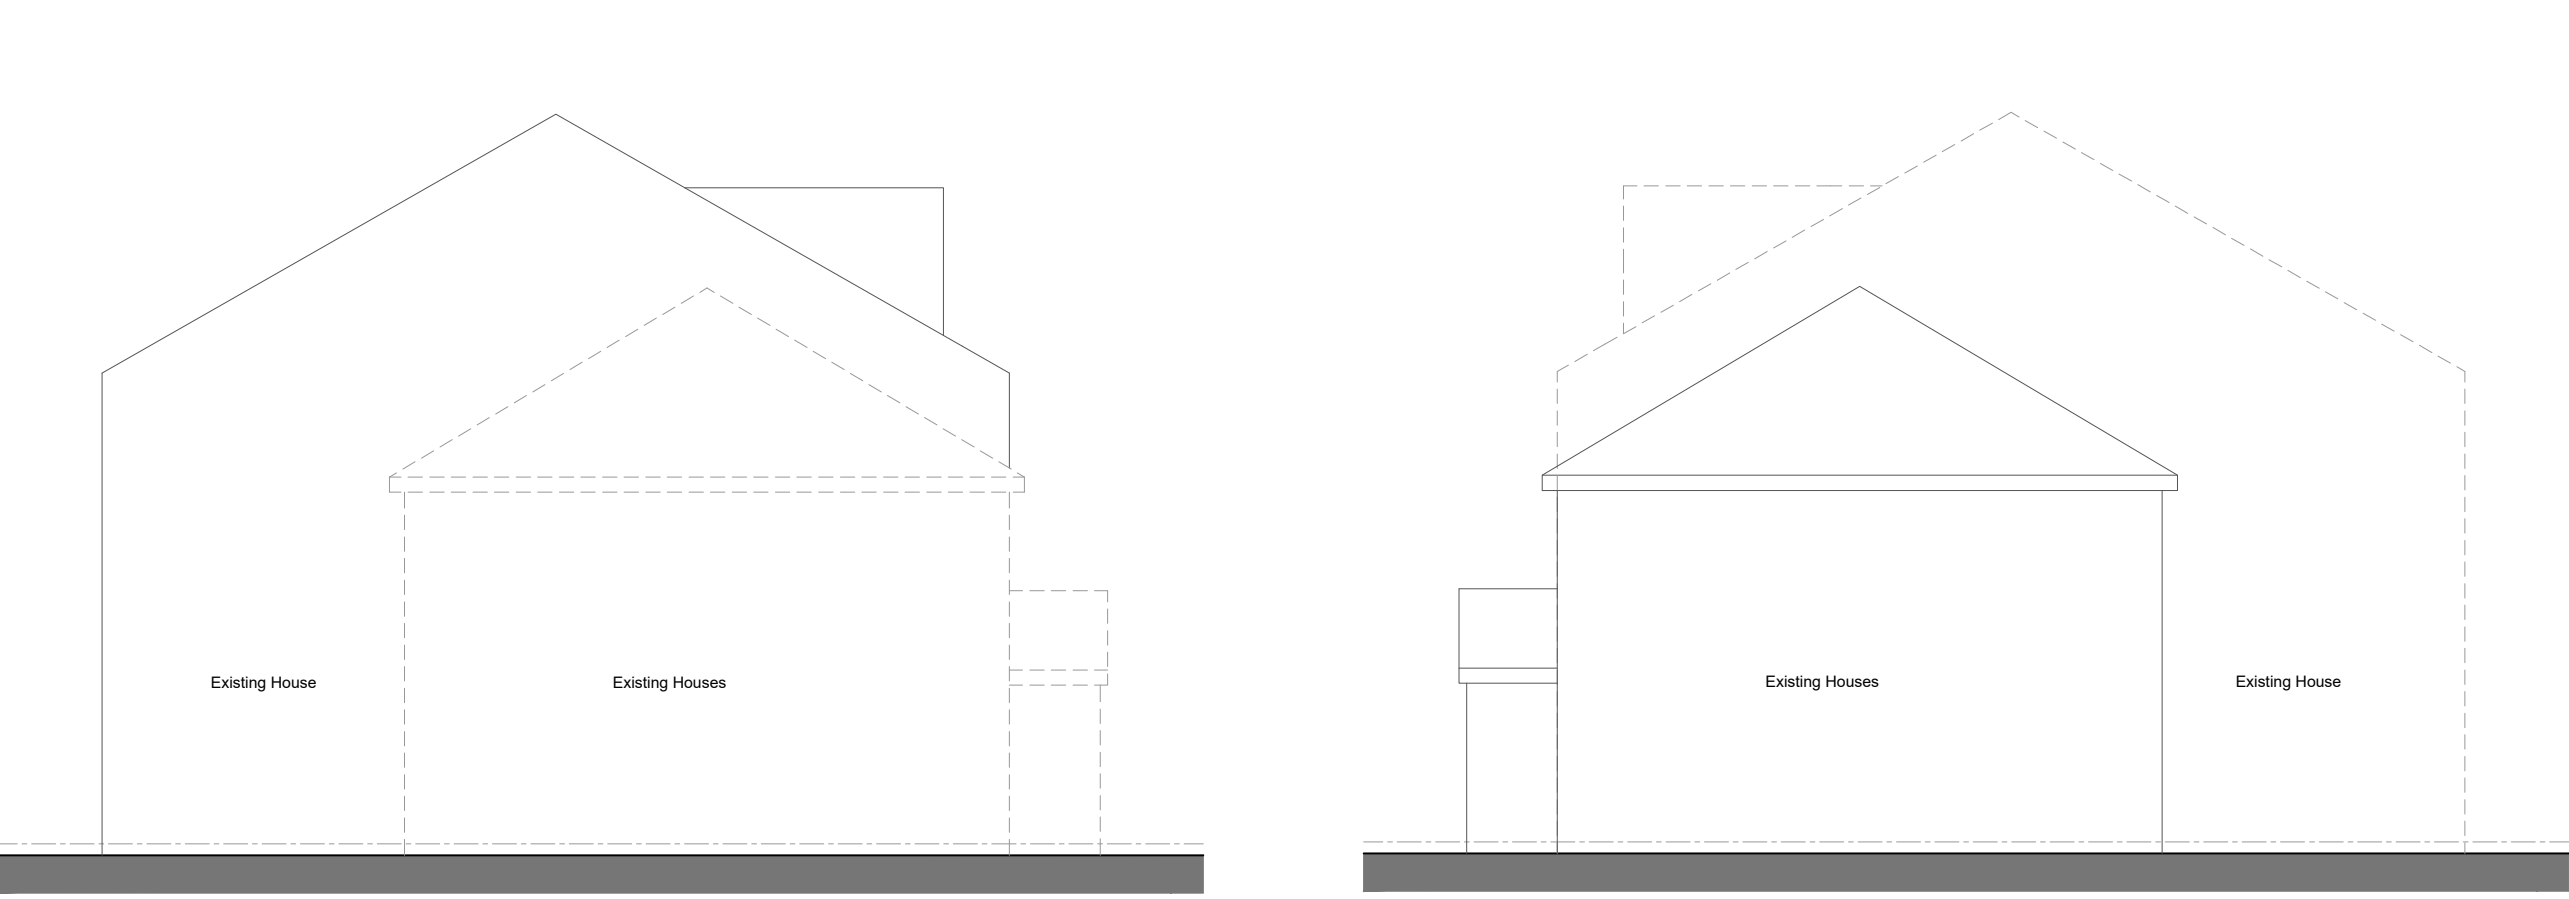


Existing Side Elevation


Existing Side Elevation

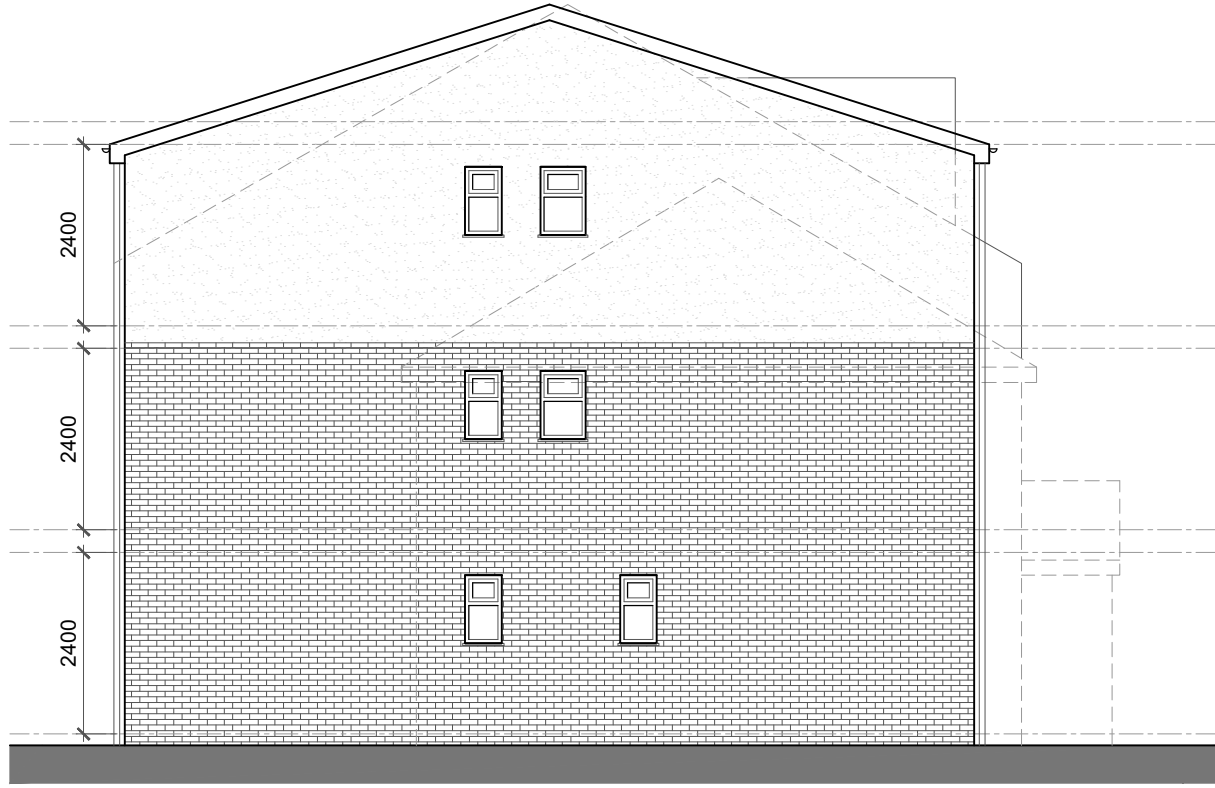


Proposed Side Elevation

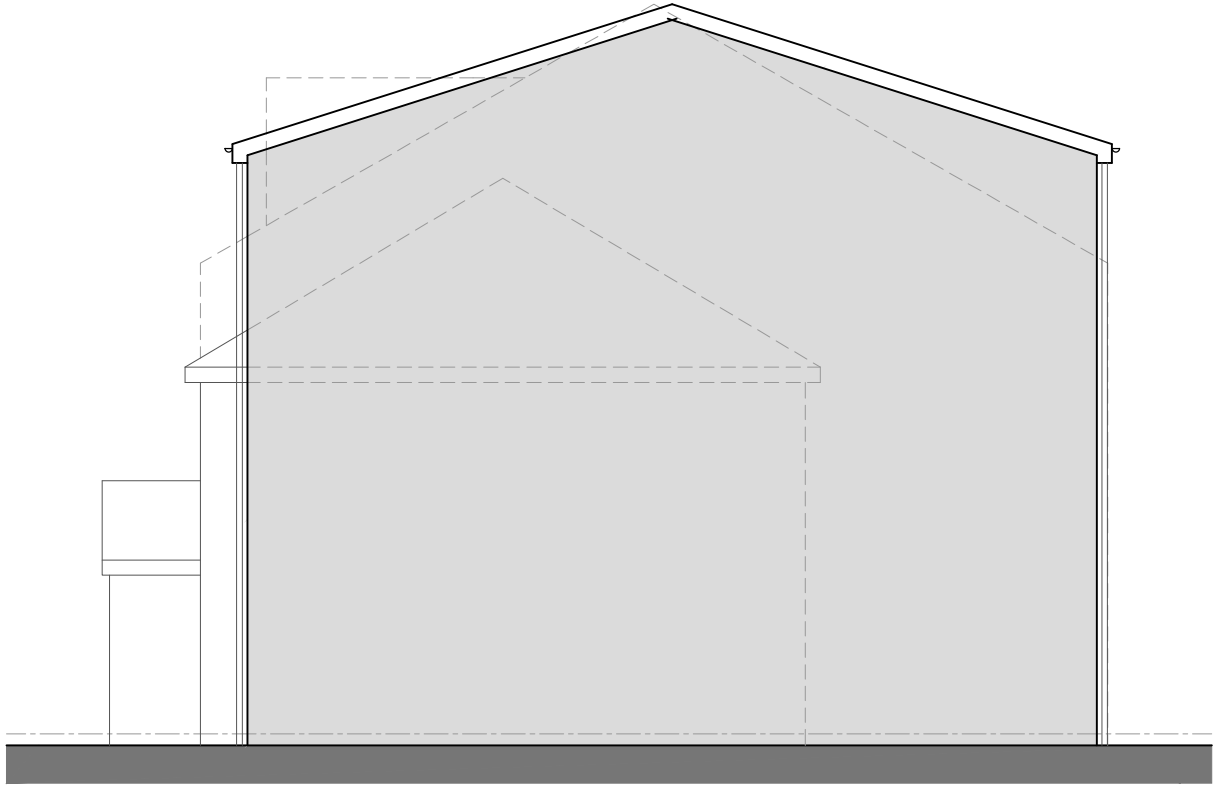


Proposed Side Elevation

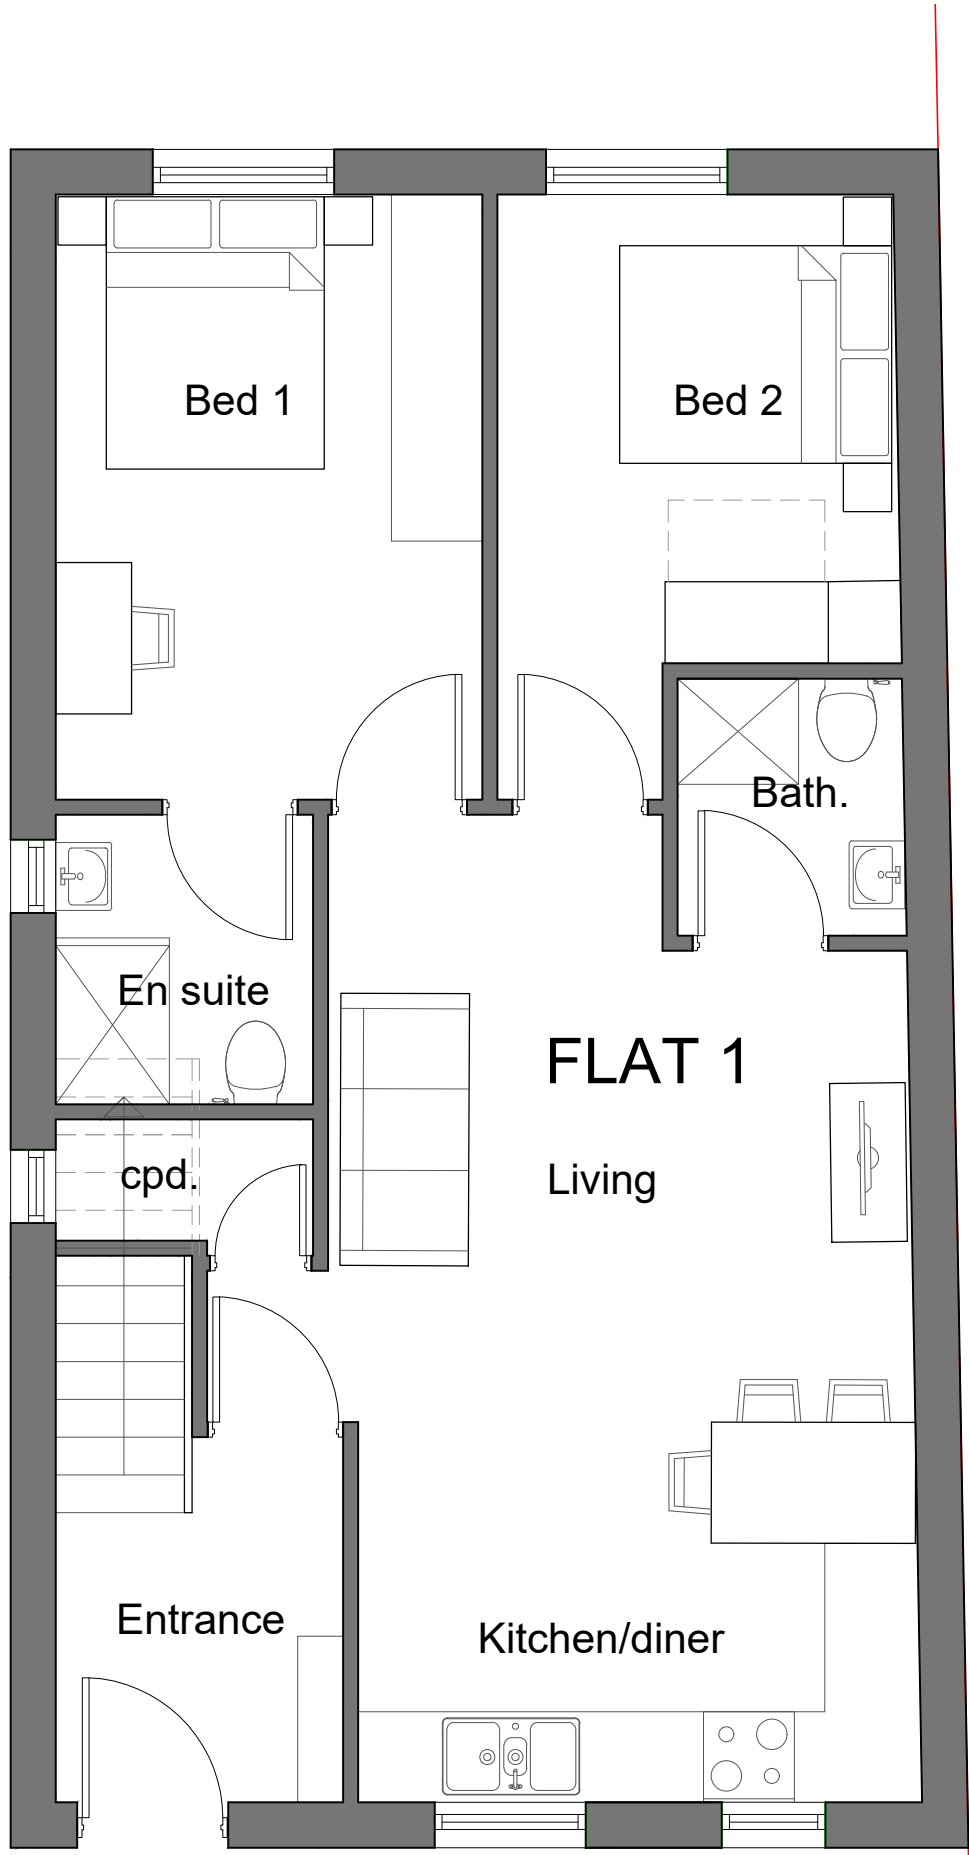


Proposed Ground Floor Plan

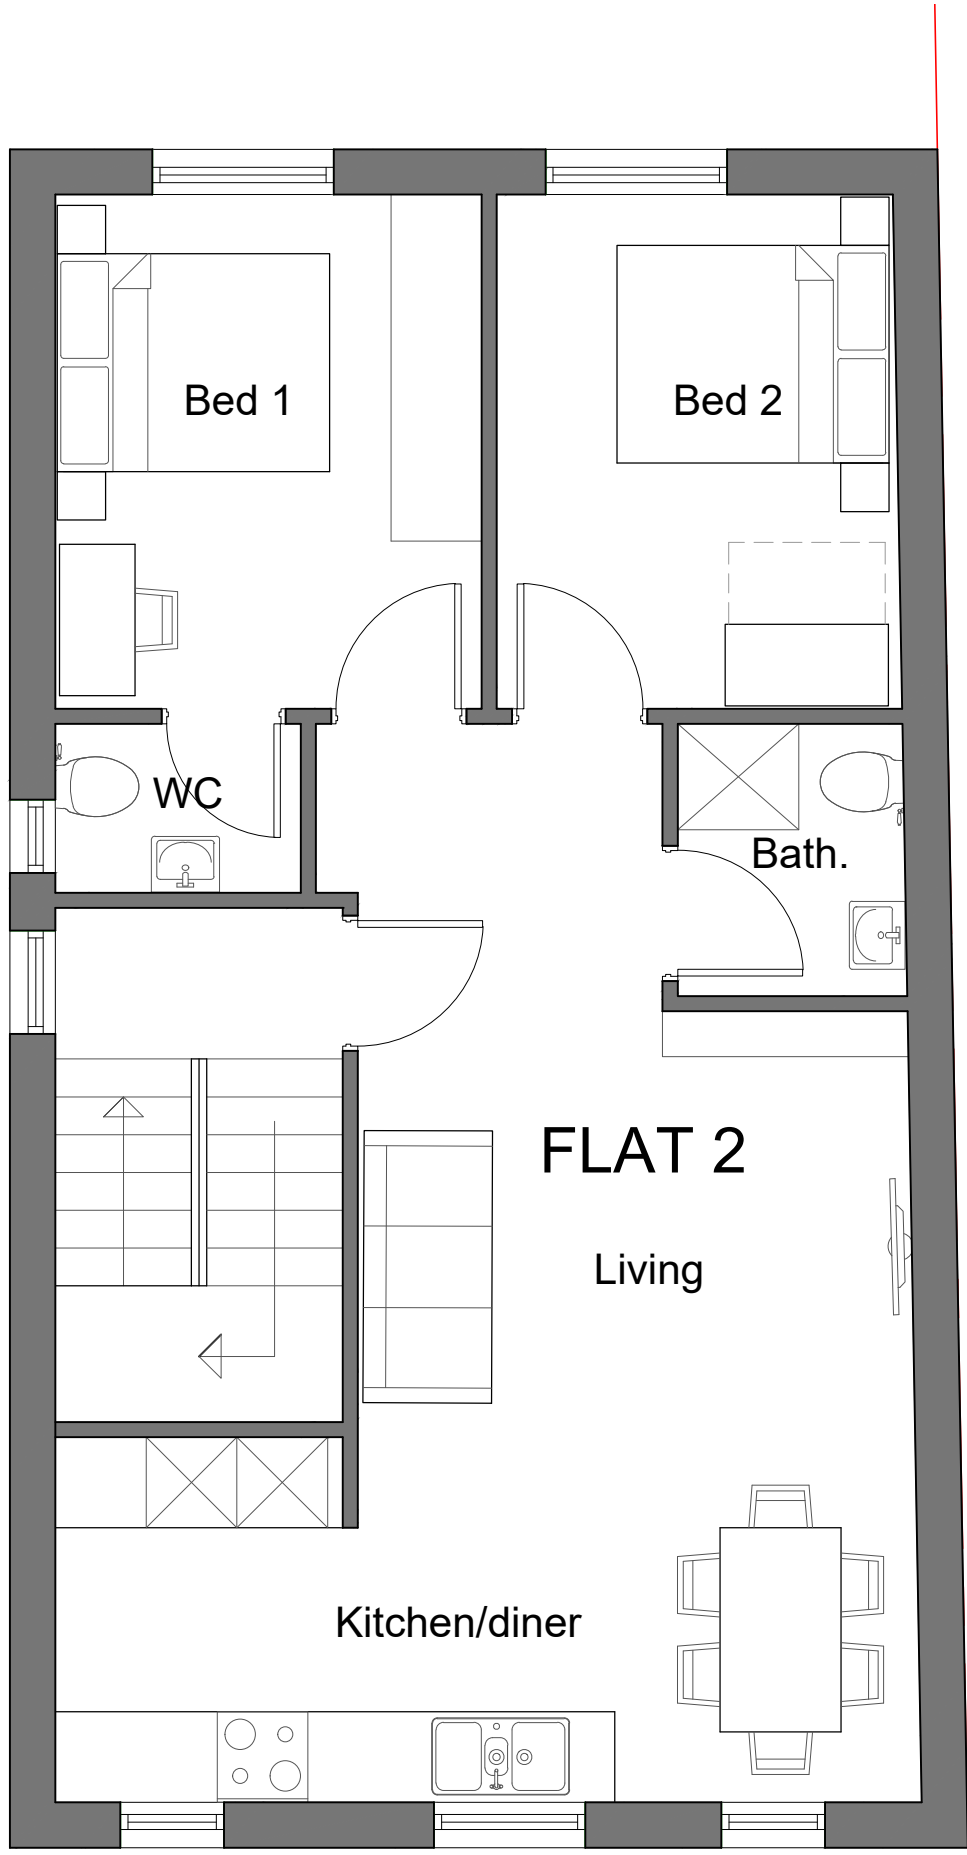


Proposed First Floor Plan

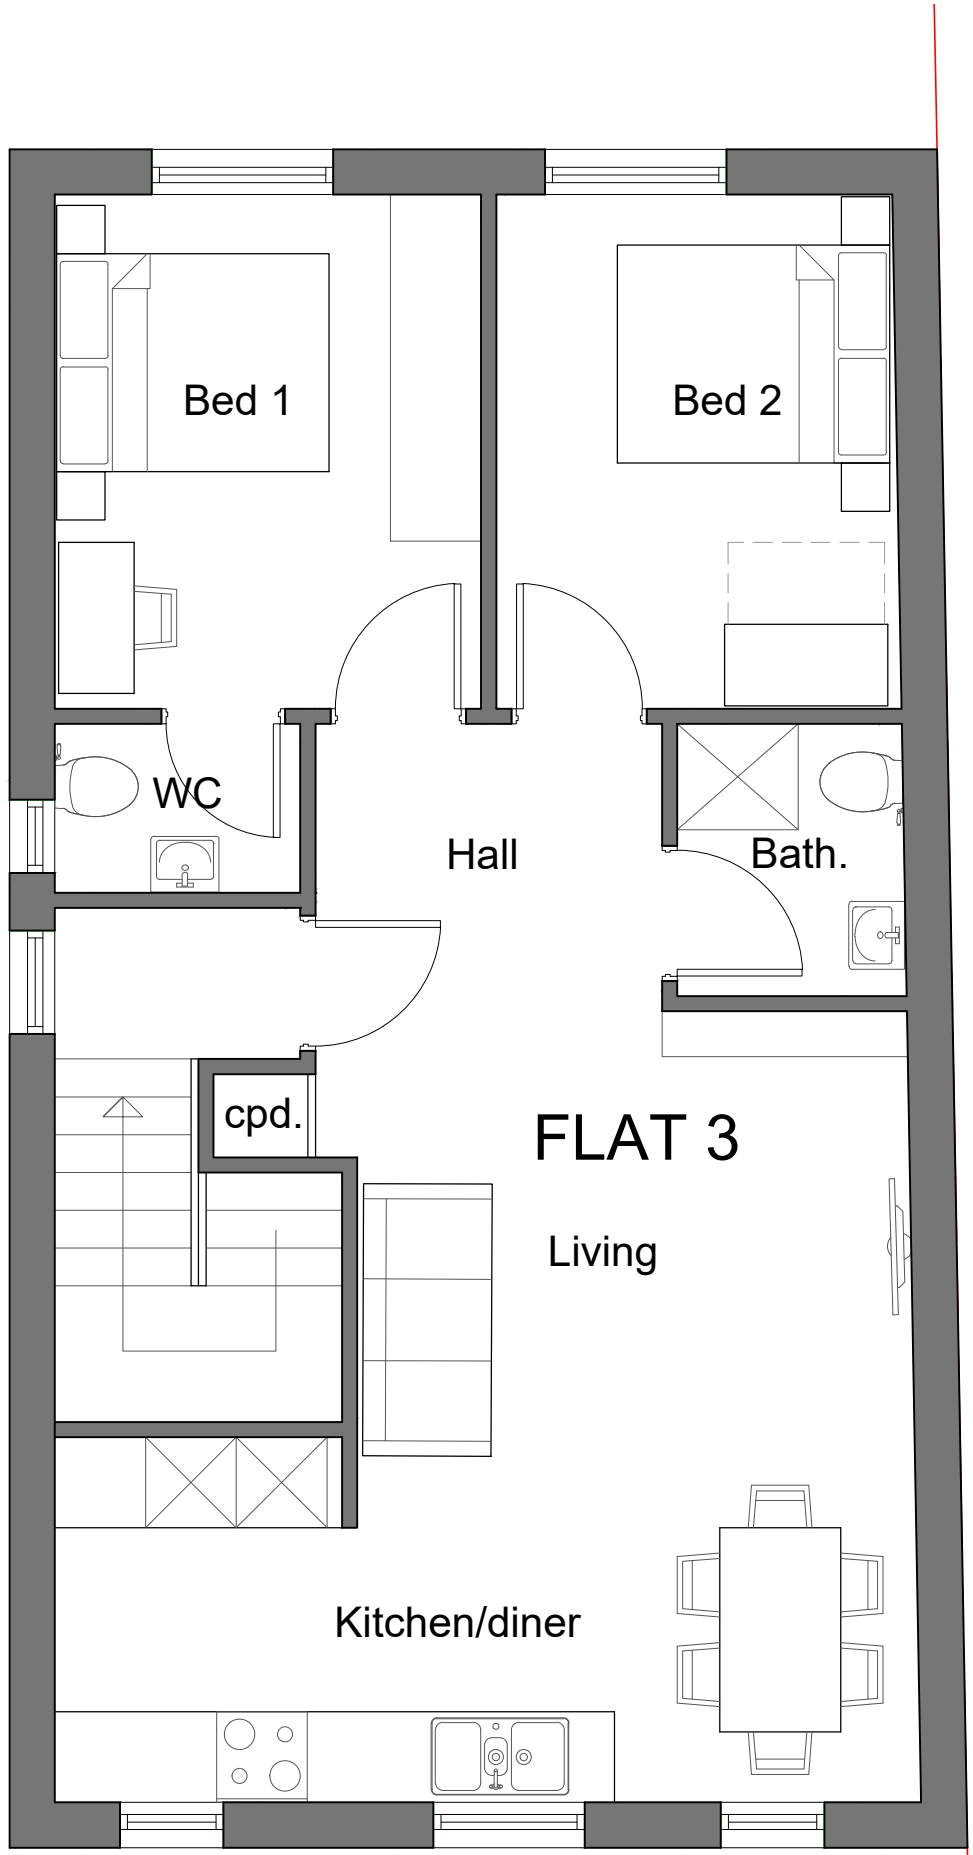


Proposed Second Floor Plan

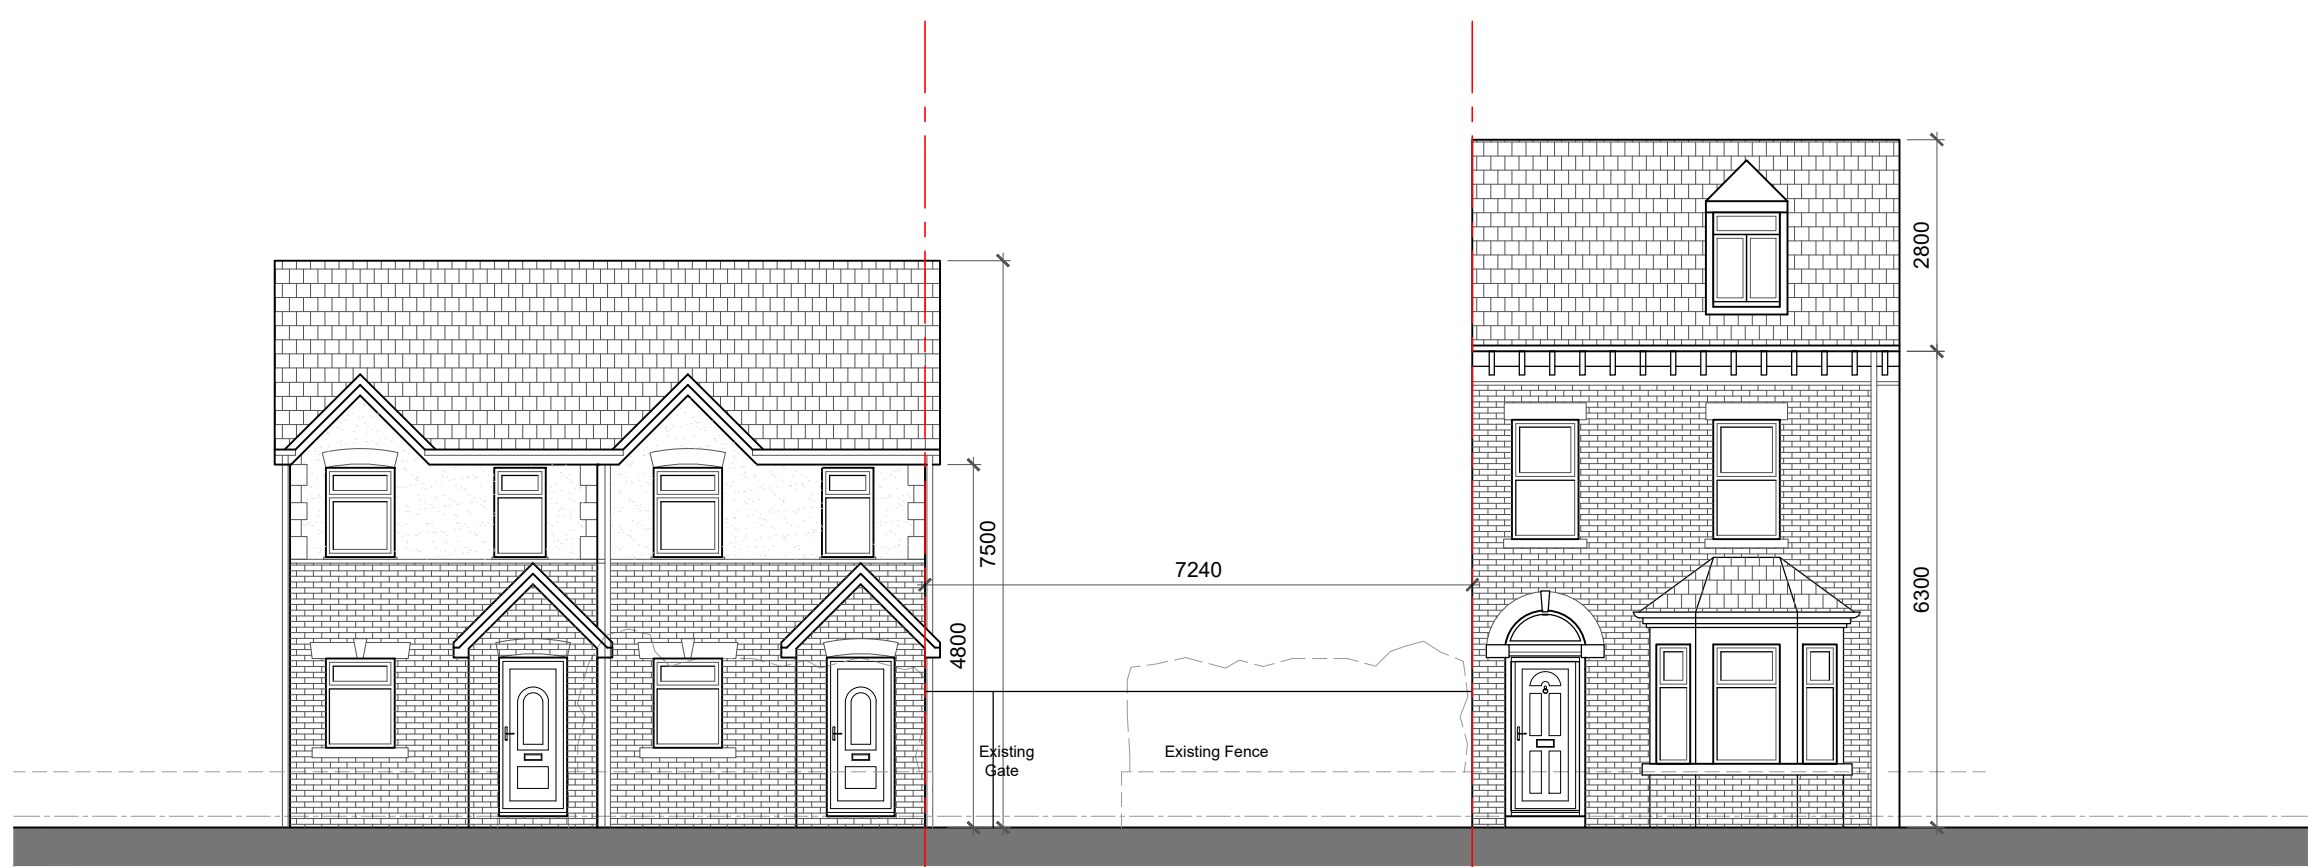


Existing Front Elevation - Ashley Lane

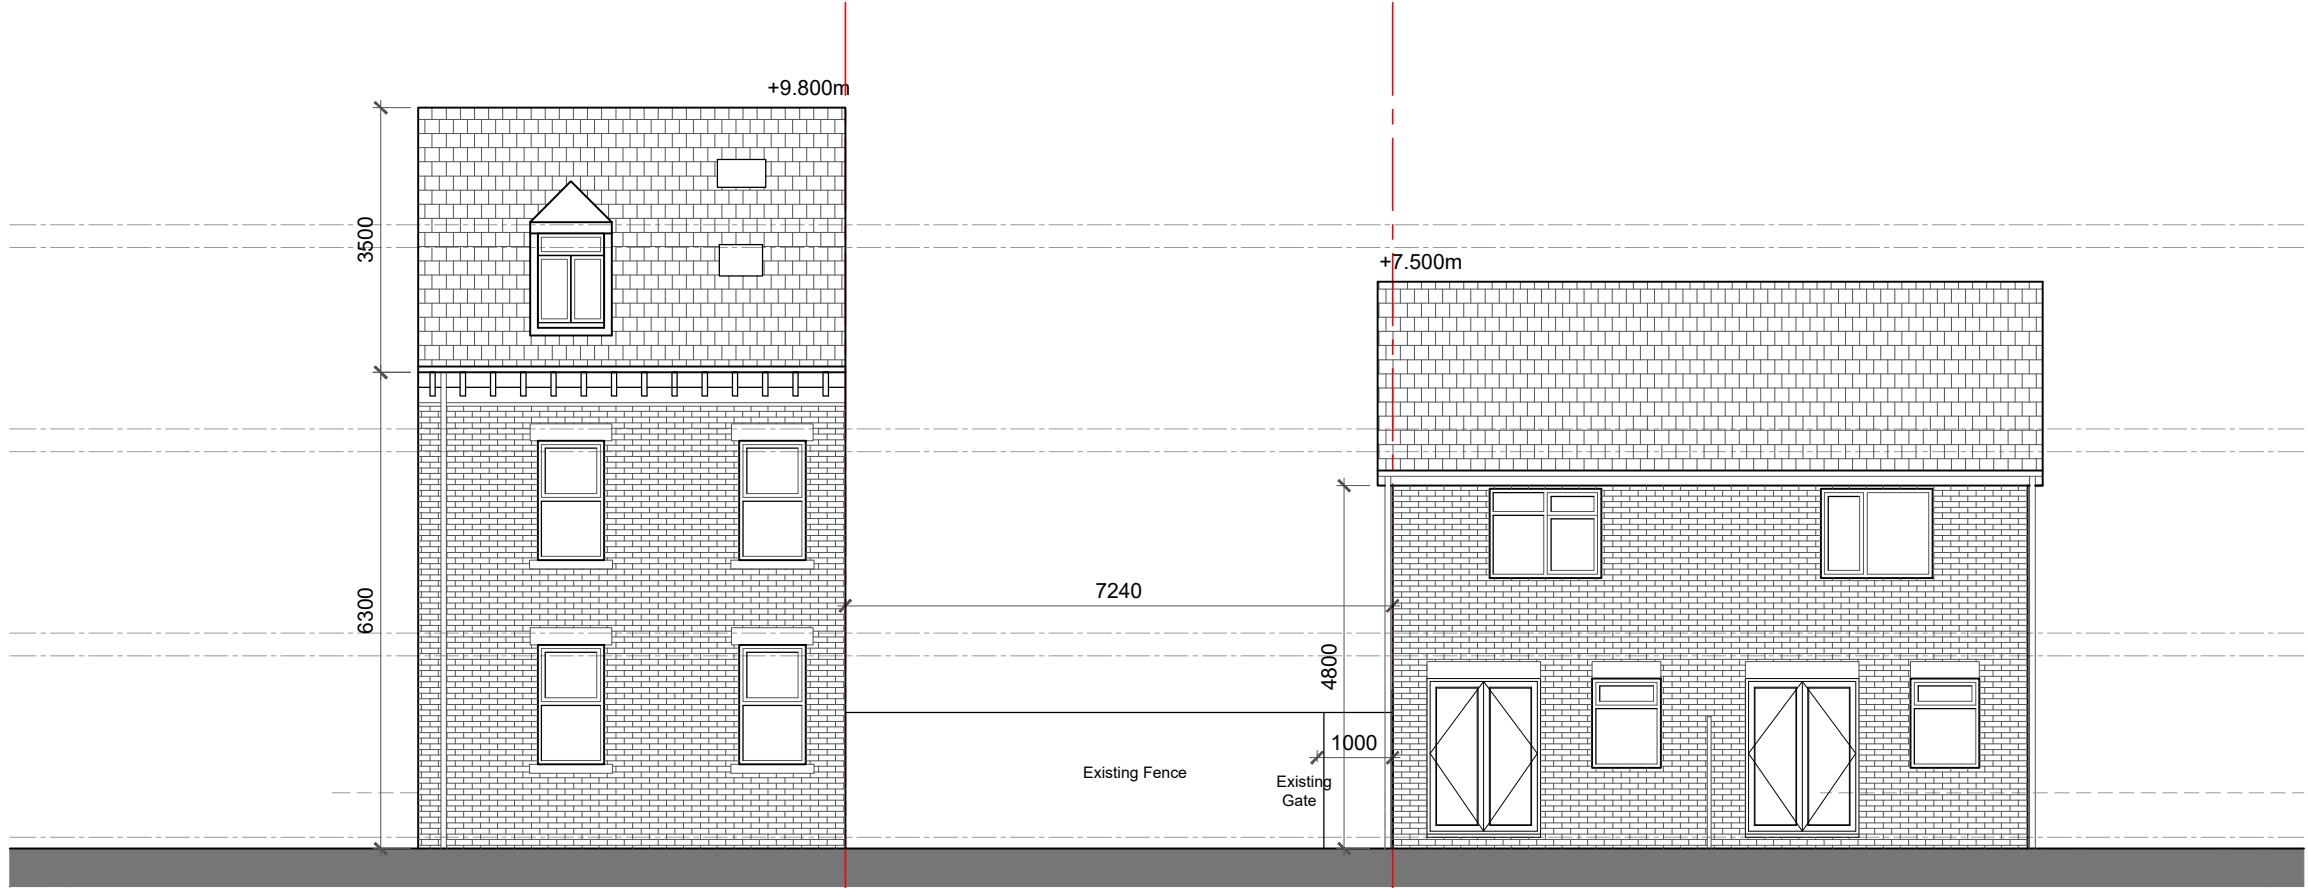


Existing Rear Elevation - Ashley Lane

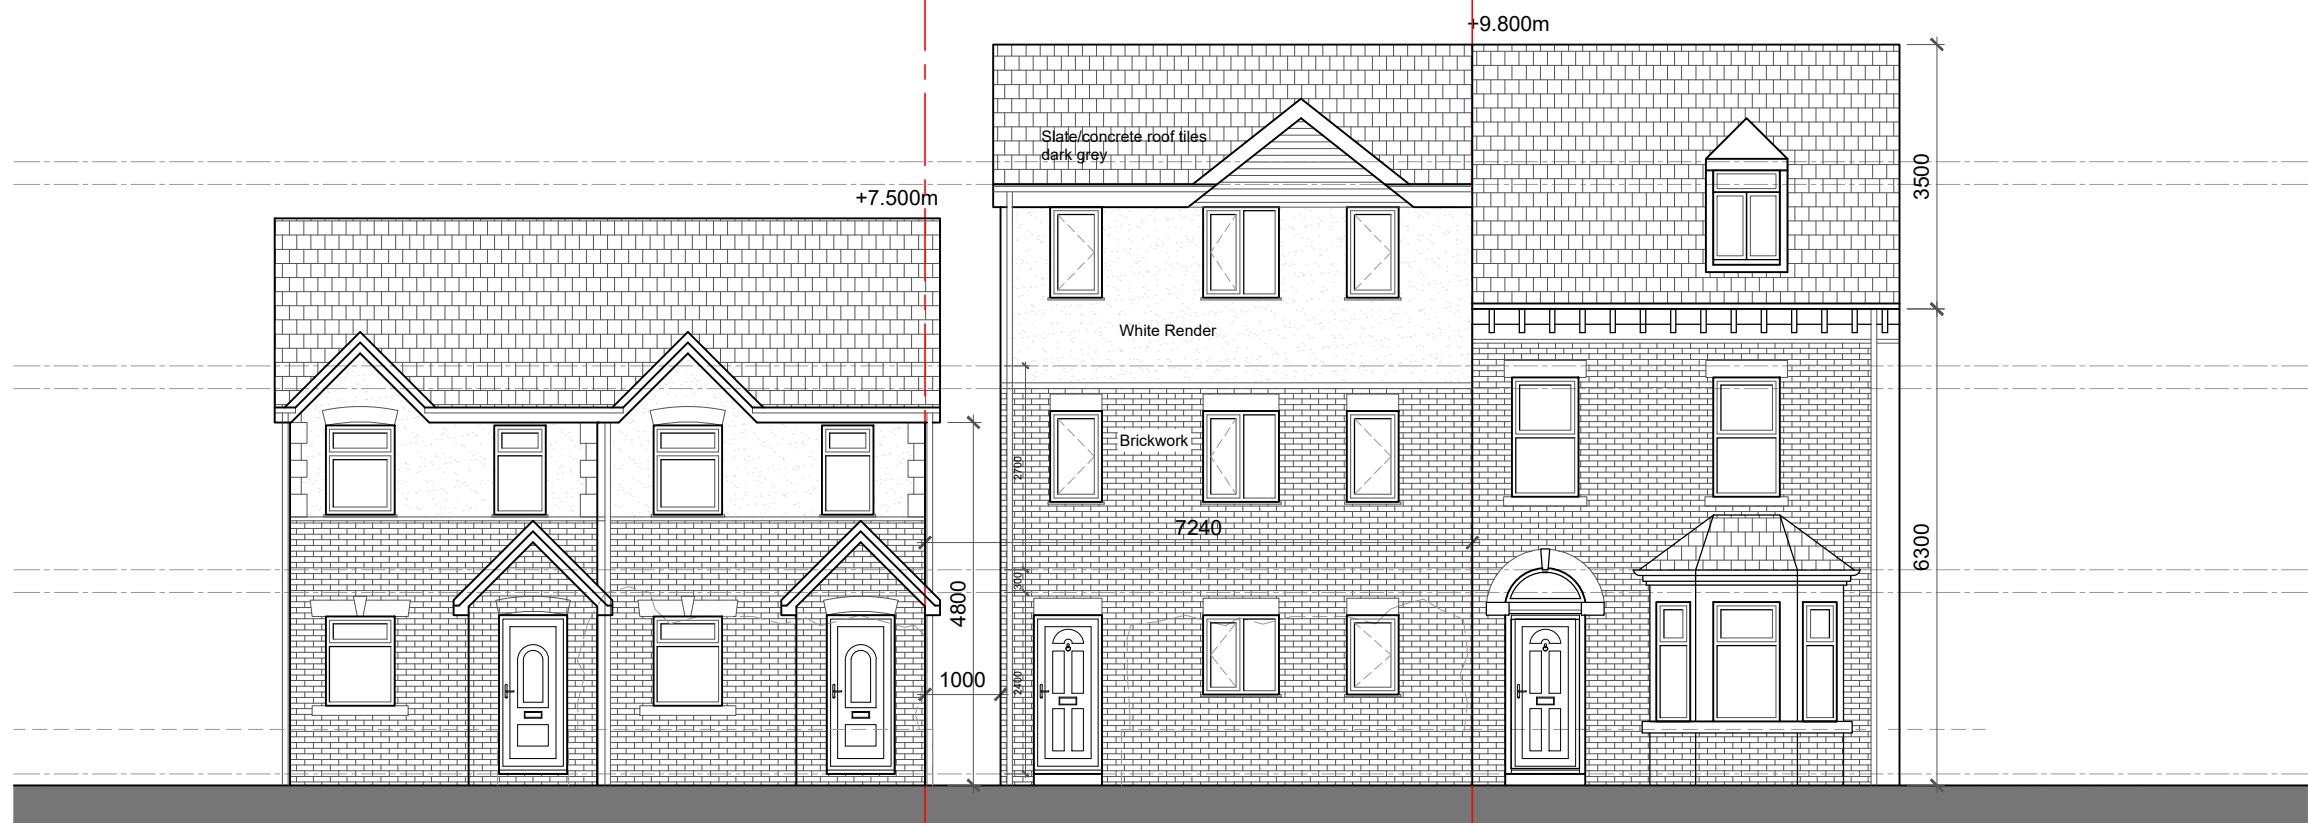

Proposed Front Elevation - Ashley Lane

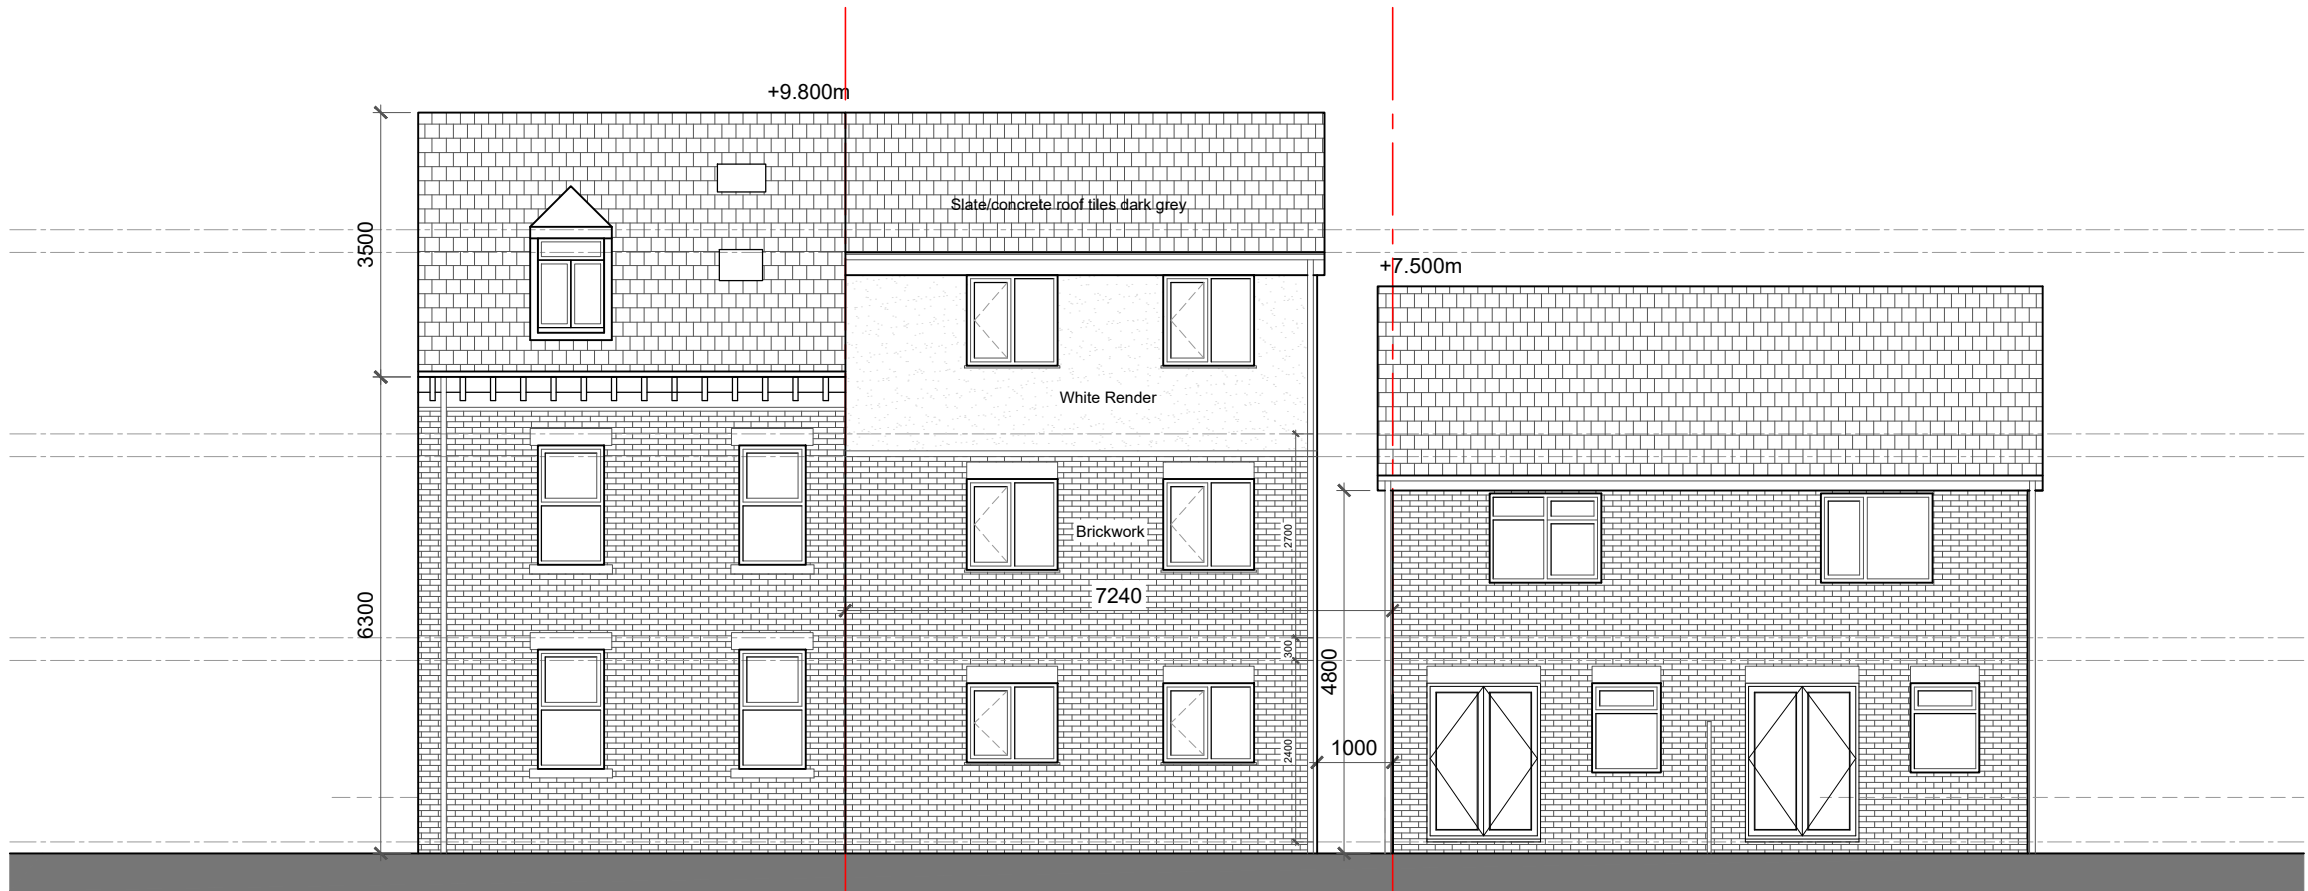

Proposed Rear Elevation - Ashley Lane

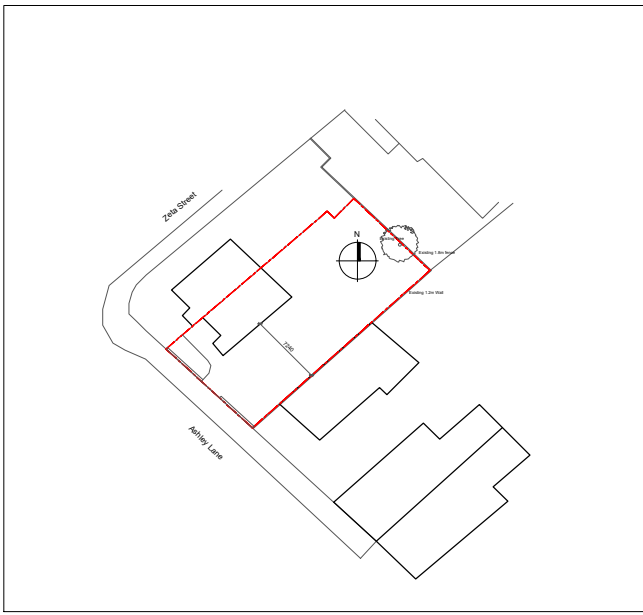

1:1250 Location Plan

All dimensions are to be checked on site, any discrepancies are to be reported to the Architect before work commences. Do not scale from this drawing.
This drawing is to be read together with all relevant consultants and specialists drawings / documents, with any discrepancies to be reported to the Architect before work commences.
All structural information is indicative only. Details of any structural elements are to be provided by the Structural Engineer.
This drawing is copyright.



Client:	
Mr Sarfraz Muneer	
Project:	
129-131 Ashley Lane, M9 4WR	
Drawing Title:	
Existing and Proposed Elevations, Plans	
Scale:	Date:
1:100, 1:50@ A1	Feb 2020
Drawing No:	Revision:
032-001	A