


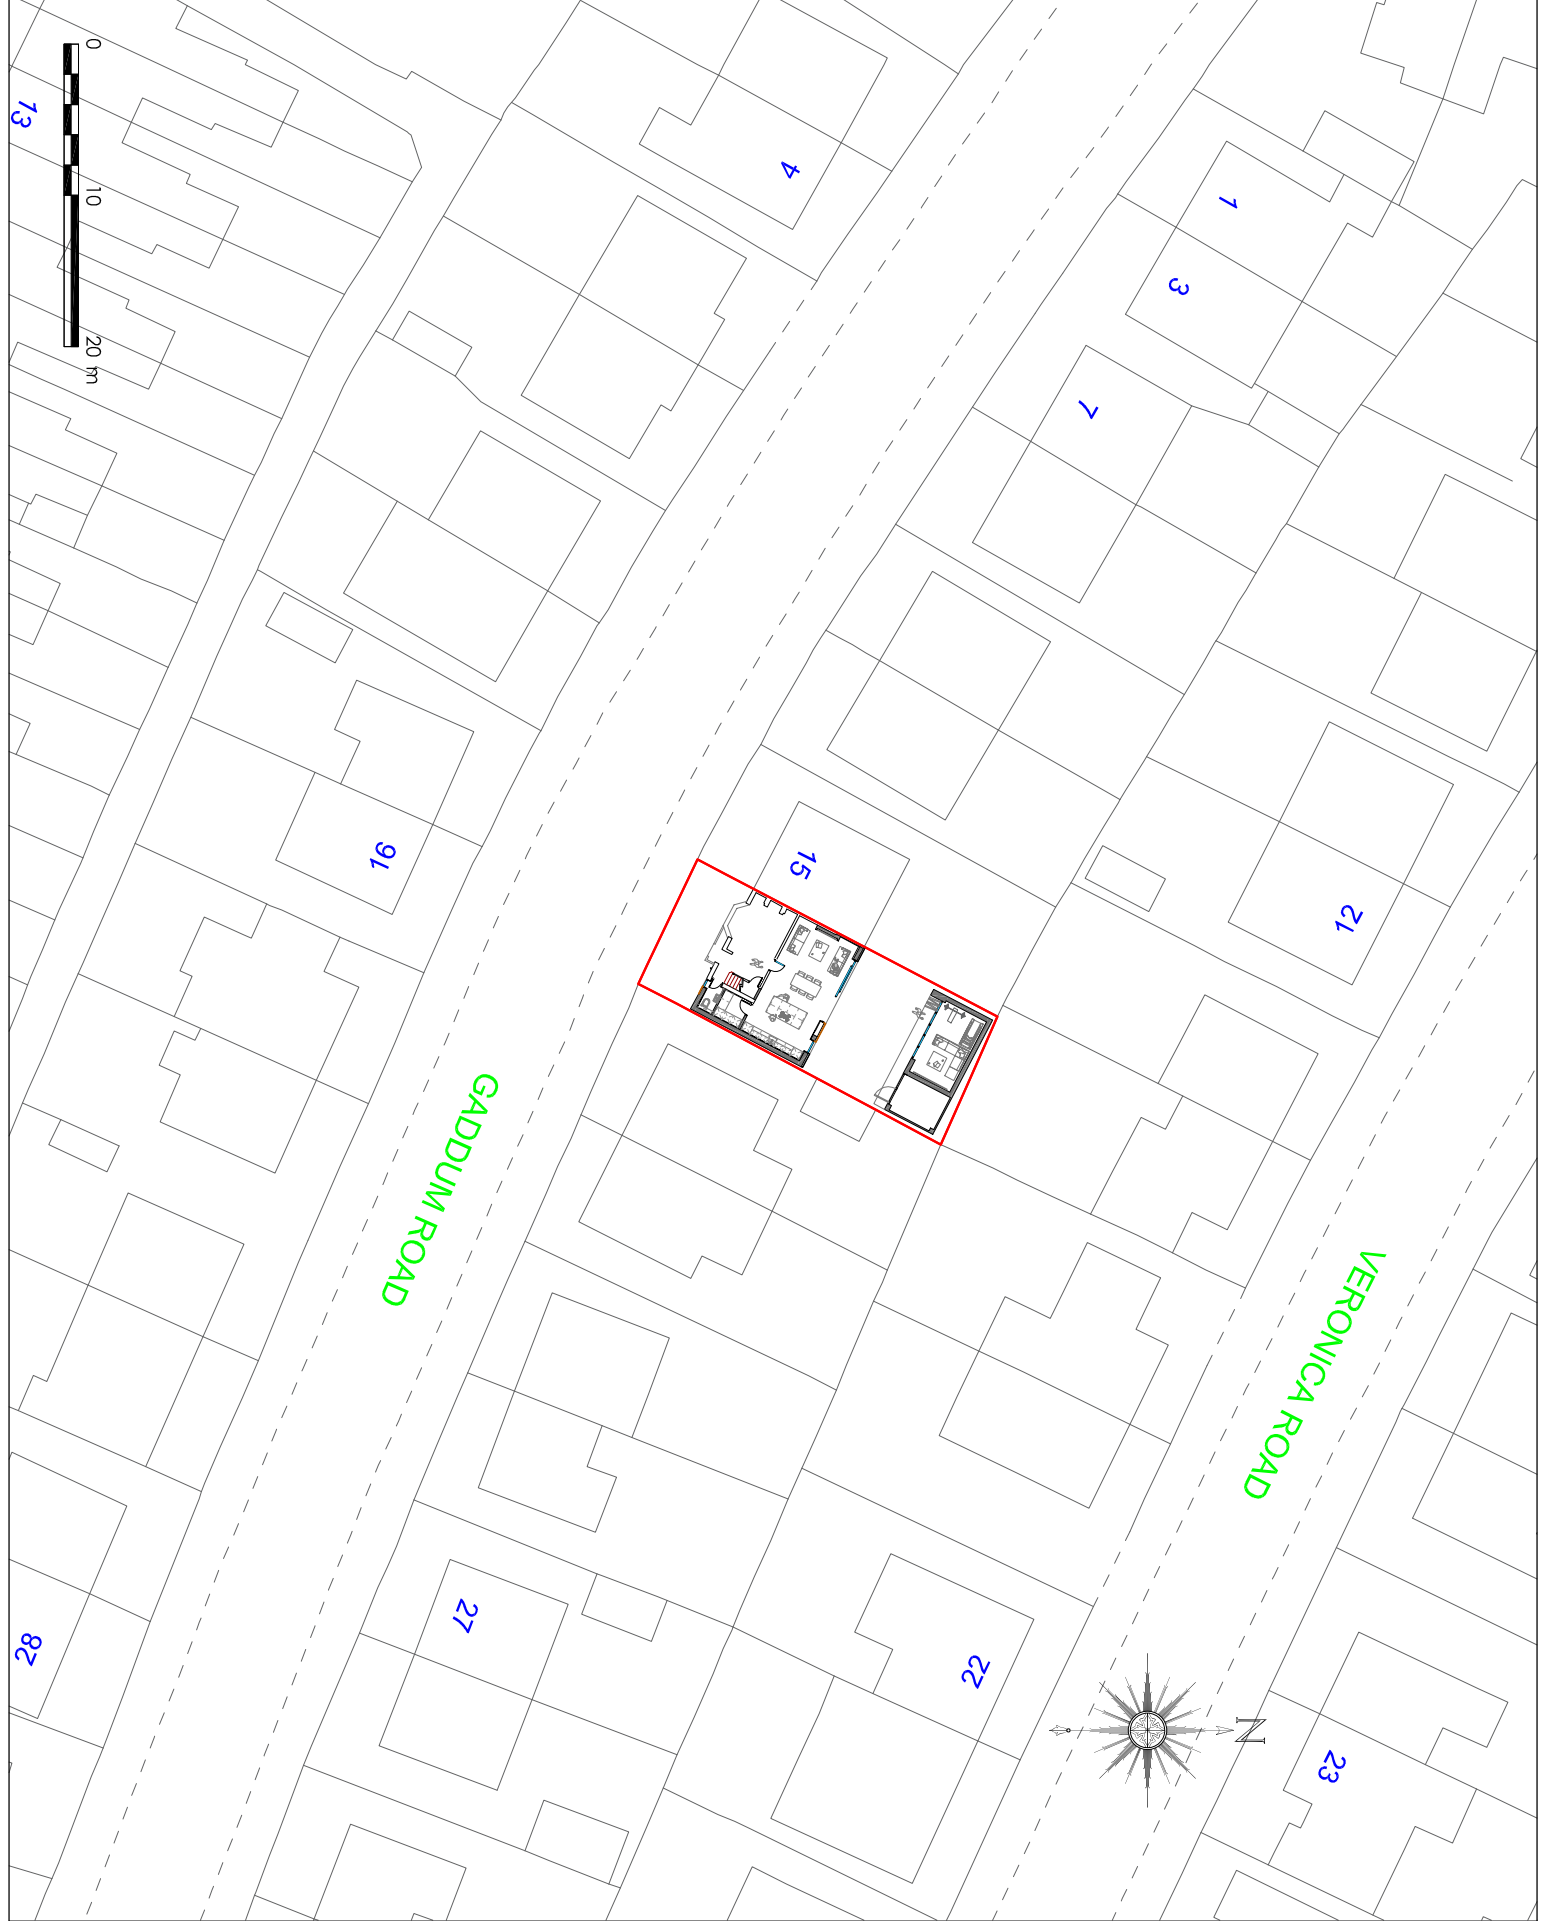

PROJECT #	20035
DRAWING #	220
SCALE	1:500 @ A4
DATE	APR 20
CLIENT	MR & MRS BROADHEAD 17 GADDUM ROAD DIDSBURY MANCHESTER M20 6SY
PROJECT	FIRST FLOOR REAR EXTENSION TWO STOREY SIDE EXTENSION INTERNAL REMODELING DETACH GARDEN ANNEXE
DRAWING TITLE	PROPOSED SITE PLAN PLANNING