


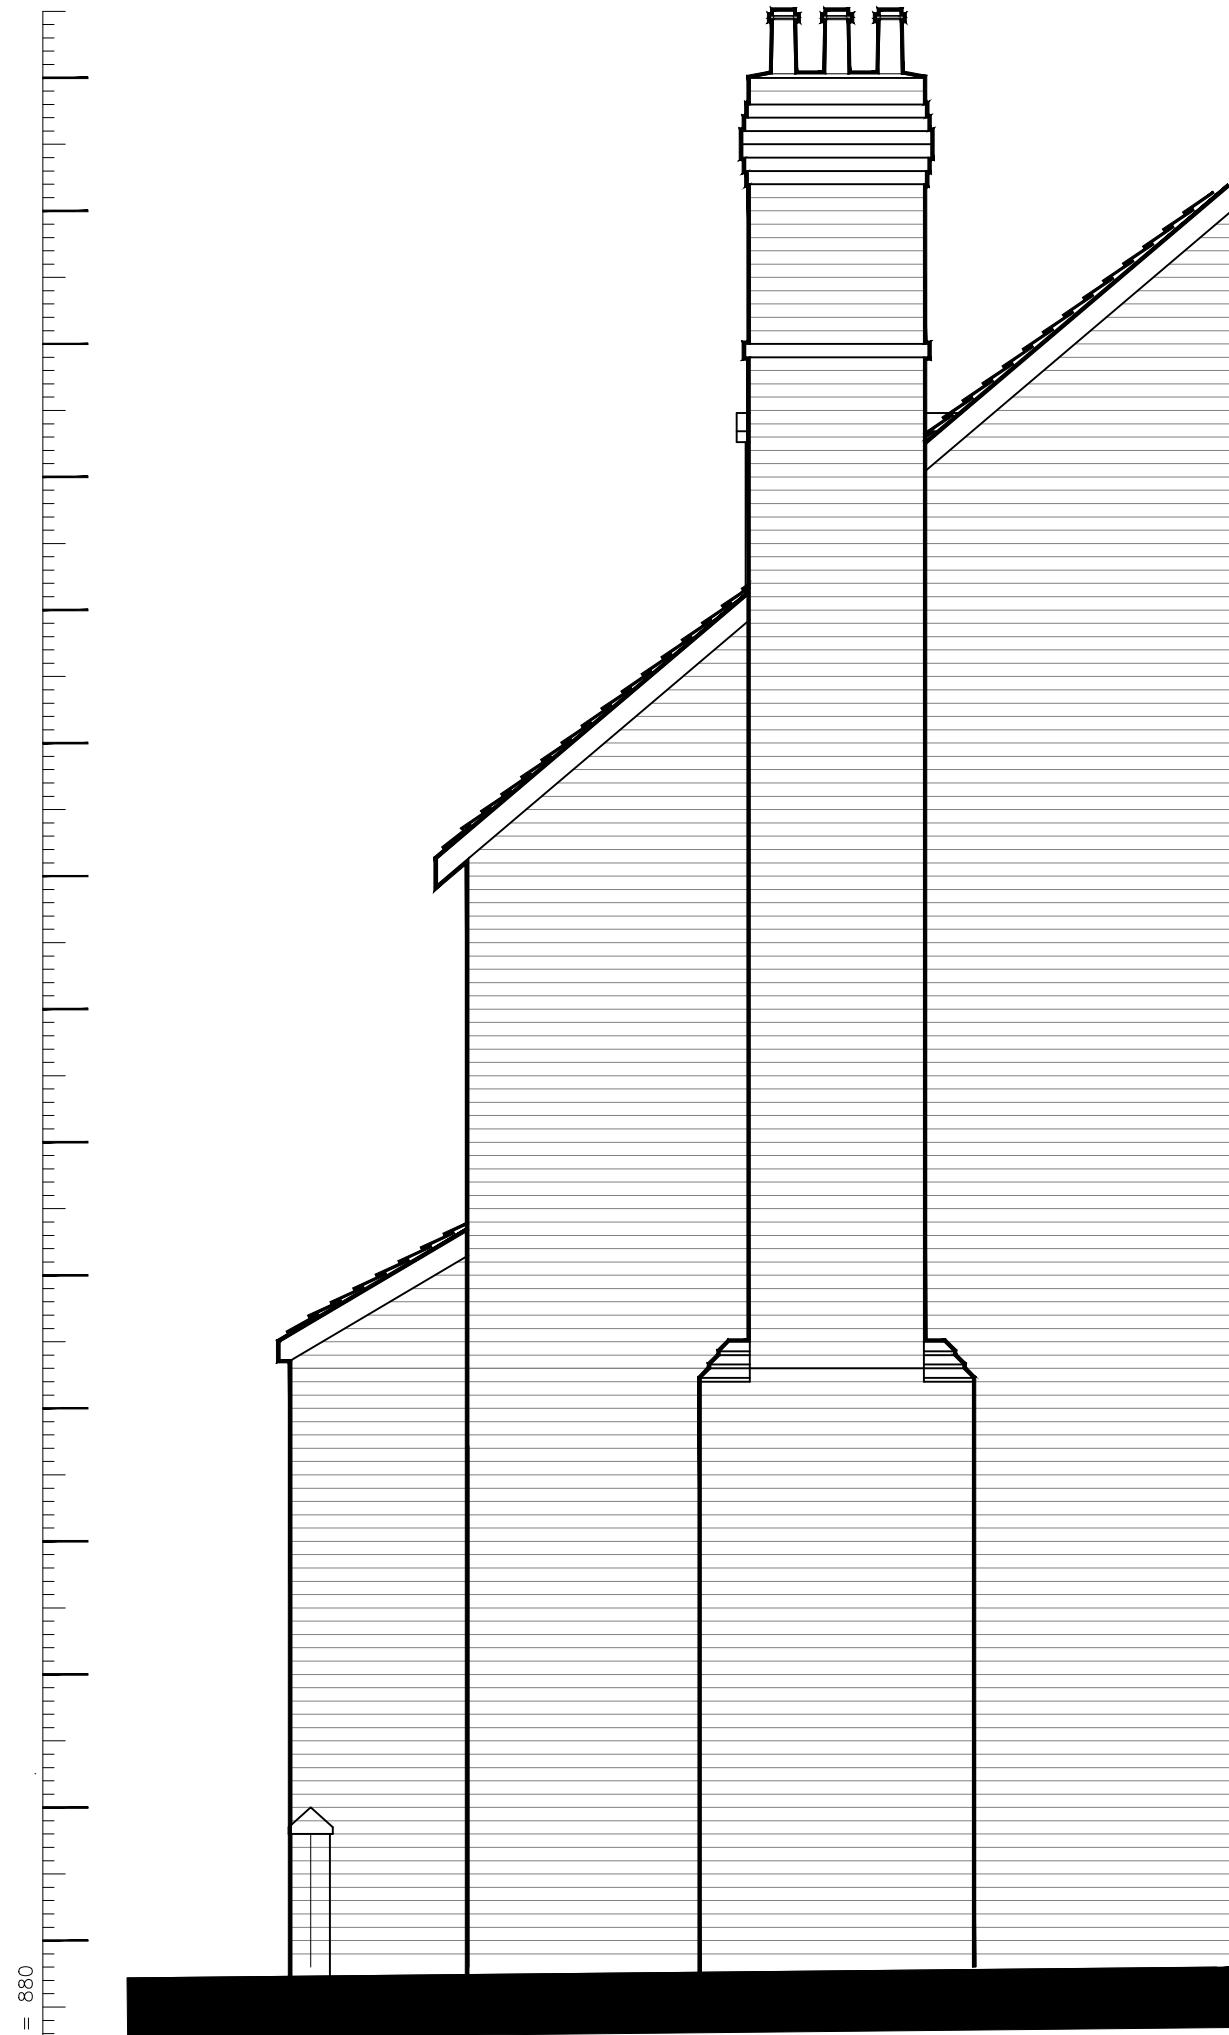


EXISTING SOUTH ELEVATION
Scale 1:50



EXISTING EAST ELEVATION
Scale 1:50




EXISTING NORTH ELEVATION
Scale 1:50

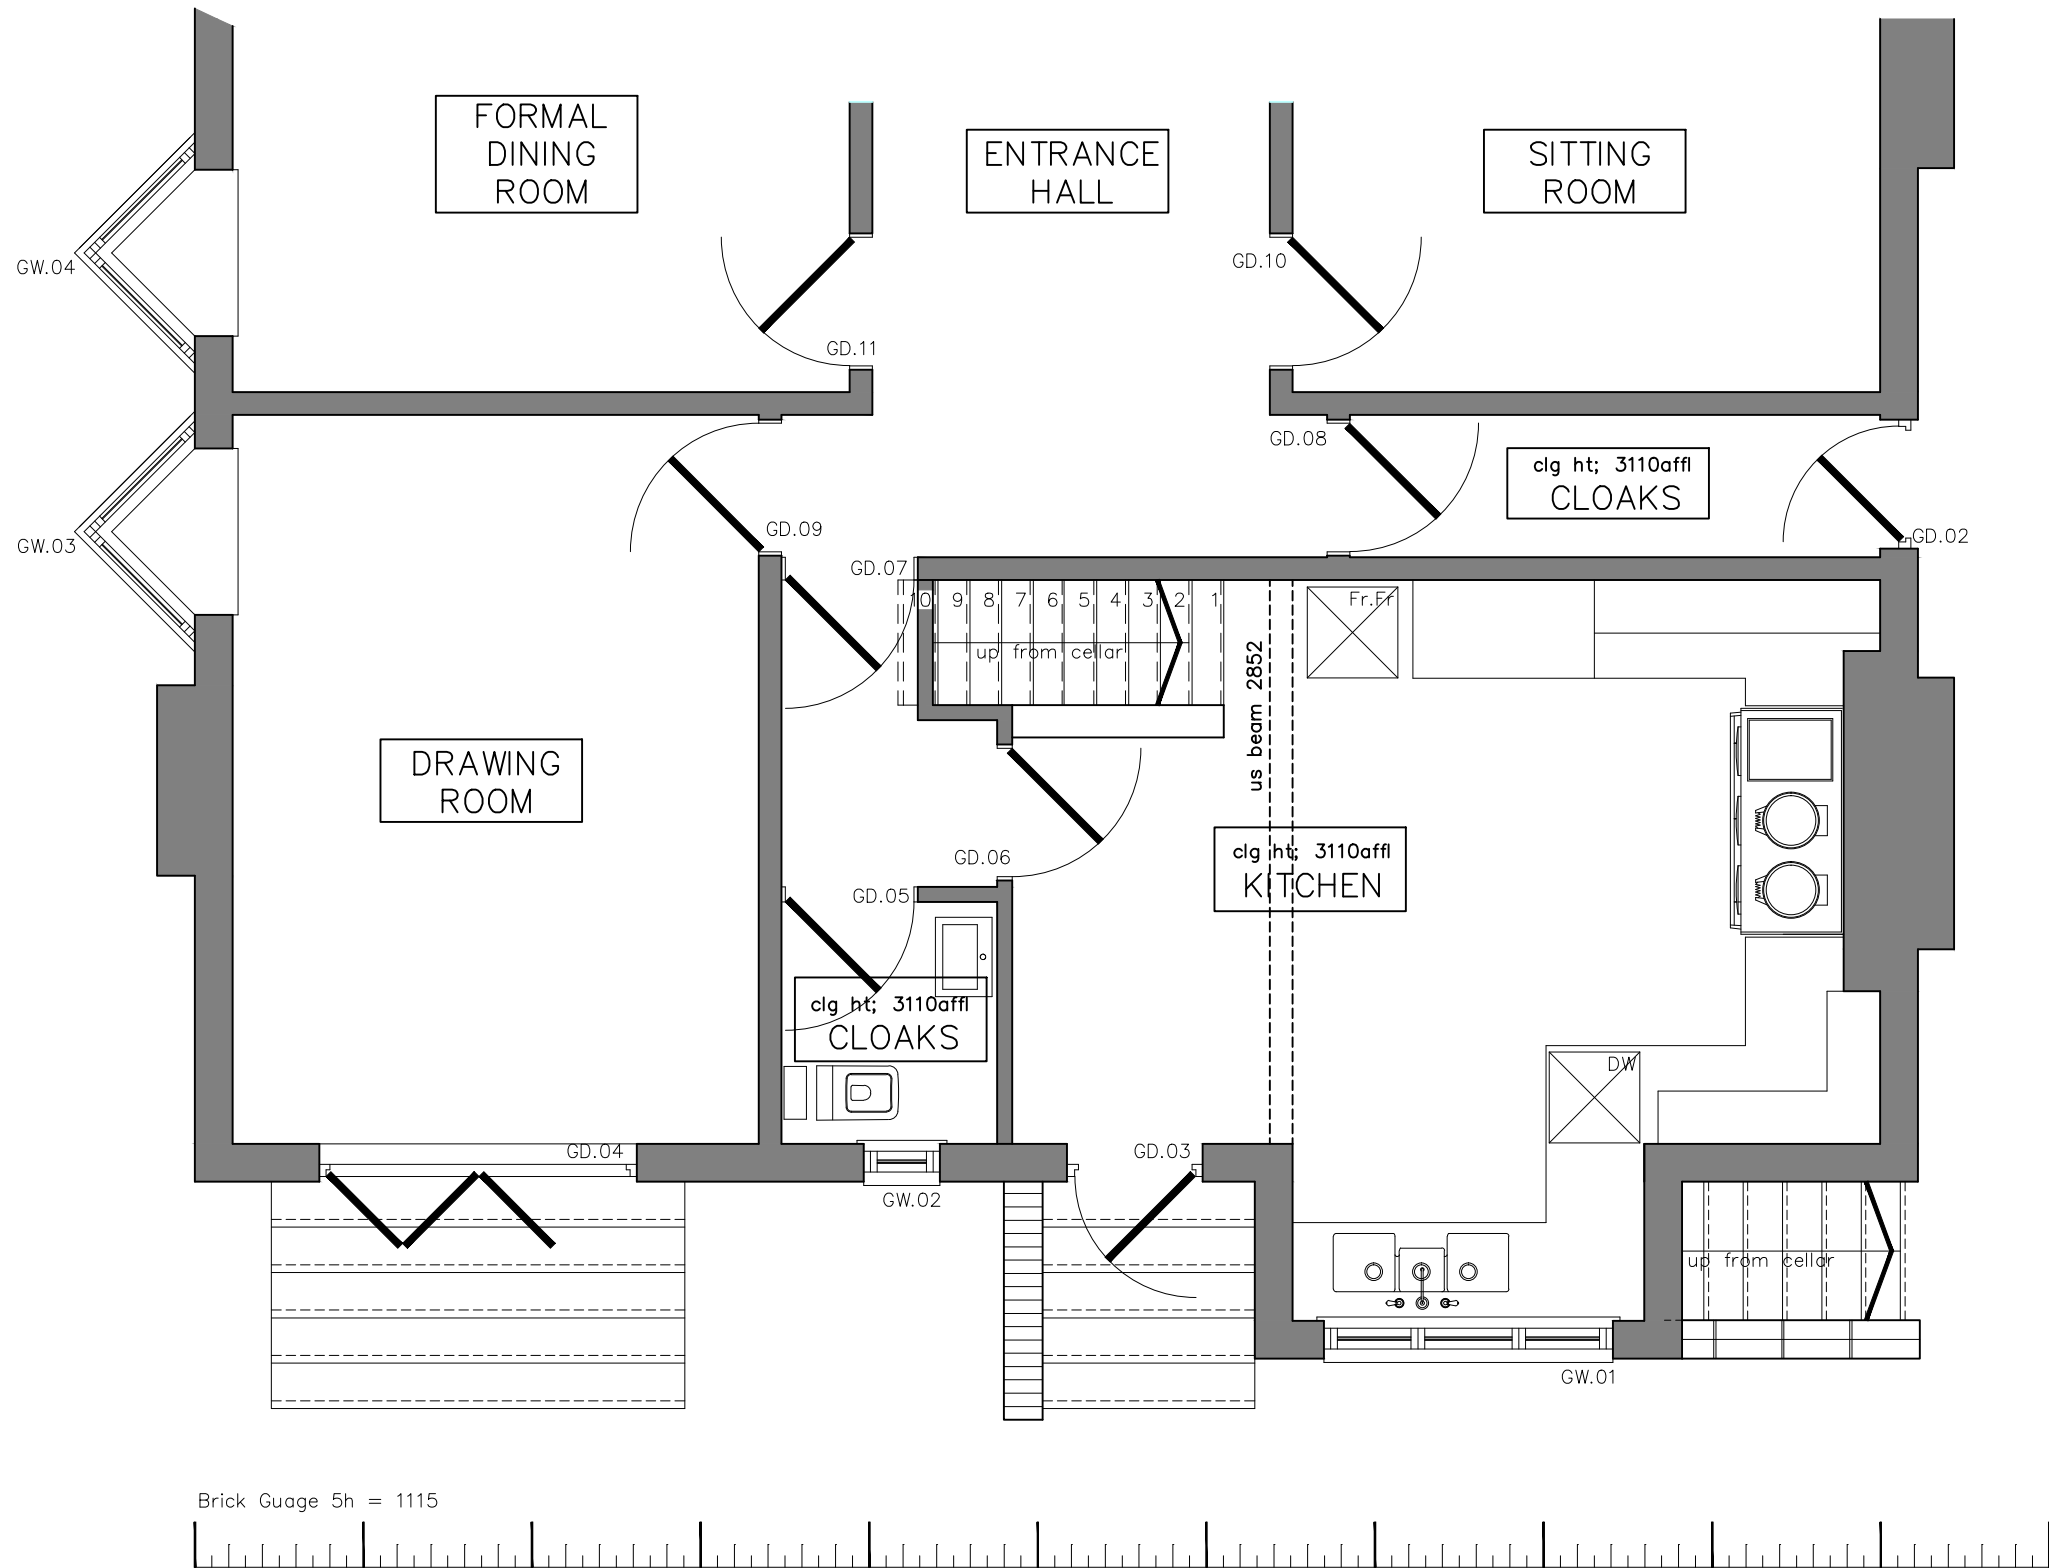


EXISTING FLOOR PLAN
Scale 1:50

NOTES:
The copyright of this drawing and design is vested with Deluxe Architecture Ltd and must not be copied or reproduced without first obtaining written consent.
This drawing must not be scaled. Only figured dimensions are to be used. All dimensions, levels, alignments, angles etc. are to be verified on site against existing conditions by qualified persons.
Any discrepancies are to be reported to the author of this drawing in writing for clarification prior to execution of the work.

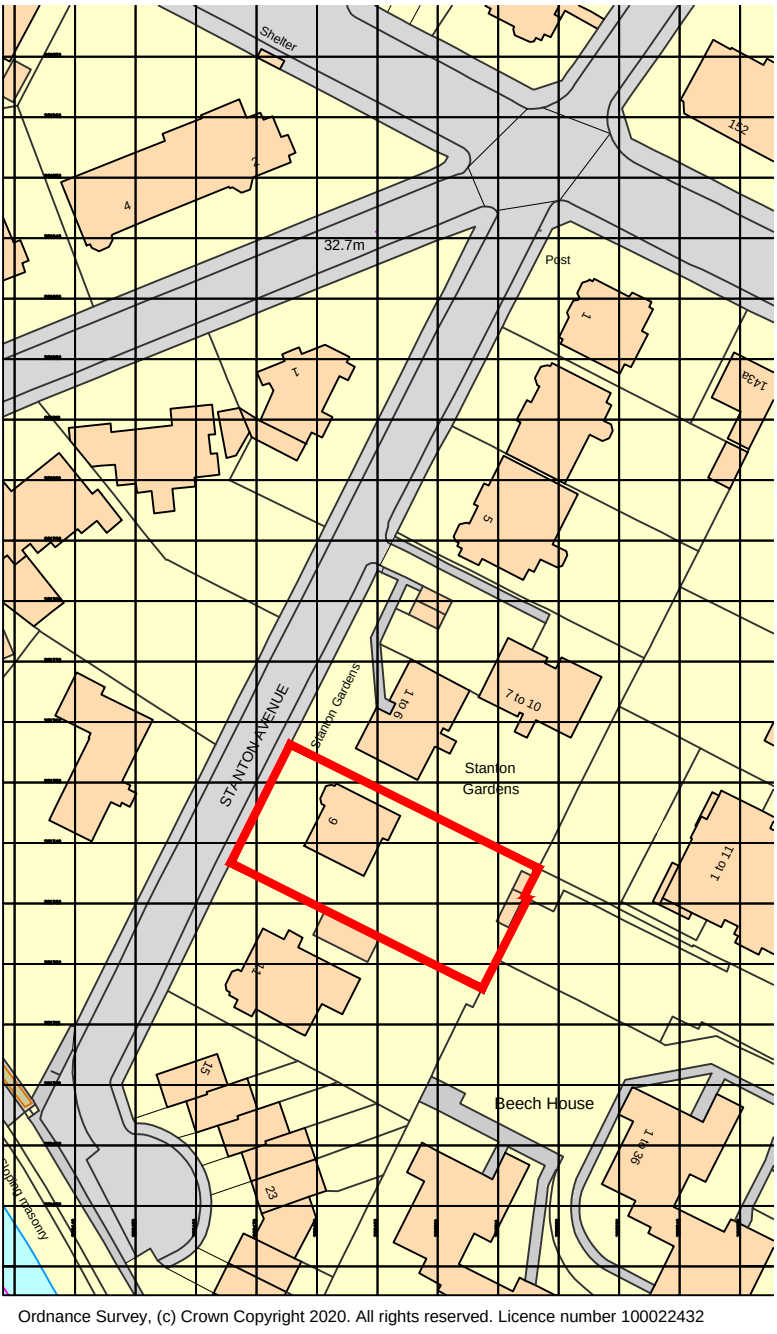

LOCATION PLAN
Scale 1:1250

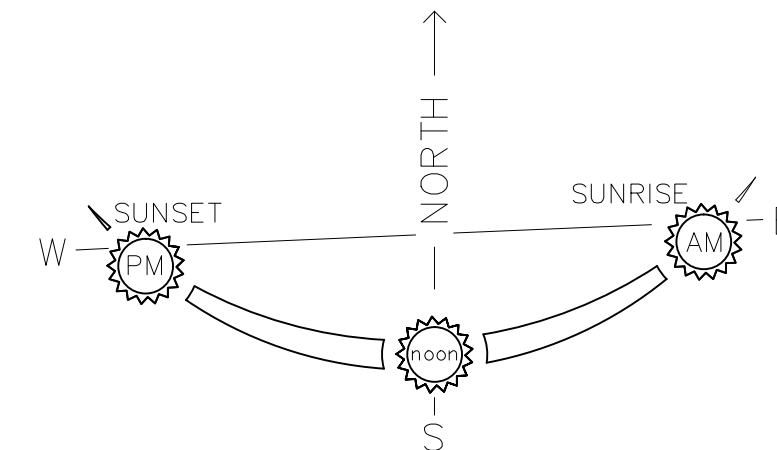

Revision:	Date:	Details:	Drawn:
*	25.8.20	Scheme approved by client	sdm

PROJECT:	PROJECT Nr:
ALTERATIONS AND IMPROVEMENTS TO EXISTING KITCHEN AT CROMER LODGE.	20_DA00145

DRAWING:	DATE:
LOCATION PLAN and EXISTING PLANS/ELEVATIONS	SEPT 2020

DRAWING Nr:	REV:	DATE:
PL_01	*	SEPT 2020

SCALE:	SHEET:
AS INDICATED	A1

DRAWN BY:	ISSUED FOR:
SDM	PLANNING PURPOSES ONLY

DO NOT SCALE | WORK ONLY TO FIGURED DIMENSIONS