



All dimensions and setting out must be checked on site.
Use written in preference to scaled dimensions, if in doubt, ask.
This drawing is copyright and may not be reproduced or used for
any purpose other than that intended without the prior written
agreement of the architect.
Any parts of the drawing based on ordnance survey maps are
executed with the sanction of the controller of H.M. Stationary
Office: Crown Copyright Reserved.

GENERAL NOTES

1. Contractor will be responsible for and should allow for co-ordination of all new incoming services.
Application forms for the appropriate services to be the responsibility of the successful contractor for submission and coordination (Gas, water, electricity, sewerage, telecom's (if any)). The contractor is to allow for the enabling and making good works associated with the installation of these services.
2. All works to comply with the Building Regulations, and to be completed to the satisfaction of Building Control. All works must be completed to the minimum standard required by Building Control except where the standard required on these drawings are higher, in this case they specification on these drawings should be followed.
3. All works to comply with relevant British Standards and codes of practice including BS 8000.
4. All work to be undertaken in accordance with the current Health and Safety legislation, adopting safe methods of working and in accordance with manufacturers' product literature and H&S data sheets.
5. Contractor to check all levels, dimensions, heights and site conditions prior to quotation and commencement of work on site.
6. Refer to Structural Engineers details for all structural requirements.
7. Refer to drawing 1407-10 & 1407-11 for Building Regulation notes.

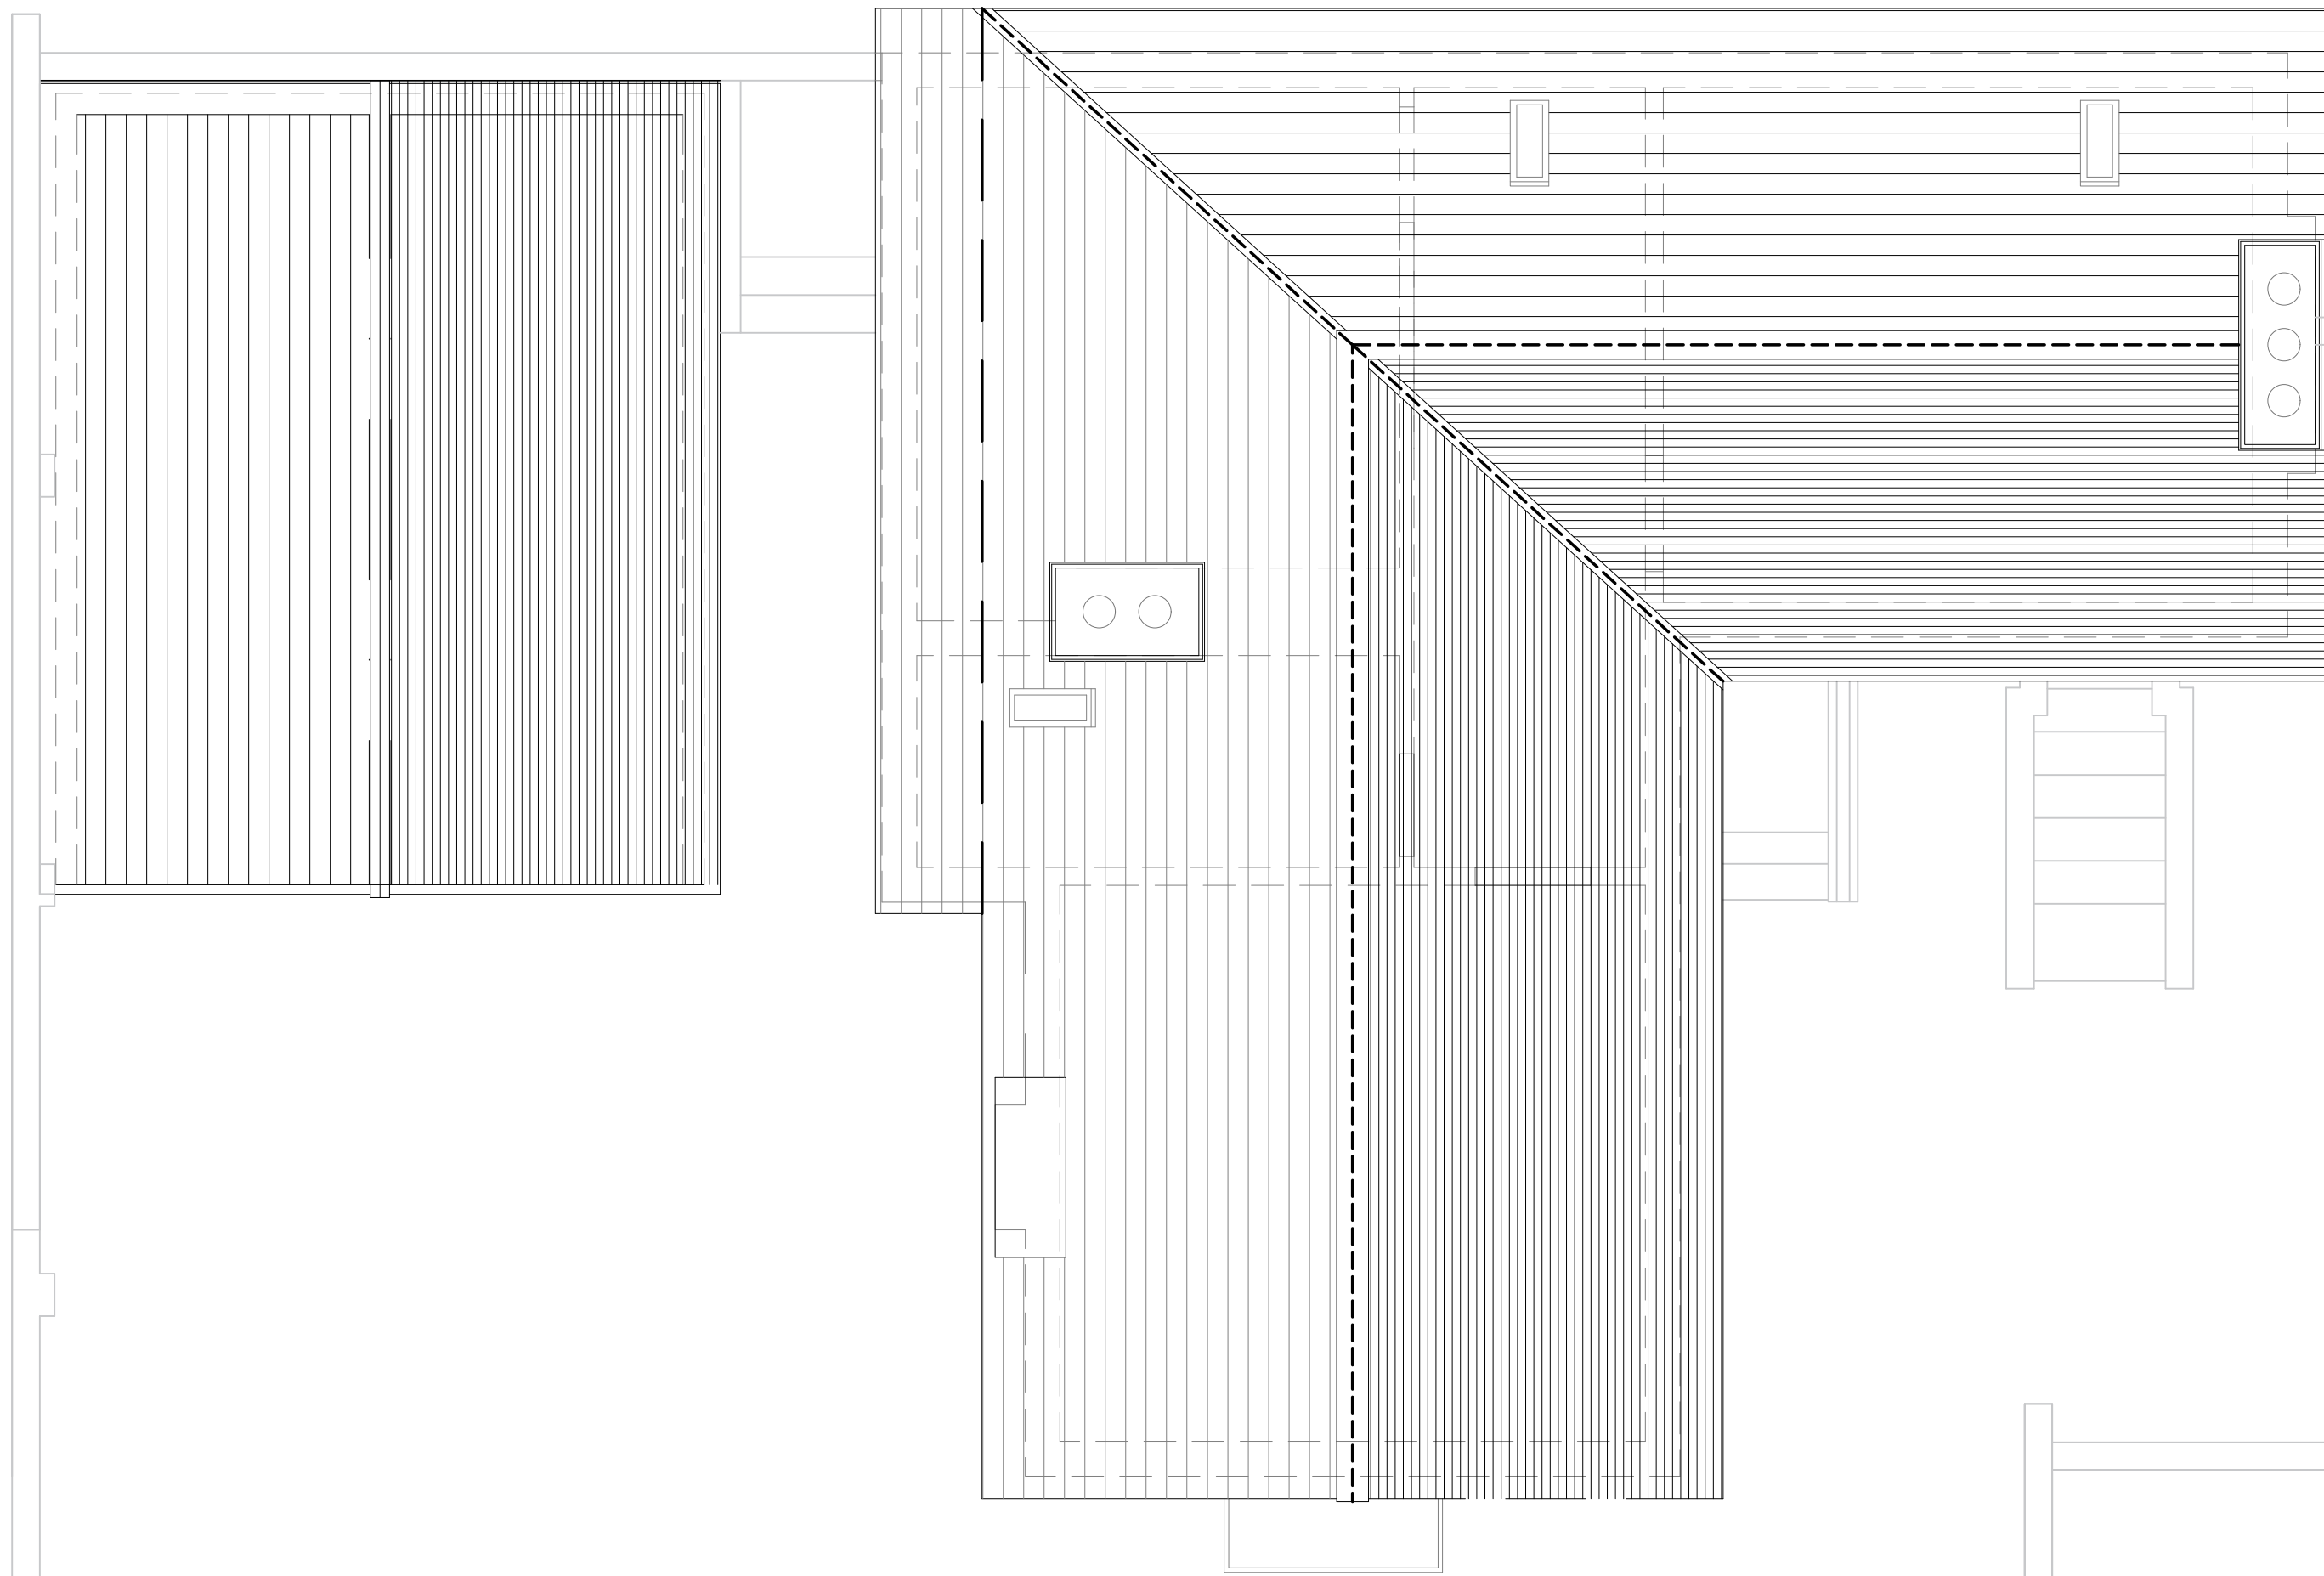

Existing Roof Plan
1:50

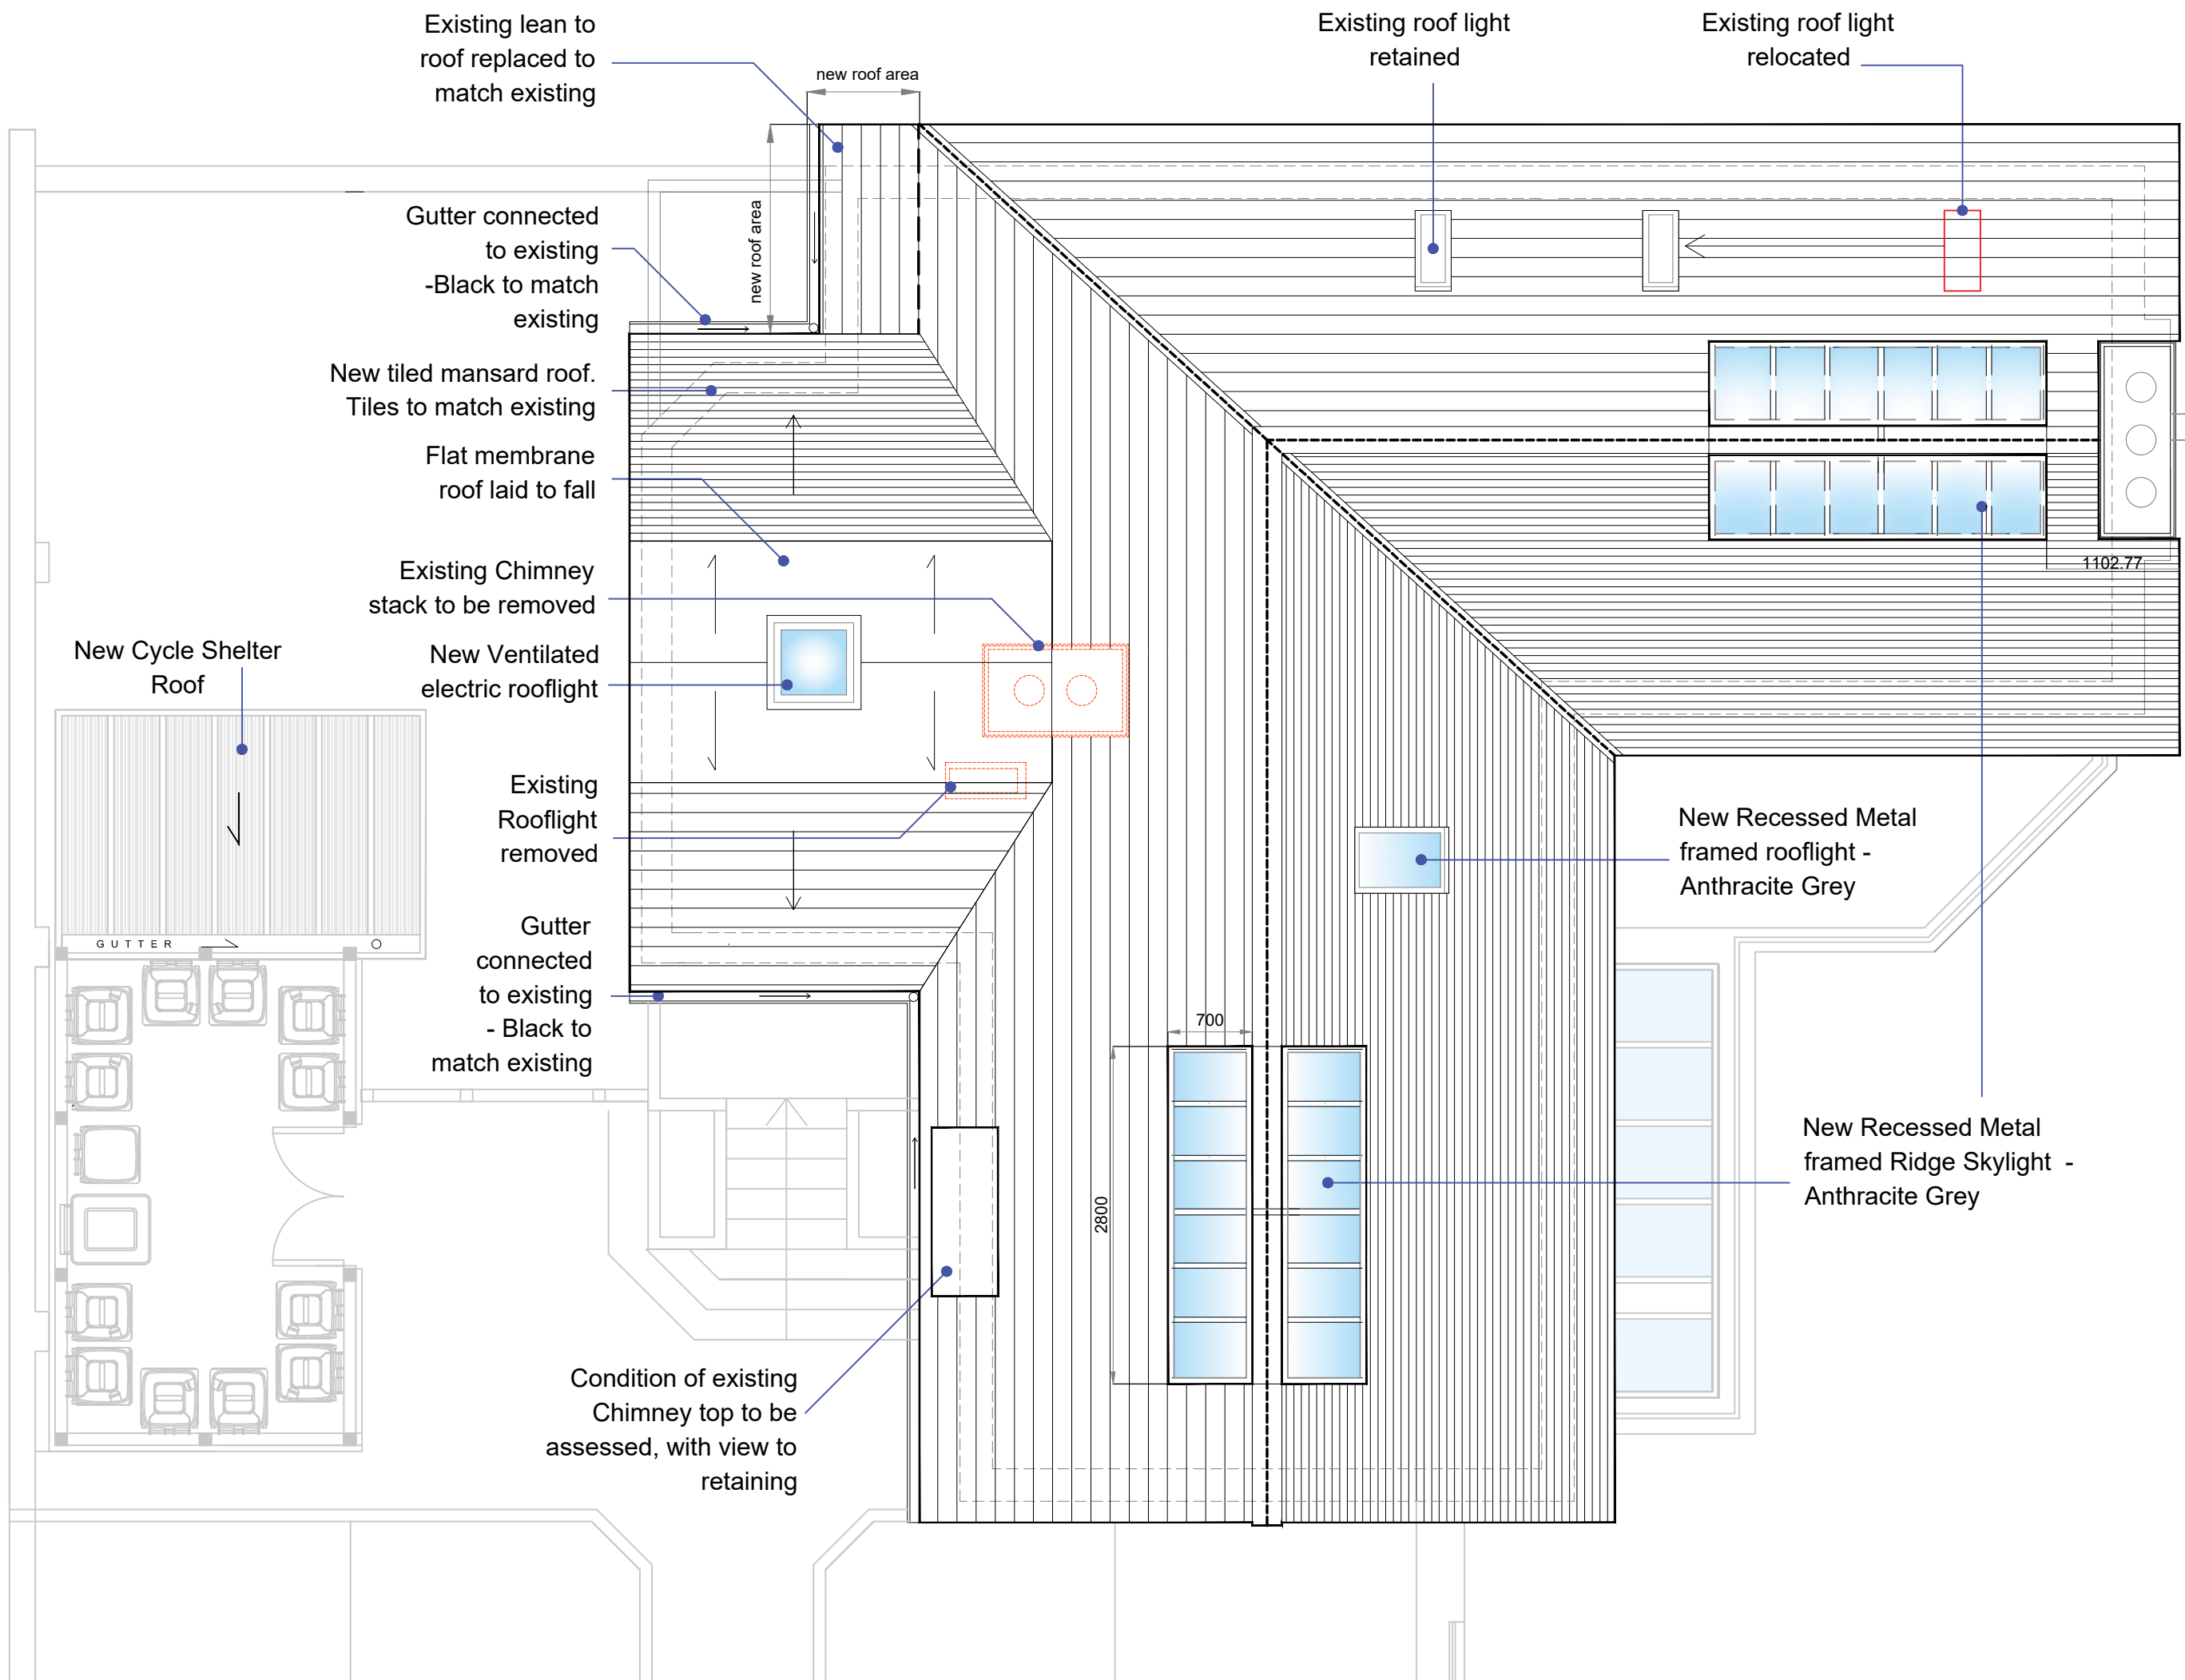

Proposed Roof Plan
1:50

B	11.09.20	Plan updated to Planners requests • Cycle provision added (stand and shelter)	TA
A	28.08.20	Plan updated to Planners requests • Bins Store Amended • Basement skylight amended	TA
Rev	Date	Description	Int

Client:
Mr Hossain

Project:
27 York Road,
Chorlton
Manchester
M21 9HP

Drawing Title:
Existing and Proposed Roof Plan

Scale(s): 1:50	Date: 25.06.20	Drawn by: TA	Rev: B
Job No: 20-15	Drawing No: PL_06	Size: A1	Rev: B

thequalityofsilence@outlook.com