


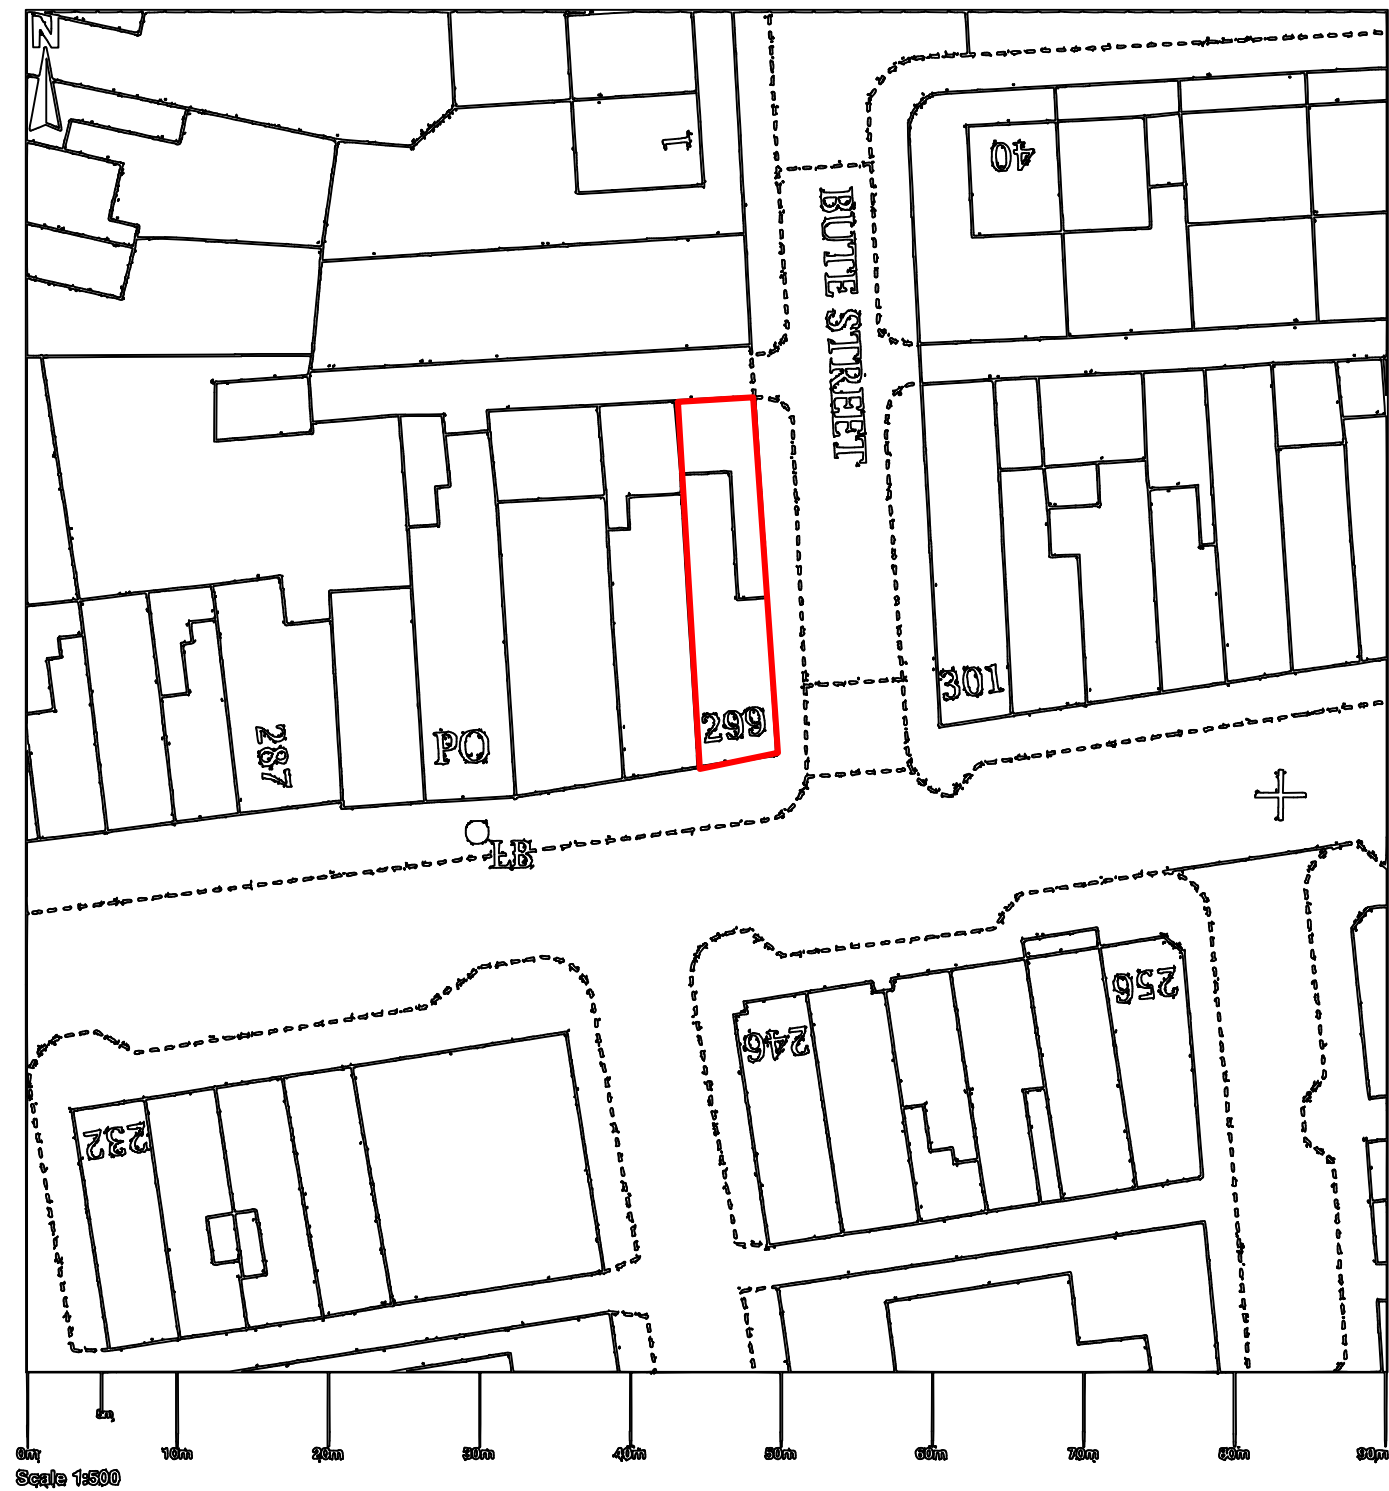

Notes:

REV:	DESCRIPTION:	BY:
STATUS: Planning Issue		

CLIENT: Stanley Davies

ARCHITECT: Victor Omosabi
Manchester

SITE: 299 Moston Lane, M40 9W

TITLE: Site Plan

SCALE AT A3: 1:500	DATE: 10/06/20	DRAWN: VO	CHE
PROJECT NO: 24567	DRAWING NO: A3/1	REV:	