

notes:




EXISTING FRONT ELEVATION @ 1:100




EXISTING SIDE ELEVATION @ 1:100



EXISTING REAR ELEVATION @ 1:100

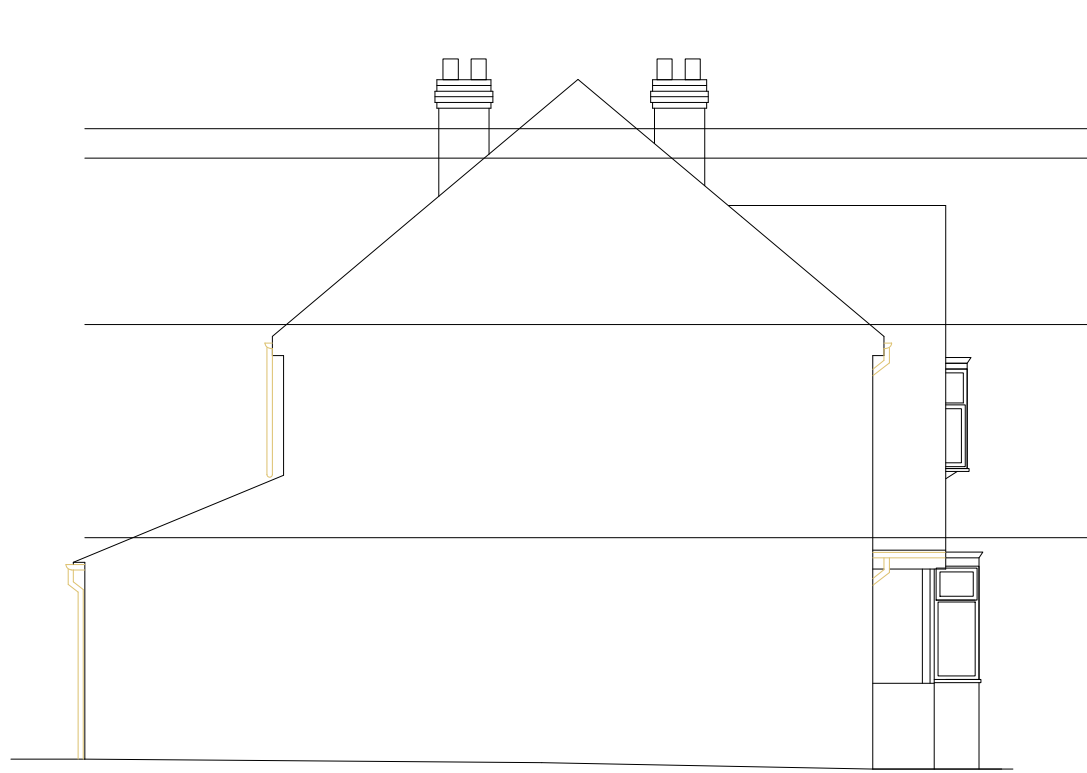


EXISTING SIDE ELEVATION @ 1:100

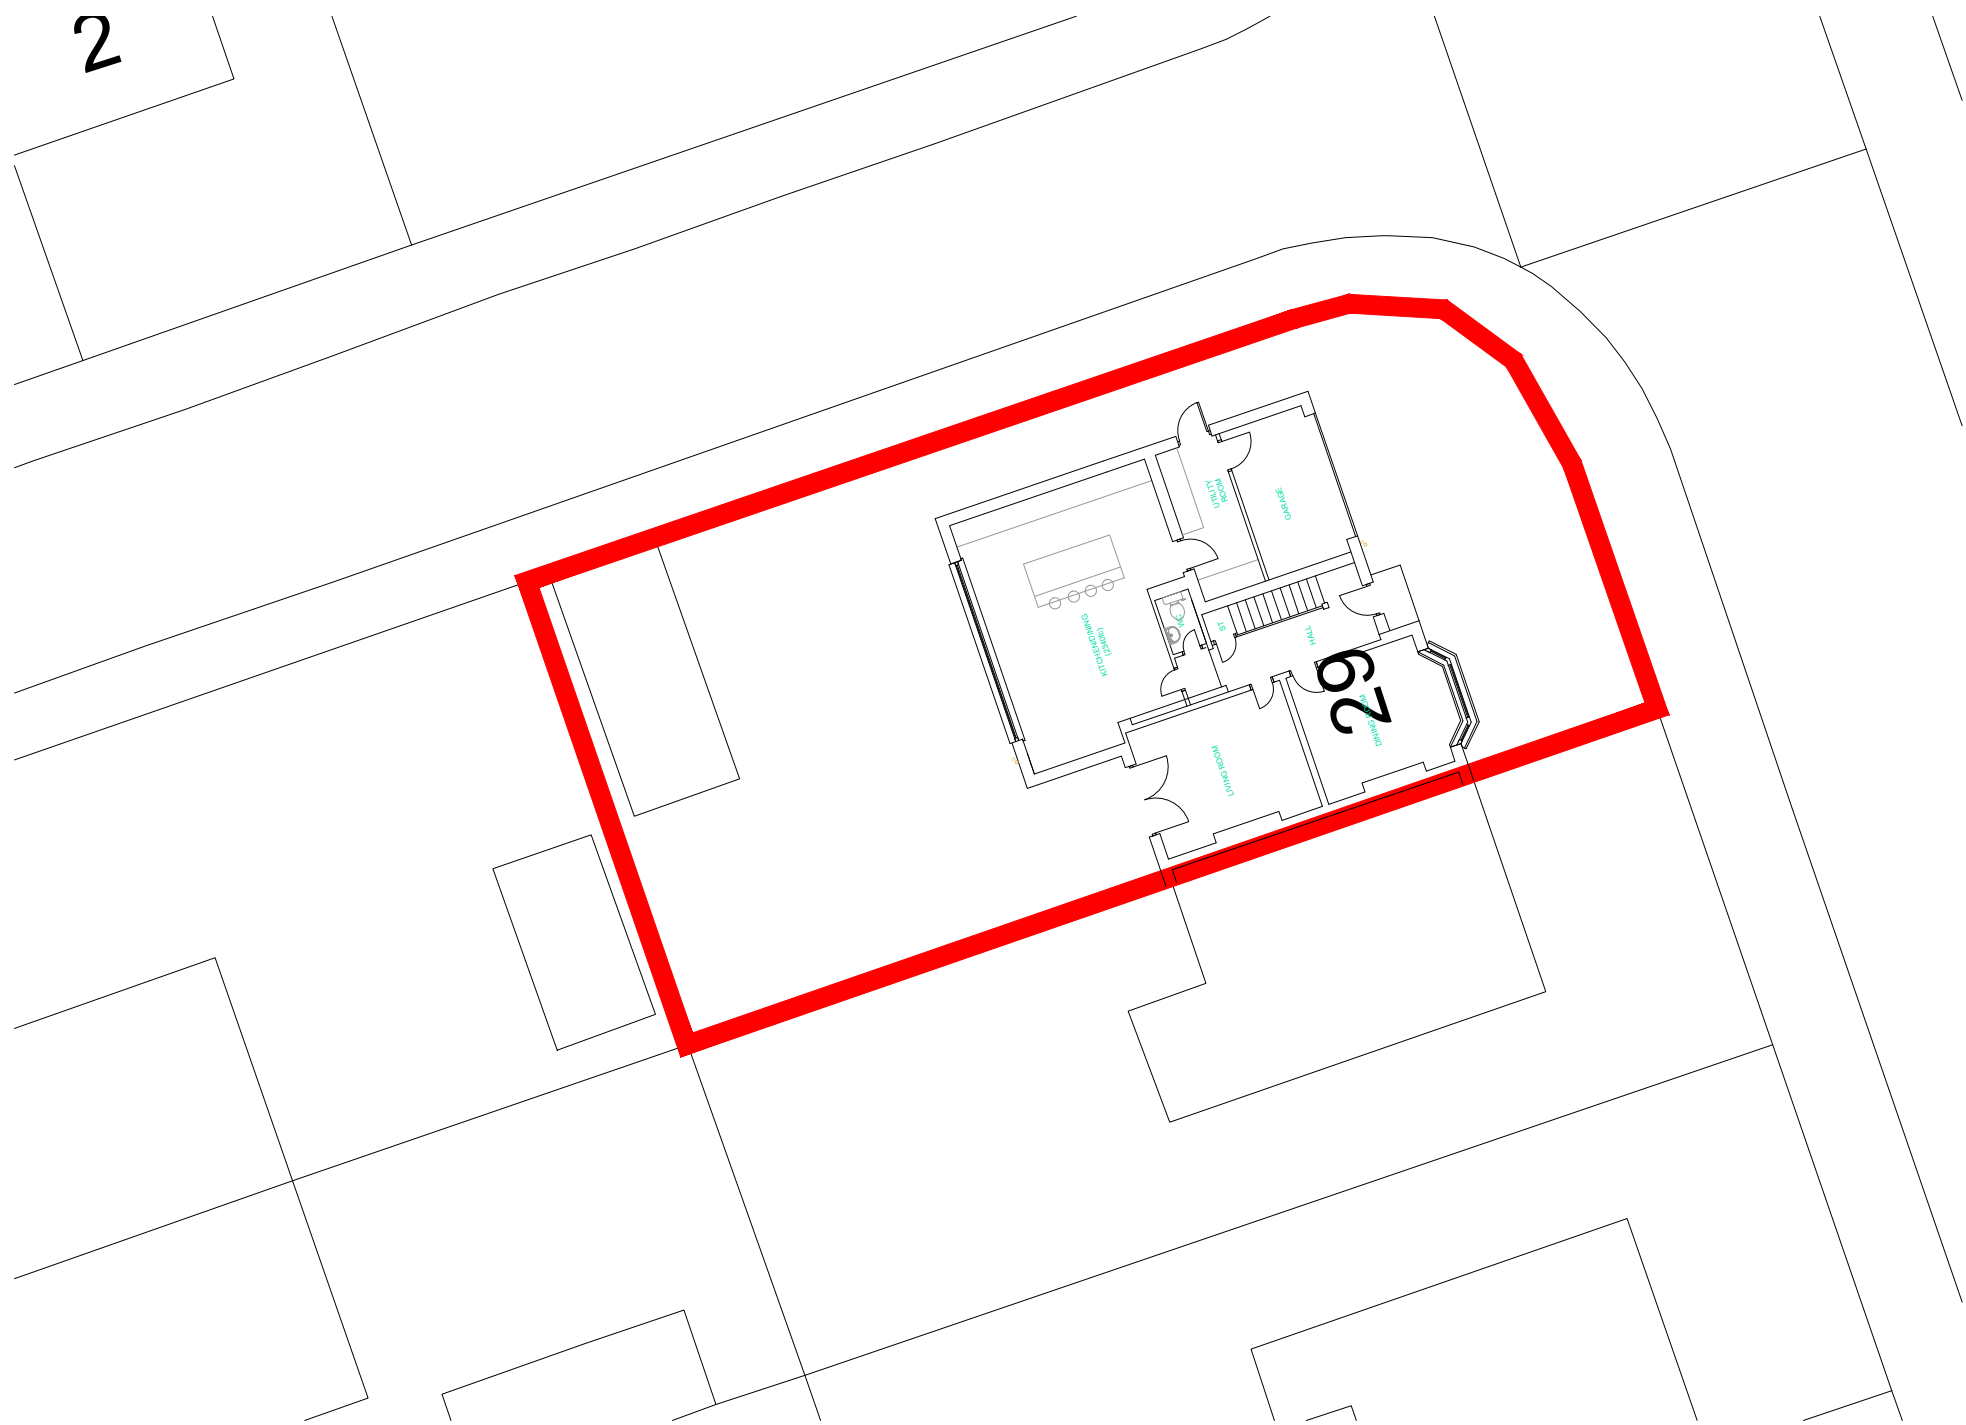


SITE PLAN @ 1:1200




LOCATION PLAN @ 1:1250

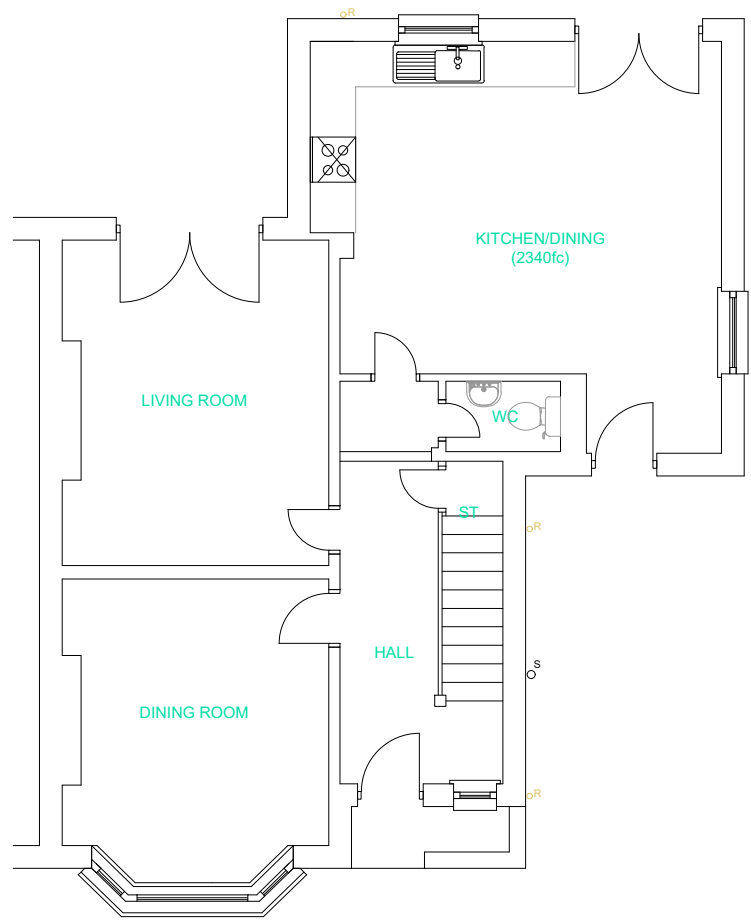

EXISTING GROUND FLOOR PLAN @ 1:100

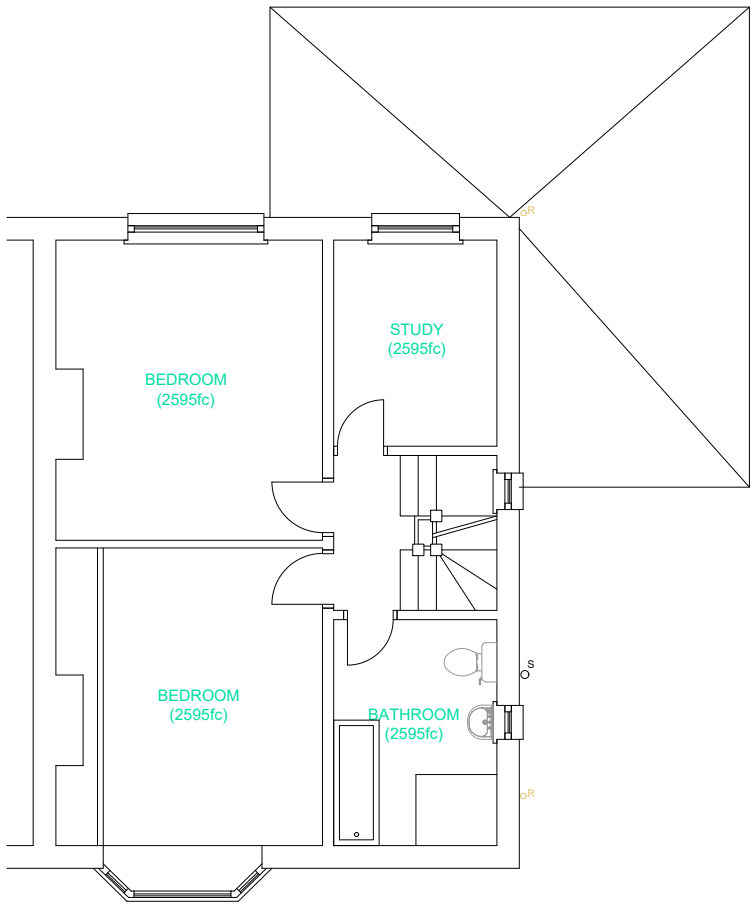

EXISTING FIRST FLOOR PLAN @ 1:100

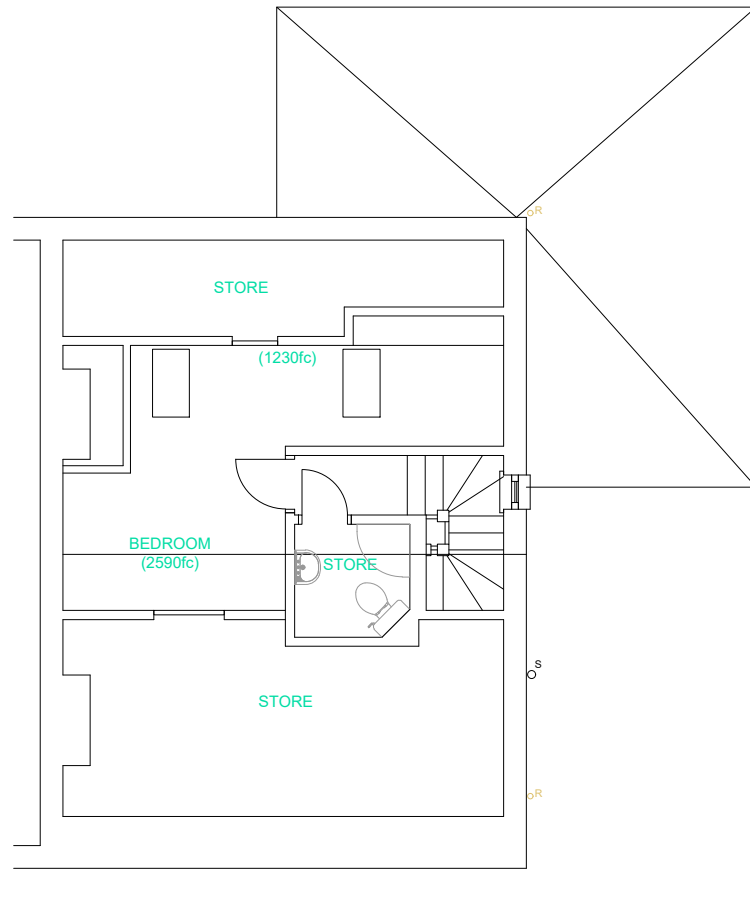

EXISTING SECOND FLOOR PLAN @ 1:100



Architectural
Design
Consultants

david@dendesigns.co.uk
dendesigns.co.uk

status: **PLANNING**

client: **DAVE HAIKNEY**

job: **29 HURSTVILLE ROAD, CHORLTON**

title: **PLANNING DRAWINGS**

drawn: DD date: NOV 2019 scale: AS SHOWN @ A1

job no: **356** drg no: **RESI-01 - Rev A**

DEN DESIGNS - BROADOAK LANE - MOBBERLEY - CHESHIRE - WA16 6JT

T: +44 (0)7469 878 461 E: david@dendesigns.co.uk

www.dendesigns.co.uk