


General Notes
01: Dimensions must not be scaled from this drawing. If in doubt, please ask
02: All dimensions are in millimetres unless noted otherwise.
03: All dimensions should be verified on site before proceeding with the work.
04: TADW Architects shall be notified in writing of any discrepancies.
05: Copyright to remain the property of TADW Architects in accordance with Copyright, Designs and Patents Act 1988.

Legend

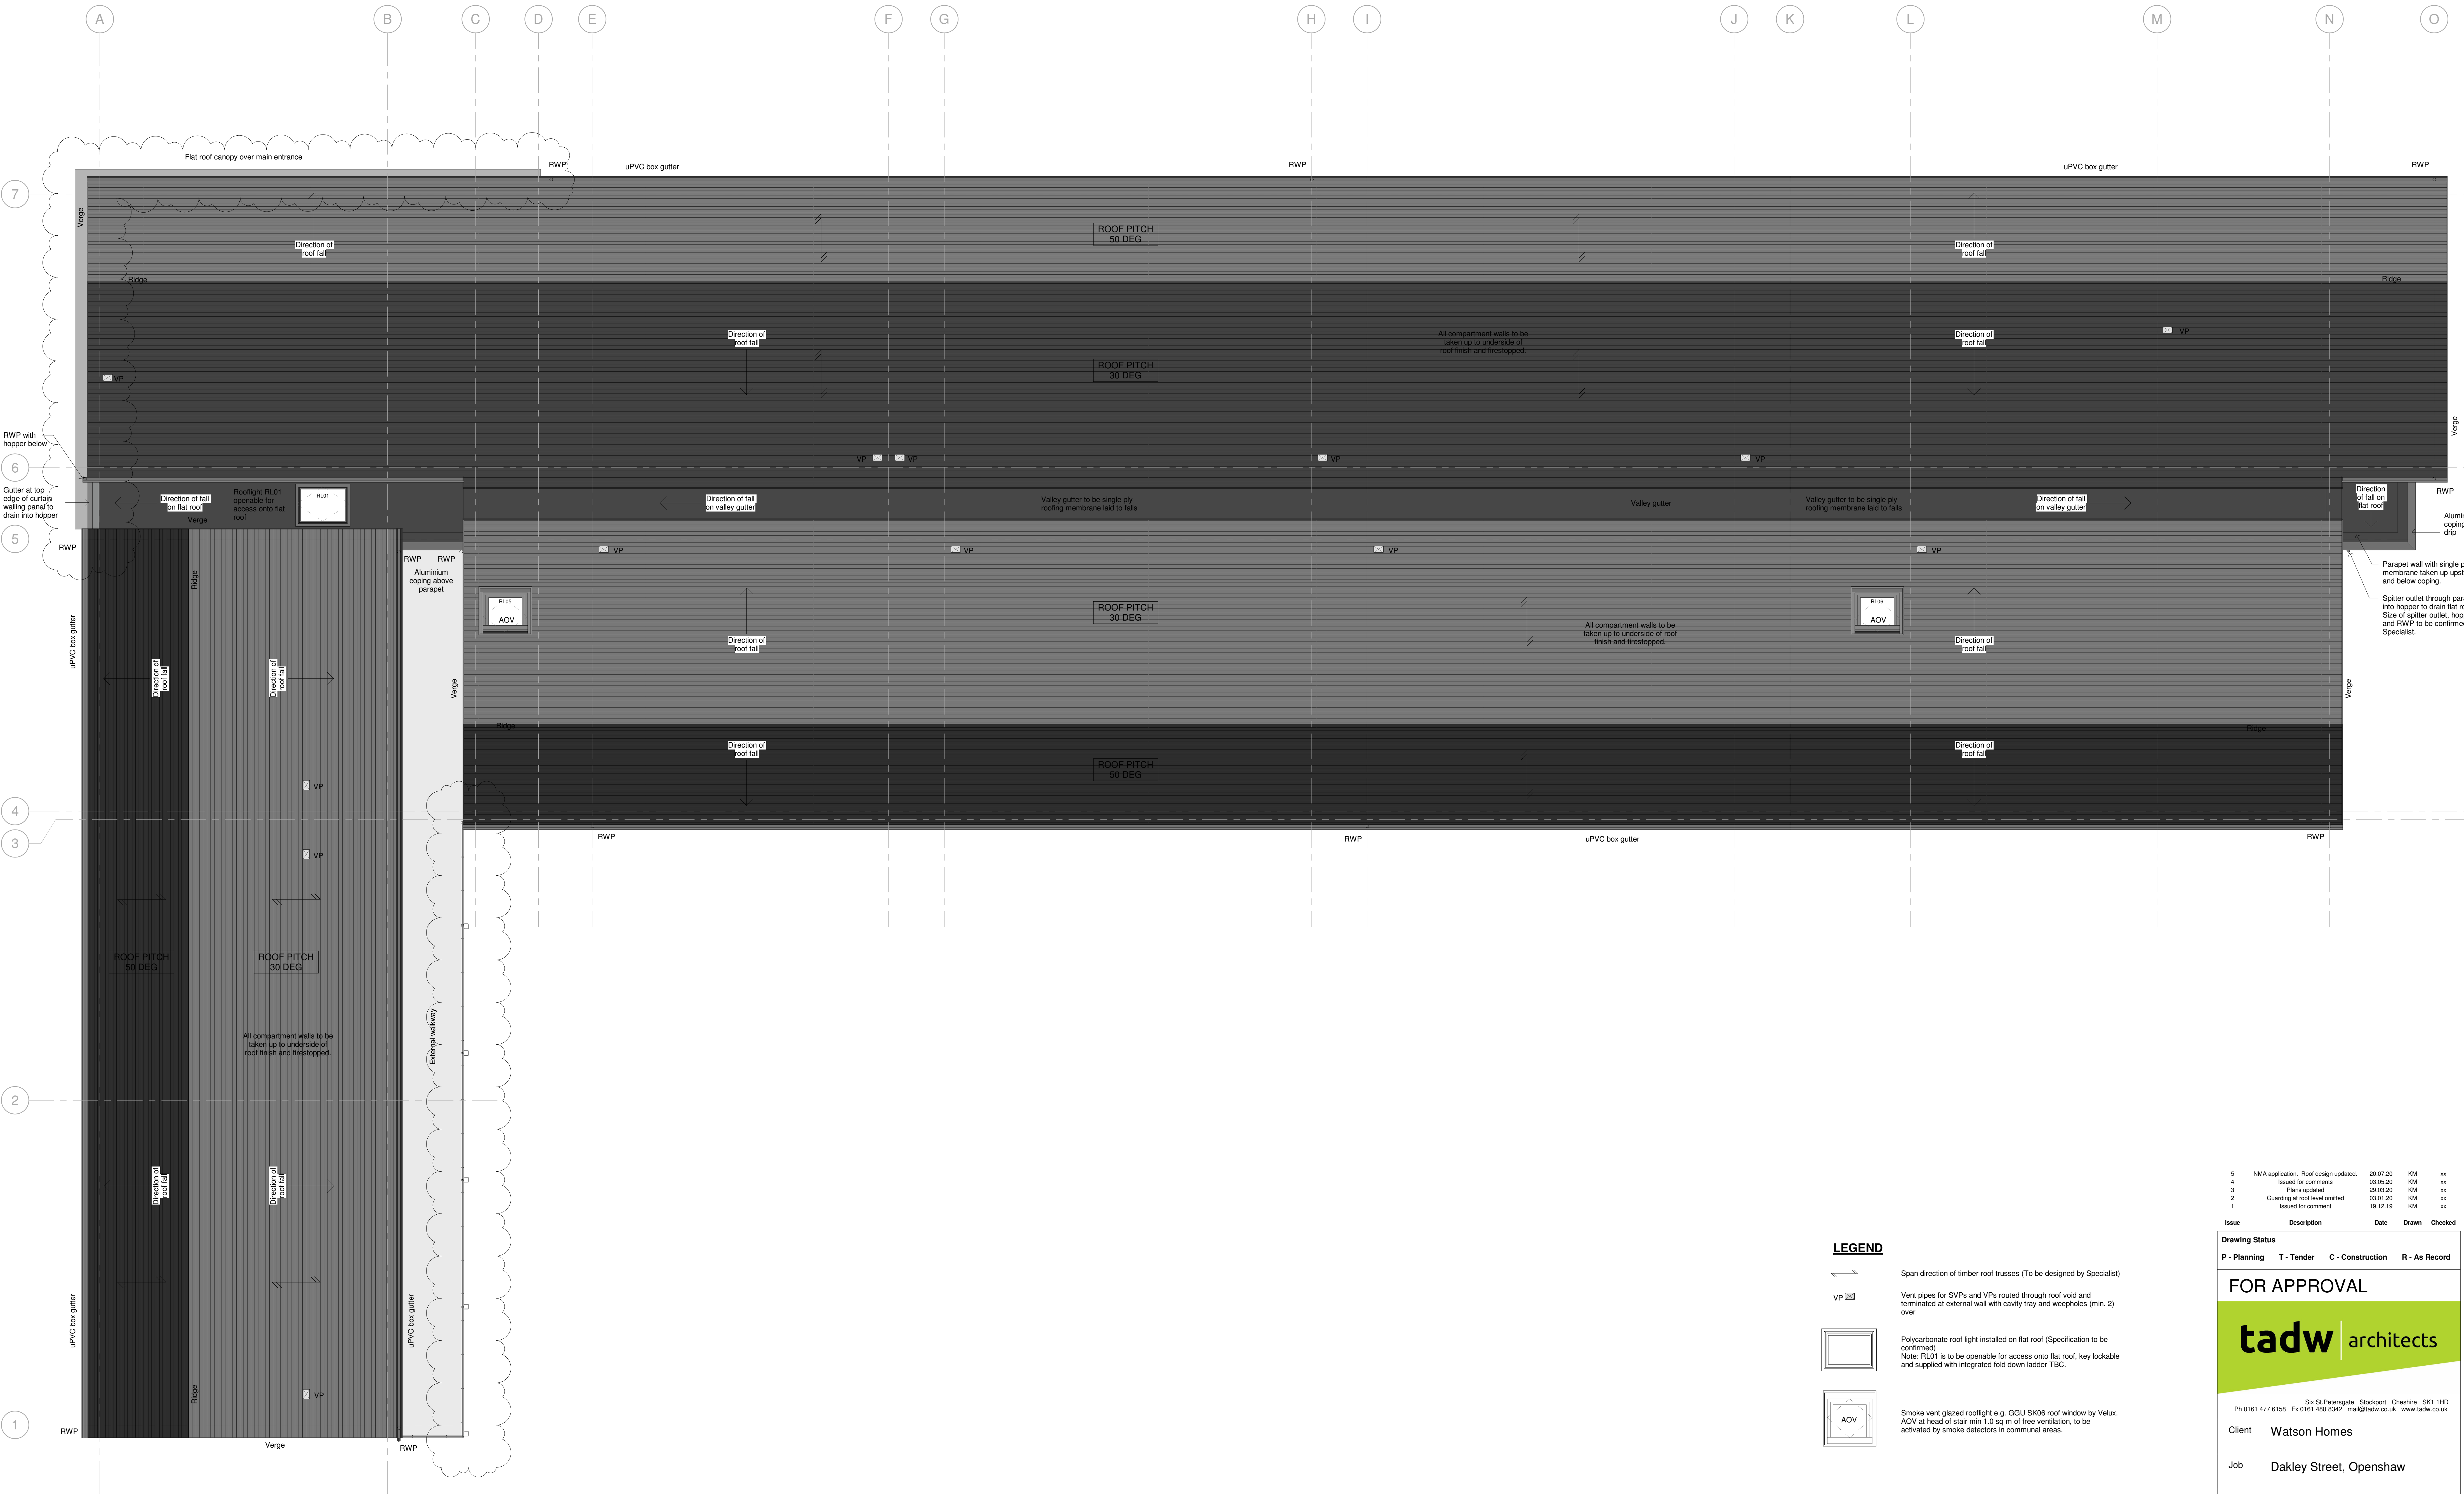

1 Roof Plan
1 : 50

LEGEND

- Span direction of timber roof trusses (To be designed by Specialist)
- VP Vent pipes for SVPs and VPs routed through roof void and terminated at external wall with cavity tray and weepholes (min. 2) over
- Polycarbonate roof light installed on flat roof (Specification to be confirmed)
Note: RL01 is to be openable for access onto flat roof, key lockable and supplied with integrated fold down ladder TBC.
- Smoke vent glazed rooflight e.g. GGU SK06 roof window by Velux.
AOV at head of stair min 1.0 sq m of free ventilation, to be activated by smoke detectors in communal areas.

5	NMA application. Roof design updated.	20.07.20	KM	xx
4	Issued for comments	03.05.20	KM	xx
3	Plans updated	29.03.20	KM	xx
2	Guarding at roof level omitted	03.01.20	KM	xx
1	Issued for comment	19.12.19	KM	xx

Issue	Description	Date	Drawn	Checked
P - Planning	T - Tender	C - Construction	R - As Record	

FOR APPROVAL

tadw architects

Six St Petersgate Stockport Cheshire SK1 1HD
Ph 0161 477 6158 Fx 0161 480 8342 mail@tadw.co.uk www.tadw.co.uk

Client Watson Homes

Job Dakley Street, Openshaw

Title PROPOSED ROOF PLAN

Scale 1 : 50 @ A0

Note - Prints from PDF files may not be to scale, check accuracy against scale
1 2 3 5m 1:50

Job No. Originator Ph. Level View Role Dwg. Status Rev.
911286-TADW- A- Roof- DR- A- 106- P- 5