


FALCONER CHESTER HALL

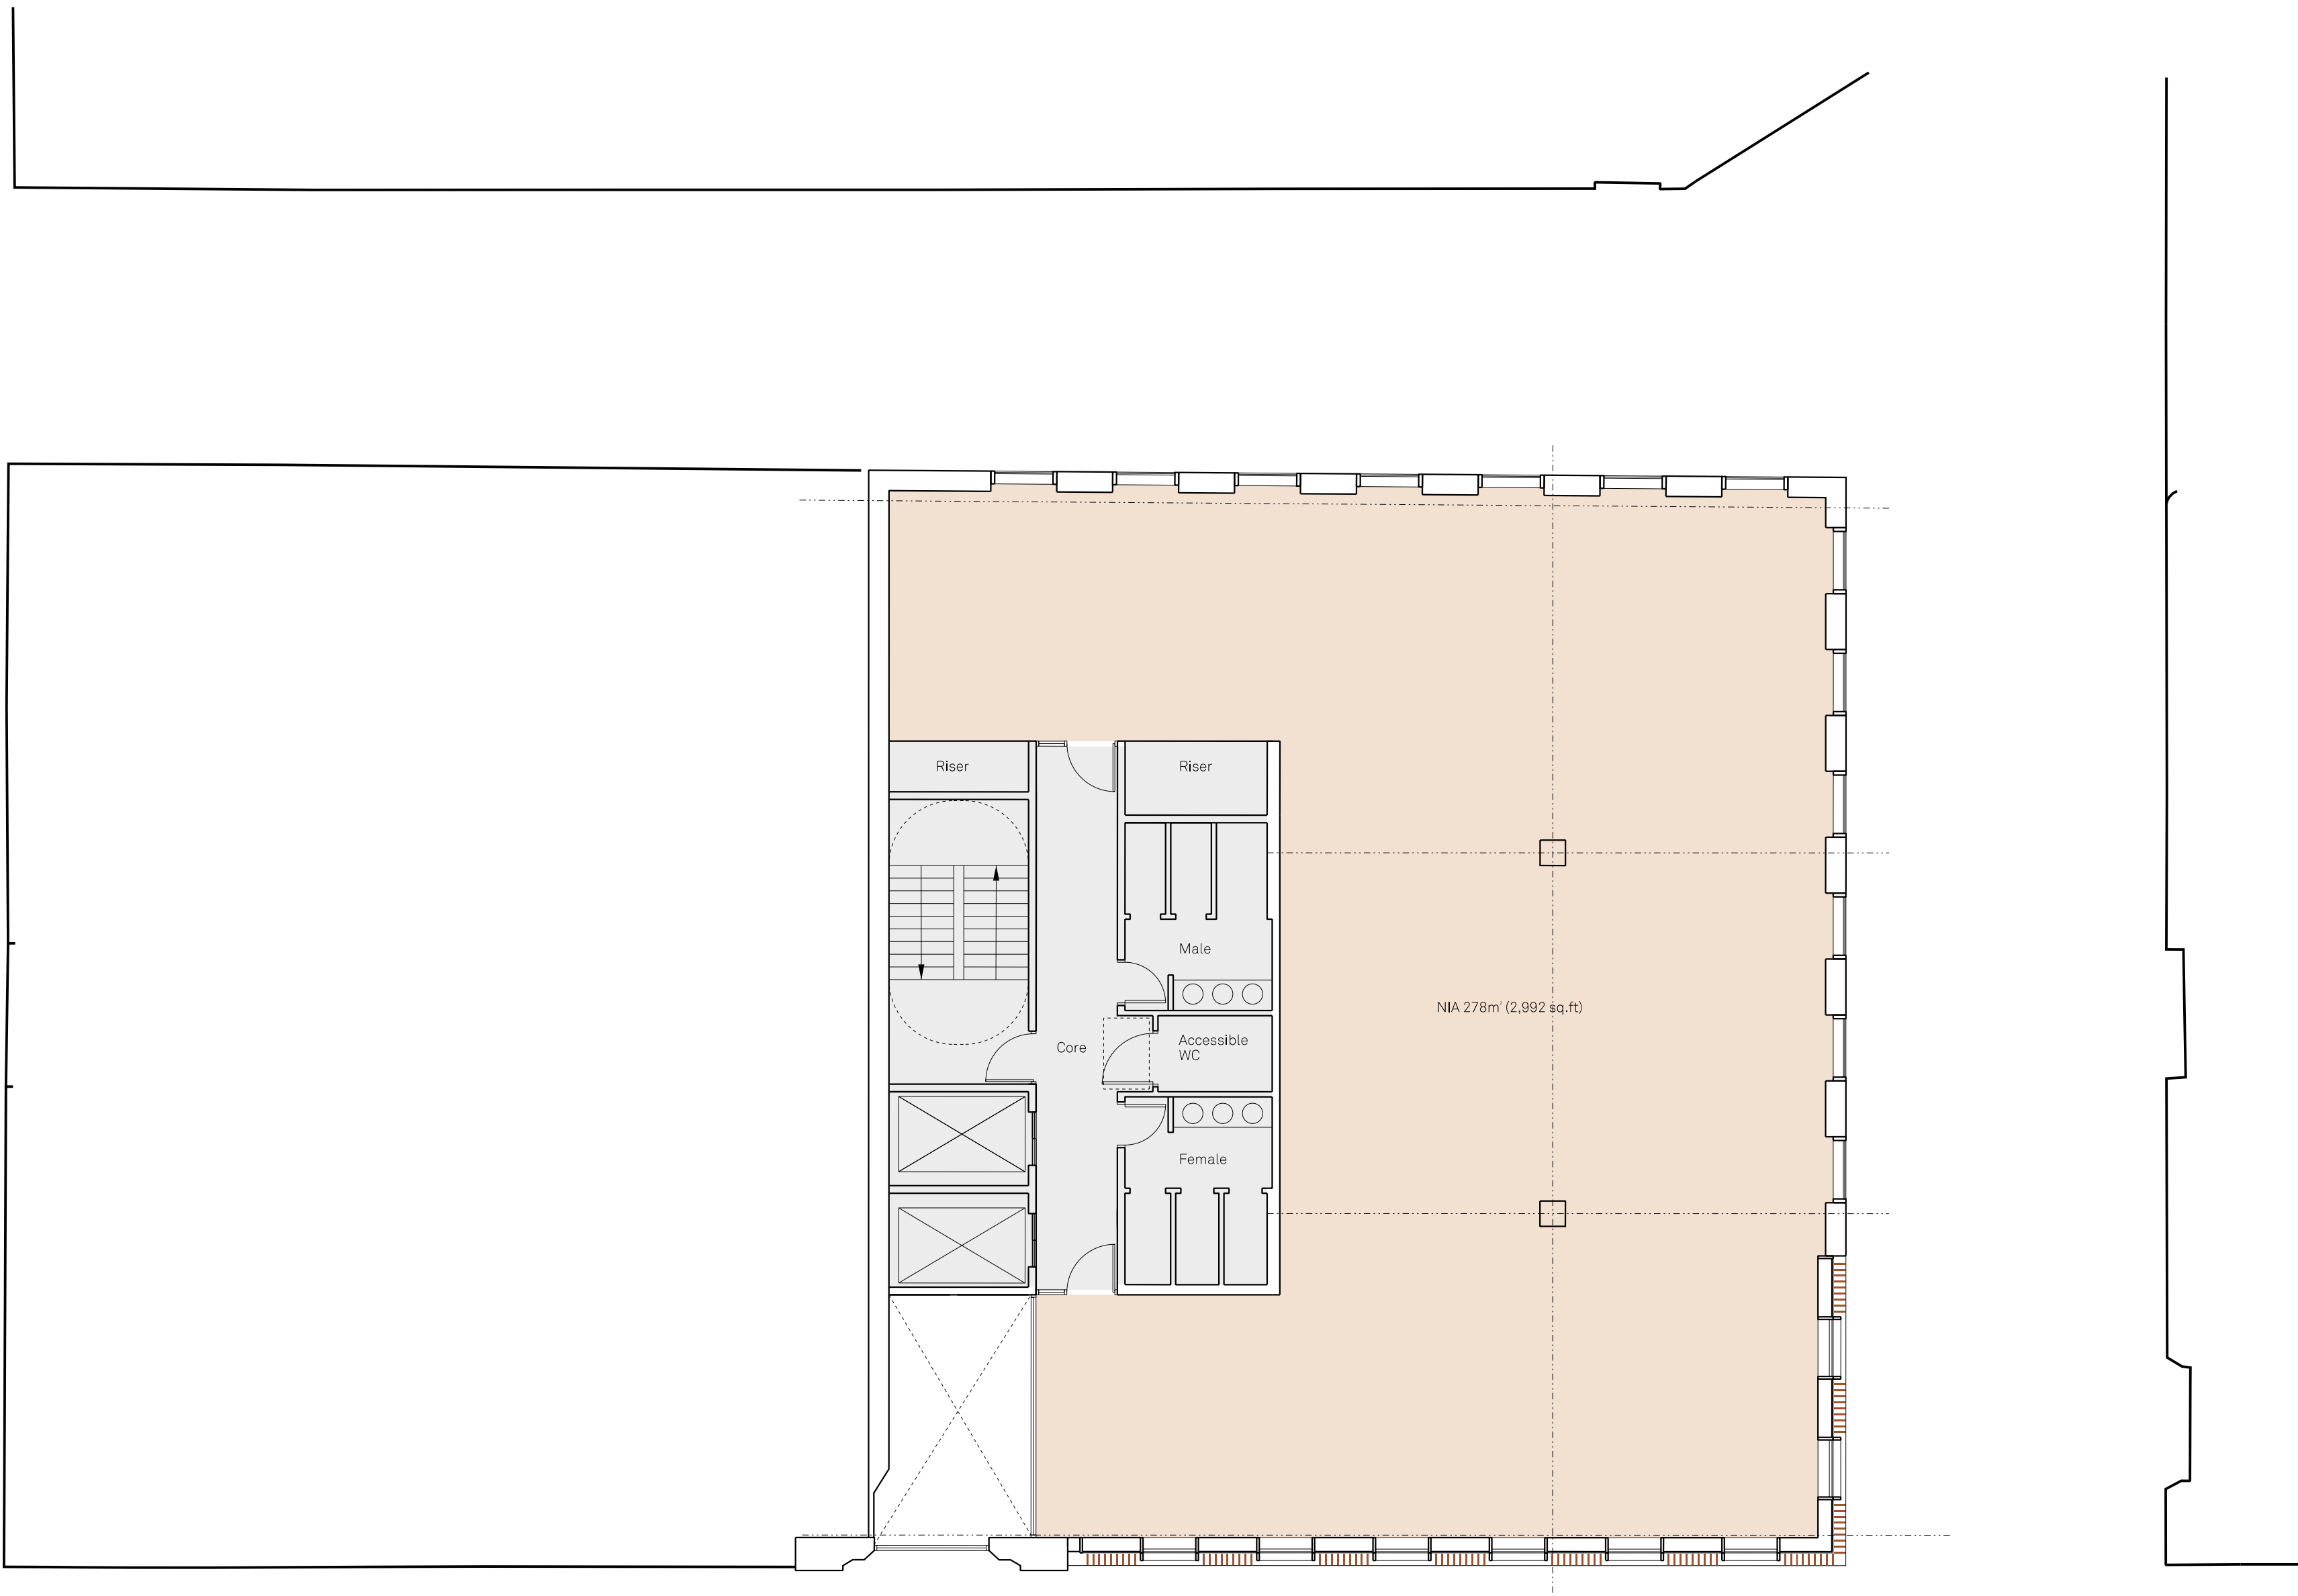

London | Liverpool | Manchester | Kuala Lumpur | Telephone +44(0)151 243 5800 www.fcharchitects.com
© F.C.H.

REV.B	21.05.20	Non-Material Amendment Submission
REV.A	08.05.17	Planning Submission

Project Title	27 Dale Street, Manchester	Project No.	P16-019
Drawing Title	Proposed First Floor Plan	Drawing No.	02-03-003_B
Client	Kamani Commercial Property Ltd.		
Drawn By	DAG	Date	28.04.17
Scale	1:100 @ A1		