


This drawing is subject to a detailed building and site survey, therefore no guarantee of its accuracy can be given.
This drawing has been draughted in accordance with the clients design requirements.
All areas are approximate and are subject to a detailed building and site survey and further design development.
All dimensions should be checked prior to commencement of construction on site. Measurements should not be taken off the drawing.

All dimensions shown are in millimetres (mm).

Text Key

1. Existing brickwork
2. Existing slate roof tiles
3. Existing timber door/window
4. Existing uPVC door/window
5. Existing stone frame door/window
6. Existing stonework
7. Existing Vertically hung tiles

8. Proposed brickwork
9. Proposed timber framed door/ window

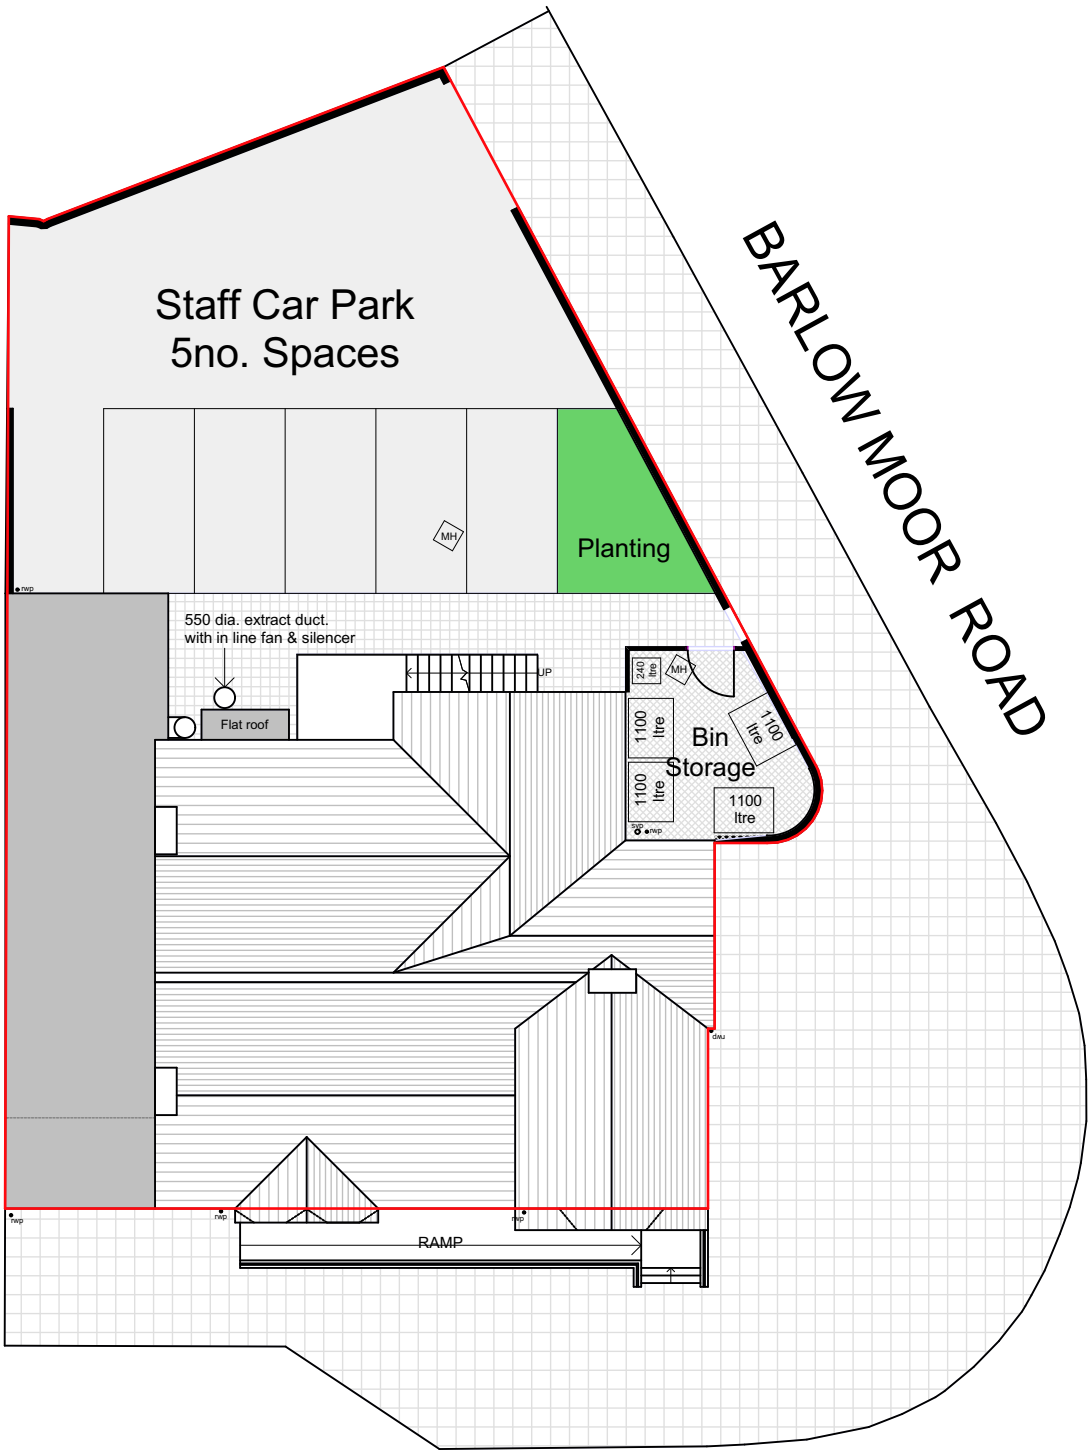

WILBRAHAM ROAD

PROPOSED GA SITE PLAN @ 1:200



PROPOSED GA SIDE ELEVATION 2 @ 1:100

PL3	Bin store amended	10.08.20
PL2	Discharge cowl removed	04.08.20
PL1	Bin store amended	10.06.20
PL0	Planning Issue	14.04.20



revisions
NADA Architects Ltd
169 Kingsway
Burnage
Manchester
M19 2ND
Mob: 07974 735527
E: ahmed@nadaarchitects.com
W: www.nadaarchitects.com

D - design	PL - planning	PT - pre-tender
T - tender	P - preliminary	
C - construction	R - record	

MR OMAR FIAZ

CHANGE OF USE
464 WILBRAHAM ROAD,
MANCHESTER, M21 9AR

PROPOSED GA SITE PLAN &
ELEVATION

scale	date	drawn	checked
1:200 @ A3	14.04.20		AC
1:100 @ A3			
job no	(category) dwg no	revision	

19-705 (05)001 PL3

Drawing measurements shall not be obtained by scaling. Verify all dims prior to construction. Immediately report any discrepancies on this drawing to the draughtsman. This drawing shall be read in conjunction with associated specifications and related consultant's documents.

PLANNING