


Kenyon Lane

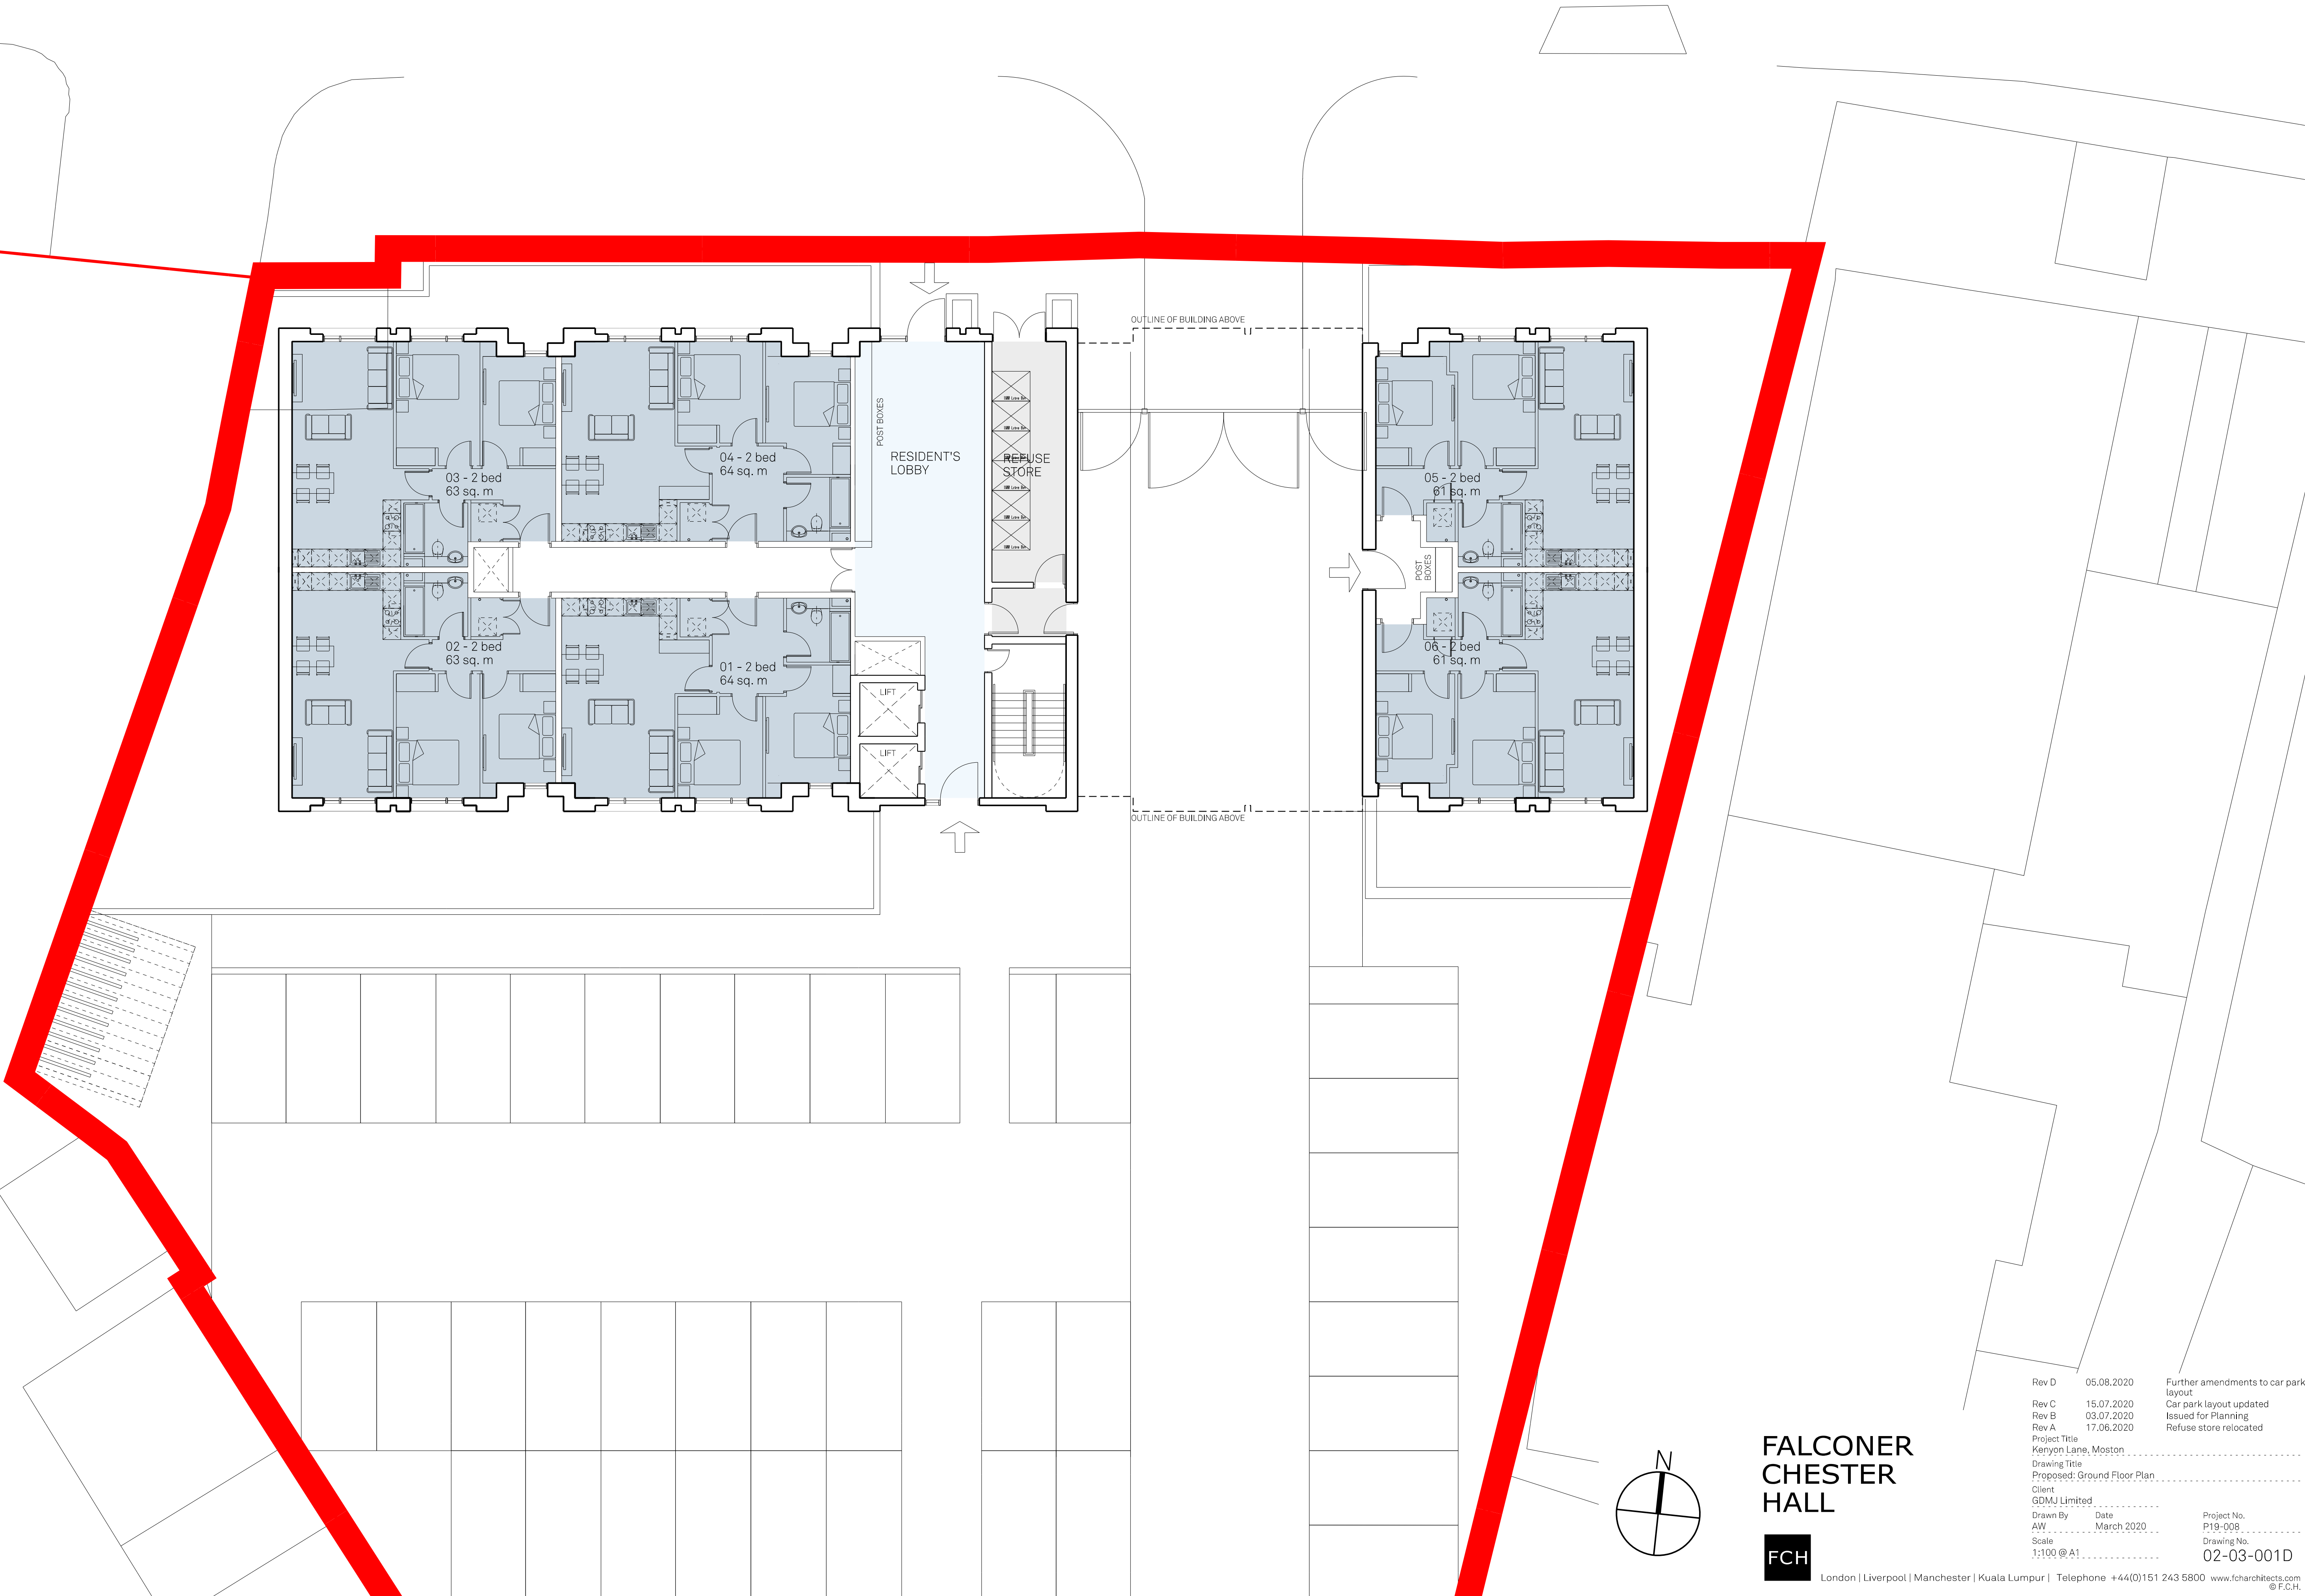

Rev D	05.08.2020	Further amendments to car park layout
Rev C	15.07.2020	Car park layout updated
Rev B	03.07.2020	Issued for Planning
Rev A	17.06.2020	Refuse store relocated

Project Title		Kenyon Lane, Moston
Drawing Title		Proposed: Ground Floor Plan
Client		GDMJ Limited
Drawn By	Date	March 2020
AW		
Scale		1:100 @ A1
Project No.		P19-008
Drawing No.		02-03-001D

FALCONER
CHESTER
HALL

