

PROJECT REF
20035

DRAWING REF
001

SCALE
1:100 @ A1


DATE
APR 20

CLIENT
MR & MRS BROADHEAD
17 GADDUM ROAD
DIDSBURY
MANCHESTER
M20 6SY


PROJECT
FIRST FLOOR REAR EXTENSION
TWO STOREY SIDE EXTENSION
INTERNAL REMODELING
DETACH GARDEN ANNEXE

EXISTING FLOOR PLANS &
ELEVATIONS


DRAWING TITLE
PLANNING

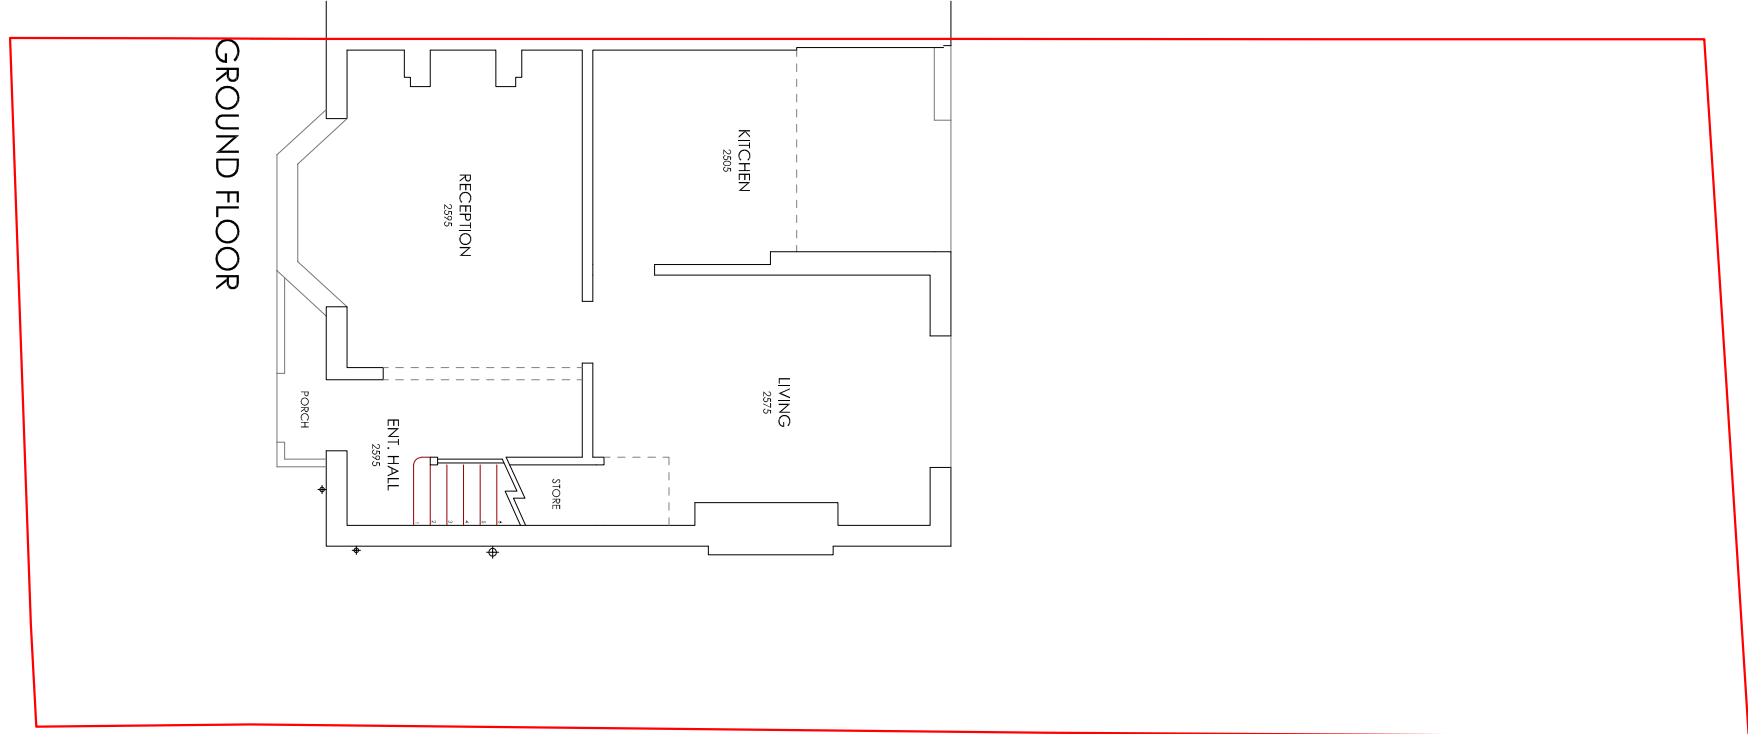


GROUND FLOOR

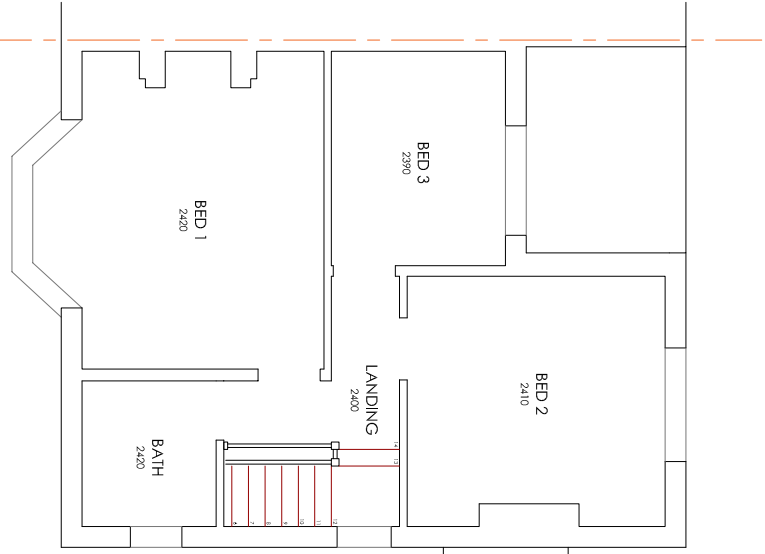


FIRST FLOOR

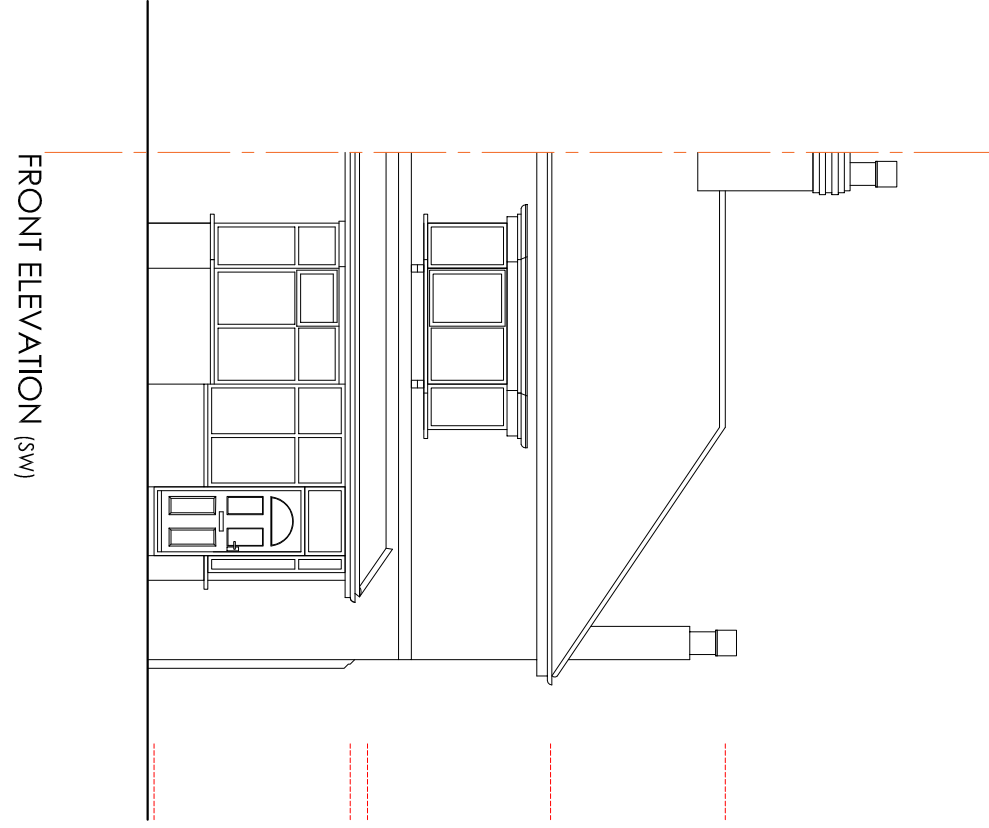

FRONT ELEVATION (SW)

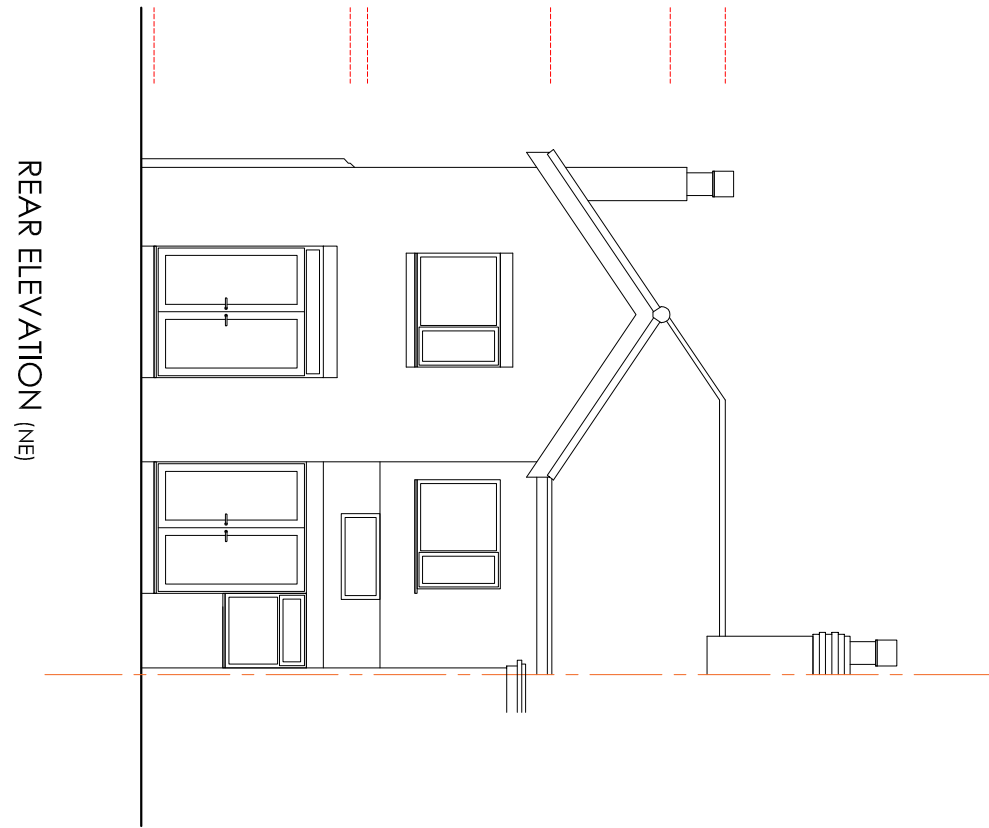

REAR ELEVATION (NE)

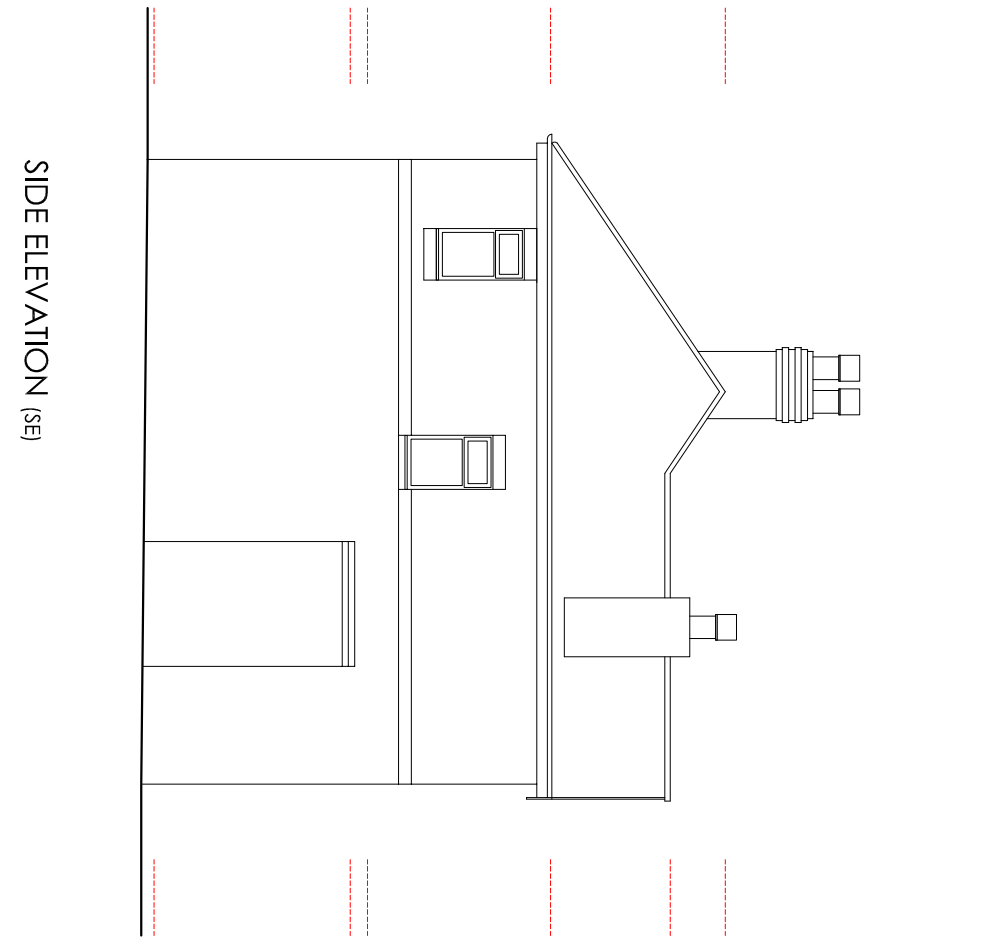

SIDE ELEVATION (SE)

