



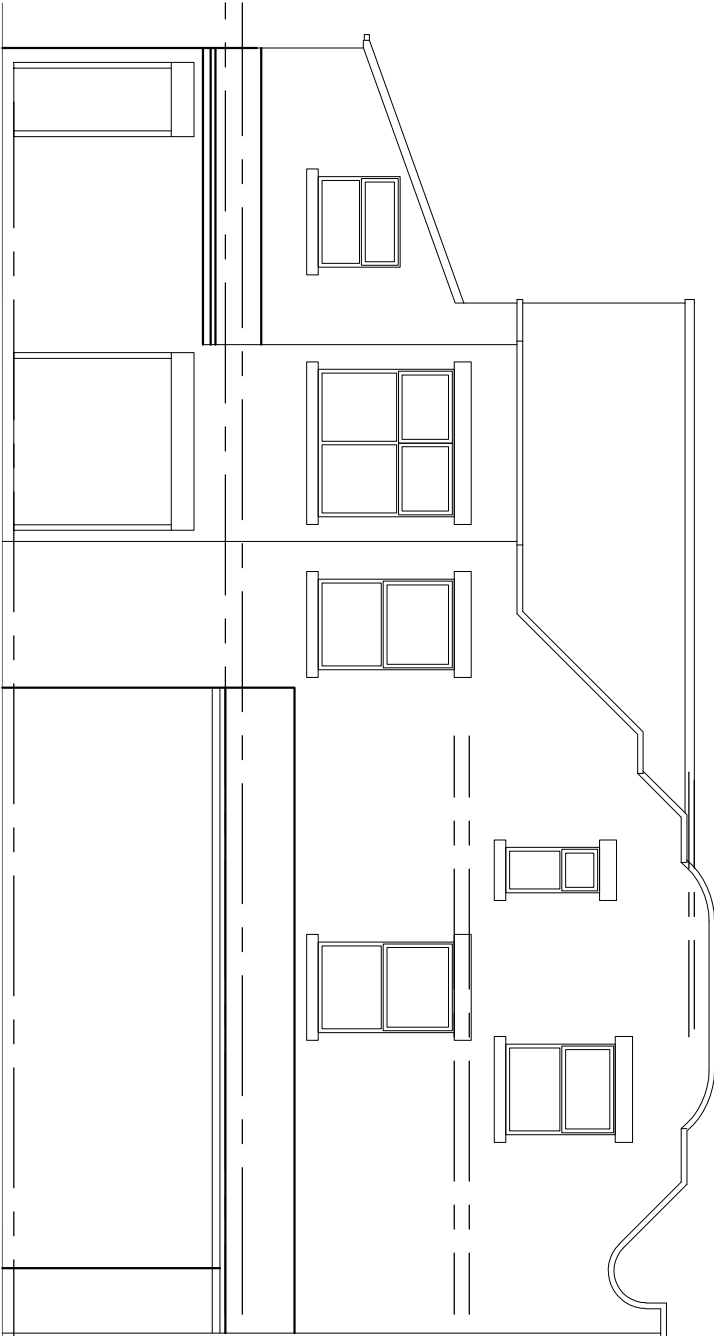


EXISTING SIDE ELEVATION

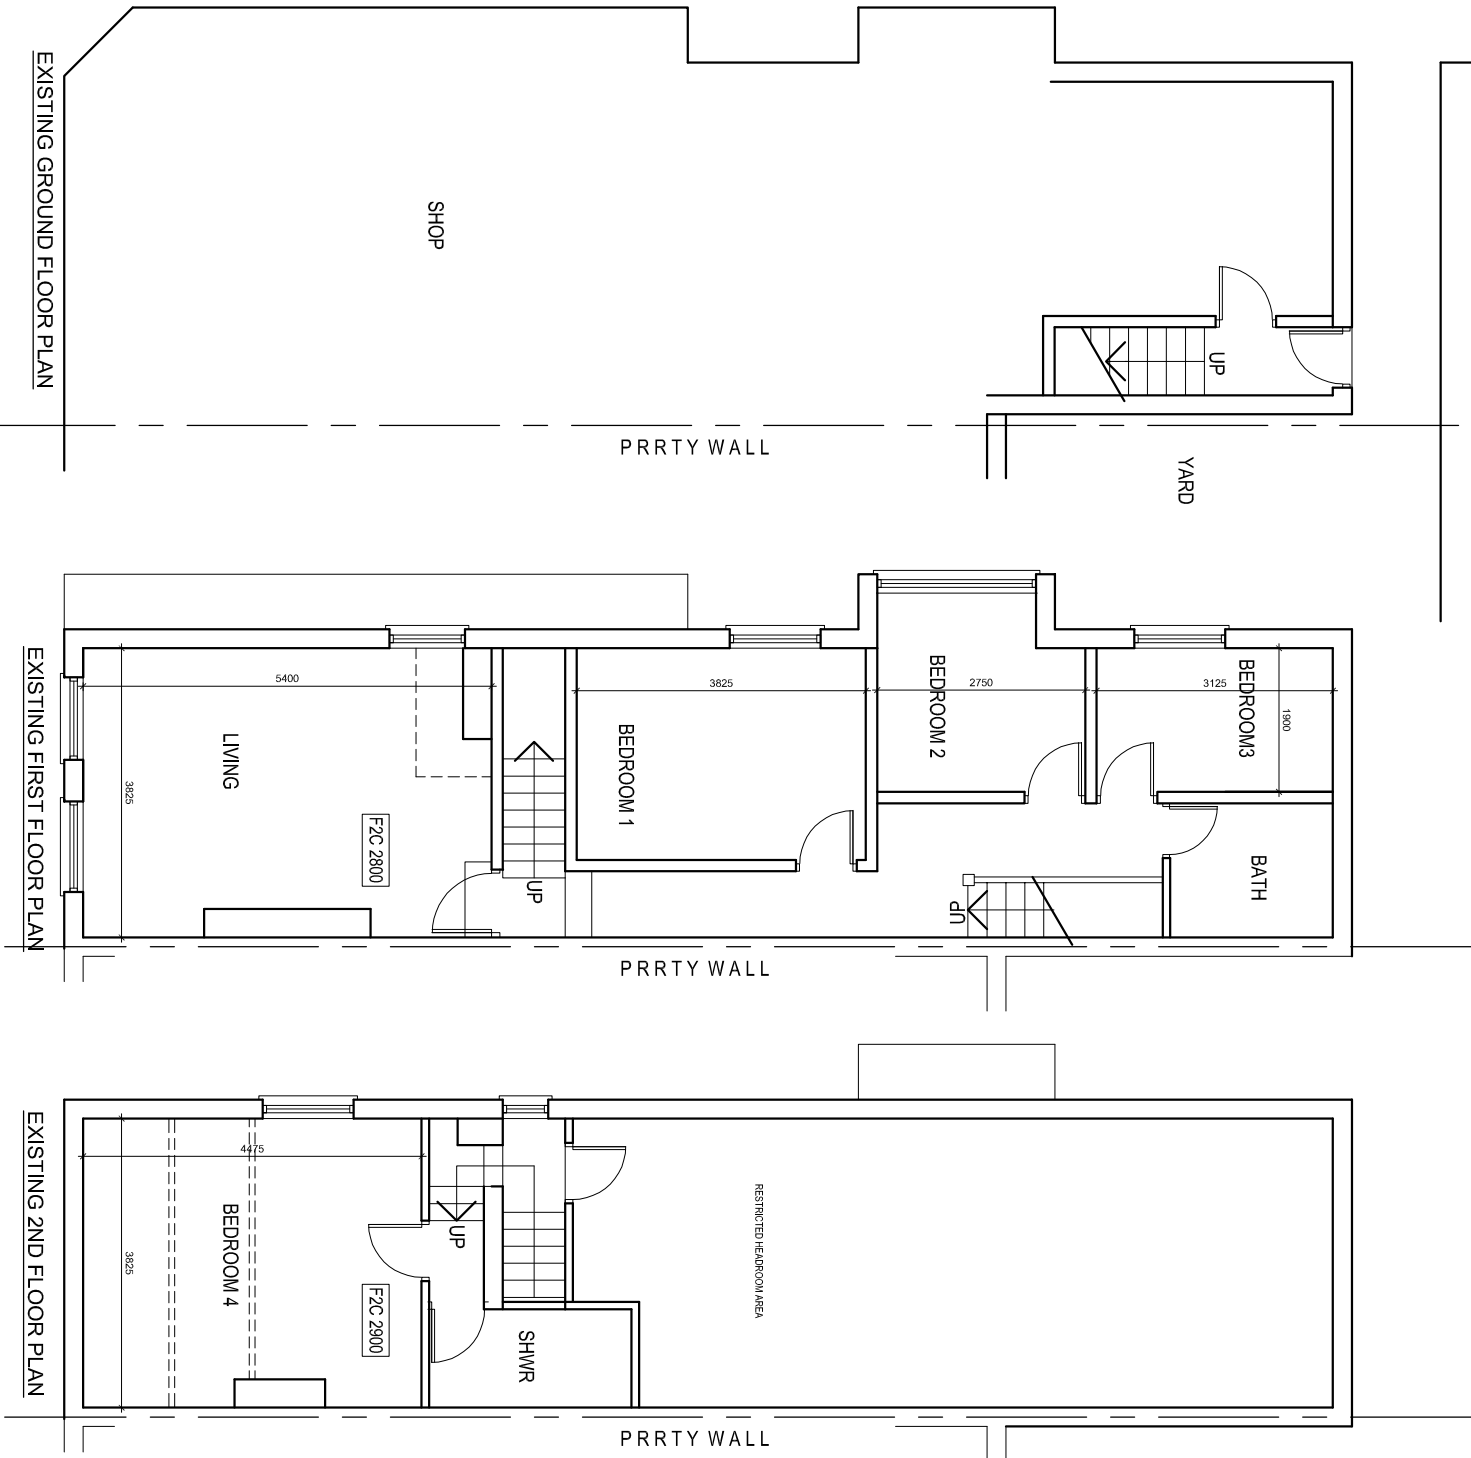

EXISTING SIDE ELEVATION

EXISTING REAR ELEVATION

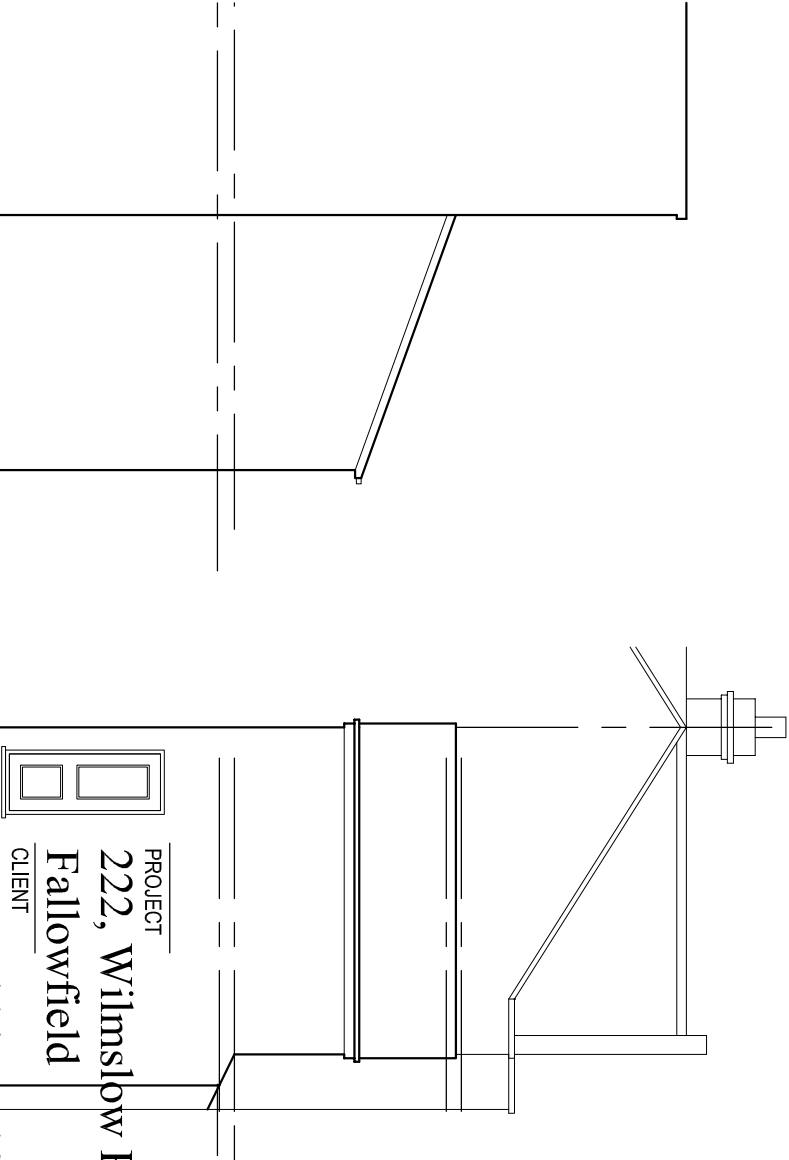

DRAWING TITLE

Existing Plan

JOB No

DRAWING No
NA-P01

SCALE DATE REVISION
1:100@A3 Jul. 2020 -

t: 0782 895 3405
e: niamat@hotmail.co.uk