

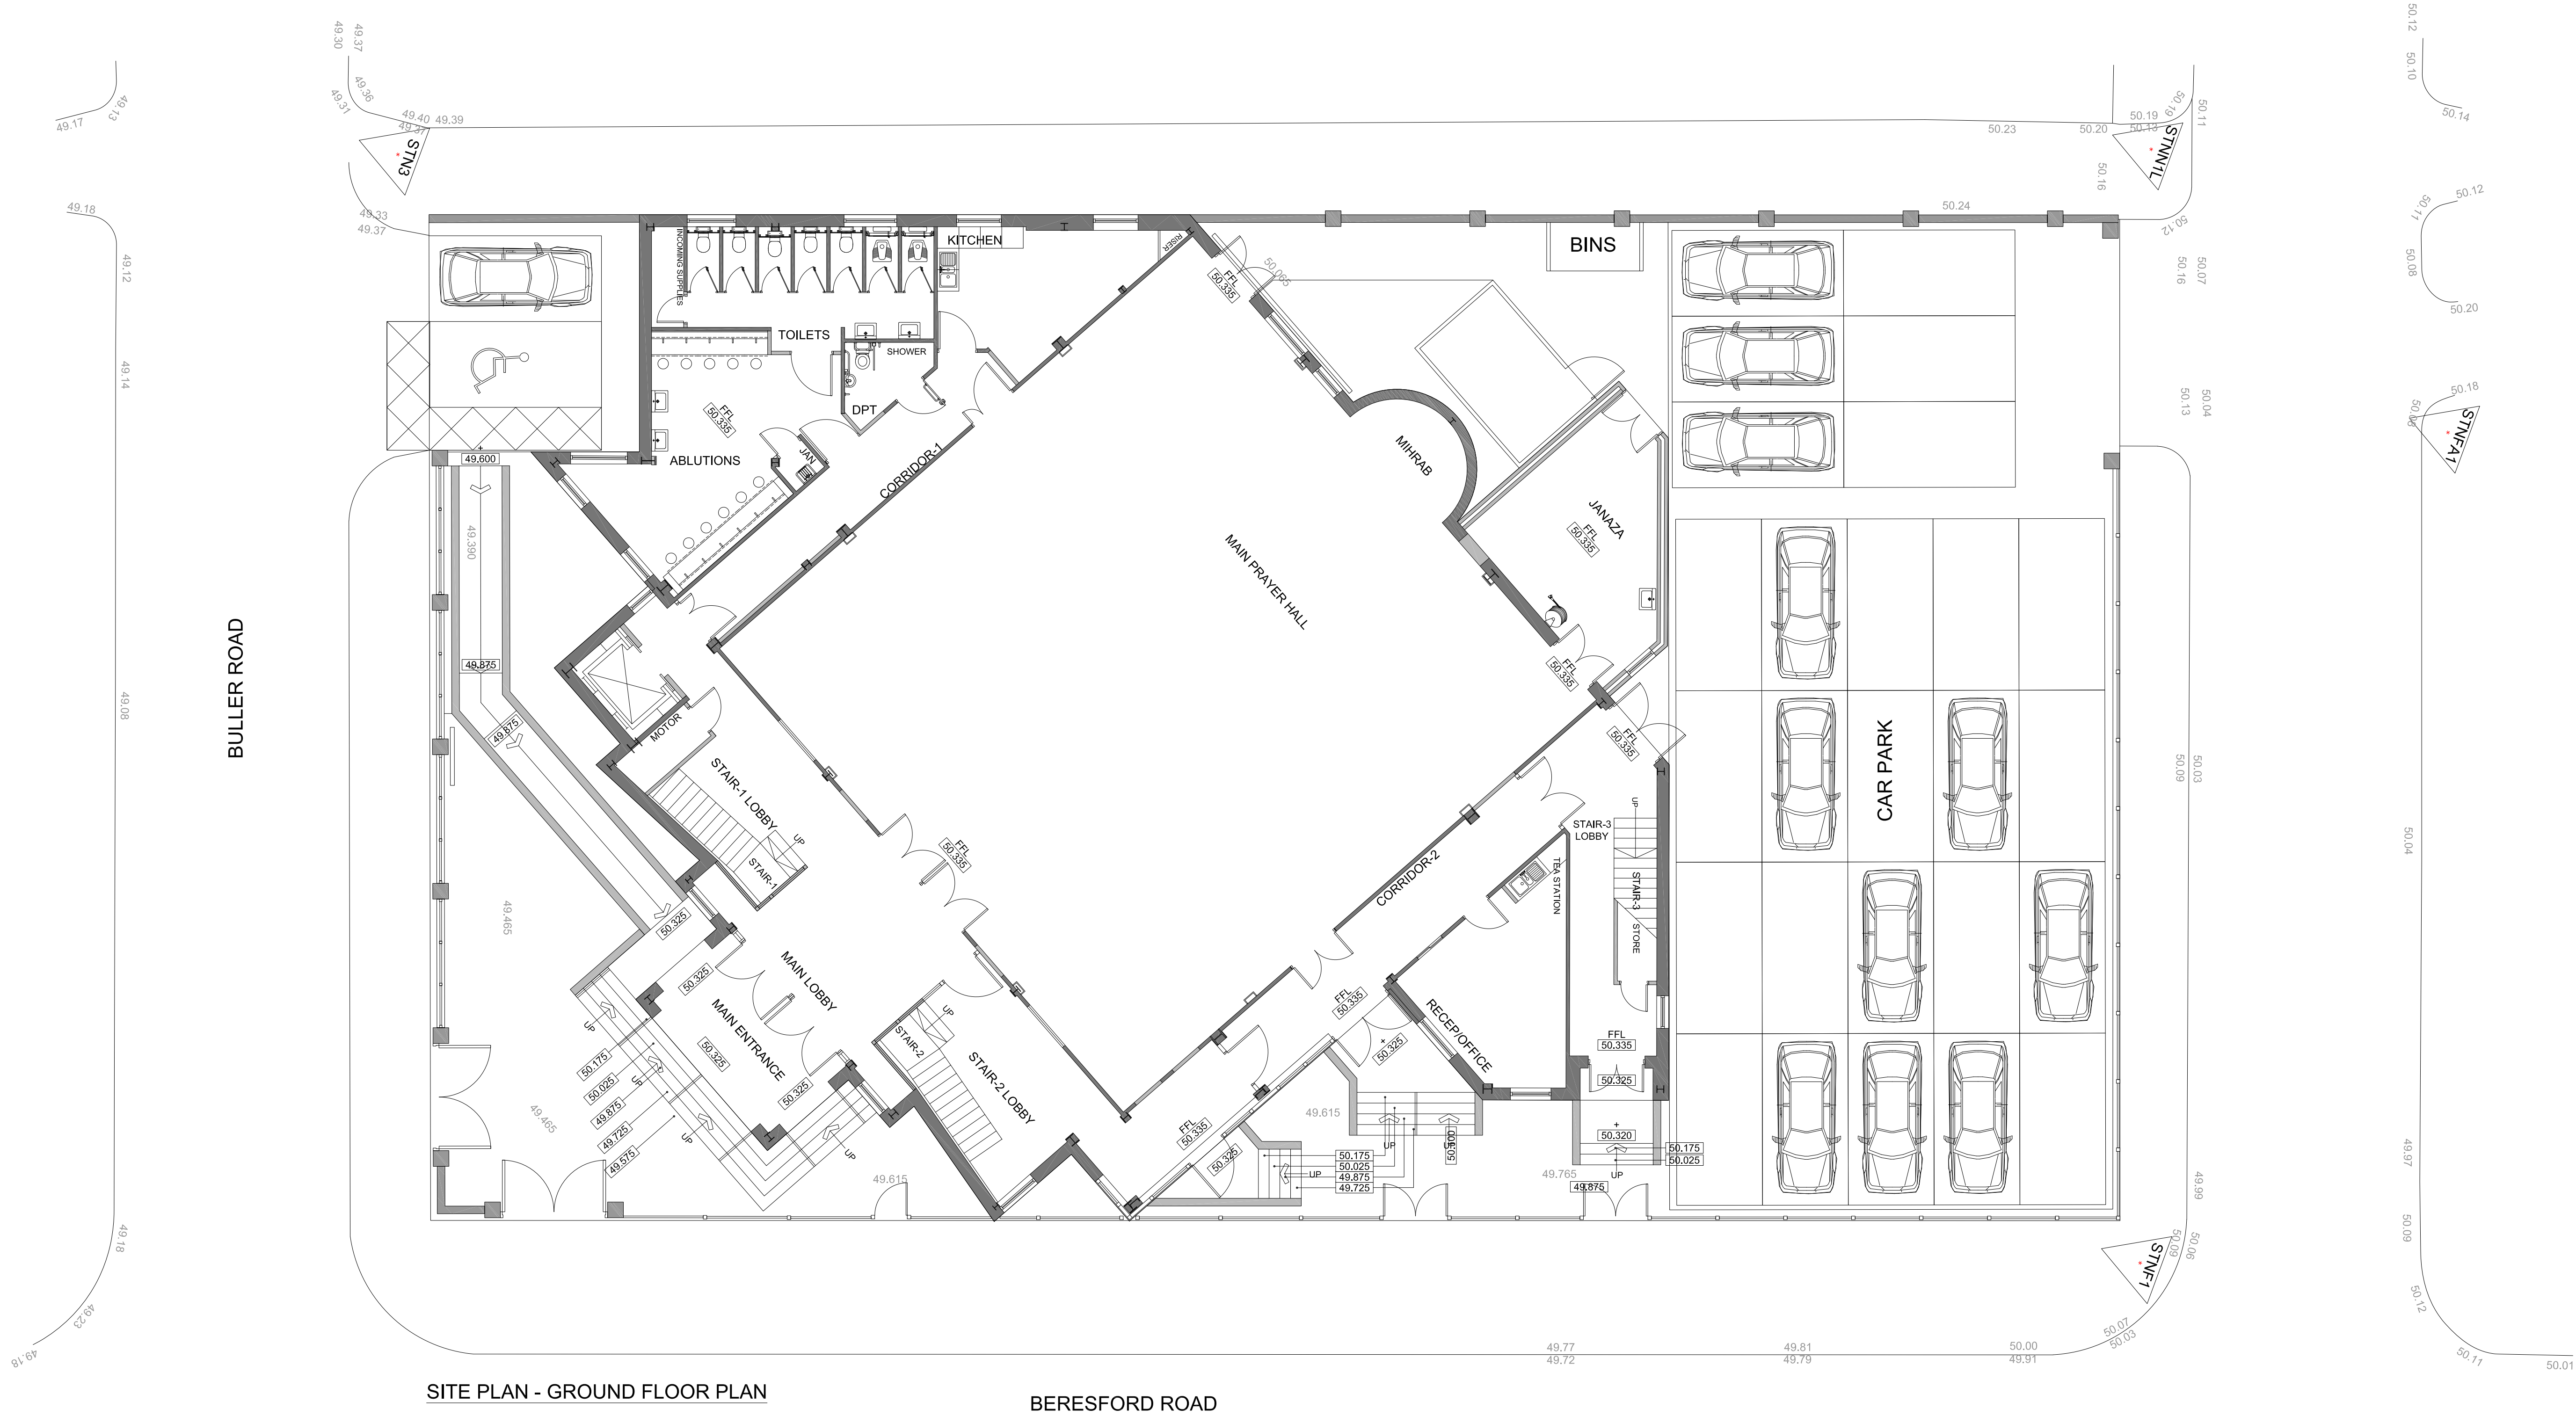


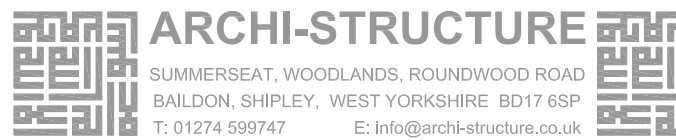

SITE PLAN - GROUND FLOOR PLAN

BERESFORD ROAD

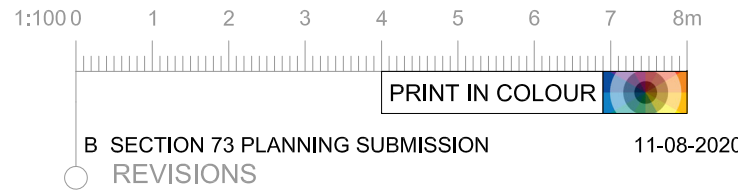

CLIENT	MAKKI MASJID TRUST
PROJECT NAME	THE NEW MAKKI MASJID 125 BERESFORD ROAD MANCHESTER M13 0TA
DRAWING TITLE	SITE PLAN
DRAWN / CHECK	AS/GWC
DATE	NOV 2019
PROJECT	218-185
DRAWING No.	01
SCALE	1:100 @ A1
REV.	B