



EXISTING GROUND
FLOOR PLAN (Scale 1:20)

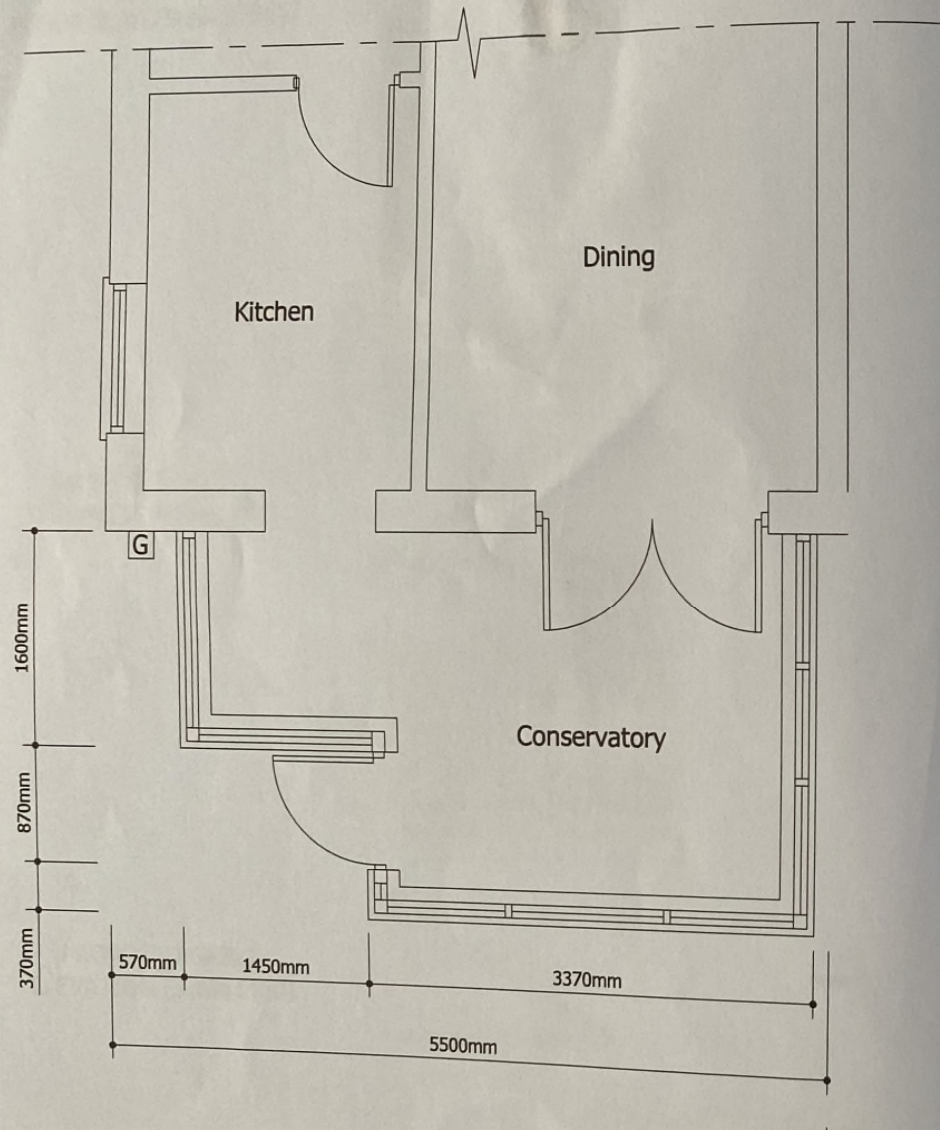

Neighbouring Property

PROPOSED GROUND
FLOOR PLAN (Scale 1:20)

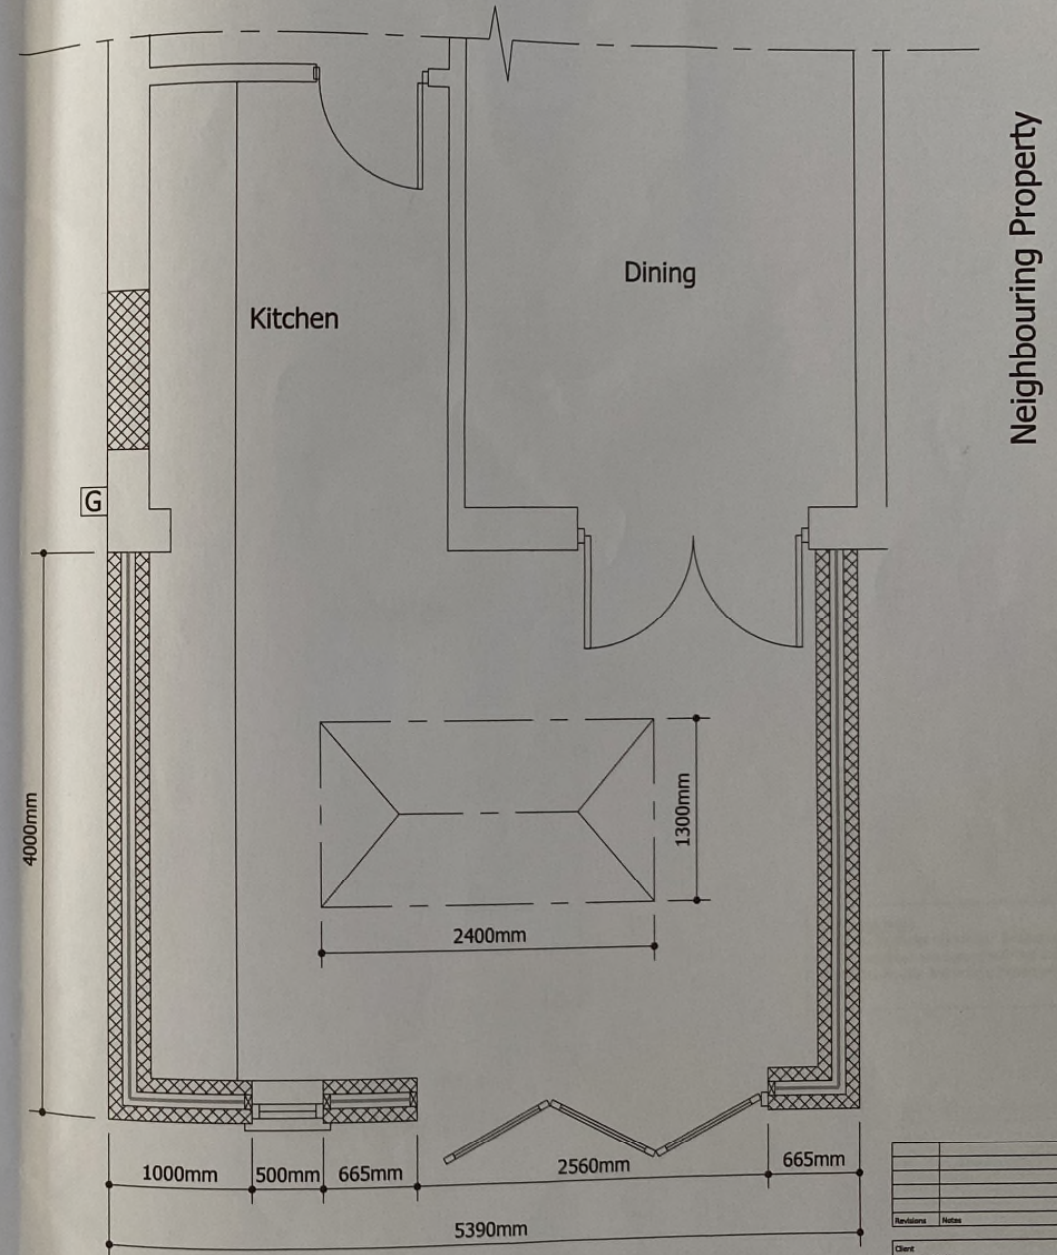

Neighbouring Property

NOTES

Do not Scale; it is essential that this drawing is read in conjunction with the specification and that all works are included for.

The Contractor must visit site, so as to satisfy himself as to the local conditions, access, etc. and to include for them in his costs for the works.

The Contractor is responsible for the verification of all dimensions, levels etc., on site.

Revisions	Notes	Date

Client Mr Des McKay 30 Parkside Drive, New Moston, Manchester, M40		
Project title Single storey rear extension		
Drawing title Existing and Proposed Plans		
Date May 2020	Scale On dwg	Job No. Dwg. No. 03