




Notes:
This drawing is the sole copyright of MDA Ltd and reproduction in any form is forbidden unless permission is obtained in writing.
Do not scale from this drawing. Any discrepancies on site should be brought to the attention of MDA Ltd.
Work and materials must comply with the current building regulations and codes of practice and be read in conjunction with building specifications and other sub-contractors information. All materials are to be installed in strict accordance with the recommendations of the manufacturers.

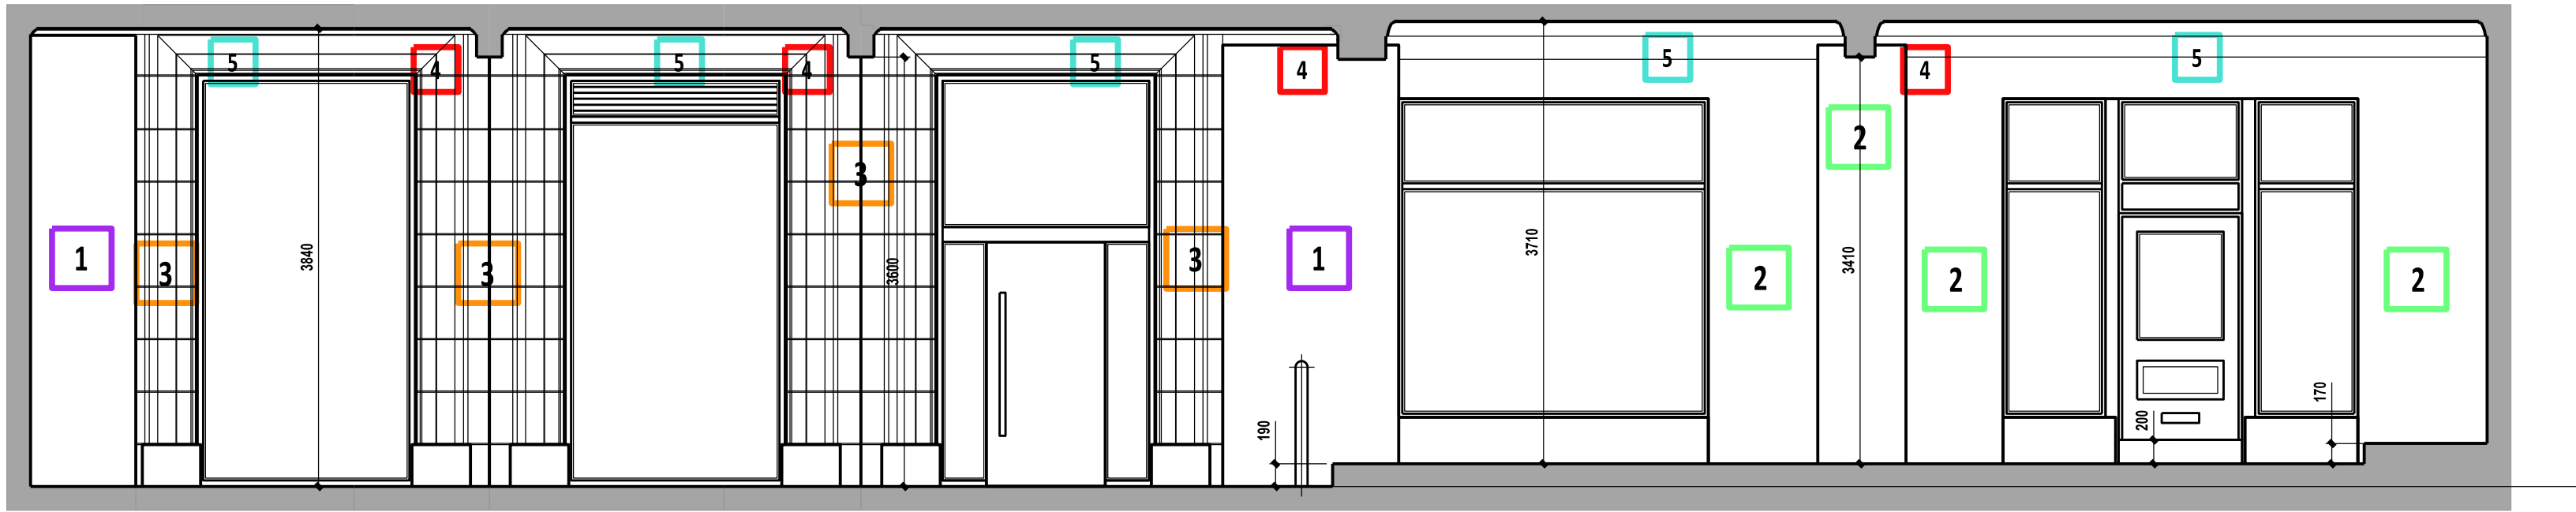


EXISTING INTERNAL ELEVATION A 1 : 20

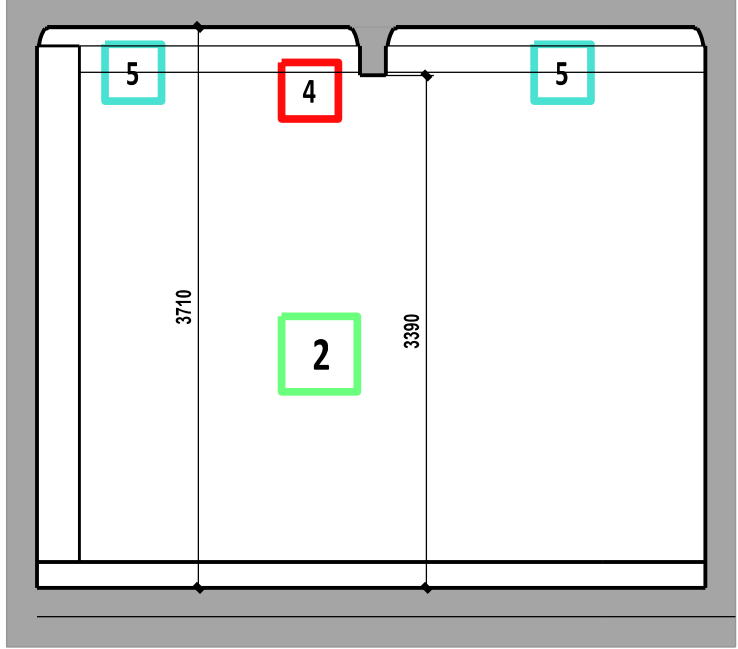

EXISTING INTERNAL ELEVATION B 1 : 20

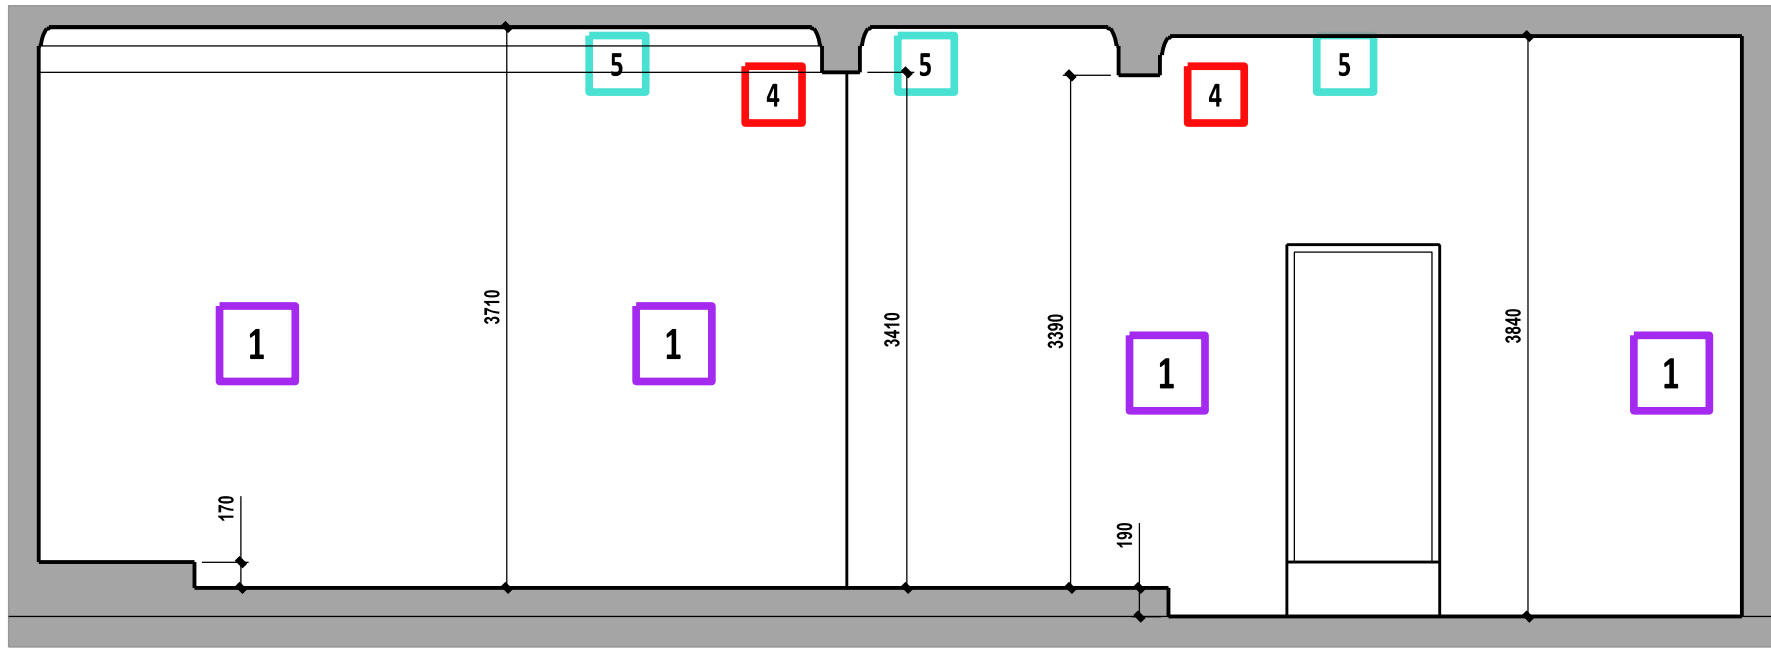


EXISTING INTERNAL ELEVATION C 1 : 20

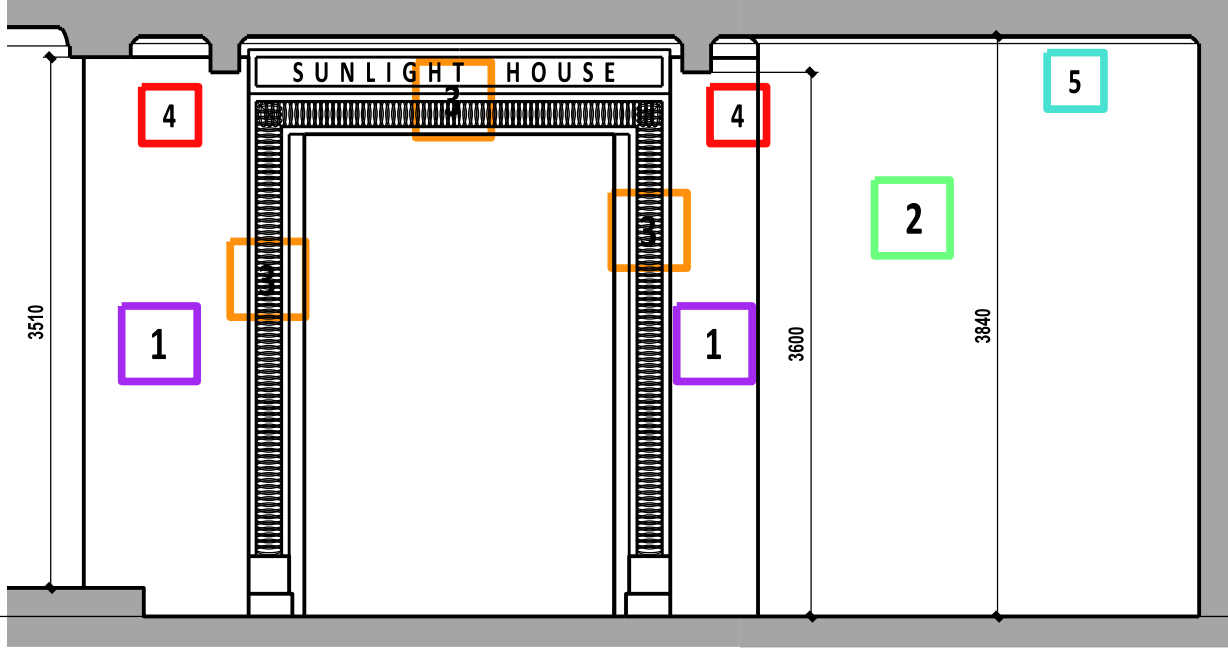

EXISTING INTERNAL ELEVATION D 1 : 20

IDENTIFICATION OF ORIGINAL / NON ORIGINAL FABRIC KEY:

- 1 NEW WALL - EITHER BLOCKWORK OR STUDWORK WITH PLASTER FINISH
- 2 EXISTING WALL - NEW PLASTER FINISH ON EXISTING WALL
- 3 EXISTING STONE SURROUND - HISTORIC STONE SURROUND (NO TO BE TOUCHED)
- 4 EXISTING CORNICE DOWNSTAND BEAM - HISTORIC FEATURE (NO TO BE TOUCHED)
- 5 EXISTING CEILING - EXISTING CEILING AND NEW PLASTER FINISH
- 6 EXISTING SHOPFRONT - EXISTING HISTORIC SHOP FRONT
- 7 NEW ALUMINIUM SHOP FRONT - NO HISTORIC SIGNIFICANCE

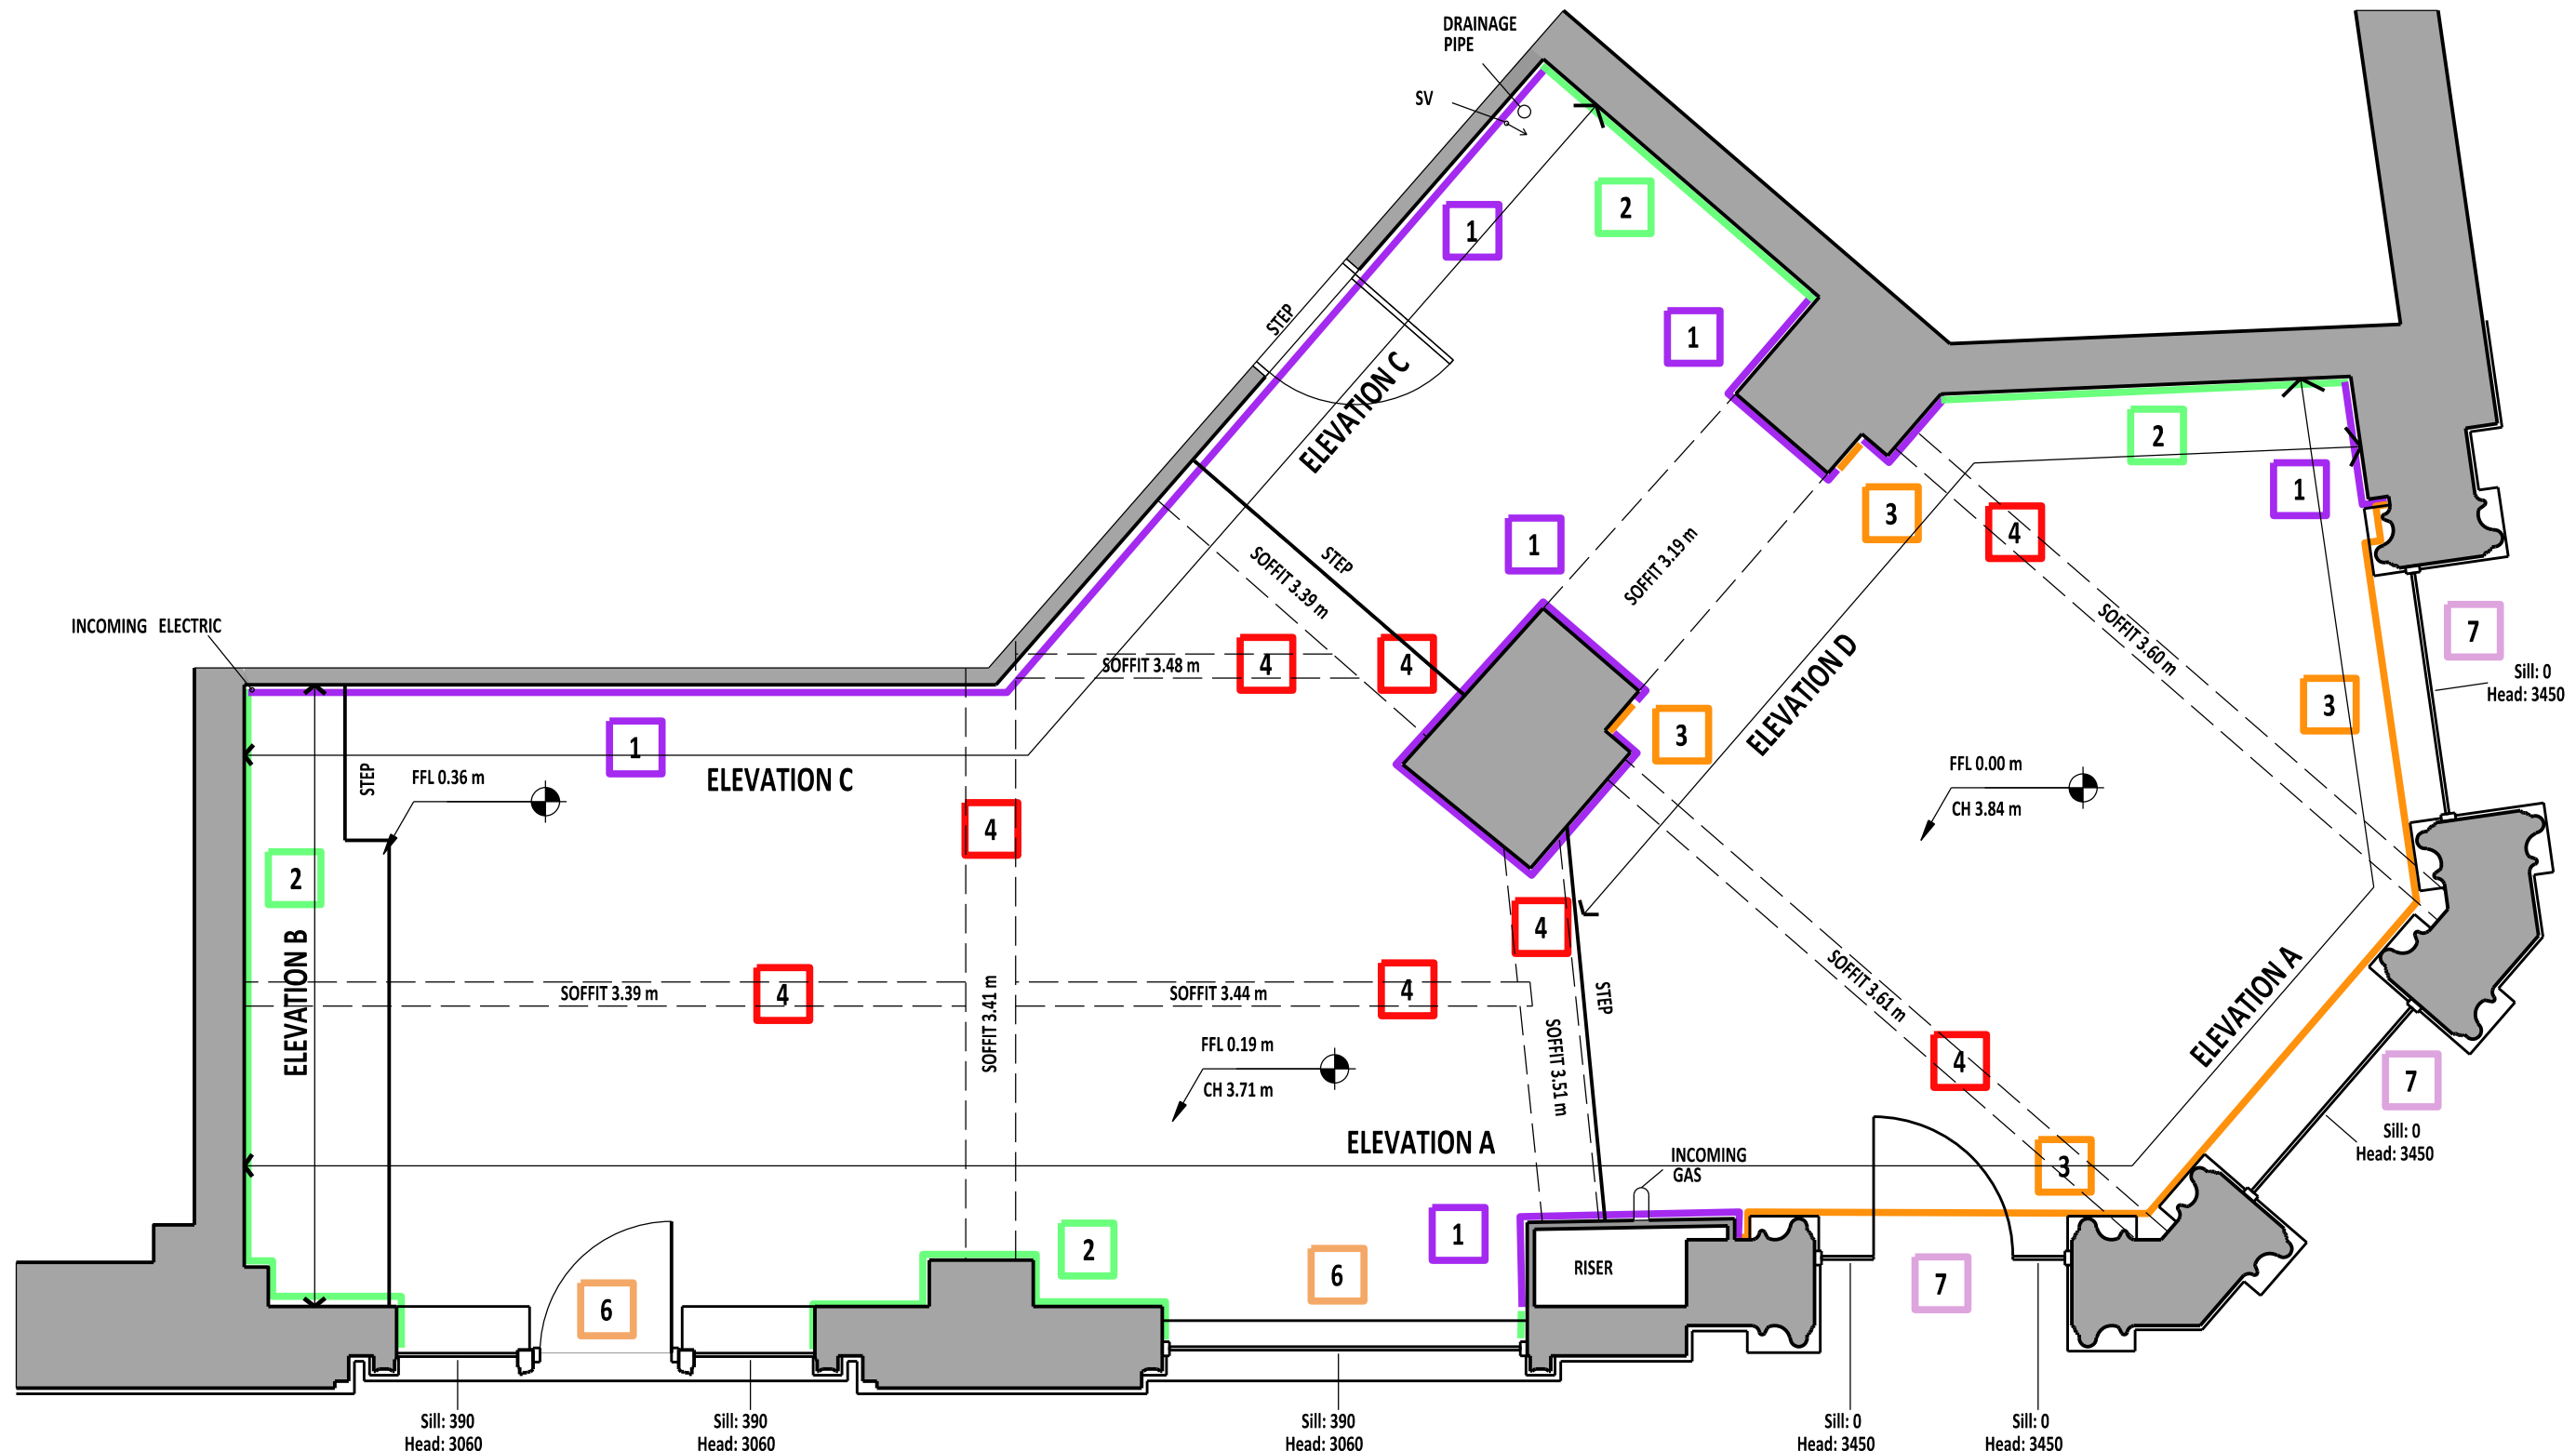

EXISTING GROUND FLOOR PLAN 1 : 50

Rev	Description	By	Chkd	Date

Client

SCHOFIELD'S BAR

PROPOSED SCHOFIELD'S BAR
SUNLIGHT HOUSE
MANCHESTER M3 3LU

GROUND FLOOR PLAN
AND INTERNAL ELEVATIONS
AS EXISTING

MDA MOWBRAY™
DESIGN
ARCHITECTS

The Coach House
Royal Oak Yard
Ripon HG4 1PB

info@mda-ltd.com
+44 (0)1765 600 237
www.mda-ltd.com

Scale	Size	Date	Drawn	Checked
1:50	A1	MAY 20	RL	

CONSTRUCTION

MDA Job No	Number	Rev
1039	3000	A