


NOTE: DIMENSIONS TAKEN FROM INNER FACE OF BLOCKWORK TO STUD FACE/INNER FACE OF INTERNAL WALLS

DRAWINGS ARE TO BE READ IN CONJUNCTION WITH STRUCTURAL ENGINEERS AND ALL OTHER CONSULTANTS DRAWINGS. ANY DISCREPANCIES ARE TO BE BROUGHT TO THE ATTENTION OF THE CLIENT/DESIGN TEAM PRIOR TO ORDERING OF MATERIALS OR UNDERTAKING WORKS ON SITE

LOCATIONS OF EXPANSION/MOVEMENT JOINTS TO STRUCTURAL ENGINEERS SETTING OUT AND SPECIFICATION.  
REFER TO ENGINEERS DRAWINGS AND DETAILS FOR LOCATION AND SPECIFICATION OF ALL STEEL.

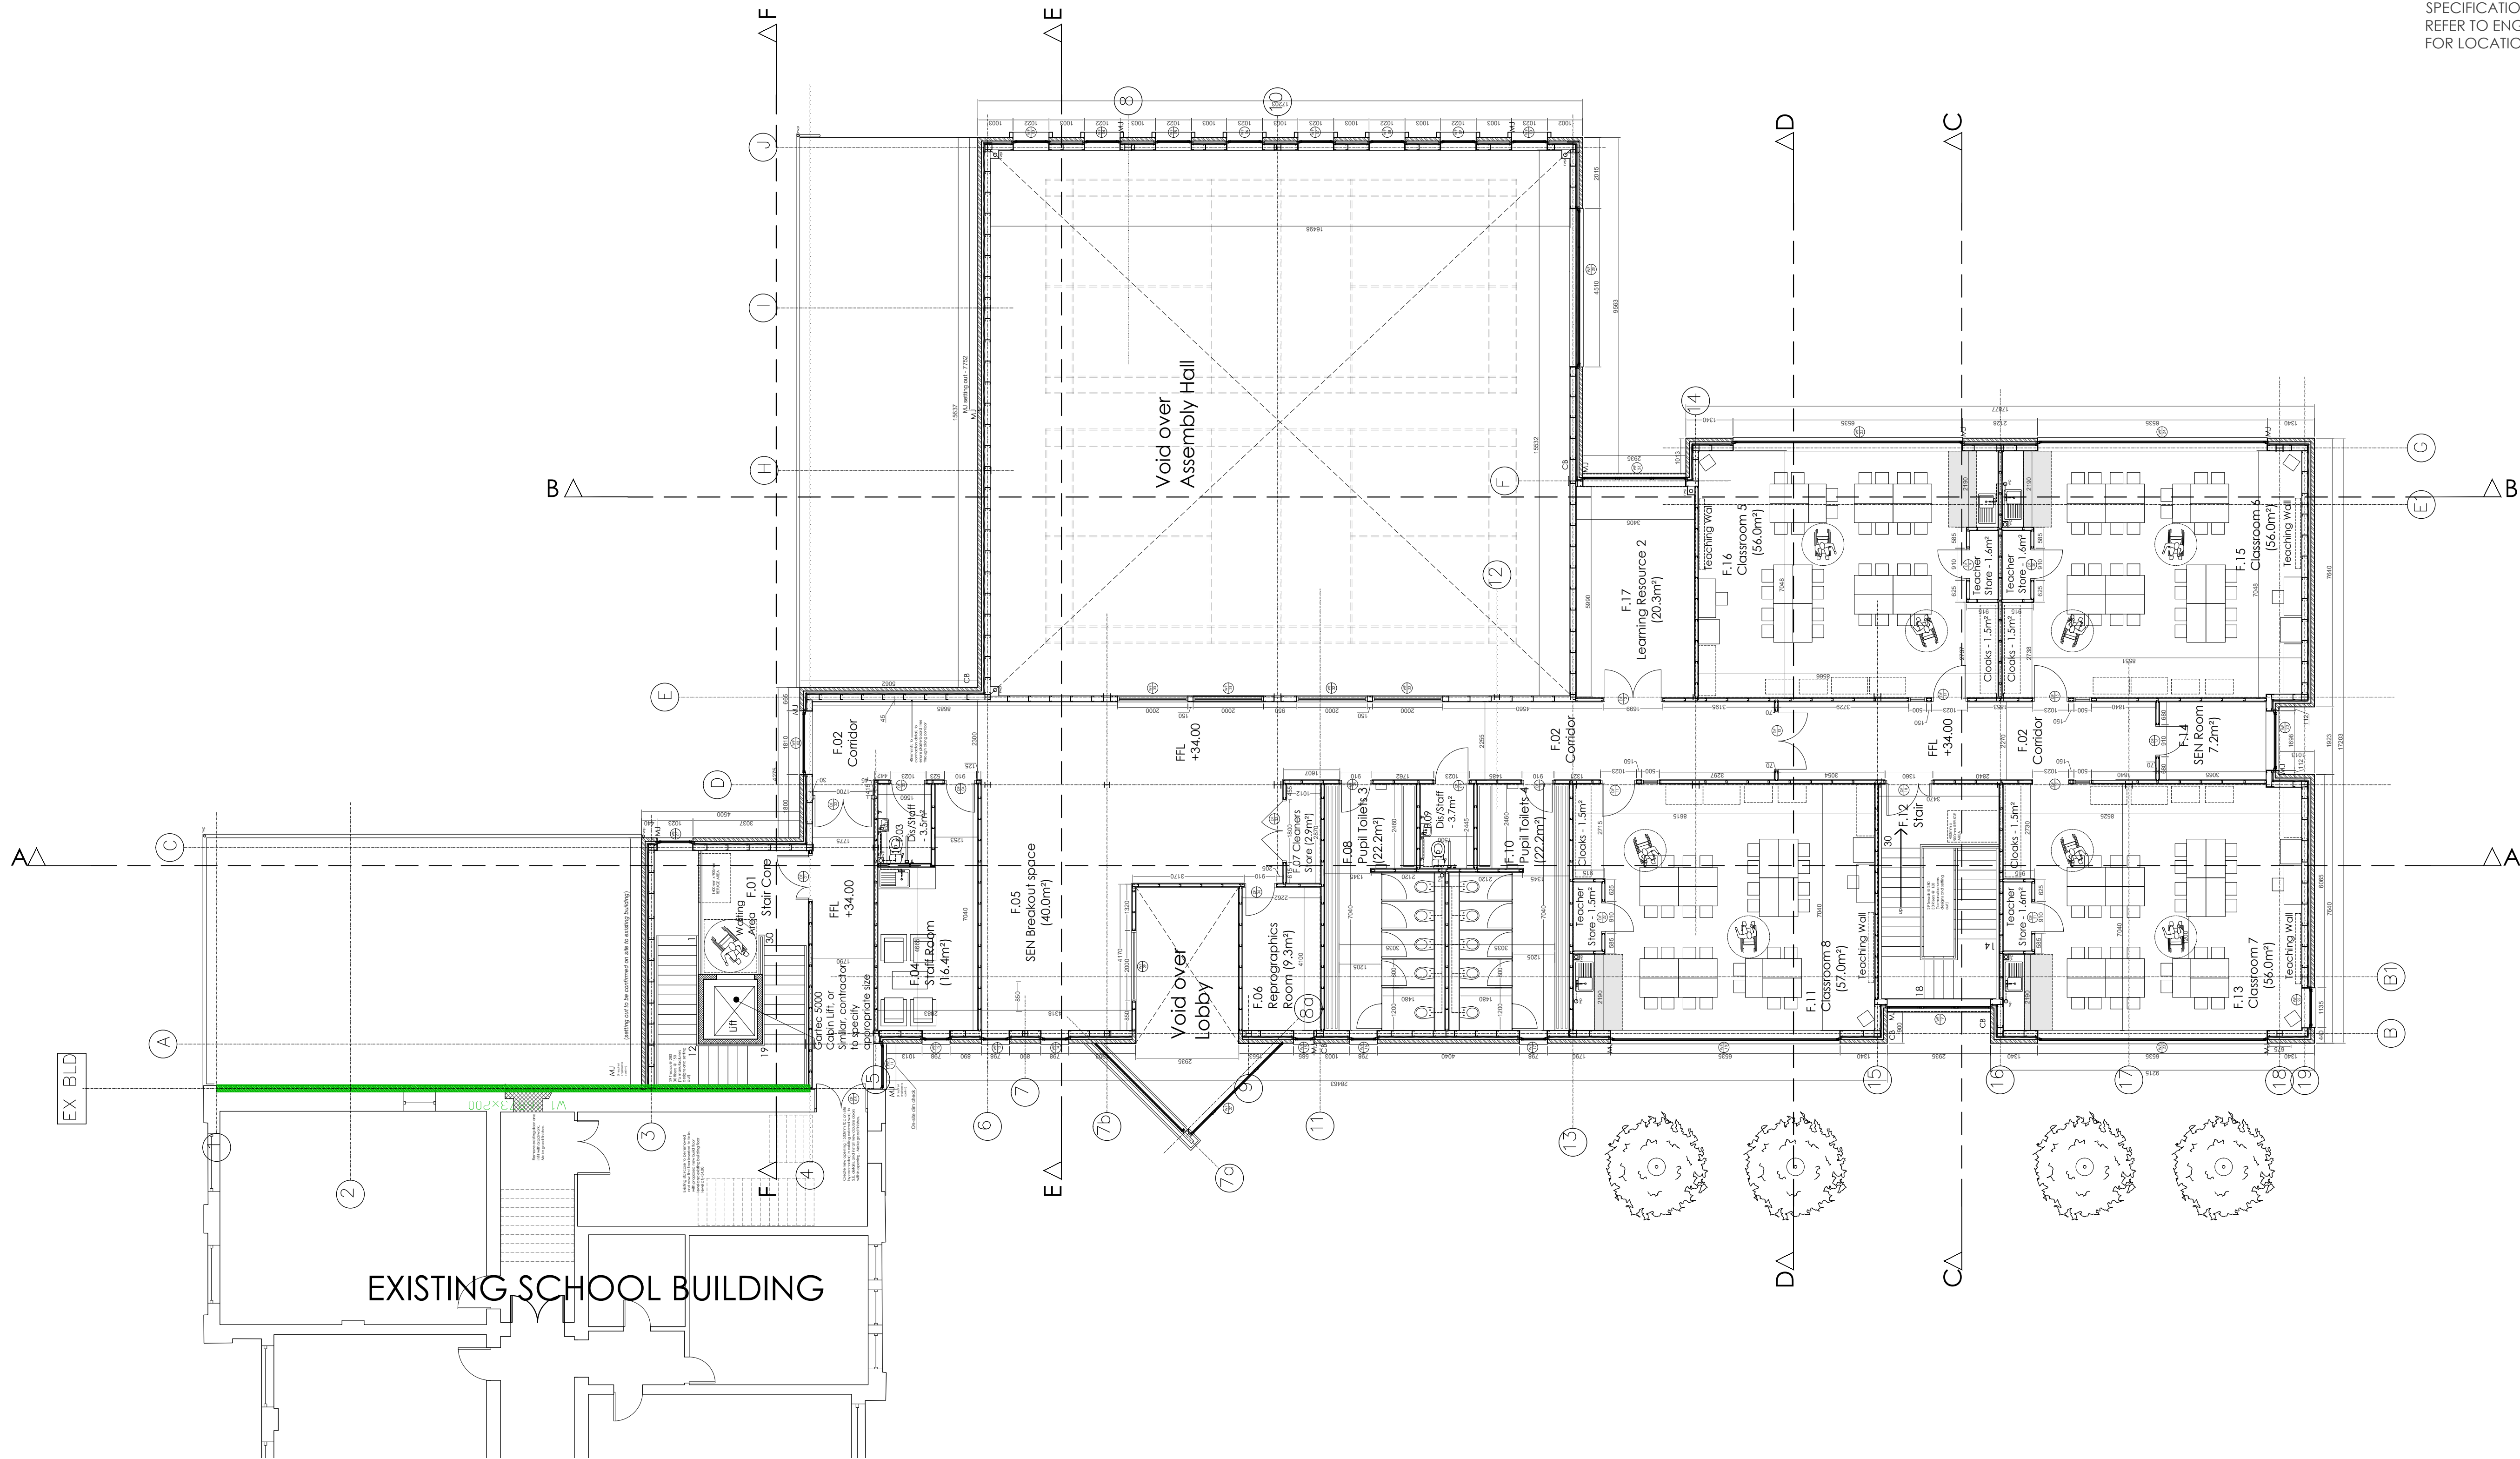


First Floor

**NOTES**  
Do not scale from drawing, figured dimensions to be used only. All dimensions to be verified on site. Any discrepancies are to be reported to the relevant parties.

All levels and highway coordinates or levels are indicative for information purposes only and should be confirmed on site with a highways engineer, to their drawings and setting out, prior to any works commencing. Union Architecture accept no liability for highway design and setting out.

The content of the drawing remain the copyright of Union Architecture, no reproduction without written consent.

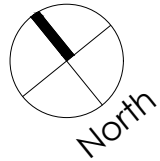

| revision | description                                                        | drawn | check | date     |
|----------|--------------------------------------------------------------------|-------|-------|----------|
| H        | Revisions to plans in line with contractor discussions and amend's | RW    | -     | 29/04/20 |
| I        | Revisions to plans in line with contractor discussions and amend's | RW    | -     | 14/05/20 |
| J        | Minor amends, corridor walls moved in as requested by contractor   | RW    | -     | 20/05/20 |
|          |                                                                    |       |       |          |
|          |                                                                    |       |       |          |
|          |                                                                    |       |       |          |

| revision | description                                                      | drawn | check | date     |
|----------|------------------------------------------------------------------|-------|-------|----------|
| A        | Minor amendments in line with other consultants information      | RW    | AK    | 01/10/18 |
| B        | Elevational masonry detail added to plans                        | RW    | -     | 24/10/18 |
| C        | Plans updated in line with E3C/School discussions                | RW    | -     | 22/07/19 |
| D        | Issue for construction                                           | AK    | AK    | 24/11/19 |
| E        | Various amendments inline with V.E. and contractors requirements | RW    | -     | 07/02/19 |
| F        | Minor amendments in line with contractor discussions             | RW    | -     | 28/02/19 |
| G        | WG21 removed and WG22 adjusted to suit, as contractor request    | RW    | -     | 30/03/19 |

| client   | Chorlton Park Primary School                                                         |
|----------|--------------------------------------------------------------------------------------|
| address  | Chorlton Park Primary School<br>Mauldeth Road West, Chorlton,<br>Manchester, M21 7HH |
| proj no. | 17-138                                                                               |

| drawn   | RW           | scale                     | 1:100       | sheet    | A1 |
|---------|--------------|---------------------------|-------------|----------|----|
| checked | AK           | Proposed First Floor Plan |             |          |    |
| date    | 31/05/2018   |                           |             |          |    |
| status  | CONSTRUCTION | dwg no.                   | 17-138-PL02 | revision | J  |