

General Notes

The Architect shall have no responsibility for any use made of this document other than for that which it was prepared and issued.

All dimensions should be checked on site. Do not scale from this drawing. To be read in conjunction with all other Consultant's drawings. The Architect to be immediately notified of any discrepancies.

Copyright on this drawing retained by the Architect.

LEGEND

Site Boundary

12/07/20 SA SH Initial Issue
No. Date Dwn Chk App Revision or reason for issue

Client

Hassan Nawaz

createitstudios
Architects & Designers

Create It Studios (NW) Ltd
Universal Square
Devonshire Street North
Manchester M12 6JH

0161 974 6165
www.createitstudios.co.uk
info@createitstudios.co.uk

Project Title

18 Hoscar Drive, Manchester M19 2LS

Scale / North Point

1 : 100

Drawing Title

Existing Floor Plans

Drawing Number


A1276(01)AP002

Drawing Status


Preliminary

Revision

-

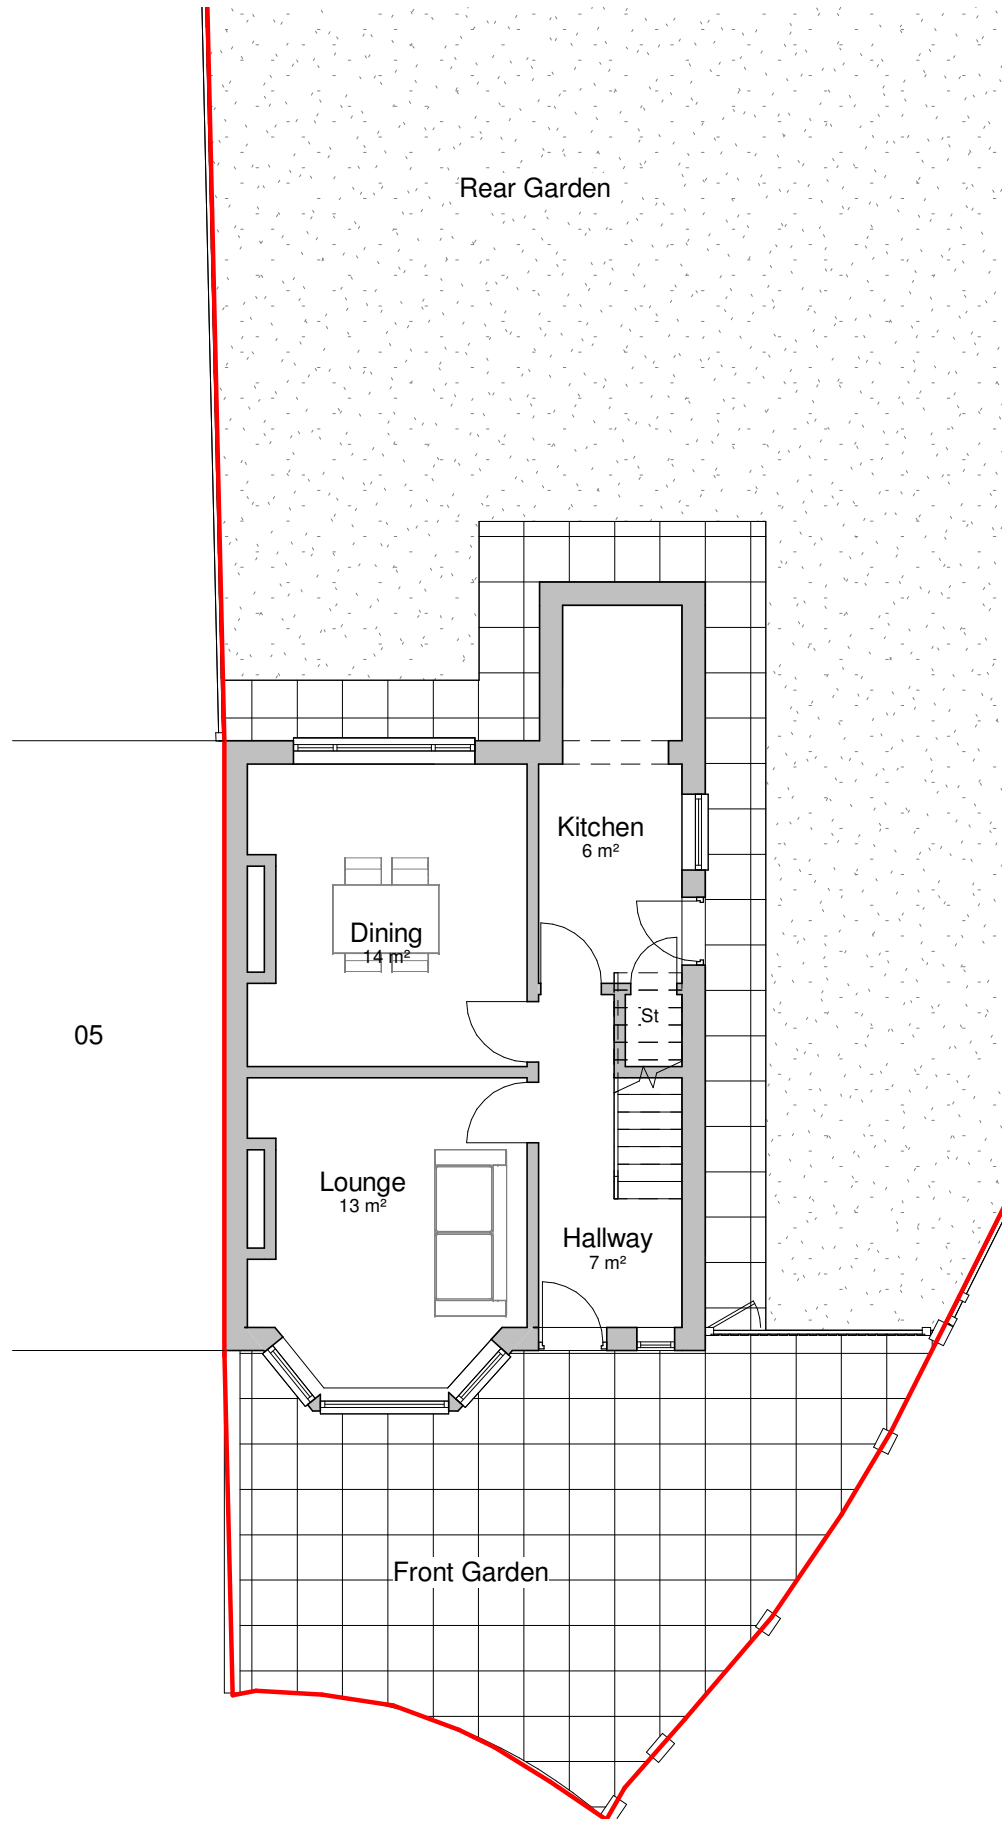

1 Existing Ground Floor Plan
1 : 100

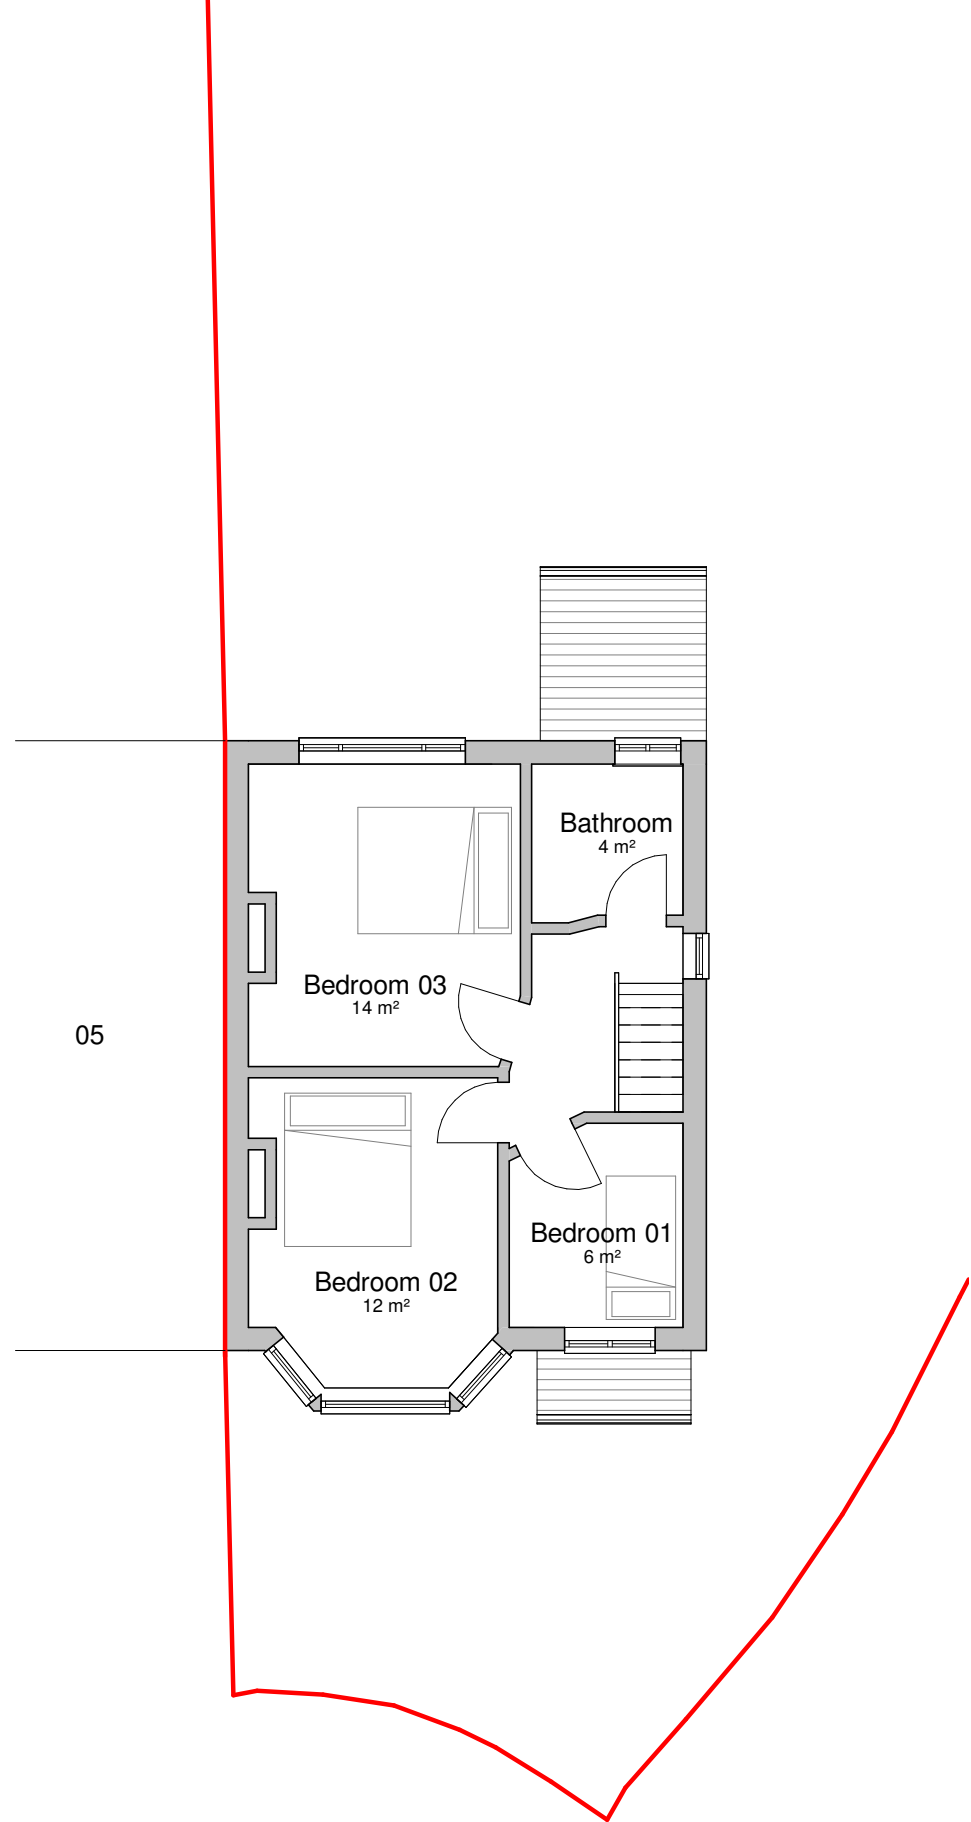

2 Existing First Floor Plan
1 : 100

