


NOTES


Do not Scale, it is essential that this drawing is read in conjunction with the specification and that all works are included for.
The Contractor must visit site, so as to satisfy himself as to the local conditions, access, etc. and to include for these in his costs for the works.
The Contractor is responsible for the verification of all dimensions, levels etc., on site.

Drainage Note
Assumed drainage location and direction of flow to be investigated and confirmed by on site prior to the works commencing.


Revisions	Notes	Drawn
Client		
Mr Des McKay		
30 Parkleigh Drive, New Moston, Manchester, M40		
Project title		
Single storey rear extension		
Drawing title		
Existing plan, elevation and site plan		
Date	May 2020	Scale
Drawn	On dwg	Job No.
		Draw No. 01

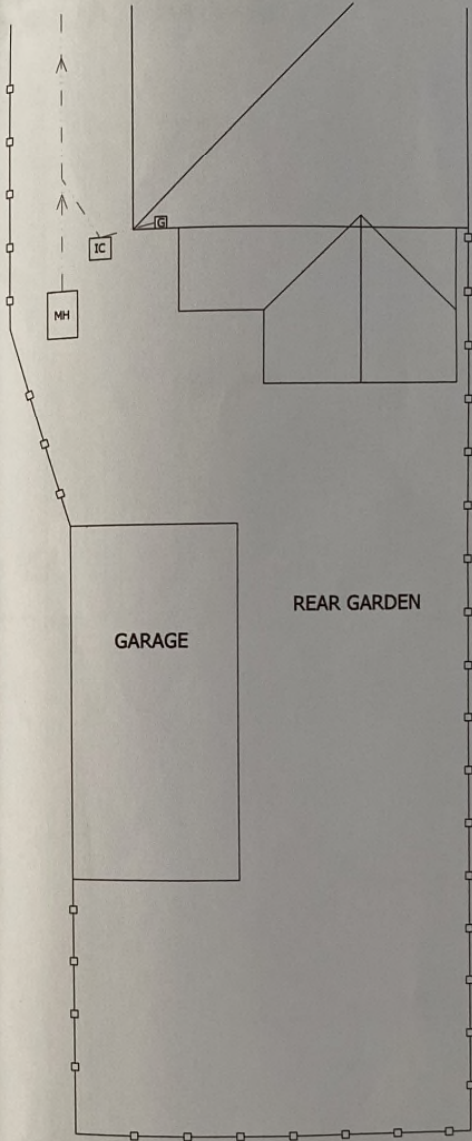


EXISTING SITE PLAN (Scale 1:50)

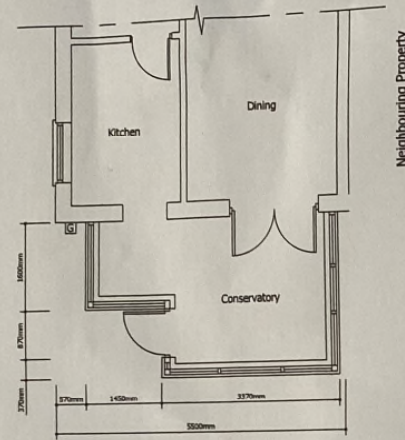

EXISTING GROUND FLOOR PLAN (Scale 1:50)

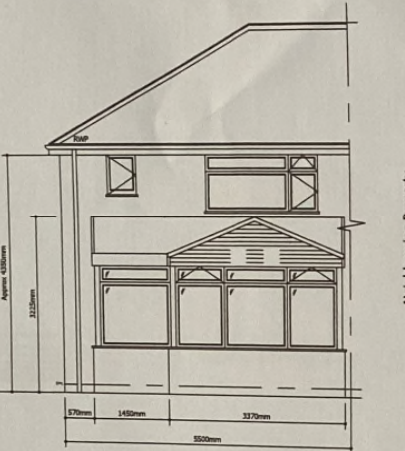

EXISTING REAR ELEVATION (Scale 1:50)

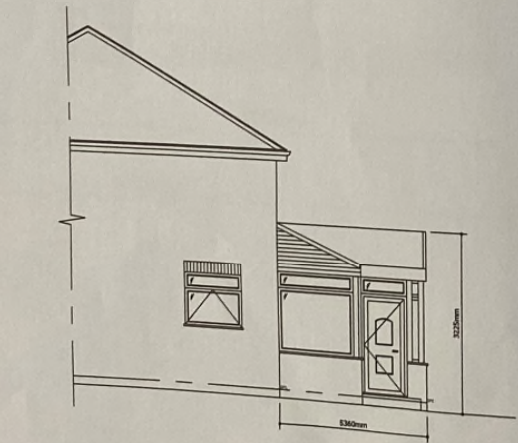

EXISTING GABLE ELEVATION (Scale 1:50)