





PROPOSED GROUND
FLOOR PLAN (Scale 1:50)

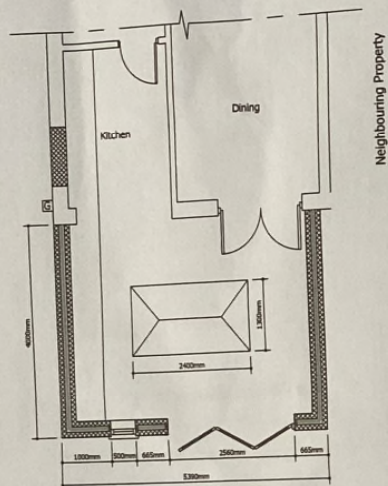

PROPOSED REAR
ELEVATION (Scale 1:50)

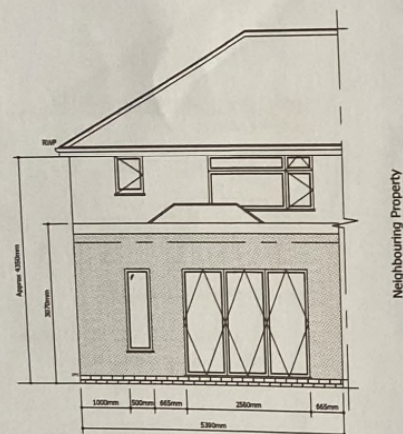

PROPOSED GABLE
ELEVATION (Scale 1:50)

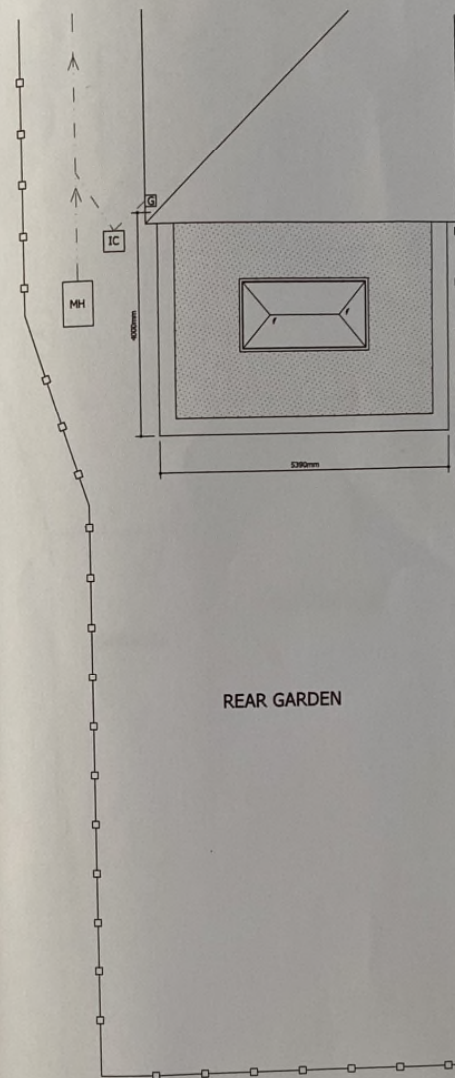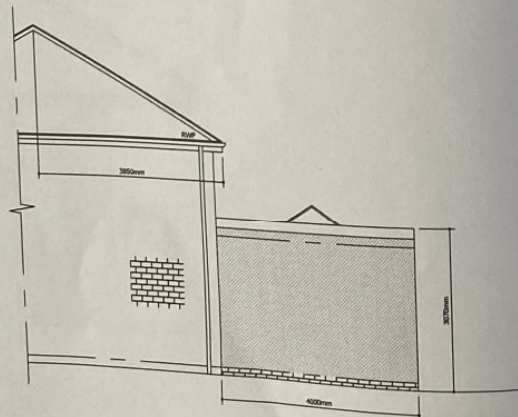

PROPOSED SITE
PLAN (Scale 1:50)

NOTES

Do not scale; it is essential that this drawing is read in conjunction with the specification and that all works are included for.

The Contractor must visit site, so as to satisfy himself as to the local conditions, access, etc. and to include for these in his costs for the works.

The Contractor is responsible for the verification of all dimensions, levels etc., on site.

Drainage Note

Proposed drainage layout and direction of flow is to be confirmed and agreed with the awarded contractor on site and in conjunction with building control.

Revisions	Notes	Date
Client		
Mr Des McKay		
30 Parkleigh Drive, New Moston, Manchester, M40		
Project title		
Single storey rear extension		
Drawing title		
Proposed plan, elevation and site plan		
Date	Scale	Job No.
May 2020	On dwg	
Drawn		Dwg. No. 02