

Do not scale from this drawing
Only work to written dimensions



Pat Robinson

Existing Site Plan

Drawn by: **WB**

Scale @ A3: **1:100**

 

Do not scale from this drawing
Only work to written dimensions


Pat Robinson


**4 Norbreck Avenue
Chorlton-cum-Hardy
M21 8TG**


Existing Ground Floor Plan

20200720/INW1620/02


Date: July 2020

Scale @ A3: **1:50**

 


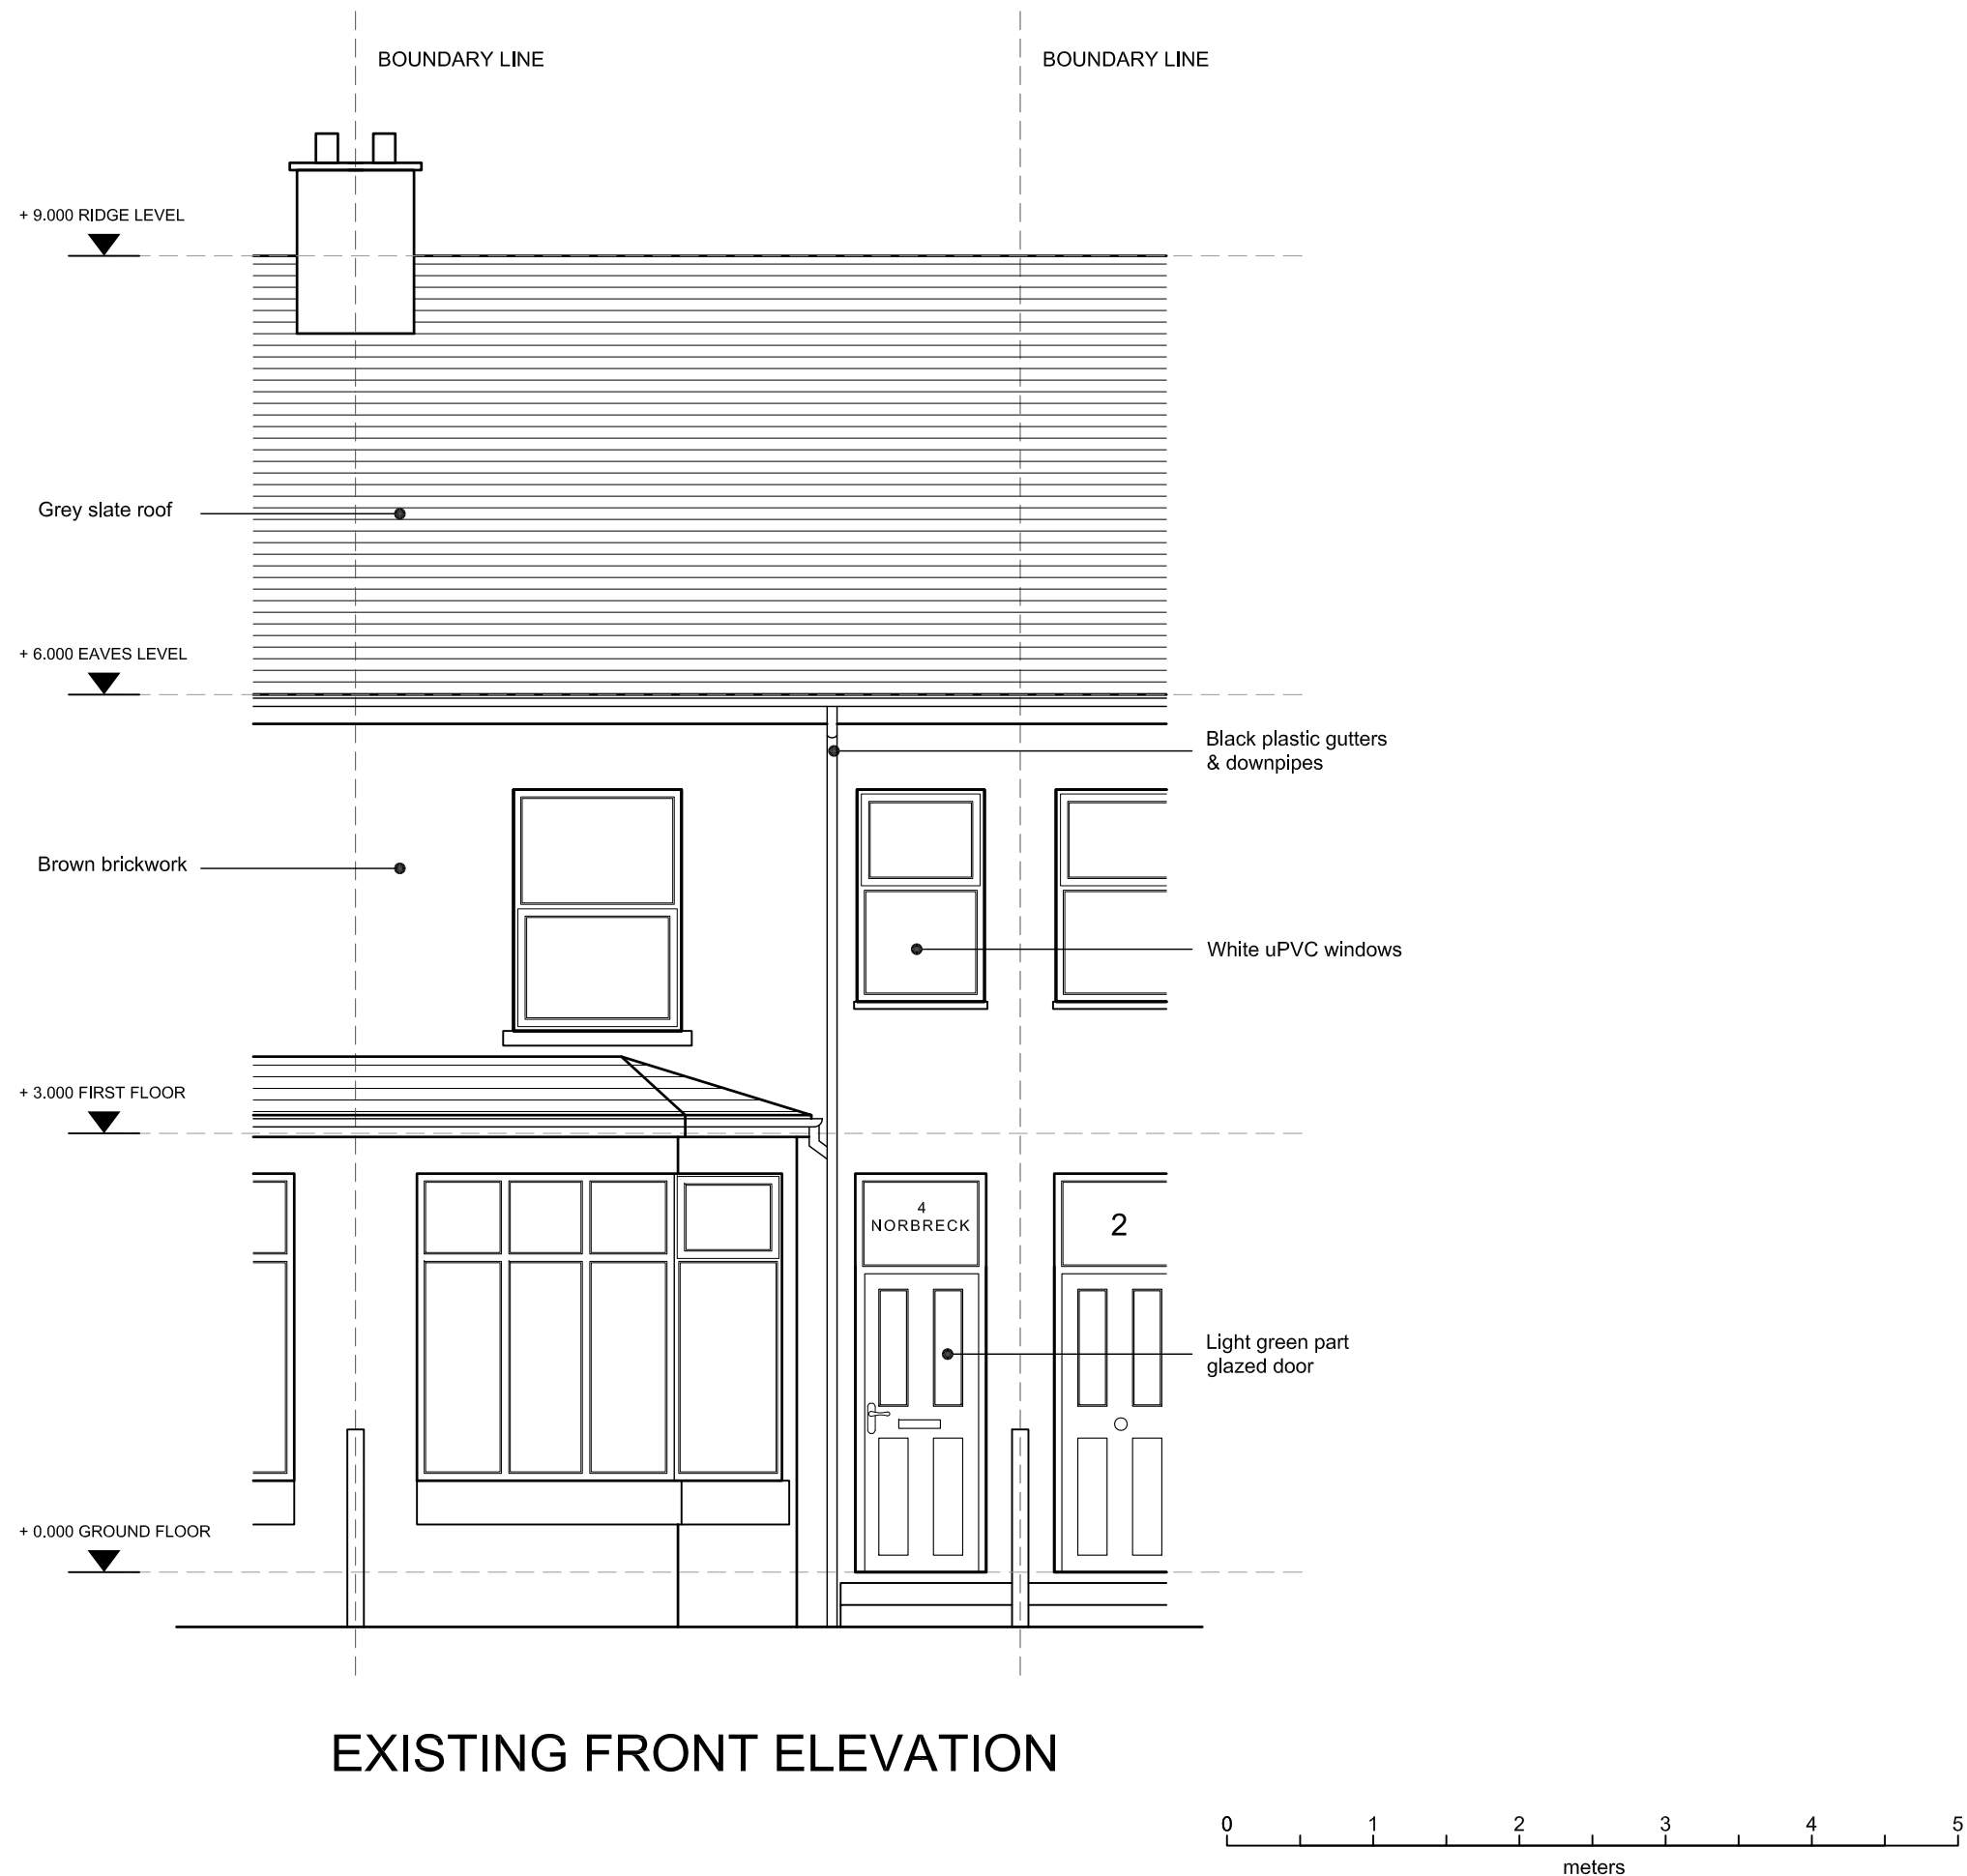


All site dimensions to be verified by the contractor on site prior to work commencing	
Do not scale from this drawing Only work to written dimentions	
Notes	
Client	Pat Robinson
Job Title	4 Norbreck Avenue Chorlton-cum-Hardy M21 8TG
Drawing Title	Existing Front Elevation
Drawing Number	20200720/INW1620/03
Drawn by:	WB
Date:	July 2020
Scale @ A3:	1:50

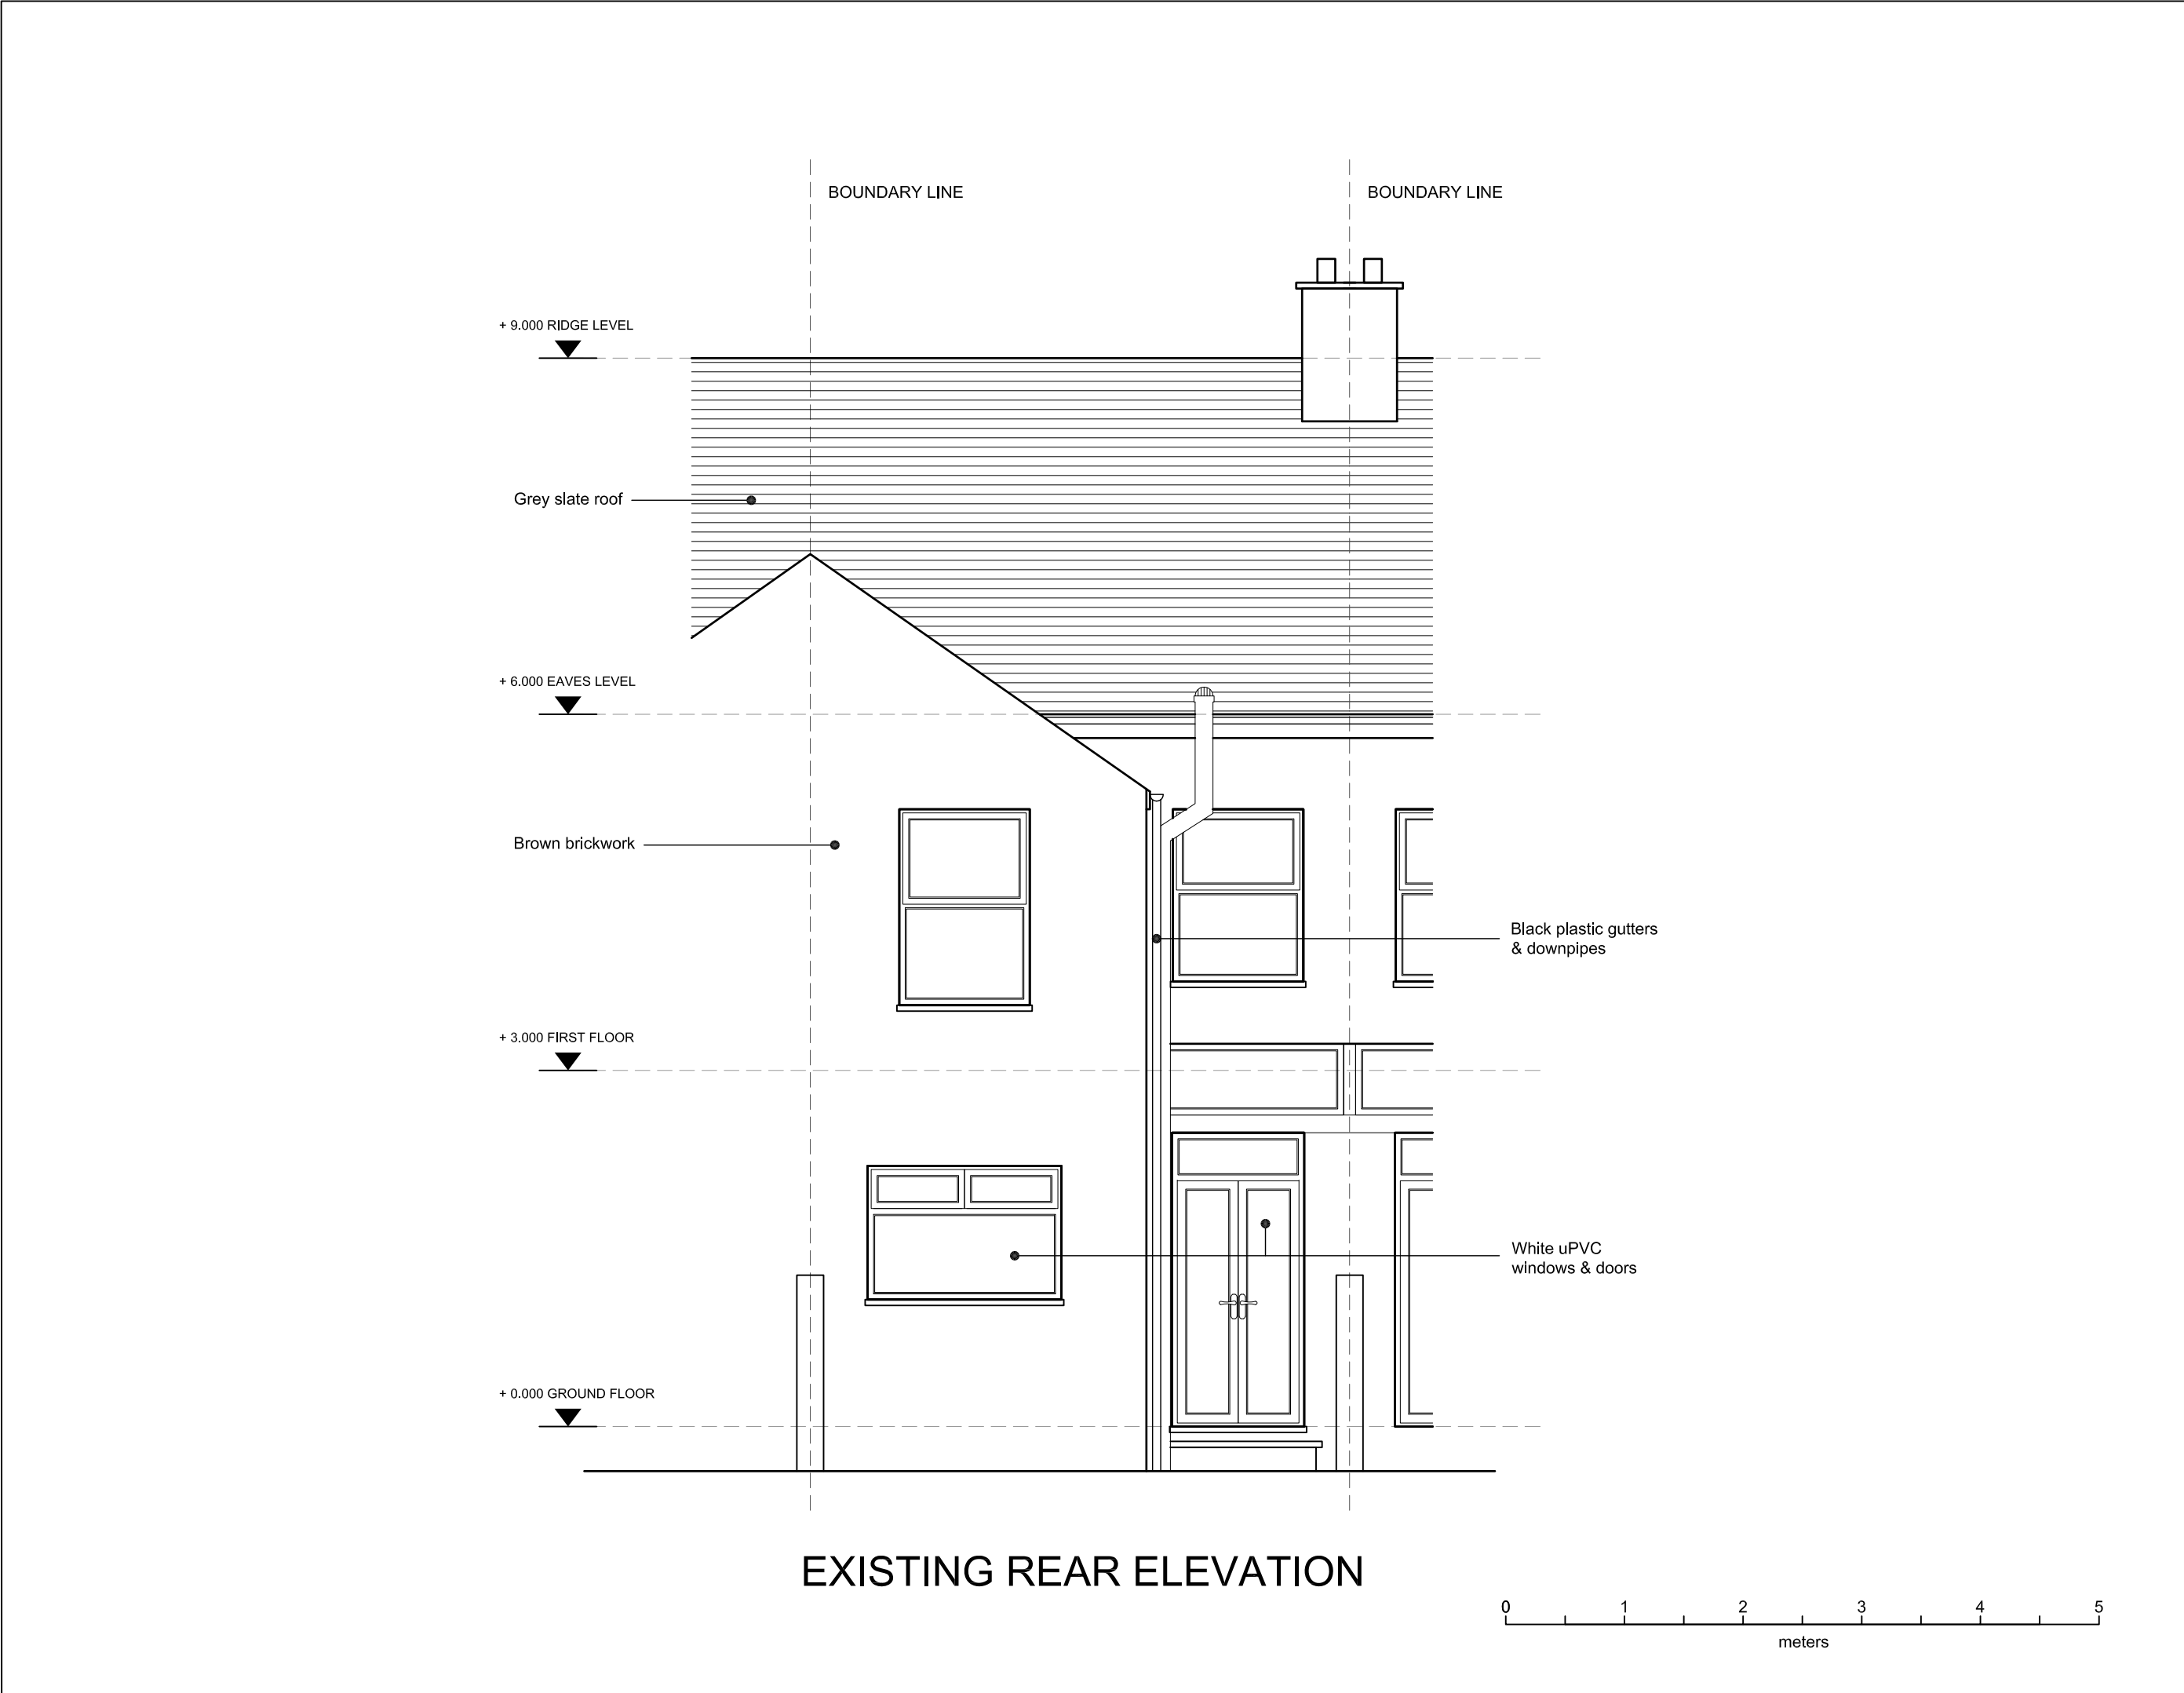


All site dimensions to be verified by the contractor on site prior to work commencing	
Do not scale from this drawing Only work to written dimentions	
Notes	
Client	Pat Robinson
Job Title	4 Norbreck Avenue Chorlton-cum-Hardy M21 8TG
Drawing Title	Existing Rear Elevation
Drawing Number	20200720/INW1620/04
Drawn by:	WB
Date:	July 2020
Scale @ A3:	1:50

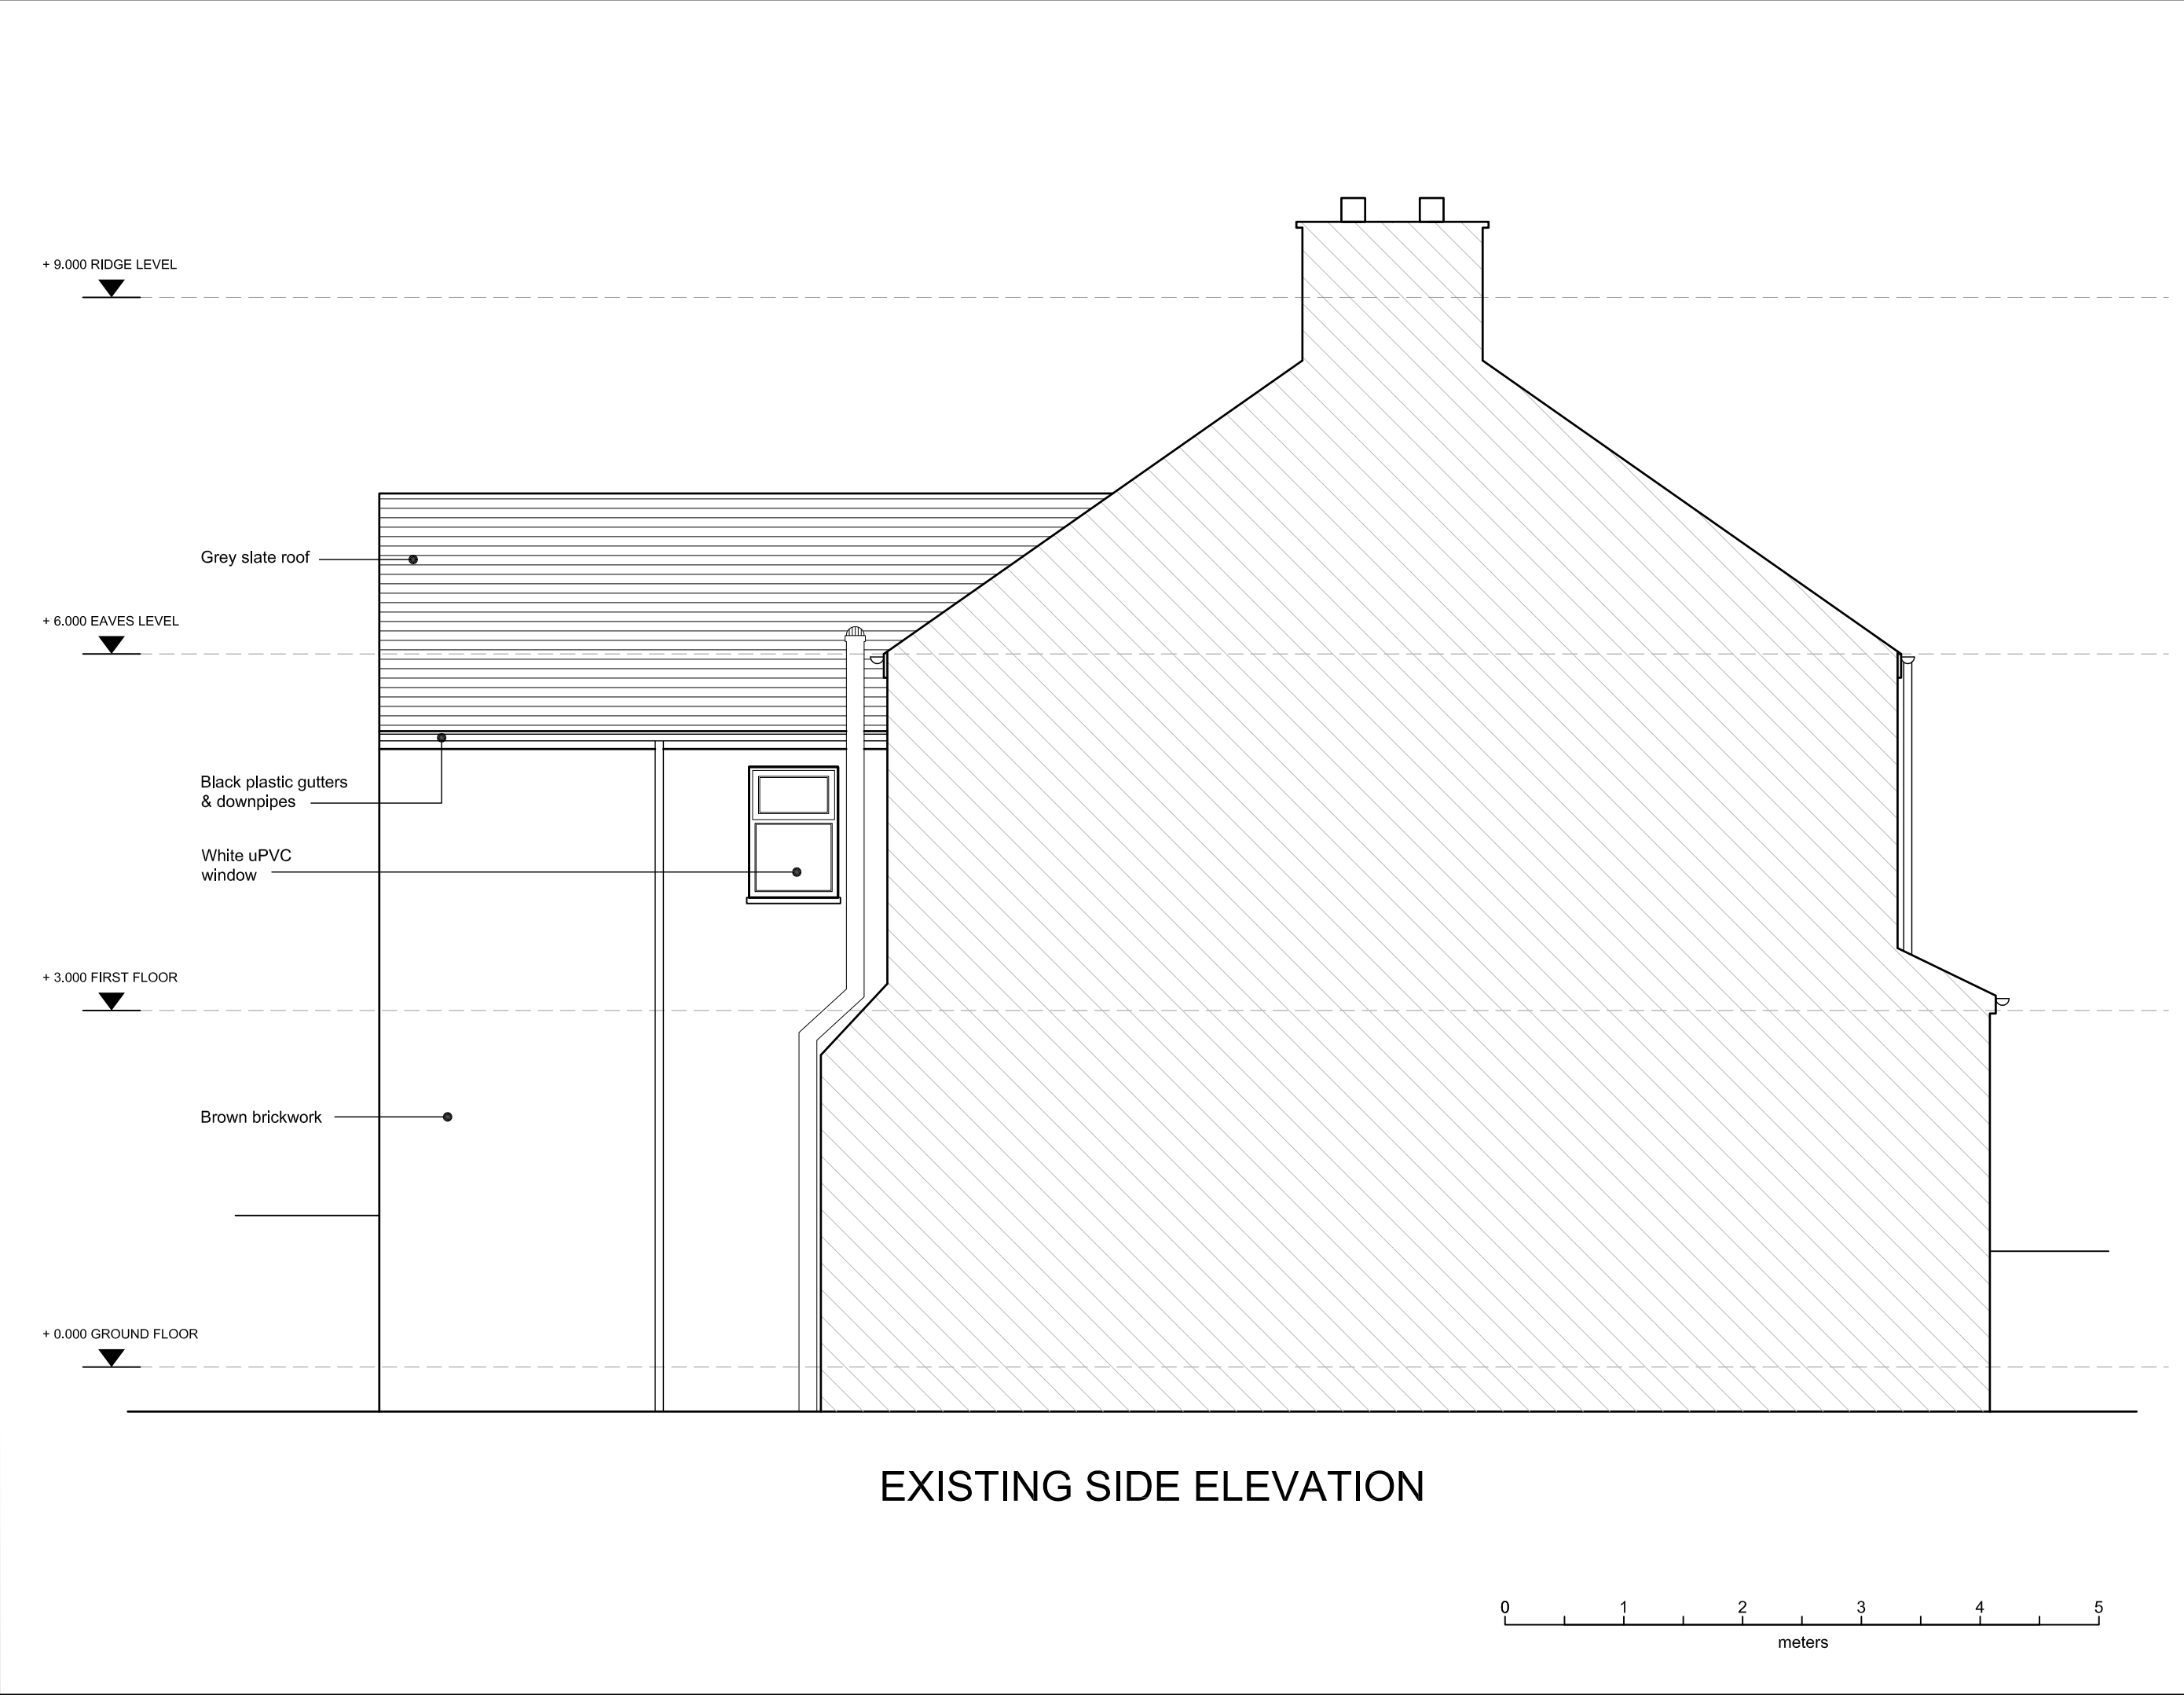

All site dimensions to be verified by the contractor on site prior to work commencing	
Do not scale from this drawing Only work to written dimentions	
Notes	
Client	Pat Robinson
Job Title	4 Norbreck Avenue Chorlton-cum-Hardy M21 8TG
Drawing Title	Existing Side Elevation
Drawing Number	20200720/INW1620/05
Drawn by:	WB
Date:	July 2020
Scale @ A3:	1:50

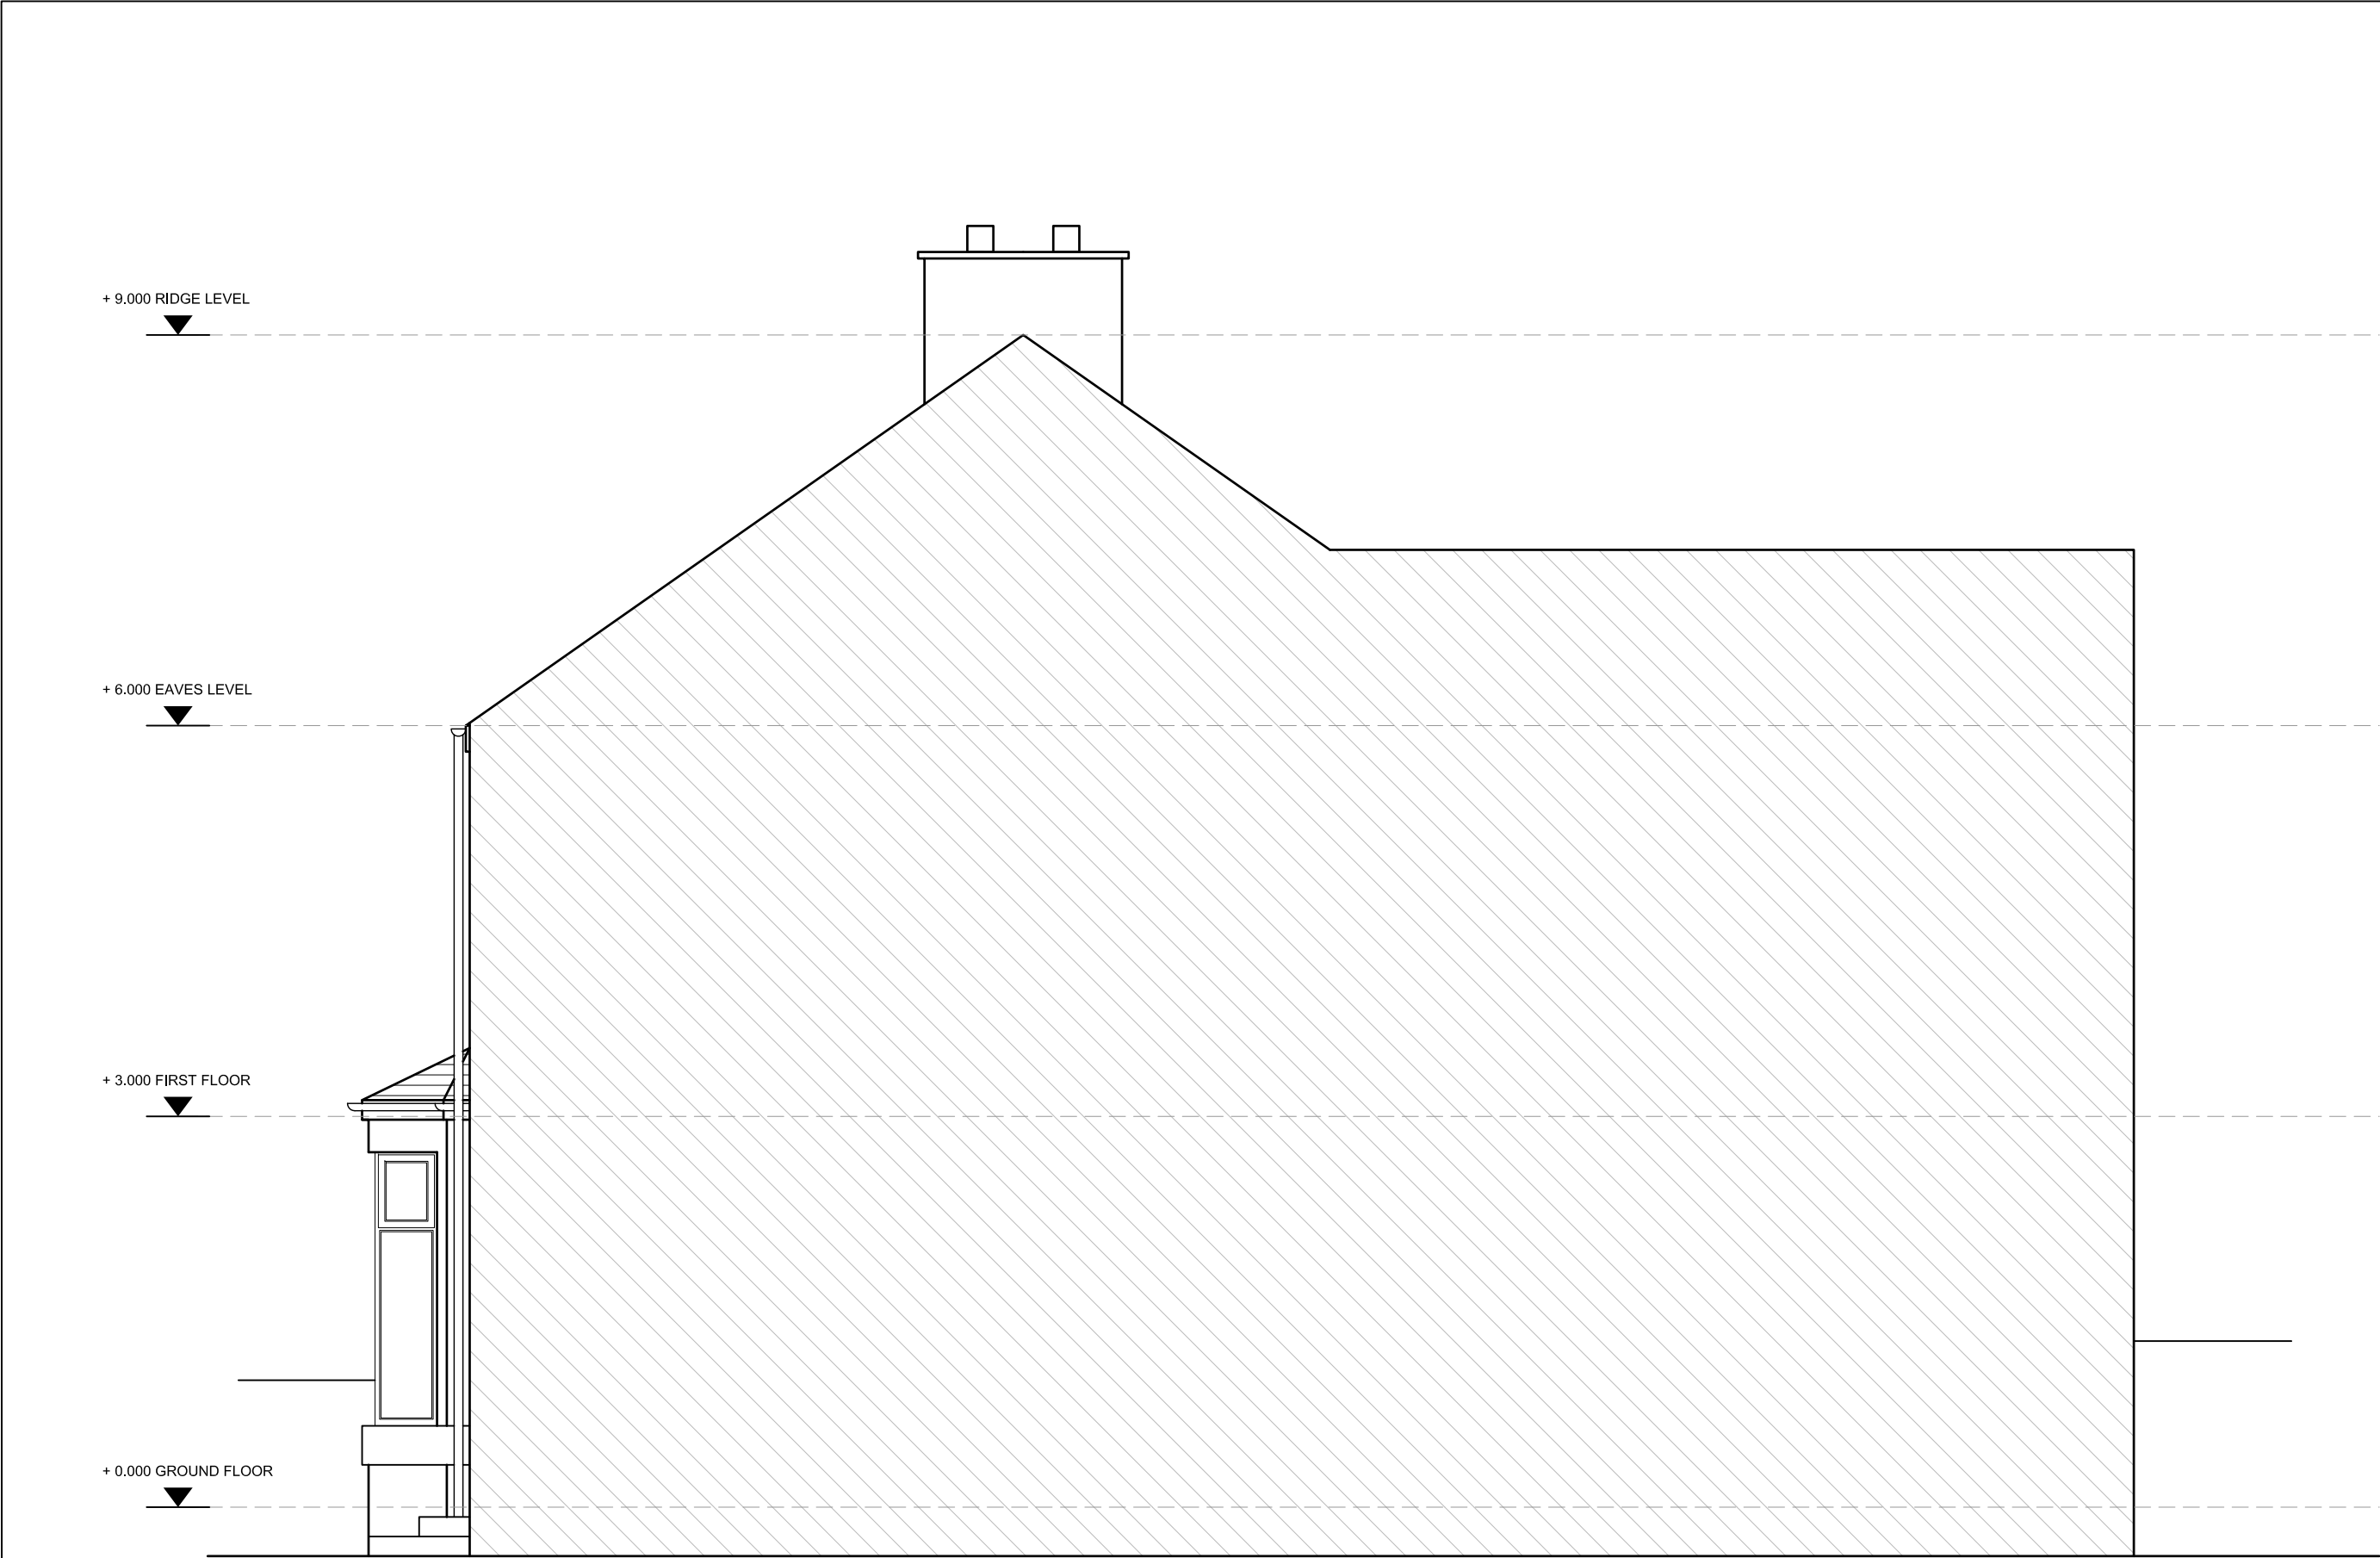


EXISTING FLANK ELEVATION

 

All site dimensions to be verified by the contractor on site prior to work commencing Do not scale from this drawing Only work to written dimentions	
Notes	
Client	Pat Robinson
Job Title	4 Norbreck Avenue Chorlton-cum-Hardy M21 8TG
Drawing Title	Existing Side Elevation
Drawing Number	20200720/INW1620/06
Drawn by:	WB
Date:	July 2020
Scale @ A3:	1:50

Do not scale from this drawing
Only work to written dimensions

Notes

 

Client
Pat Robinson

Job Title
4 Norbreck Avenue
Chorlton-cum-Hardy
M21 8TG

Drawing Title

Proposed Site Plan

Drawing Number
20200720/INW1620/10

Drawn by: **WB**

Date: **July 2020**

Scale @ A3: 1:100

Do not scale from this drawing
Only work to written dimensions


Pat Robinson


**4 Norbreck Avenue
Chorlton-cum-Hardy
M21 8TG**


Proposed Ground Floor Plan

20200720/INW1620/11


Date: **July 2020**

Scale @ A3: **1:50**

 


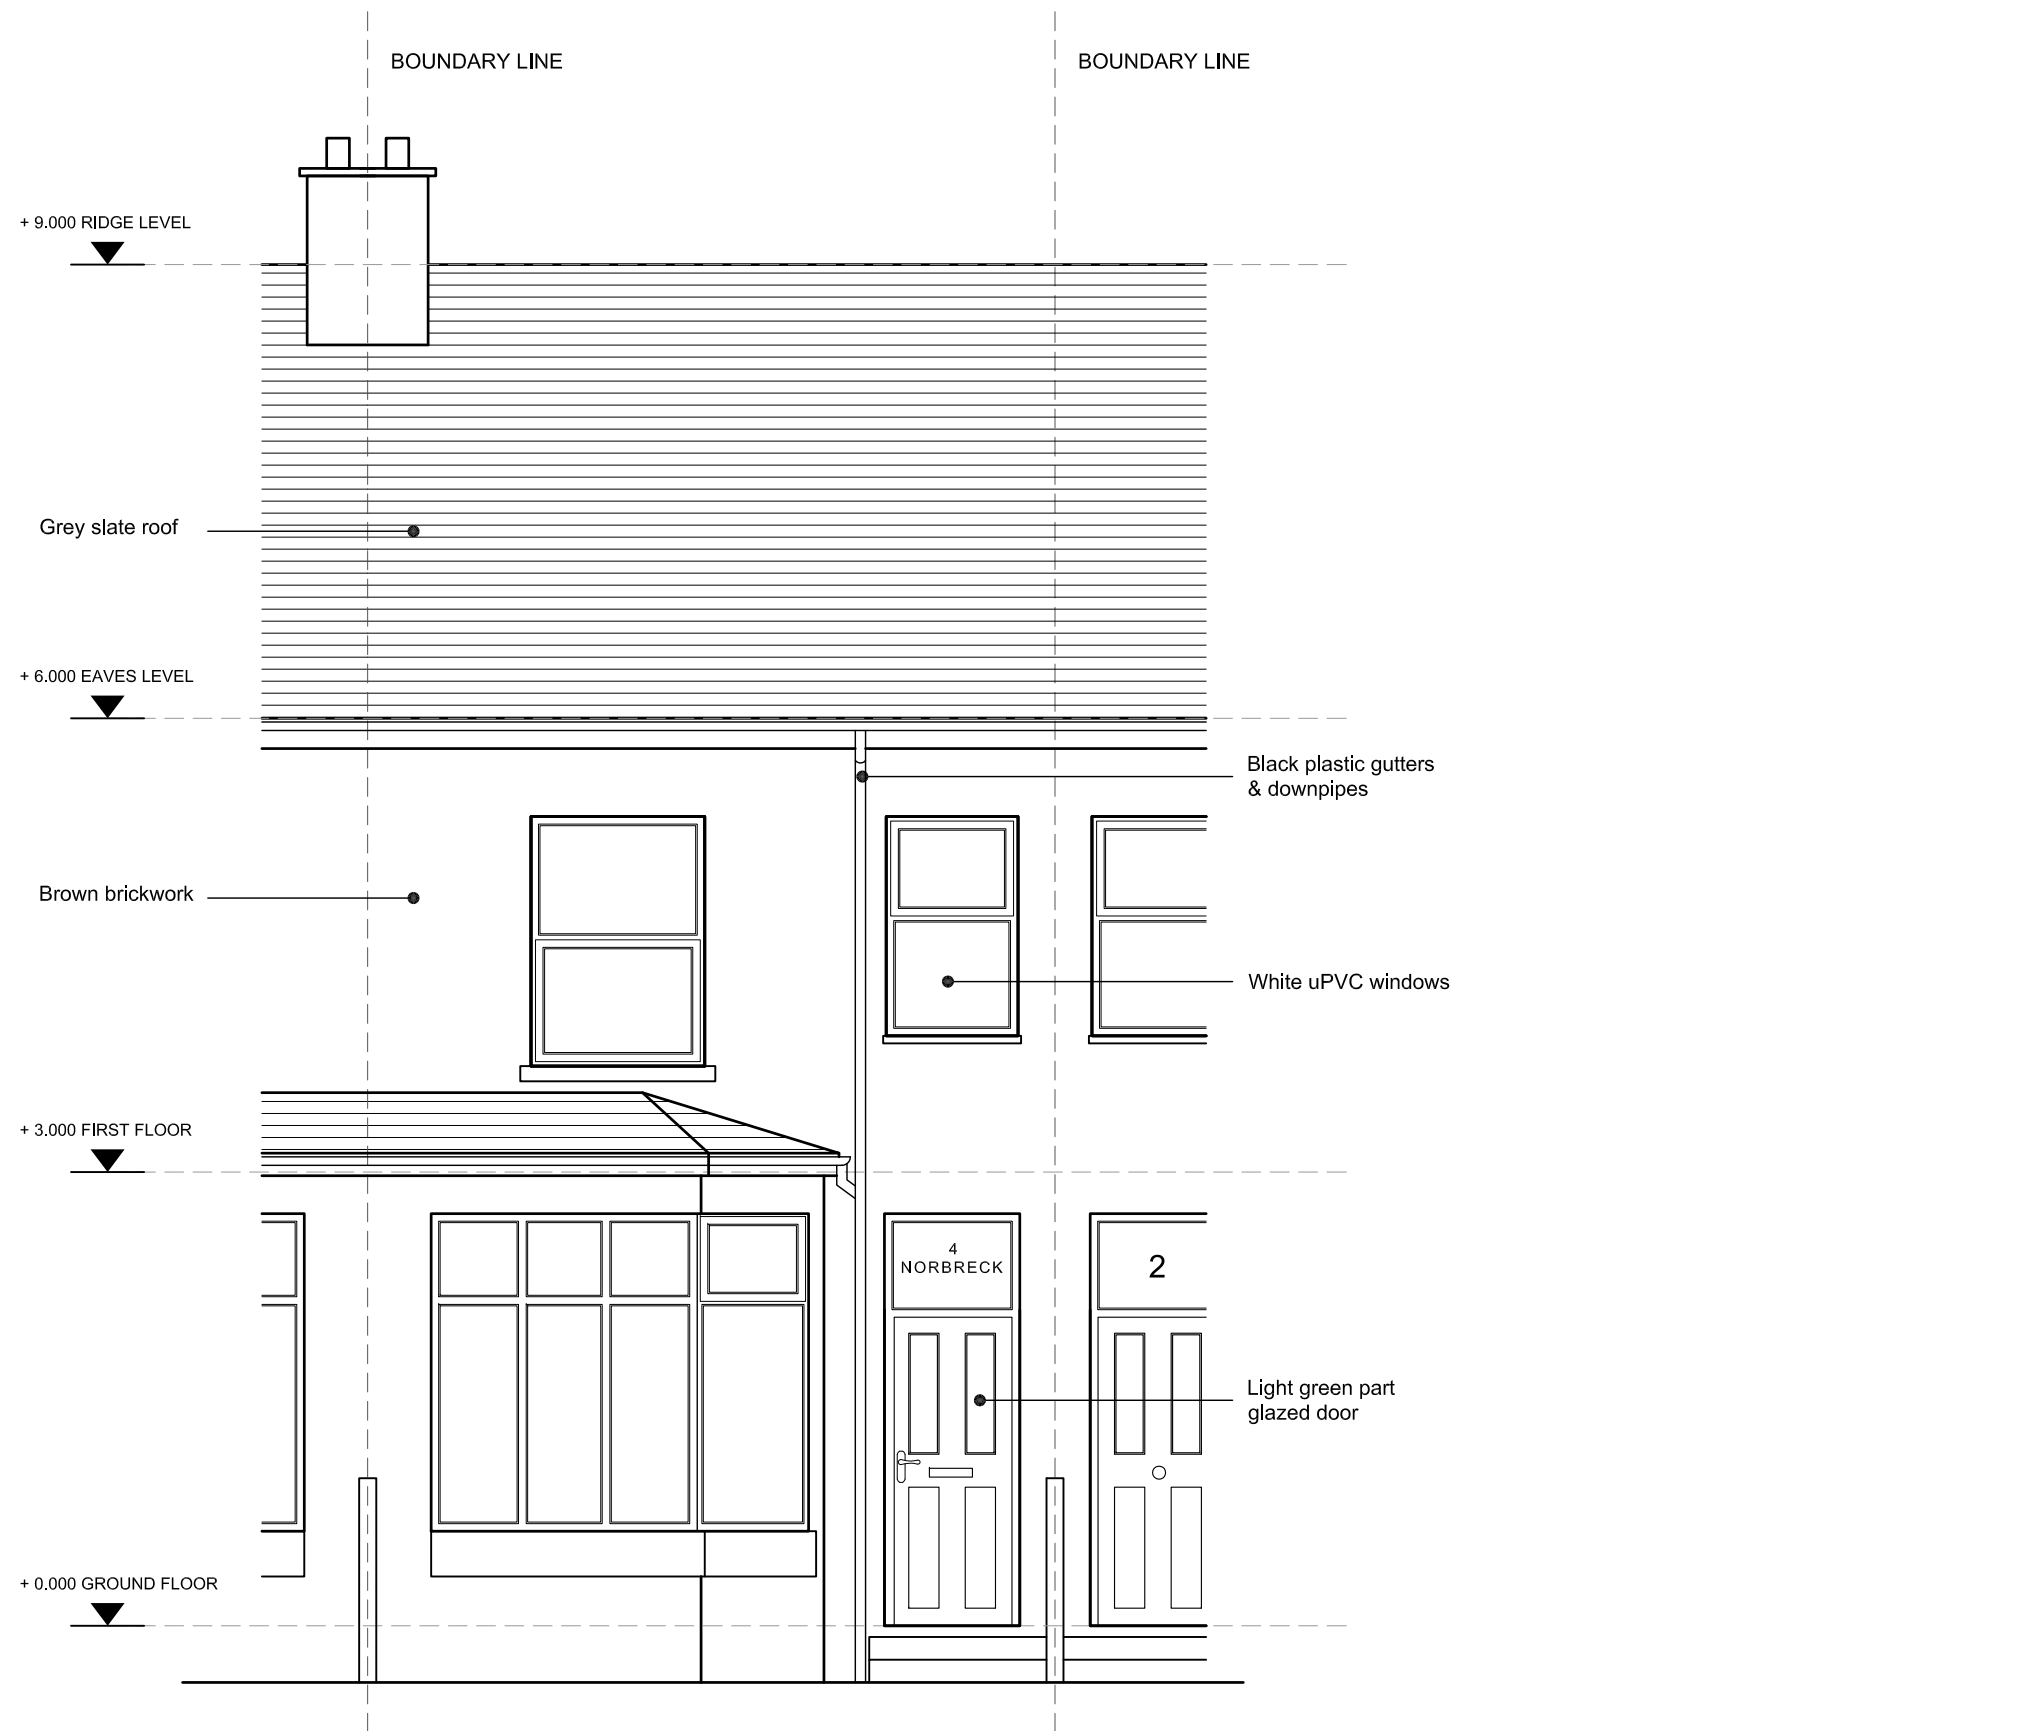

All site dimensions to be verified by the contractor on site prior to work commencing	
Do not scale from this drawing Only work to written dimentions	
Notes	
Client	Pat Robinson
Job Title	4 Norbreck Avenue Chorlton-cum-Hardy M21 8TG
Drawing Title	Proposed Front Elevation
Drawing Number	20200720/INW1620/12
Drawn by:	WB
Date:	July 2020
Scale @ A3:	1:50

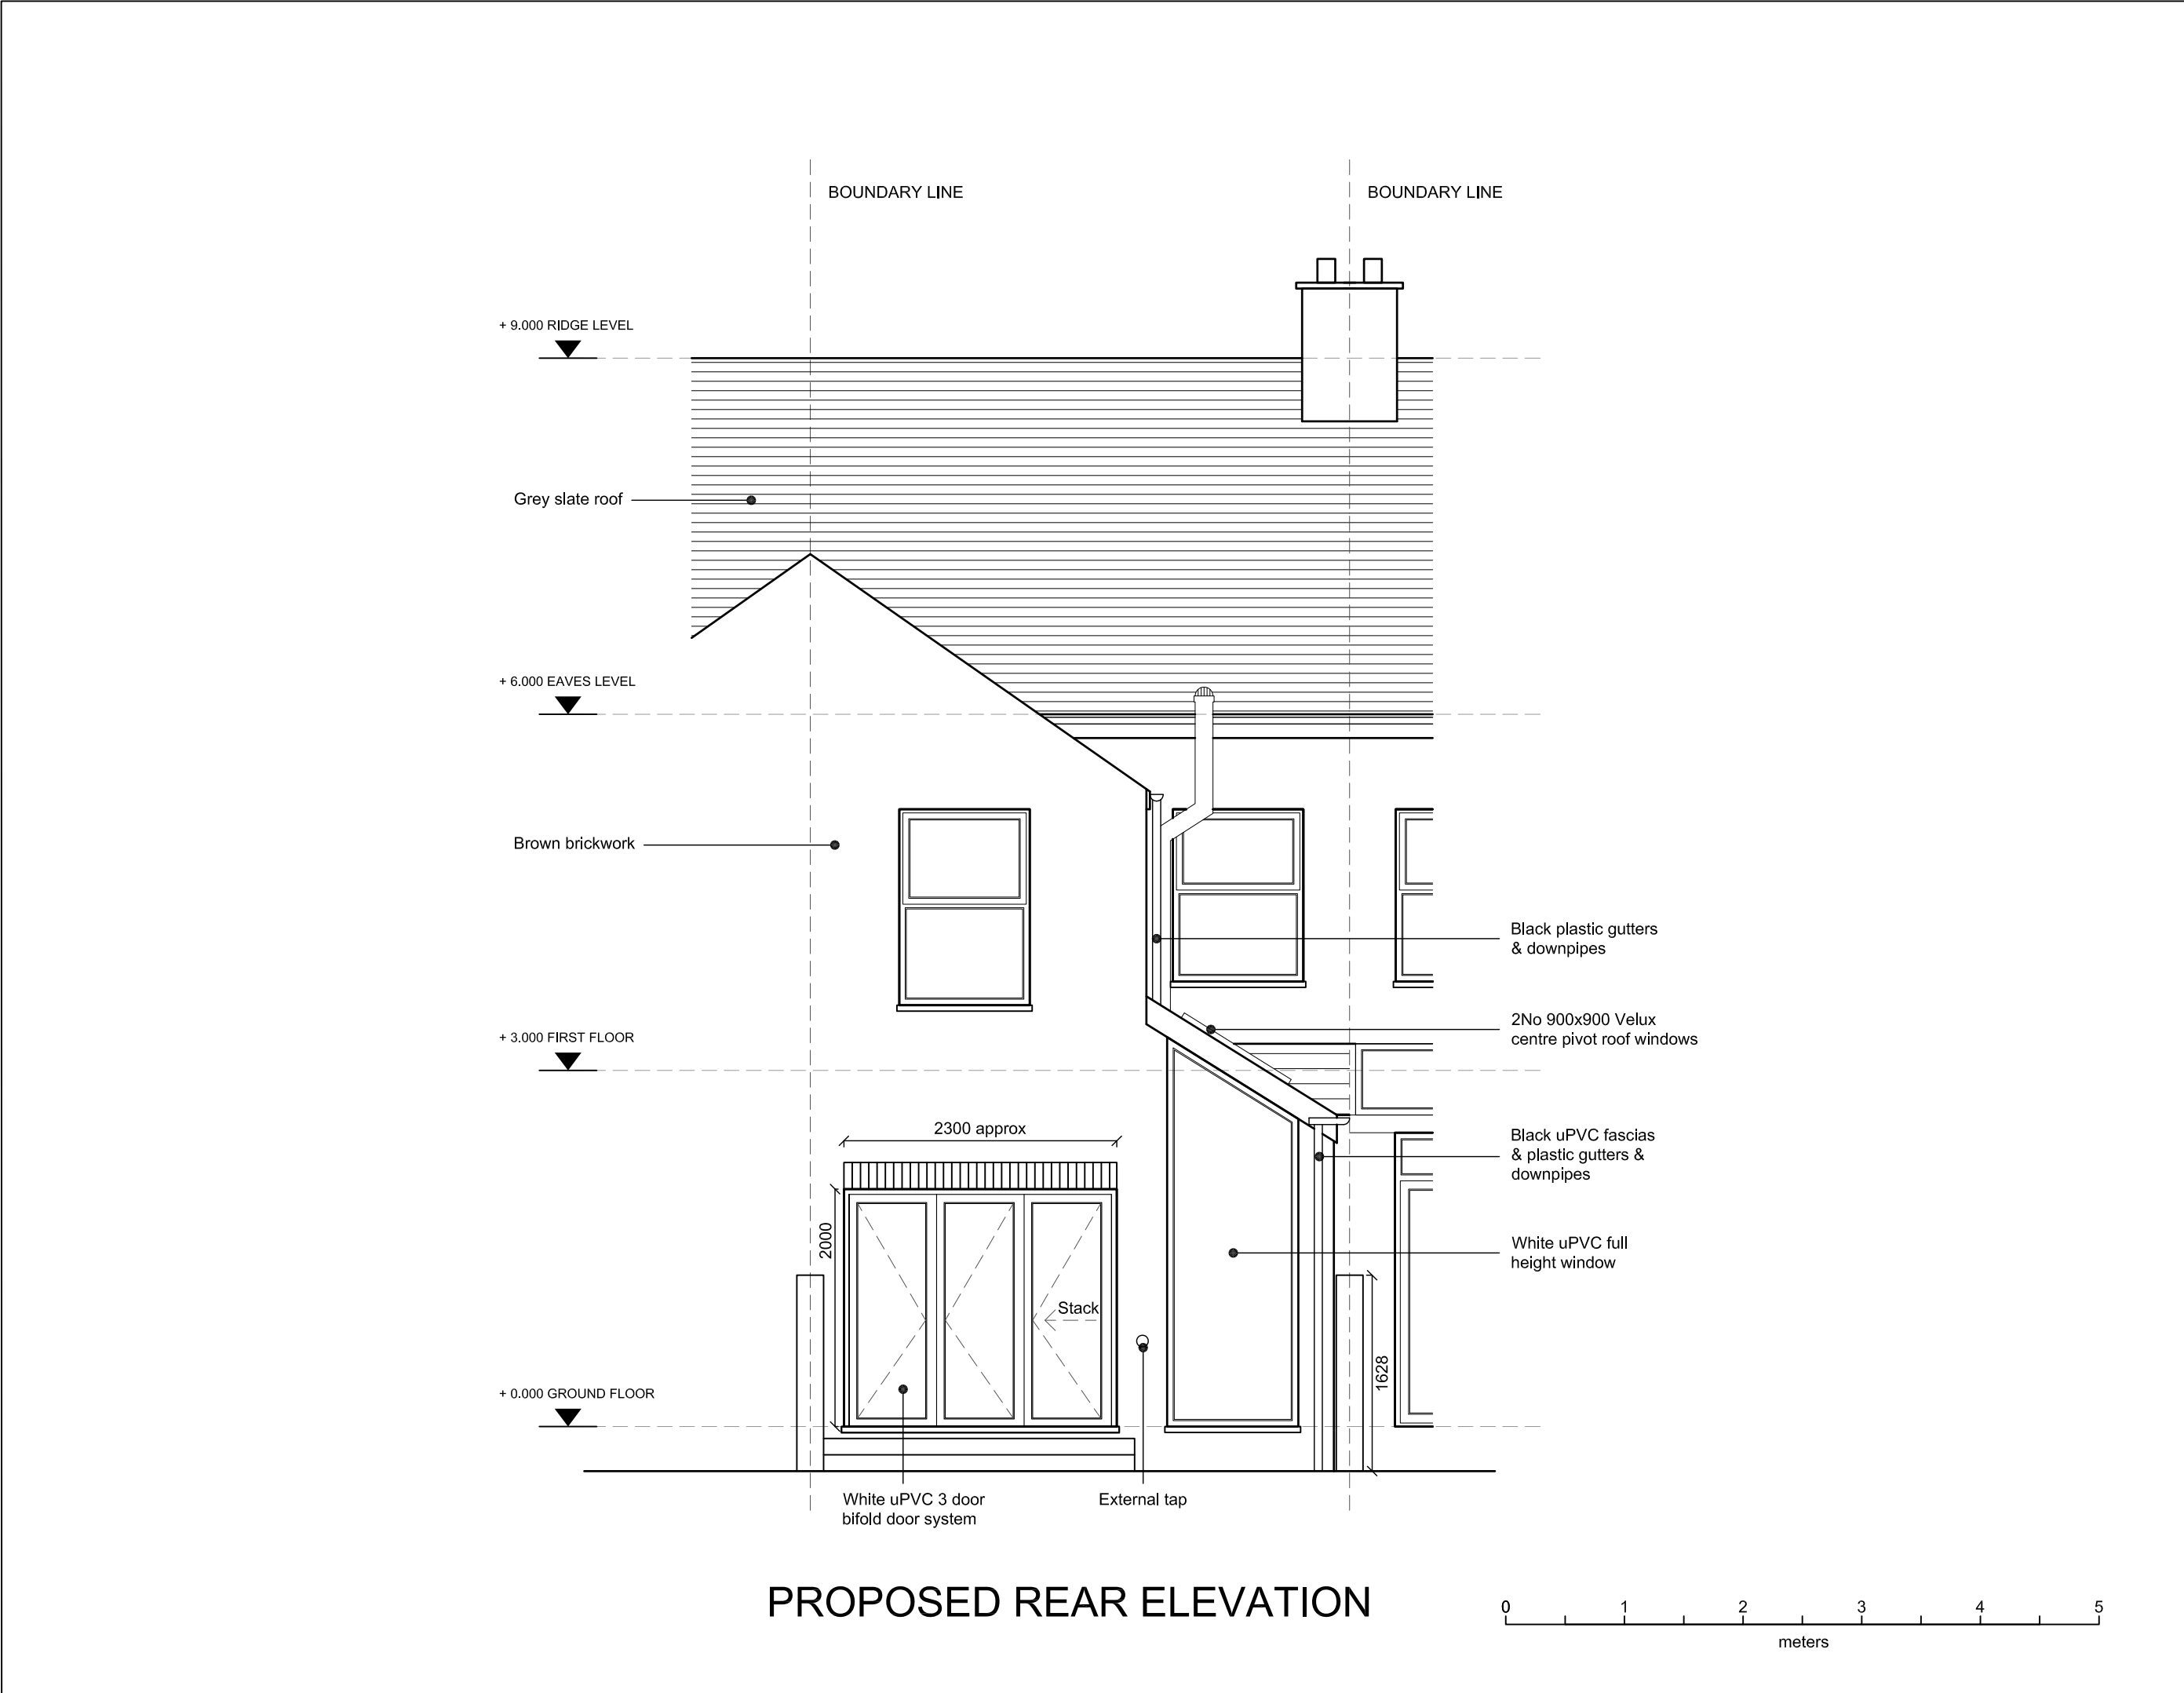

All site dimensions to be verified by the contractor on site prior to work commencing	
Do not scale from this drawing Only work to written dimentions	
Notes	
Client	
Pat Robinson	
Job Title	
4 Norbreck Avenue Chorlton-cum-Hardy M21 8TG	
Drawing Title	
Proposed Rear Elevation	
Drawing Number	
20200720/INW1620/13	
Drawn by:	WB
Date:	July 2020
Scale @ A3:	1:50

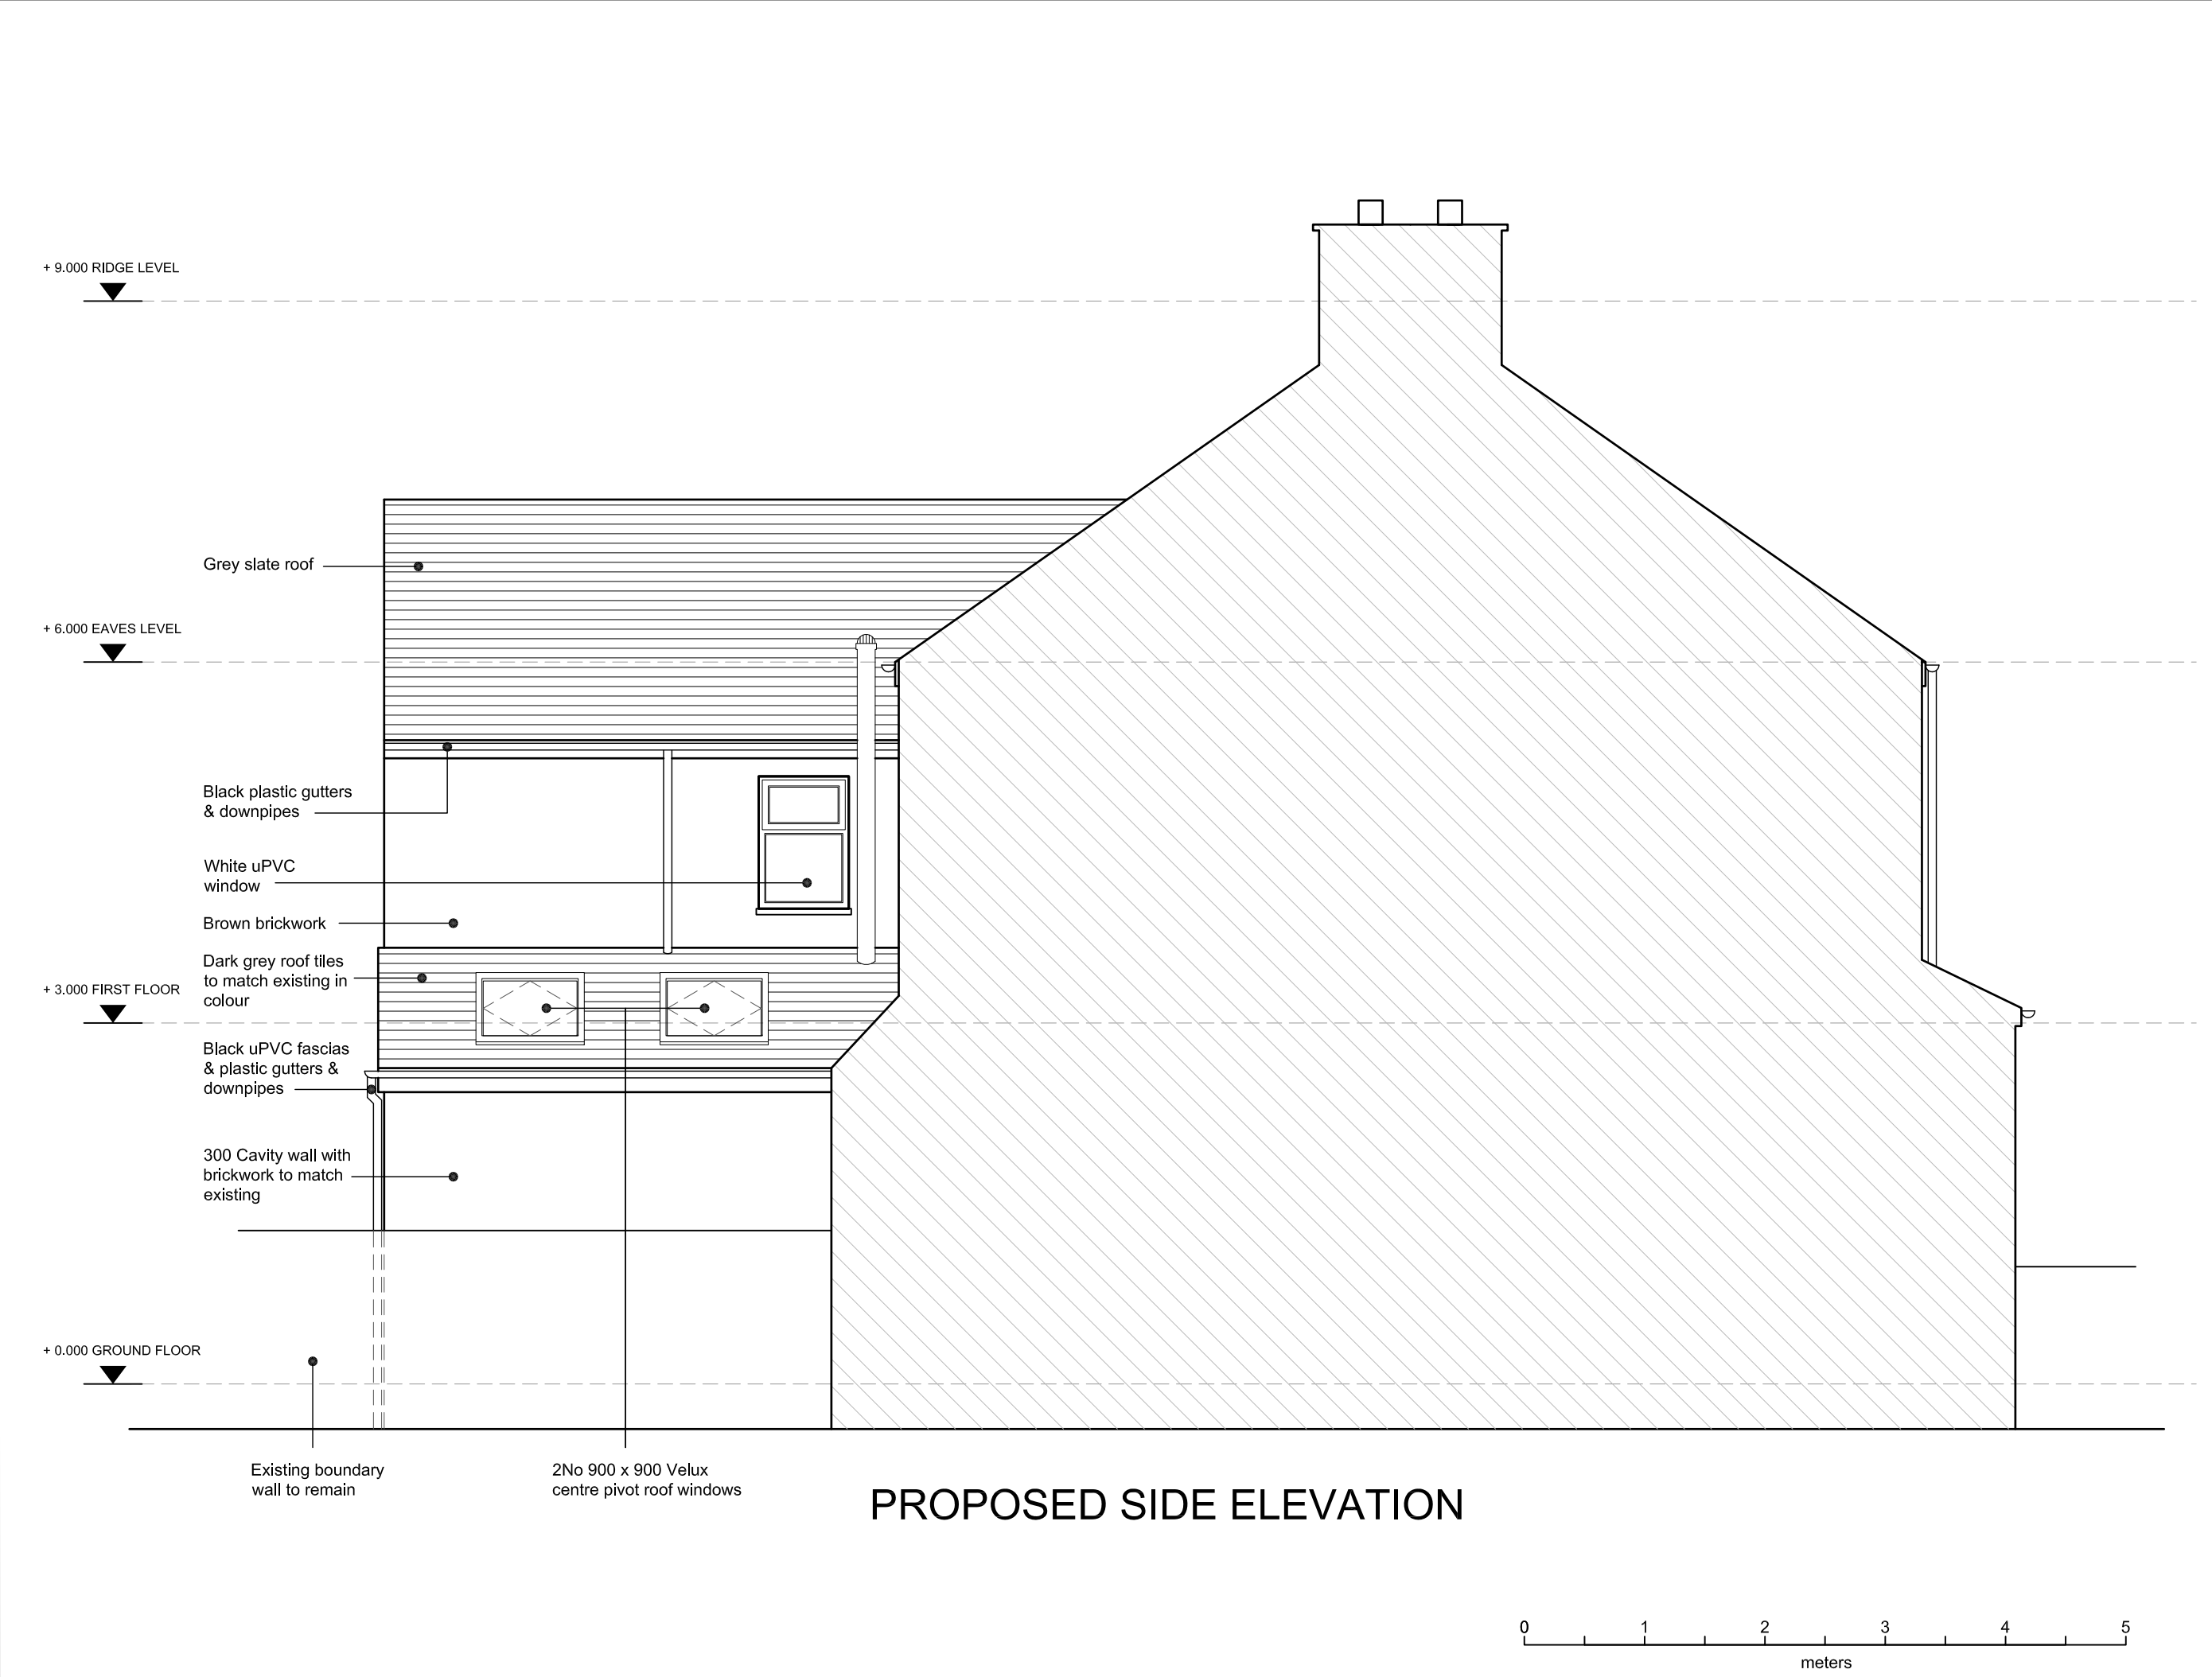

All site dimensions to be verified by the contractor on site prior to work commencing	
Do not scale from this drawing Only work to written dimentions	
Notes	
Client	Pat Robinson
Job Title	4 Norbreck Avenue Chorlton-cum-Hardy M21 8TG
Drawing Title	Proposed Side Elevation
Drawing Number	20200720/INW1620/14
Drawn by:	WB
Date:	July 2020
Scale @ A3:	1:50

Do not scale from this drawing
Only work to written dimensions


Pat Robinson

**4 Norbreck Avenue
Chorlton-cum-Hardy
M21 8TG**

Proposed Side Elevation

20200720/INW1620/15

WB

July 2020

1:50

