


Project :


ROXY ARNDALE SIGNAGE

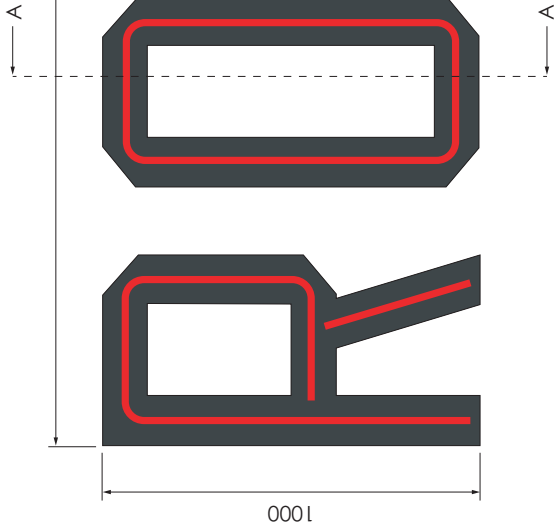

FRONT ELEVATION
CANOPY LETTERS
SCALE 1:20
QTY - 2



SIDE ELEVATION
CANOPY LETTERS
SCALE 1:20

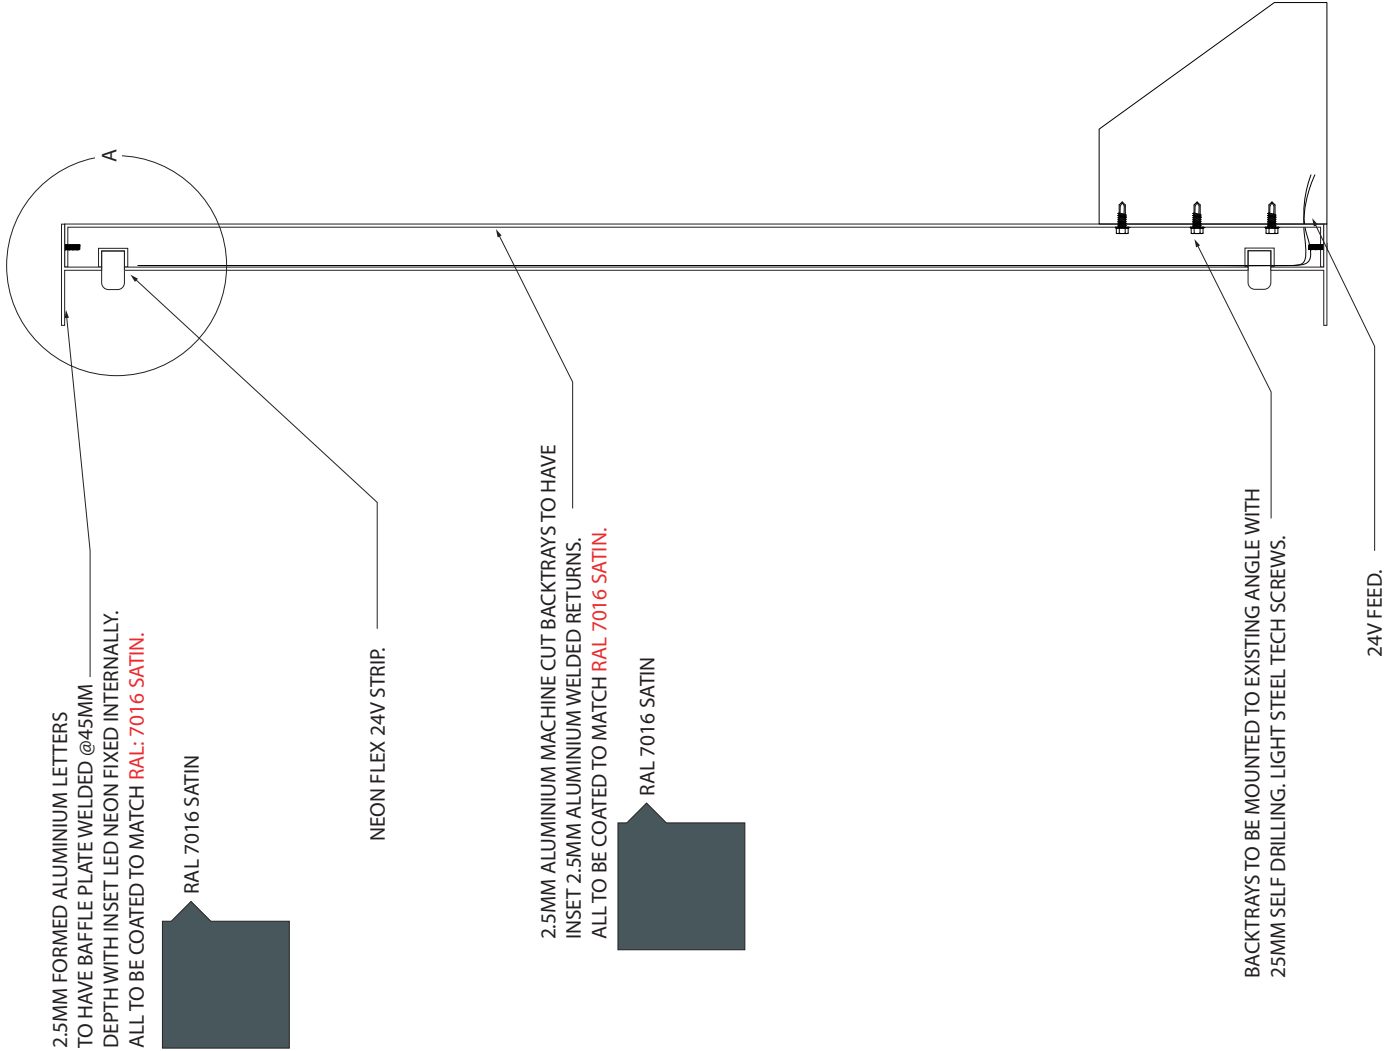

SECTION A - A
SCALE 1:20

 www.leadingedgesignage.co.uk NOTES: 1. UNLESS OTHERWISE SPECIFIED DIMENSIONS ARE IN MILLIMETERS 2. ALL INSIDE BEND RADI TO BE MINIMUM 3. REMOVE ALL BURRS AND SHARP EDGES 4. PART TO BE MANUFACTURED FROM SEPARATE SUPPLIED CAD FILE. 5. DRAWING IS FOR REFERENCE ONLY , ACTUAL DRAWINGS SUPPLIED FROM 3D ELECTRONIC DATABASE 6. DO NOT SCALE DRAWING THIS DRAWING IS THE PROPERTY OF LEADING EDGE AND IS PROTECTED. IT MAY NOT BE DISTRIBUTED OR USED IN ANY FORM WITHOUT WRITTEN PERMISSION.	CLIENT : JONES BAR GROUP		DRAWING TITLE : CANOPY SIGNAGE OPTION 1			
	PROJECT : ROXY ARNDALE SIGNAGE		SUMMARY :			
	JOB NO : 24727	NAME	SIGNATURE	DATE	DRAWING NO :	REVISION A MATERIAL :
	DRAWN BY : JR			19/03/2020	PROCESS :	
	CHECKED BY :				SCALE : AS@A3	FINISH :
			A2			