



SITE LOCATION  
(Scale 1:50000)

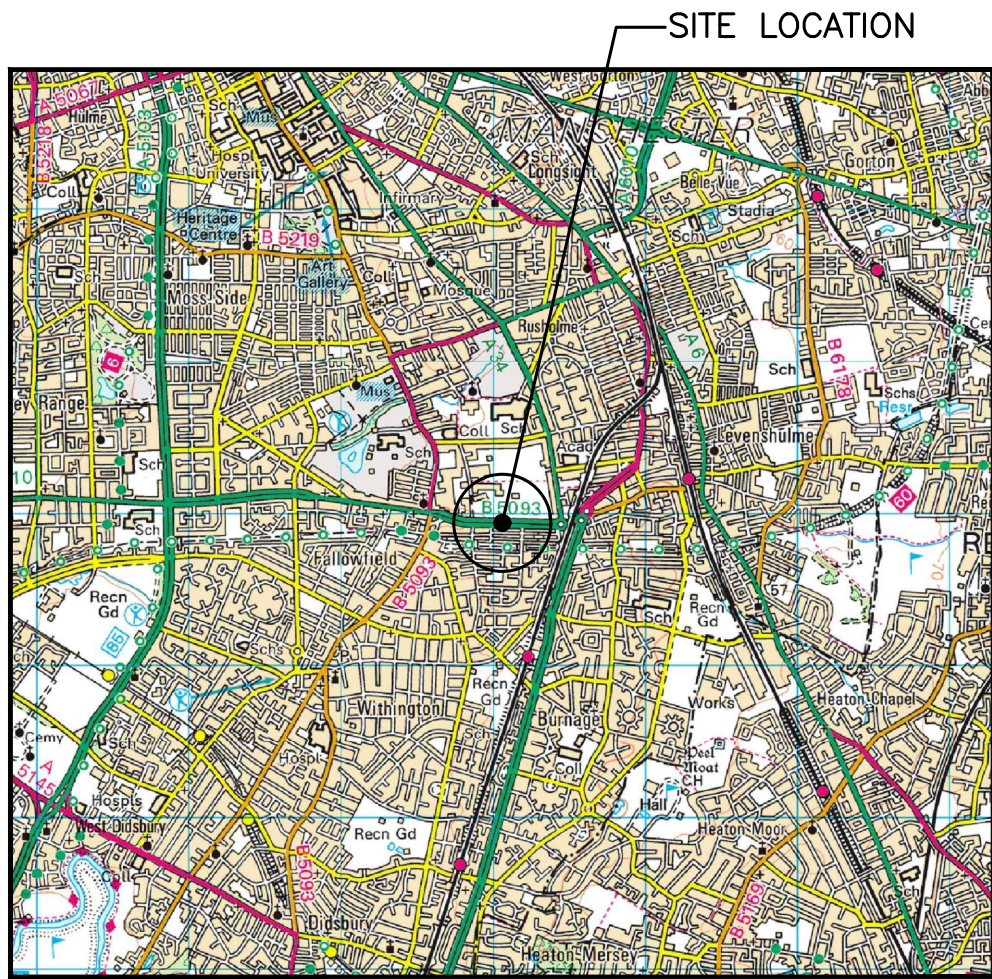


SITE PHOTOGRAPH

The drawings comply with TEF & Vodafone Standard ICNIRP guidelines.  
Designed in accordance with CORNERSTONE document: SDN0008

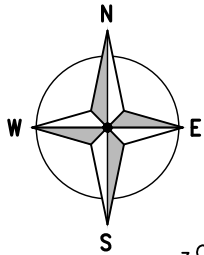

394000

393900

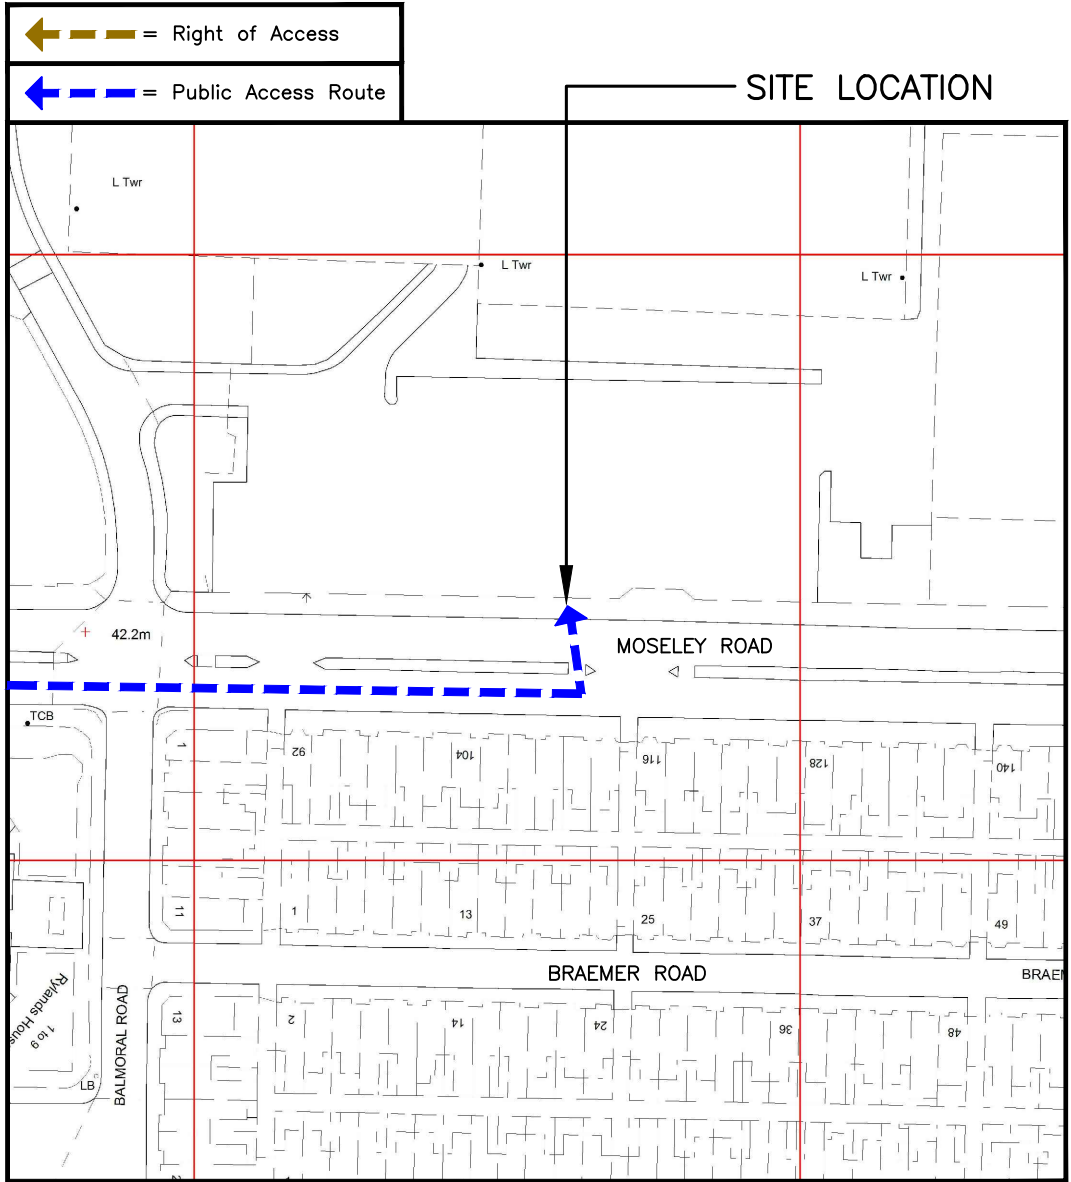


386000

386100

DETAILED SITE LOCATION

(Scale 1:1250)

Based upon Ordnance Survey map extract  
with the permission of the Controller of  
Her Majesty's Stationery Office.  
Crown copyright.  
Licence No. 100060010

 

ALL DIMENSIONS ARE IN mm UNLESS NOTED OTHERWISE

N.G.R | E: 386063 N: 393938

DIRECTIONS TO SITE:  
FOLLOW M60 AND DIDSBURY ROAD/A5145 TO  
MAULDETH ROAD IN STOCKPORT, FOLLOW  
MAULDETH ROAD AND GREEN END ROAD TO  
KINGSWAY/A34, TURN RIGHT ONTO  
KINGSWAY/A34. TAKE LINDLEYWOOD ROAD TO  
MOSELEY ROAD/B5093 IN FALLOWFIELD AND  
TURN RIGHT ONTO MOSELEY ROAD, SITE IS  
LOCATED ON THE LEFT HAND SIDE.

NOTES:

| REV | MODIFICATION                  | BY | CH | DATE     |
|-----|-------------------------------|----|----|----------|
| B   | Site relocated due to Reviews | SH | CT | 28.05.20 |
| A   | Issued for Approval           | VC | UP | 10.02.20 |

**CLARKE**  
**telecom**  
Unit E, Madison Place, Northampton Road,  
Manchester, M40 5AG  
Tel: 0161 785 4500  
Fax: 0161 785 4501  
Web: www.clarke-telecom.com

**O<sub>2</sub>**  
BEACON 3

| Cell Name                  | Opt. |
|----------------------------|------|
| SW OUTSIDE ARMITAGE CENTRE | A    |

| Cell ID No  |        |     |
|-------------|--------|-----|
| CORNERSTONE | TEF    | VF  |
| 302923      | 088918 | N/A |

| Site Address / Contact Details                                          |  |  |
|-------------------------------------------------------------------------|--|--|
| MOSELEY ROAD<br>MOSELEY<br>FALLOWFIELD<br>GREATER MANCHESTER<br>M14 6PB |  |  |


|                |                    |
|----------------|--------------------|
| Drawing Title: | SITE LOCATION MAPS |
|----------------|--------------------|

|                   |          |          |
|-------------------|----------|----------|
| Purpose of issue: | PLANNING | Dwg Rev: |
|-------------------|----------|----------|

|                 |     |   |
|-----------------|-----|---|
| Drawing Number: | 100 | B |
|-----------------|-----|---|

|              |    |                      |    |             |
|--------------|----|----------------------|----|-------------|
| Surveyed By: | MS | Original Sheet Size: | A3 | Pack Issue: |
|--------------|----|----------------------|----|-------------|

|        |    |       |          |          |    |       |          |   |
|--------|----|-------|----------|----------|----|-------|----------|---|
| Drawn: | VC | Date: | 10.02.20 | Checked: | UP | Date: | 10.02.20 | C |
|--------|----|-------|----------|----------|----|-------|----------|---|

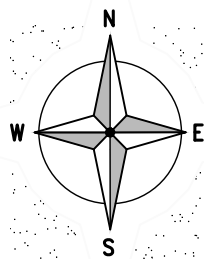

ARMITAGE SPORTS  
CENTRE CAR PARK

EXISTING 7.0m HIGH POLE  
PROPOSED 20.0m HIGH ORION STRUCTURE  
MOUNTED ON ROOT FOUNDATION.  
STRUCTURE TO BE COLOURED LIGHT GREY  
(RAL 7035)

EXISTING 2.5m HIGH BRICK WALL  
EXISTING 8.0m HIGH  
LAMPPOST

PROPOSED YORKSHIRE EUL  
CABINET MOUNTED ON ROOT  
FOUNDATION.  
ENCLOSURE TO BE  
COLOURED FIR GREEN  
(RAL 6009)

EXISTING 8.0m HIGH LAMPPOST

FOOTPATH

KERBLINE

EXISTING 10.0m HIGH LAMPPOST

B5903 MOSELEY ROAD  
(30MPH)

KERBLINE

KERBLINE

EXISTING 10.0m HIGH LAMPPOST

KERBLINE

FOOTPATH

PROPOSED SITE PLAN  
(1:250)

10000 5000 0 5000 10000 15000 20000  
ORIGINAL SCALE AT A3 - 1:250 ALL DIMENSIONS IN MILLIMETRES

ALL DIMENSIONS ARE IN mm UNLESS NOTED OTHERWISE

N.G.R | E: 386063 N: 393938

NOTES:

| REV | MODIFICATION                  | BY | CH | DATE     |
|-----|-------------------------------|----|----|----------|
| B   | Site relocated due to Reviews | SH | CT | 28.05.20 |
| A   | Issued for Approval           | VC | UP | 10.02.20 |

**CLARKE**  
**telecom**  
Unit E, Madison Place, Northampton Road,  
Manchester, M40 5AG  
Tel: 0161 785 4500  
Fax: 0161 785 4501  
Web: www.clarke-telecom.com

**O<sub>2</sub>**  
**BEACON 3**


| Cell Name                  | Opt. |
|----------------------------|------|
| SW OUTSIDE ARMITAGE CENTRE | A    |

| Cell ID No  |        |     |
|-------------|--------|-----|
| CORNERSTONE | TEF    | VF  |
| 302923      | 088918 | N/A |


| Site Address / Contact Details                                          |  |  |
|-------------------------------------------------------------------------|--|--|
| MOSELEY ROAD<br>MOSELEY<br>FALLOWFIELD<br>GREATER MANCHESTER<br>M14 6PB |  |  |

|                                      |                   |                            |                   |
|--------------------------------------|-------------------|----------------------------|-------------------|
| Drawing Title:<br>PROPOSED SITE PLAN |                   |                            |                   |
| Purpose of issue:<br>PLANNING        |                   |                            | Dwg<br>Rev:       |
| Drawing Number:<br>201               |                   |                            | B                 |
| Surveyed By:<br>MS                   |                   | Original Sheet Size:<br>A3 |                   |
| Drawn:<br>VC                         | Date:<br>10.02.20 | Checked:<br>UP             | Date:<br>10.02.20 |
|                                      |                   |                            | C                 |

The drawings comply with TEF & Vodafone Standard ICNIRP guidelines.  
Designed in accordance with CORNERSTONE document: SDN0008

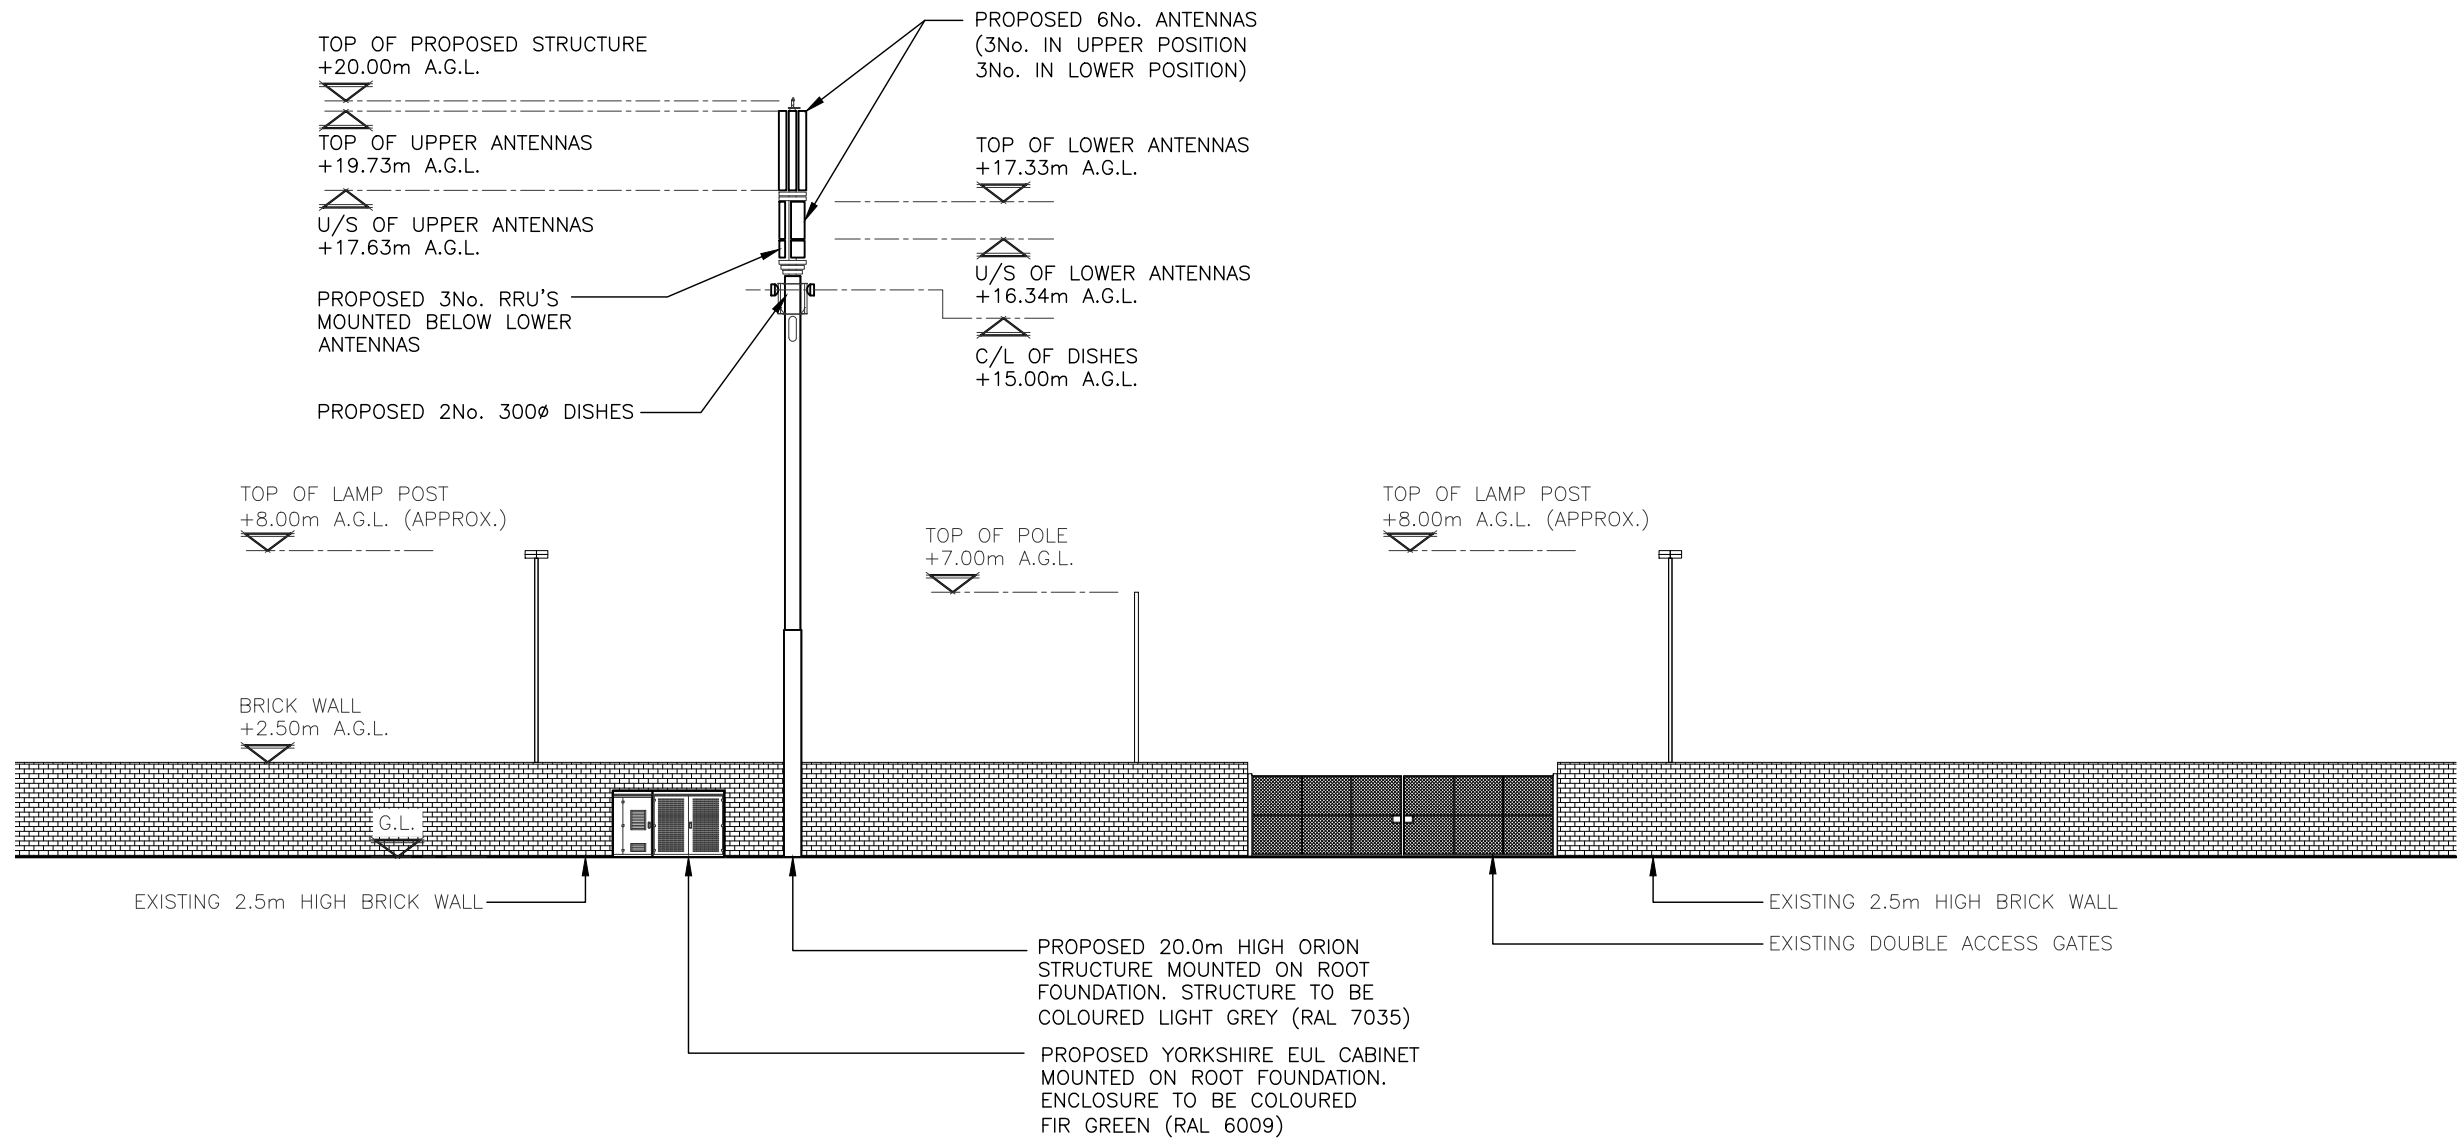

PROPOSED SOUTH ELEVATION  
(1:200)

 

The drawings comply with TEF & Vodafone Standard ICNIRP guidelines.  
Designed in accordance with CORNERSTONE document: SDN0008

ALL DIMENSIONS ARE IN mm UNLESS NOTED OTHERWISE

N.G.R | E: 386063 N: 393938

NOTES:

|   |                               |    |    |          |
|---|-------------------------------|----|----|----------|
| B | Site relocated due to Reviews | SH | CT | 28.05.20 |
| A | Issued for Approval           | VC | UP | 10.02.20 |

| REV | MODIFICATION | BY | CH | DATE |
|-----|--------------|----|----|------|
|-----|--------------|----|----|------|



Unit E, Madison Place, Northampton Road,  
Manchester, M40 5AG  
Tel: 0161 785 4500  
Fax: 0161 785 4501  
Web: www.clarke-telecom.com



BEACON 3

Cell Name

SW OUTSIDE ARMITAGE CENTRE

Cell ID No

CORNERSTONE TEF VF

302923 088918 N/A

Site Address / Contact Details

MOSELEY ROAD  
MOSELEY  
FALLOWFIELD  
GREATER MANCHESTER  
M14 6PB

Drawing Title:  
PROPOSED SITE ELEVATION

Purpose of issue:  
PLANNING

Drawing Number:  
301

Surveyed By: MS Original Sheet Size: A3 Pack Issue: C

Drawn: VC Date: 10.02.20 Checked: UP Date: 10.02.20