


Week:

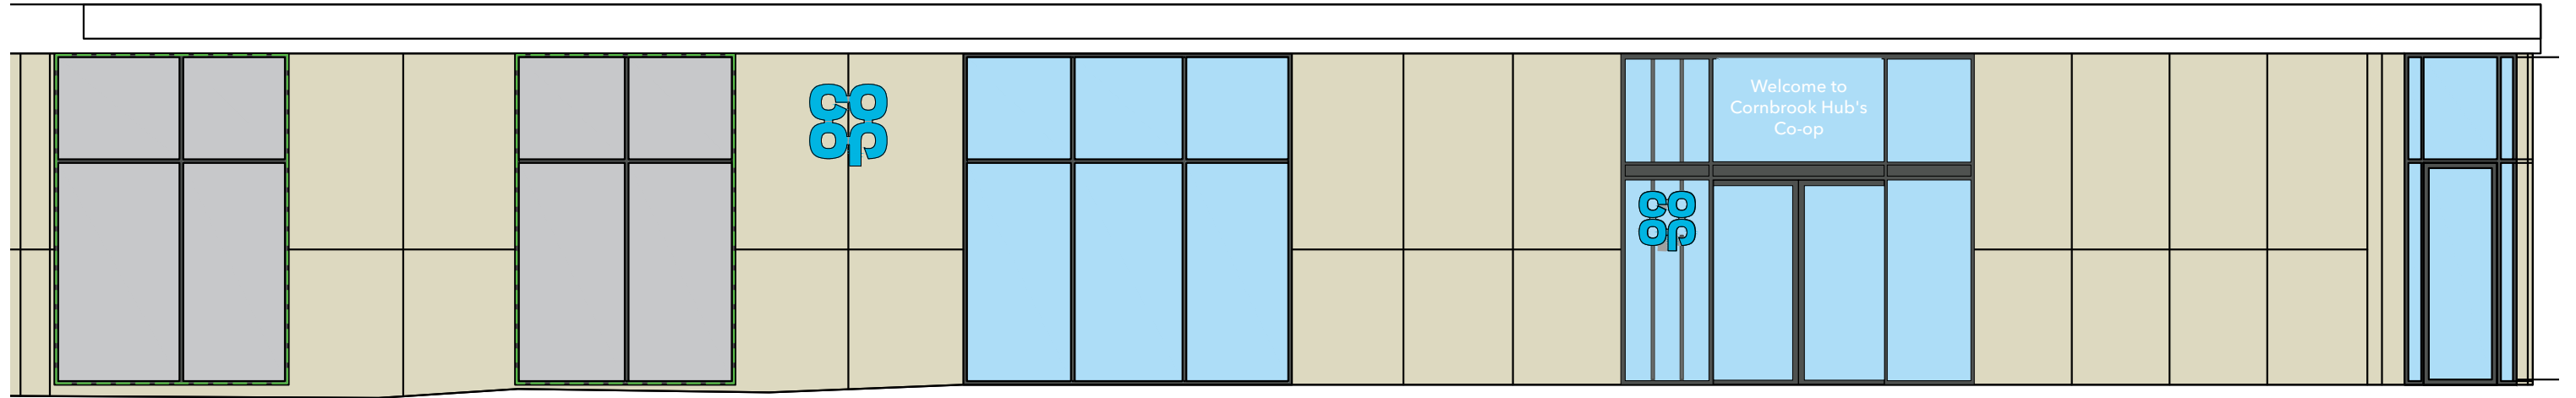

Store Name:	Cornbrook Hub
Store No:	BAU.M15 4FX
Futurama W.O:	133998
Programme:	BAU / ACQ & NB
CAD reference:	P1F15M0
Address:	Chester Road Manchester M15 4FX
Revision:	G

Revision:

Rev B1 (Planning)
Rev C (Contracts)

Rev D (Contracts)

Rev E (Contracts)

Rev F (Contracts)

Rev G

06/12/18 - KP - Original Scheme

----- Earlier revisions in file -----

26/02/19 - KP - Building position corrected on OS map.

23/04/19 - KP - Note added for window graphics to Elevation 1 windows. Sign C, Suspended logo removed from scheme. OS map updated.

29/04/19 - KP - Elevation 1 & building drawing on OS map amended to reposition door to right hand side of glazed section. Signs A, B & G repositioned. OS map updated. Paypoint projector removed.

13/05/19 - KP - Sign D, 1100mm Co-op logo & Elevation 2 removed from scheme. OS map updated.

13/05/19 - KP - Signs E & F, Co-op projectors & Lotto projector removed from scheme. OS map updated.

| Entrance opening - Glazing updated (Astley)

Olympia House
Lockwood Court
Middleton Grove
Leeds
LS11 5TY
United Kingdom

Telephone:
0113 270 5595



Facsimile:
0113 277 1143

E-mail:
postbox@futurama.ltd.uk

delivering
branded
environments™

futurama

ISSUED FOR CONFIRMATION NOT MANUFACTURE

 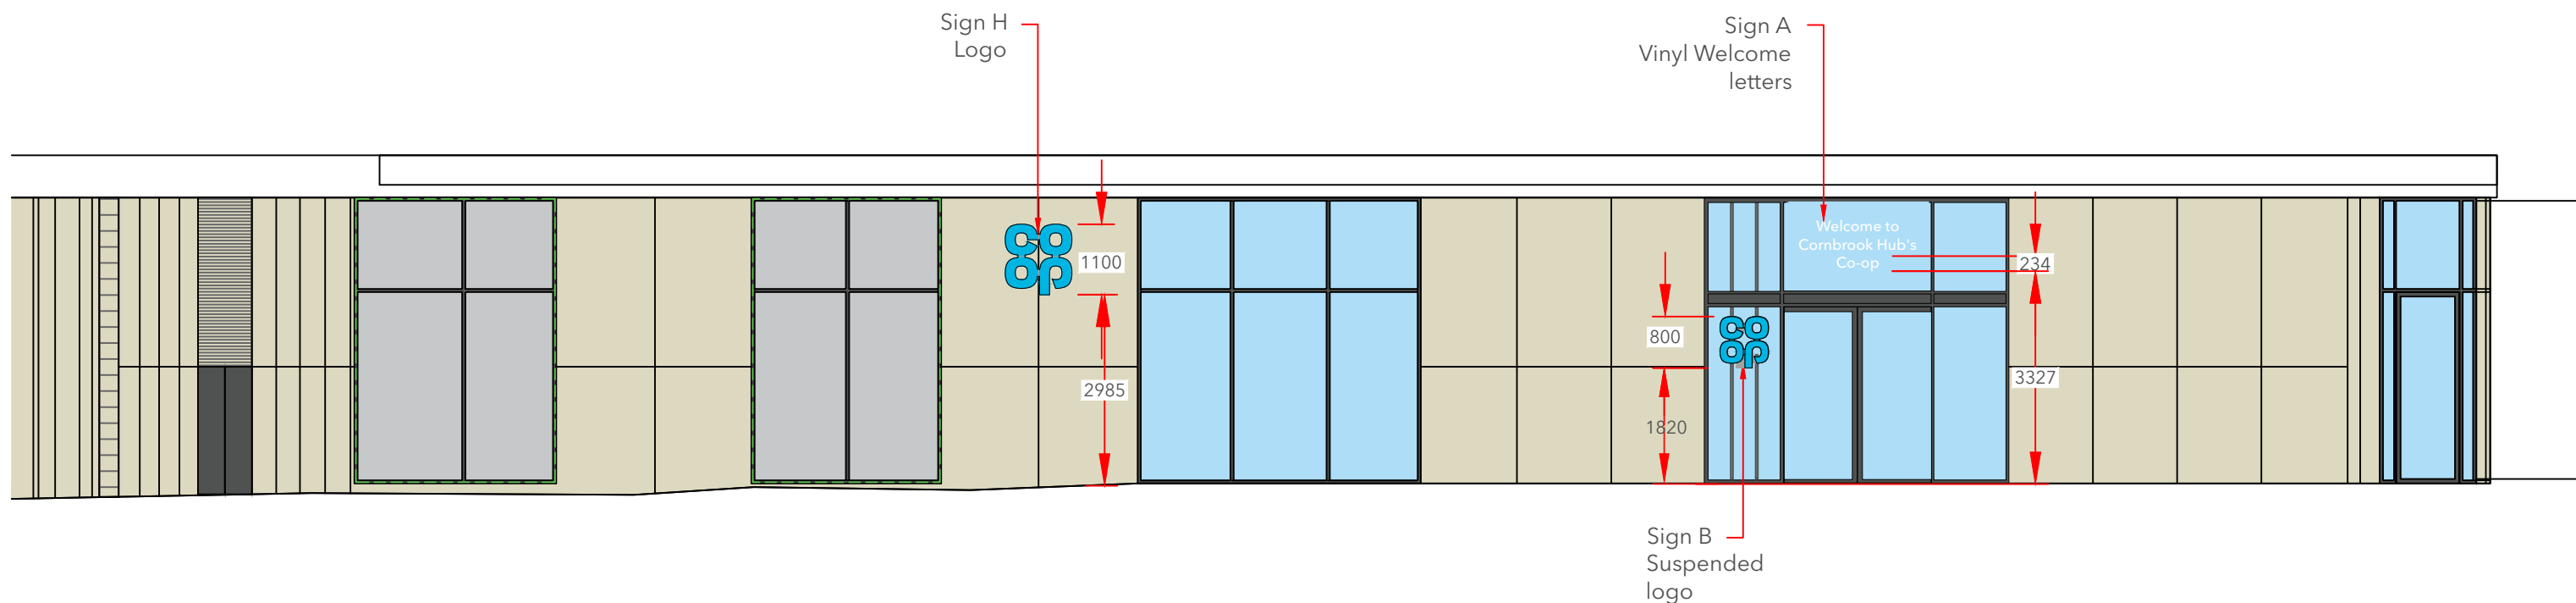

Contractor Notes		
Painting	Window & door frames to be painted traffic grey.	
Backgrounds	New build, background to be made suitable for proposed signs.	
Fascia Zone	CCTV / Alarm boxes / Cables not to be located where signs have been schemed.	
Illumination	All illuminated signs to have 5amp switched fused spur located behind sign location	
Window Graphics	Vinyl contractor to supply window manifestation/graphics proposal. Window graphics are to go on certain windows (see green dotted lines).	

Installation Notes		
Equipment		
Safety	Restricted working hours on site due to residents above store.	

Production Notes		
Suitability for Production	Full survey required following completion of building work	
CFN	TBC	

Additional Notes	
Goods Entrance	Goods Entrance is also main customer entrance. No separate sign schemed for Goods Delivery.



Proposed Elevation 1, Scale 1:100 @ A3

Store Name: Cornbrook Hub
Store No: BAU.M15 4FX
Futurama W.O: 133998
Programme: BAU / ACQ & NB
CAD reference: P1F15M0
Project manager: Sammy Thomson


Address: Cornbrook
Chester Road
Manchester
M15 4FX
Revision: G
Original Scheme: KP

Olympia House
Lockwood Court
Middleton Grove
Leeds
LS11 5TY
United Kingdom

Telephone: 0113 270 5595
Facsimile: 0113 277 1143
E-mail: postbox@futura.ltd.uk

delivering
branded
environments™



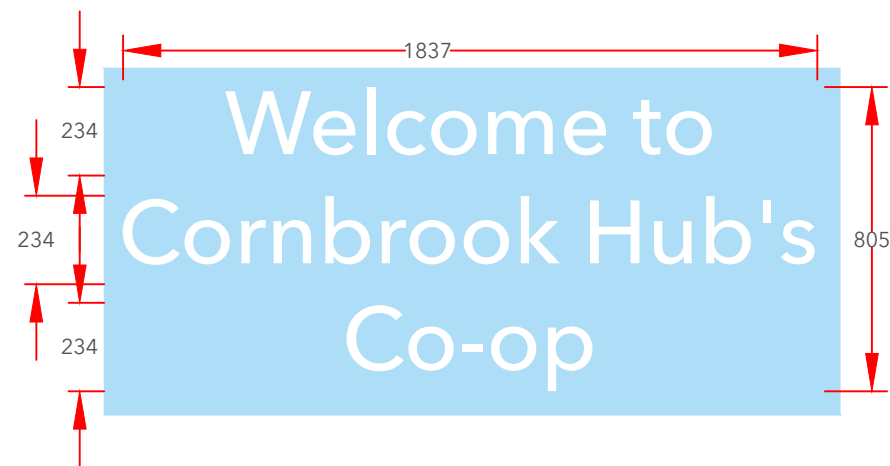

Sign A Specifications, Scale 1:20


"Welcome to Anytown Co-op" 234mm to match 800mm logo to be from Plot cut WHITE vinyl to be applied to glazing.

Letter Count: 28

Customer facing name TBC

Vinyl letters

Scale 1:20 @ A3

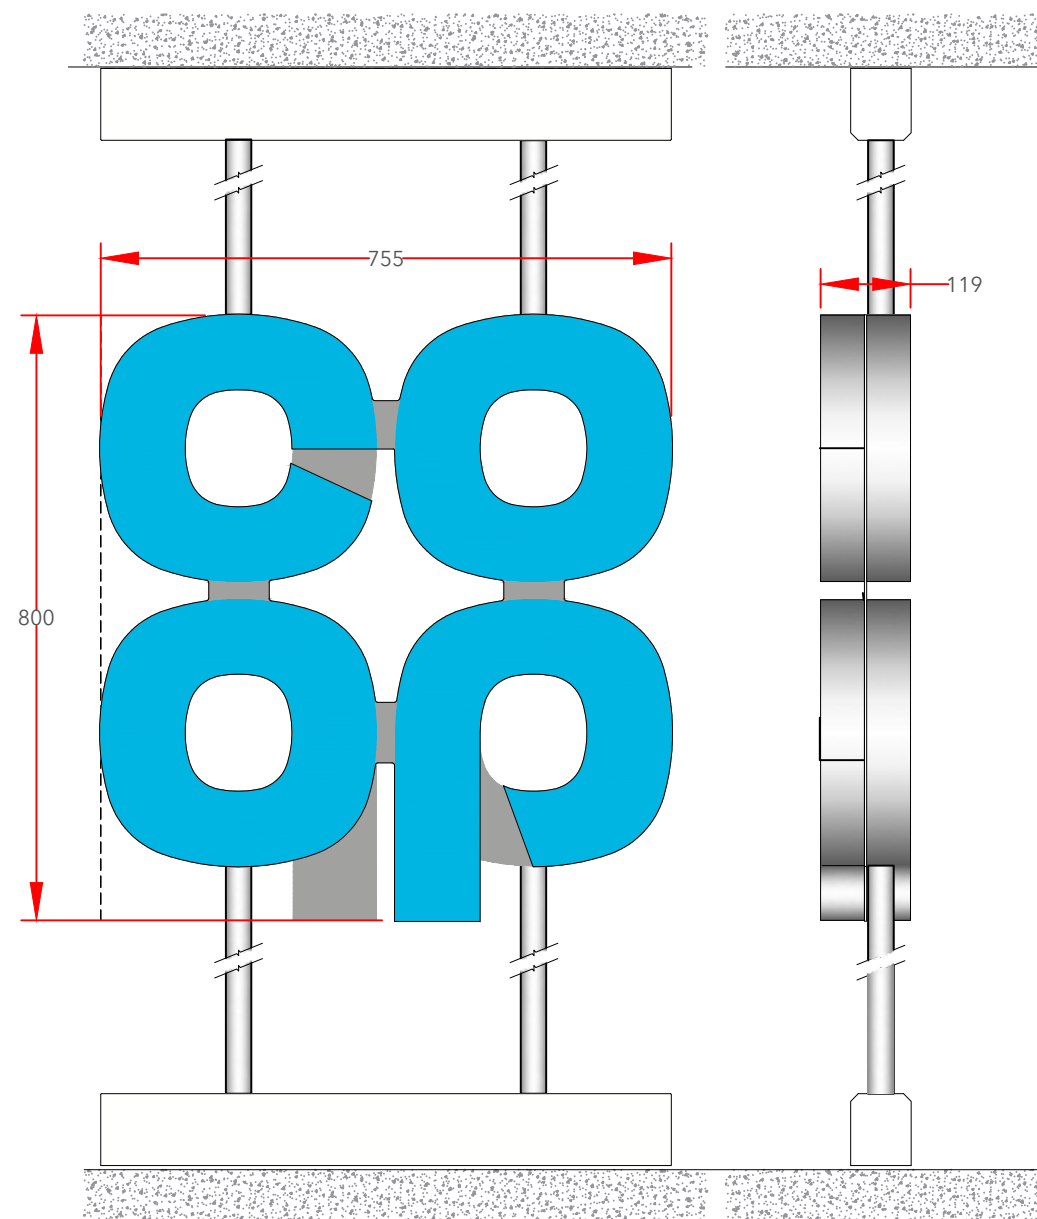


Sign B specifications:

800mm Double sided built up logo. Steel mounting plate with individual built-up letters, exterior facing letters to be internally illuminated, interior facing letter to be non-illuminated. Mounting plate to be 3mm Mild Steel fixed to poles at top and bottom.

3D built-up letters to have aluminium sides, 50mm deep with 5mm Co-op BLUE acrylic faces. All visible edges, aluminium returns & mounting plate to be finished Silver RAL 9006 60% gloss. Internally illuminated by white LEDs. Scale 1:10

Sign C - Suspended logo removed from scheme (Rev C)

Ref No: 800 (Ø33.7 tubes)

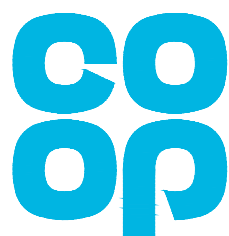

Collections

Store Name: Cornbrook Hub
Store No: BAU.M15 4FX
Futurama W.O: 133998
Programme: BAU / ACQ & NB
CAD reference: P1F15M0


Address: Cornbrook
Chester Road
Manchester
M15 4FX
Revision: G
Original Scheme: KP

Olympia House
Lockwood Court
Middleton Grove
Leeds
LS11 5TY
United Kingdom


Telephone: 0113 270 5595
Facsimile: 0113 277 1143
E-mail: postbox@futurama.ltd.uk

delivering
branded
environments™



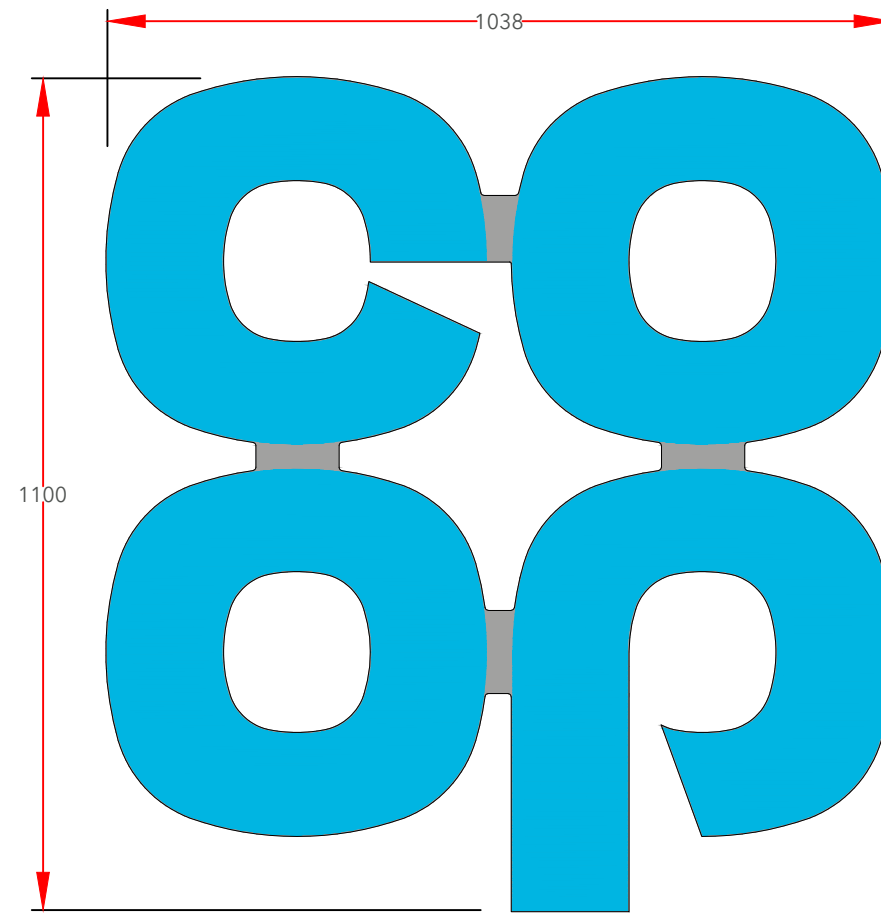

1100mm
Scale 1:10 @A3

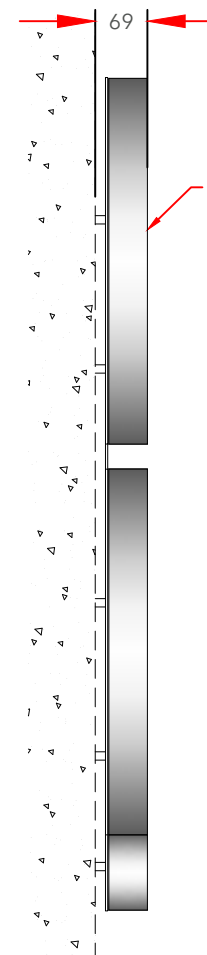

Cross Section
Scale 1:10 @A3

Sign, H Specifications:

1100mm Single sided built up logo.
Steel mounting plate with individual
built-up letters. Mounting plate to be
3mm Mild Steel fixed to building
substrate with brass locator fixings.

3D built-up letters to have
aluminium sides, 50mm deep with
5mm Co-op BLUE acrylic faces. All
visible edges, aluminium returns &
mounting plate to be finished Silver
RAL 9006 60% gloss. Internally
illuminated by white LEDs.

Sign D, 1100mm
Co-op logo
removed from
scheme (Rev E)



Collections

Store Name: Cornbrook Hub
Store No: BAU.M15 4FX
Futurama W.O: 133998
Programme: BAU / ACQ & NB
CAD reference: P1F15M0

Address: Cornbrook
Chester Road
Manchester
M15 4FX
Revision: G
Original Scheme: KP

Olympia House
Lockwood Court
Middleton Grove
Leeds
LS11 5TY
United Kingdom

Telephone: 0113 270 5595
Facsimile: 0113 277 1143
E-mail: postbox@futurama.ltd.uk

delivering
branded
environments™



Signs E & F, 650mm
Co-op projectors
removed from
scheme (Rev F)



Sign G - Scale 1:10

450mm dia parking roundel
"Remember your reusable bags".
3mm ACM with applied vinyl
display & anti-graffitti laminate.
Non-illuminated.

Wall mounted
sign



Collections

Store Name: Cornbrook Hub
Store No: BAU.M15 4FX
Futurama W.O: 133998
Programme: BAU / ACQ & NB
CAD reference: P1F15M0


Address: Cornbrook
Chester Road
Manchester
M15 4FX
Revision: G
Original Scheme: KP

Olympia House
Lockwood Court
Middleton Grove
Leeds
LS11 5TY
United Kingdom

Telephone: 0113 270 5595
Facsimile: 0113 277 1143
E-mail: postbox@futurama.ltd.uk

delivering
branded
environments™



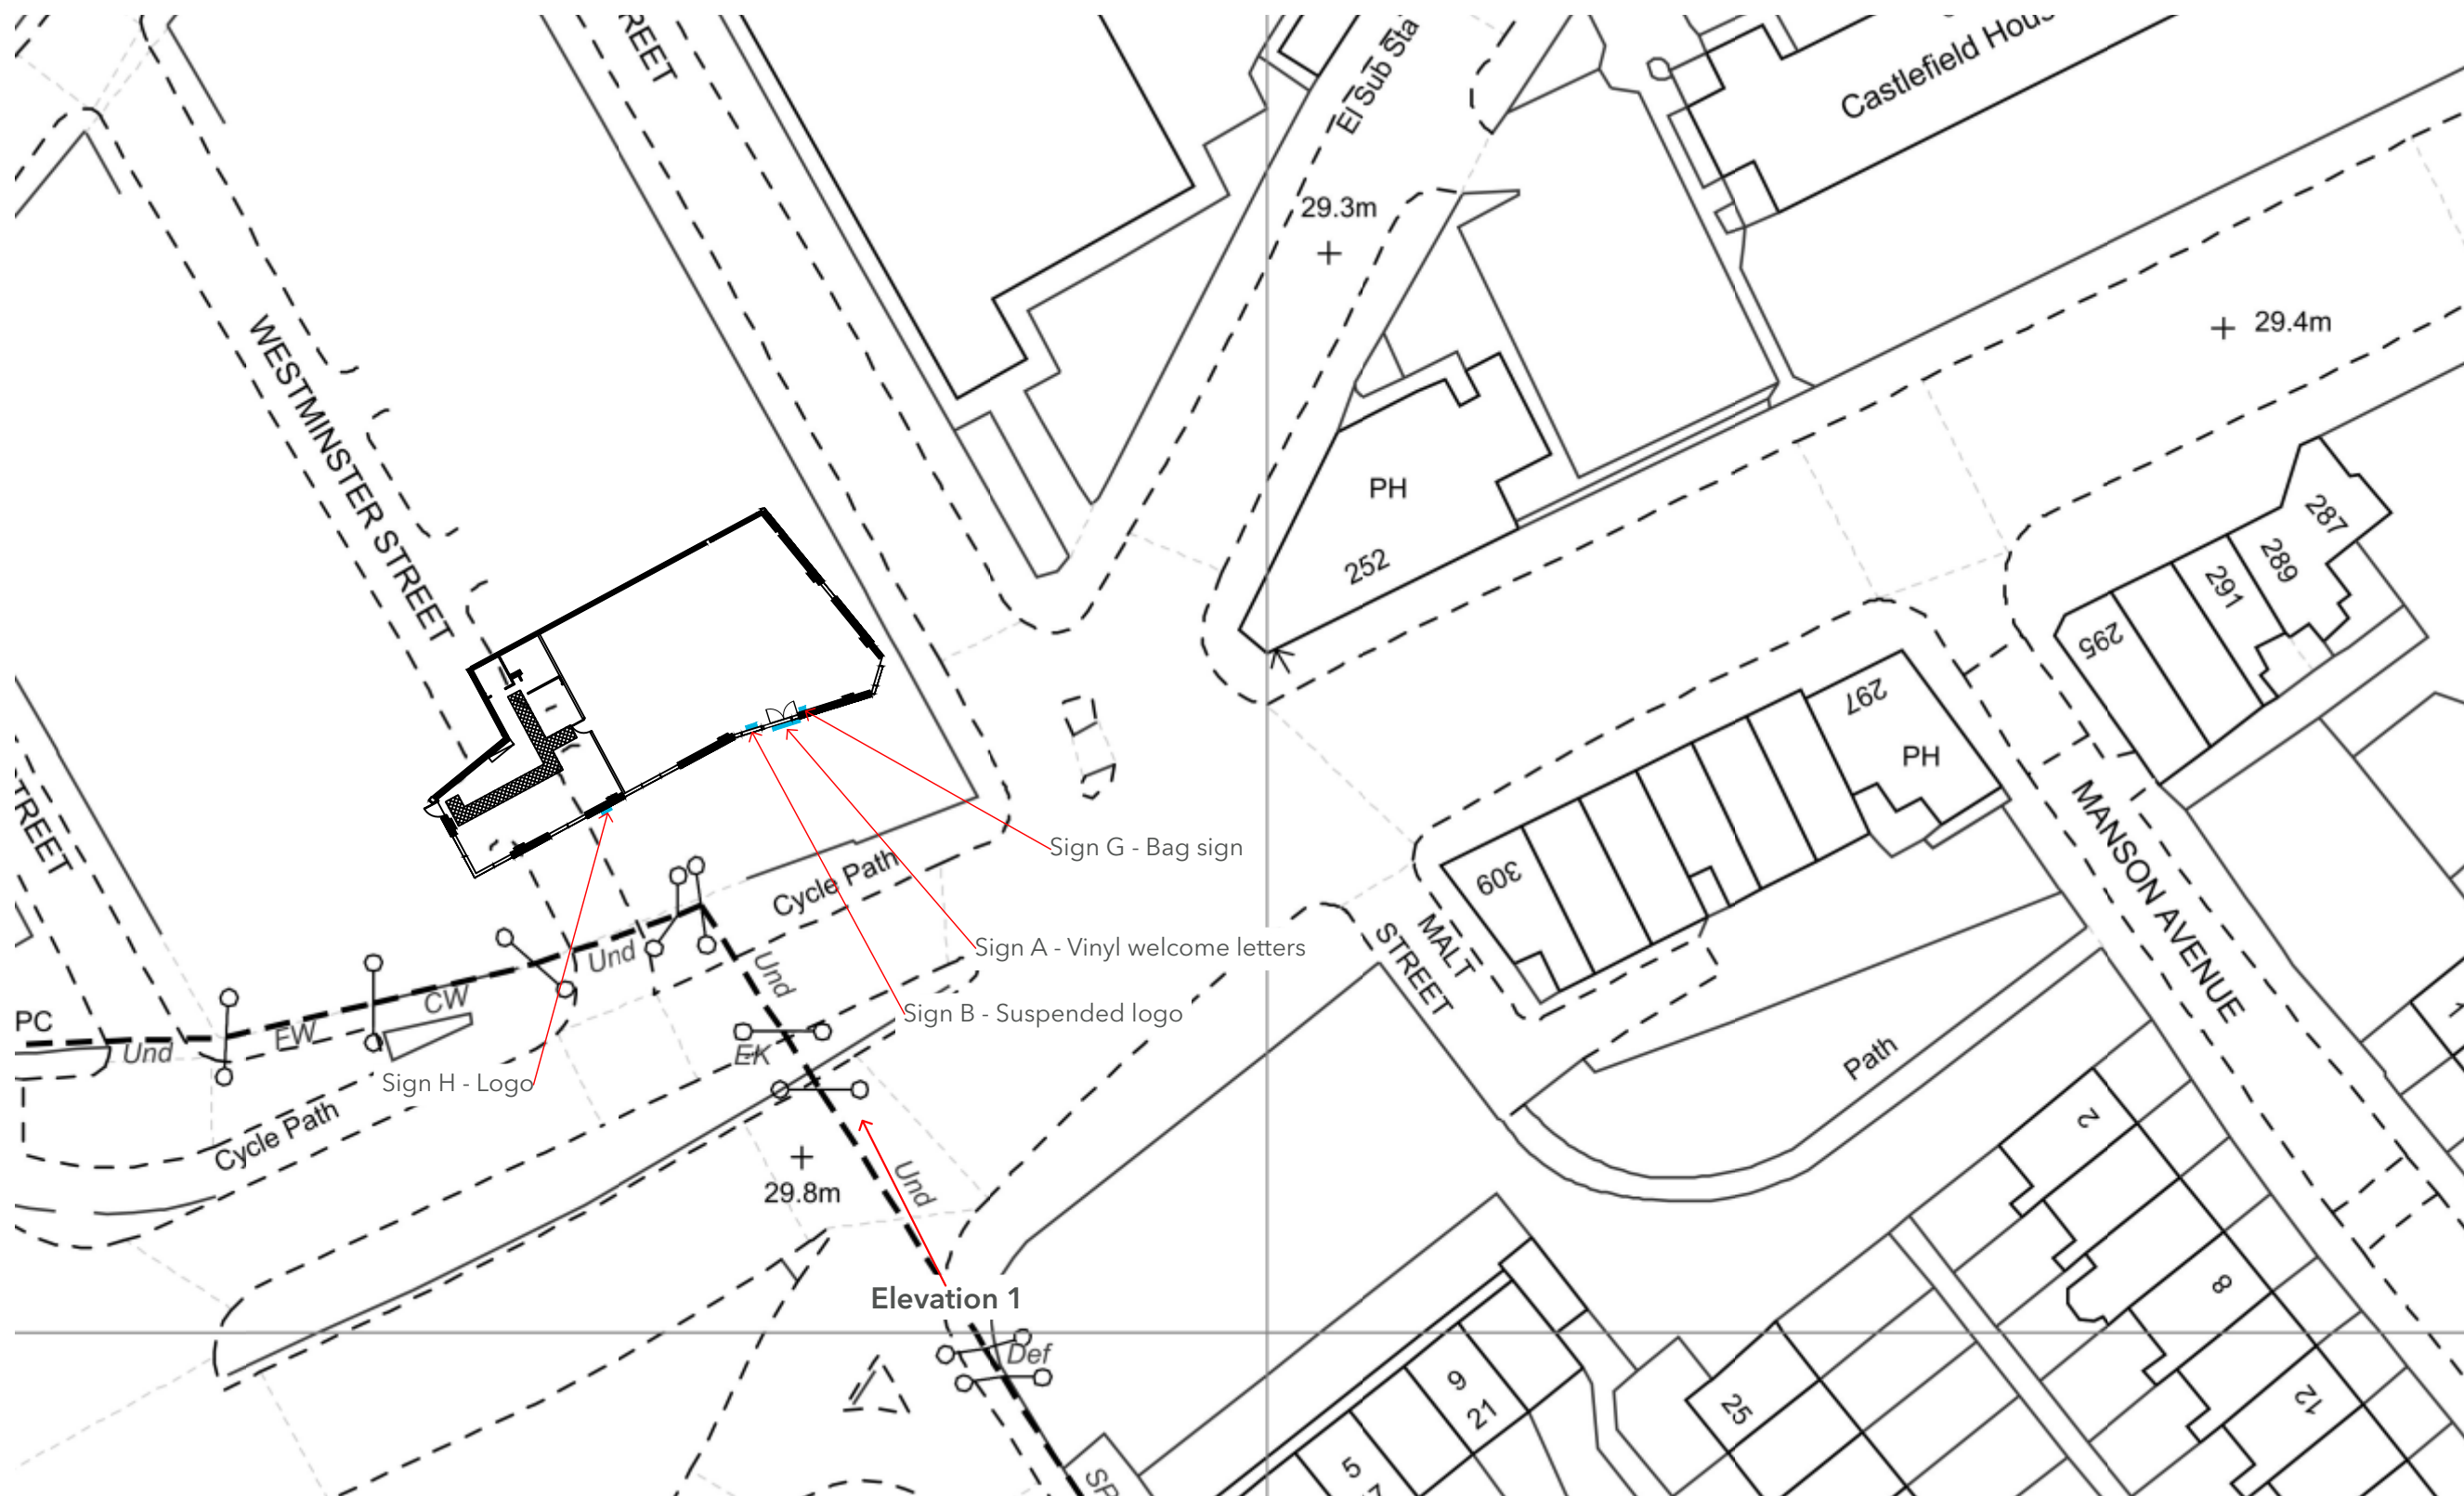

Key

Co-op signs
3rd Party signs



Site plan - Scale 1:500 @ A3

Store Name: Cornbrook Hub
Store No: BAU.M15 4FX
Futurama W.O: 133998
Programme: BAU / ACQ & NB
CAD reference: P1F15M0

Address: Cornbrook
Chester Road
Manchester
M15 4FX
Revision: G
Original Scheme: KP

Olympia House
Lockwood Court
Middleton Grove
Leeds
LS11 5TY
United Kingdom

Telephone: 0113 270 5595
Facsimile: 0113 277 1143
E-mail: postbox@futurama.ltd.uk

delivering
branded
environments™

