

General Notes

The Architect shall have no responsibility for any use made of this document other than for that which it was prepared and issued. All dimensions should be checked on site. Do not scale from this drawing. To be read in conjunction with all other Consultant's drawings. The Architect to be immediately notified of any discrepancies.

Copyright on this drawing retained by the Architect.

LEGEND

Site Boundary

10/10/19 SA SH Initial Issue
No. Date Dwn Chk App Revision or reason for issue

Client

createitstudios
Architects & Designers


Create It Studios (NW) Ltd
Universal Square
Devonshire Street North
Manchester M12 6JH
0161 974 6165
www.createitstudios.co.uk
info@createitstudios.co.uk

Project Title
193 Manley Road, M21 0GY


Scale / North Point
As indicated

Drawing Title
Existing Site and Location Plans



Drawing Number
A1241(01)AP001
Drawing Status
Preliminary
Revision
-

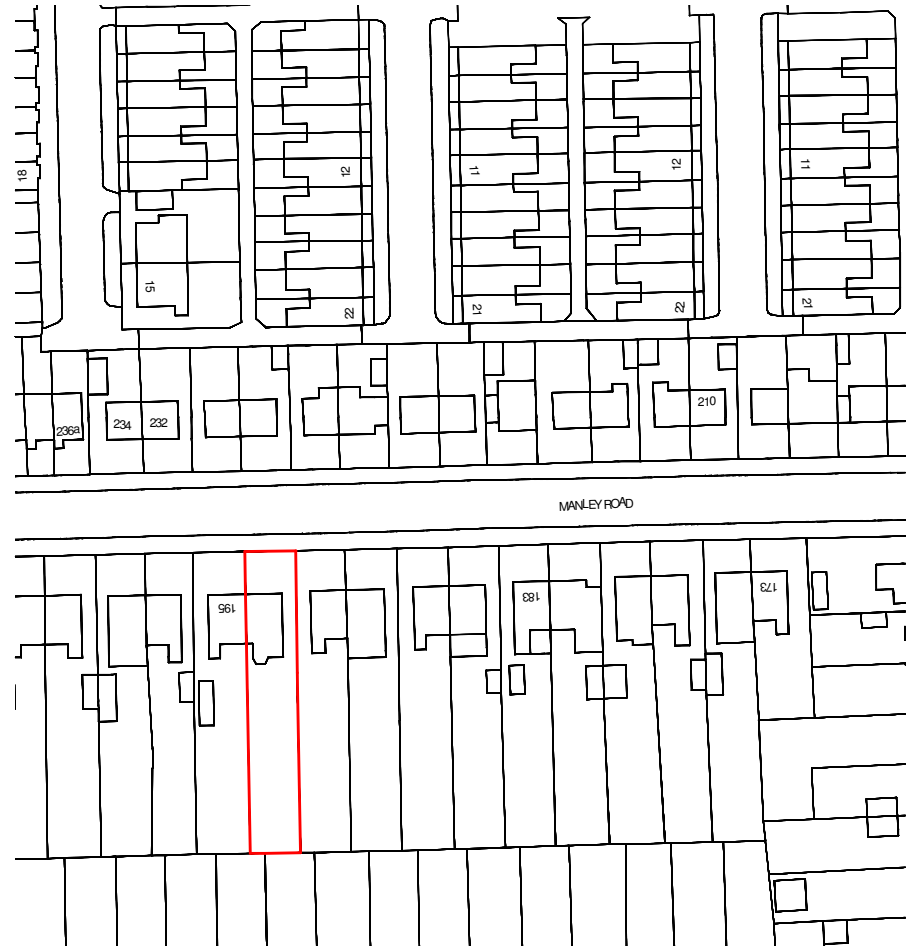

1 Site Location Plan
1 : 1250

 

2 Existing Site Plan
1 : 200

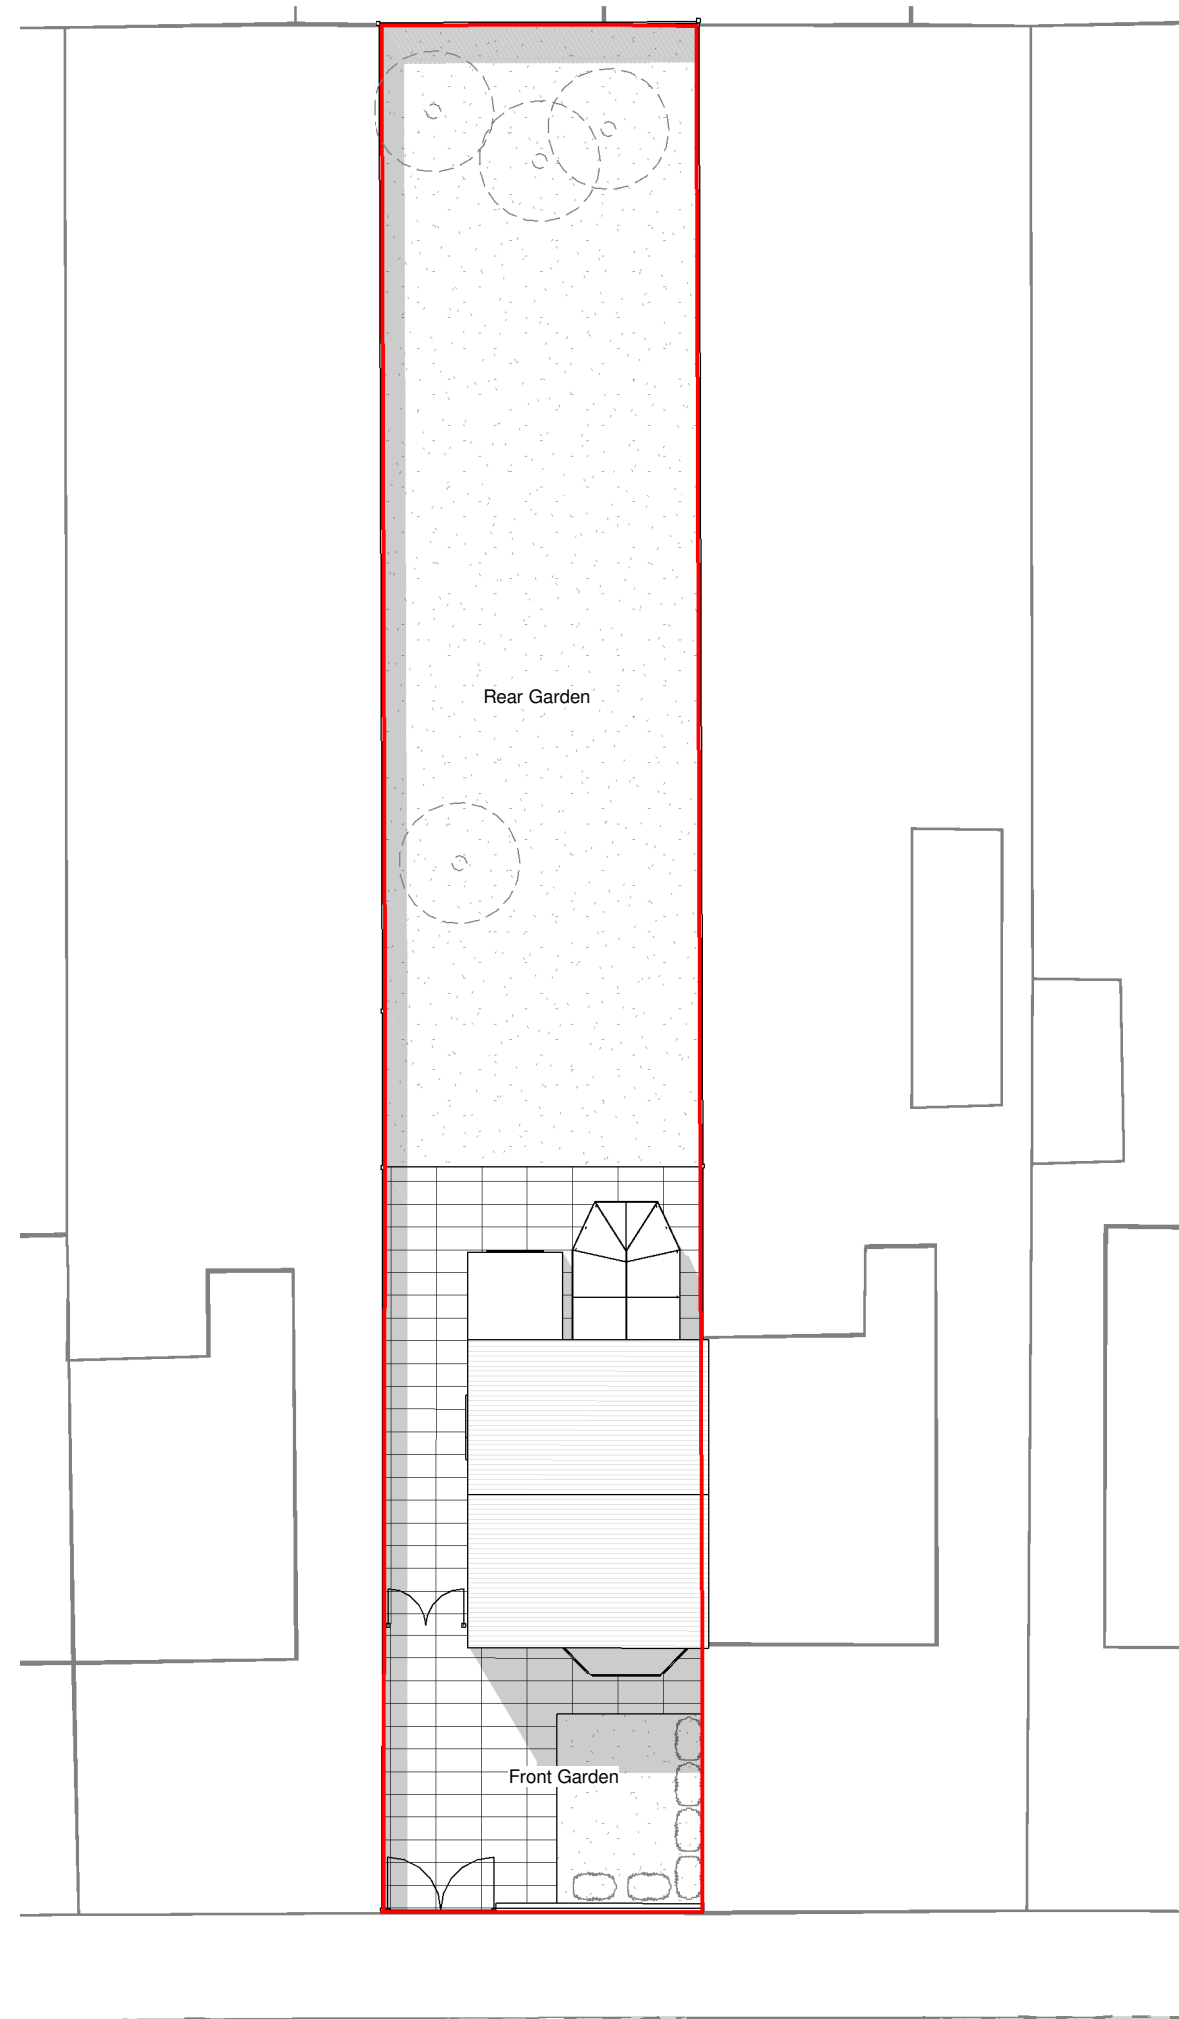 

General Notes

The Architect shall have no responsibility for any use made of this document other than for that which it was prepared and issued. All dimensions should be checked on site. Do not scale from this drawing. To be read in conjunction with all other Consultant's drawings. The Architect to be immediately notified of any discrepancies.

Copyright on this drawing retained by the Architect.

LEGEND

Site Boundary

10/10/19 SA SH Initial Issue
No. Date Dwn Chk App Revision or reason for issue

Client

createit studios
Architects & Designers

Create It Studios (NW) Ltd
Universal Square
Devonshire Street North
Manchester M12 6JH
0161 974 6165
www.createitstudios.co.uk
info@createitstudios.co.uk

Project Title
193 Manley Road, M21 0GY

Scale / North Point
1 : 100

Drawing Title
Existing Floor Plans

Drawing Number
A1241(01)AP002
Drawing Status
Preliminary


Revision
-



1

Existing Ground Floor Plan


1 : 100

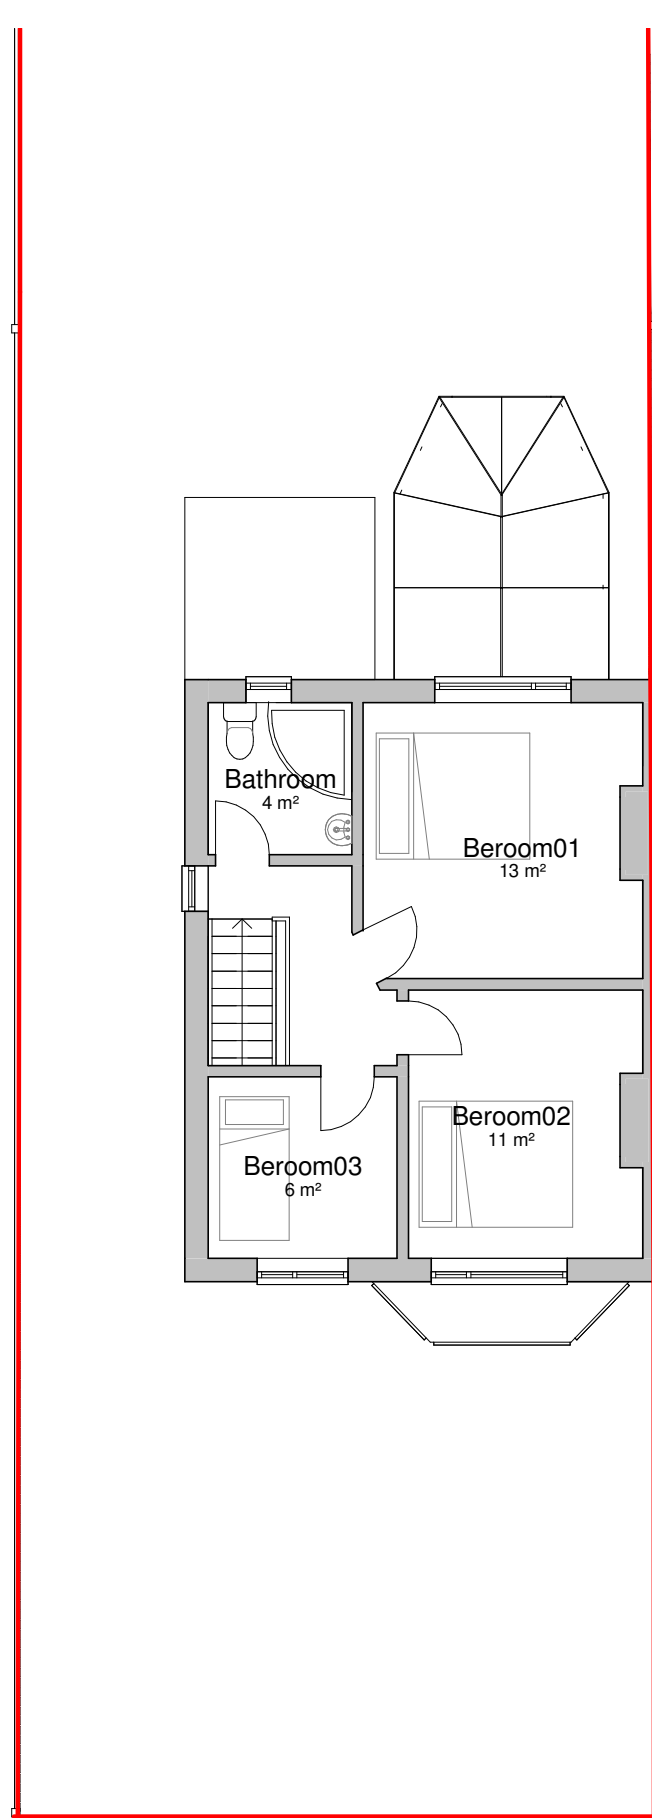

2

Existing First Floor Plan

1 : 100

 

General Notes

The Architect shall have no responsibility for any use made of this document other than for that which it was prepared and issued. All dimensions should be checked on site. Do not scale from this drawing. To be read in conjunction with all other Consultant's drawings. The Architect to be immediately notified of any discrepancies.

Copyright on this drawing retained by the Architect.



1

Existing North Elevation

1 : 100



2

Existing East Elevation


1 : 100



3

Existing South Elevation

1 : 100

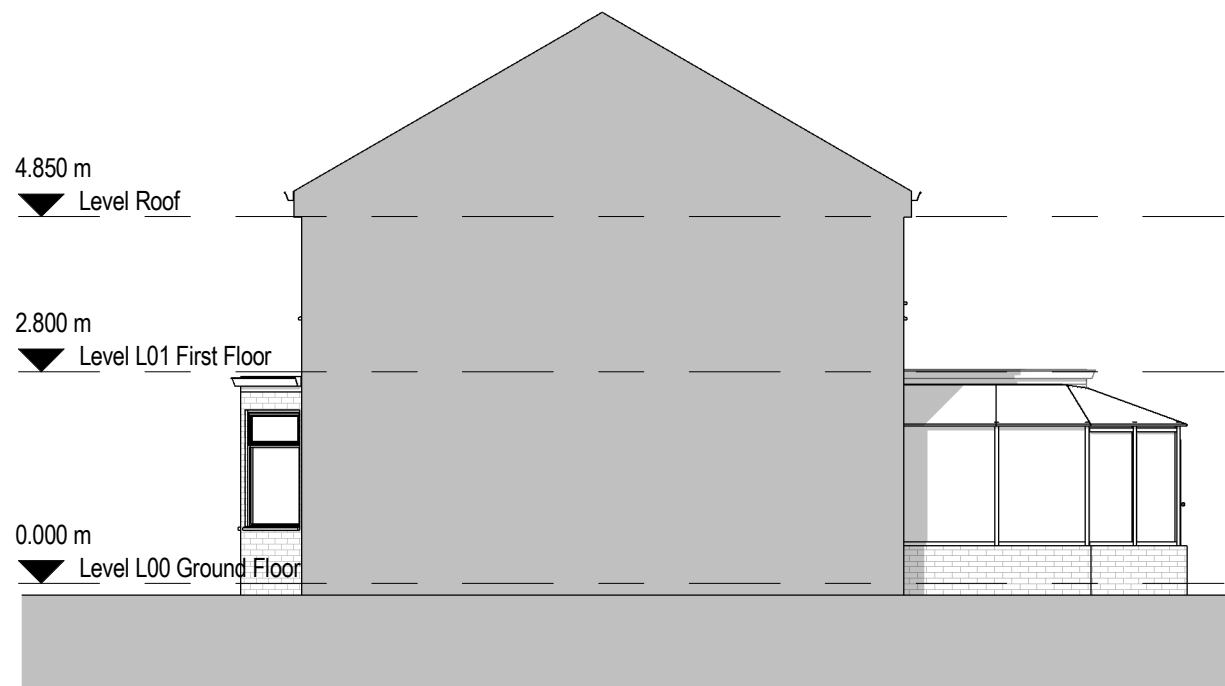

4

Existing West Elevation

1 : 100

10/10/19 SA SH Initial Issue
No. Date Dwn Chk App Revision or reason for issue

Client

create **it** studios
Architects & Designers

Create It Studios (NW) Ltd
Universal Square
Devonshire Street North
Manchester M12 6JH
0161 974 6165
www.createitstudios.co.uk
info@createitstudios.co.uk

Project Title

193 Manley Road, M21 0GY

Scale / North Point

1 : 100

Drawing Title

Existing Elevations

Drawing Number


A1241(01)AP003

Drawing Status

Preliminary

Revision

-

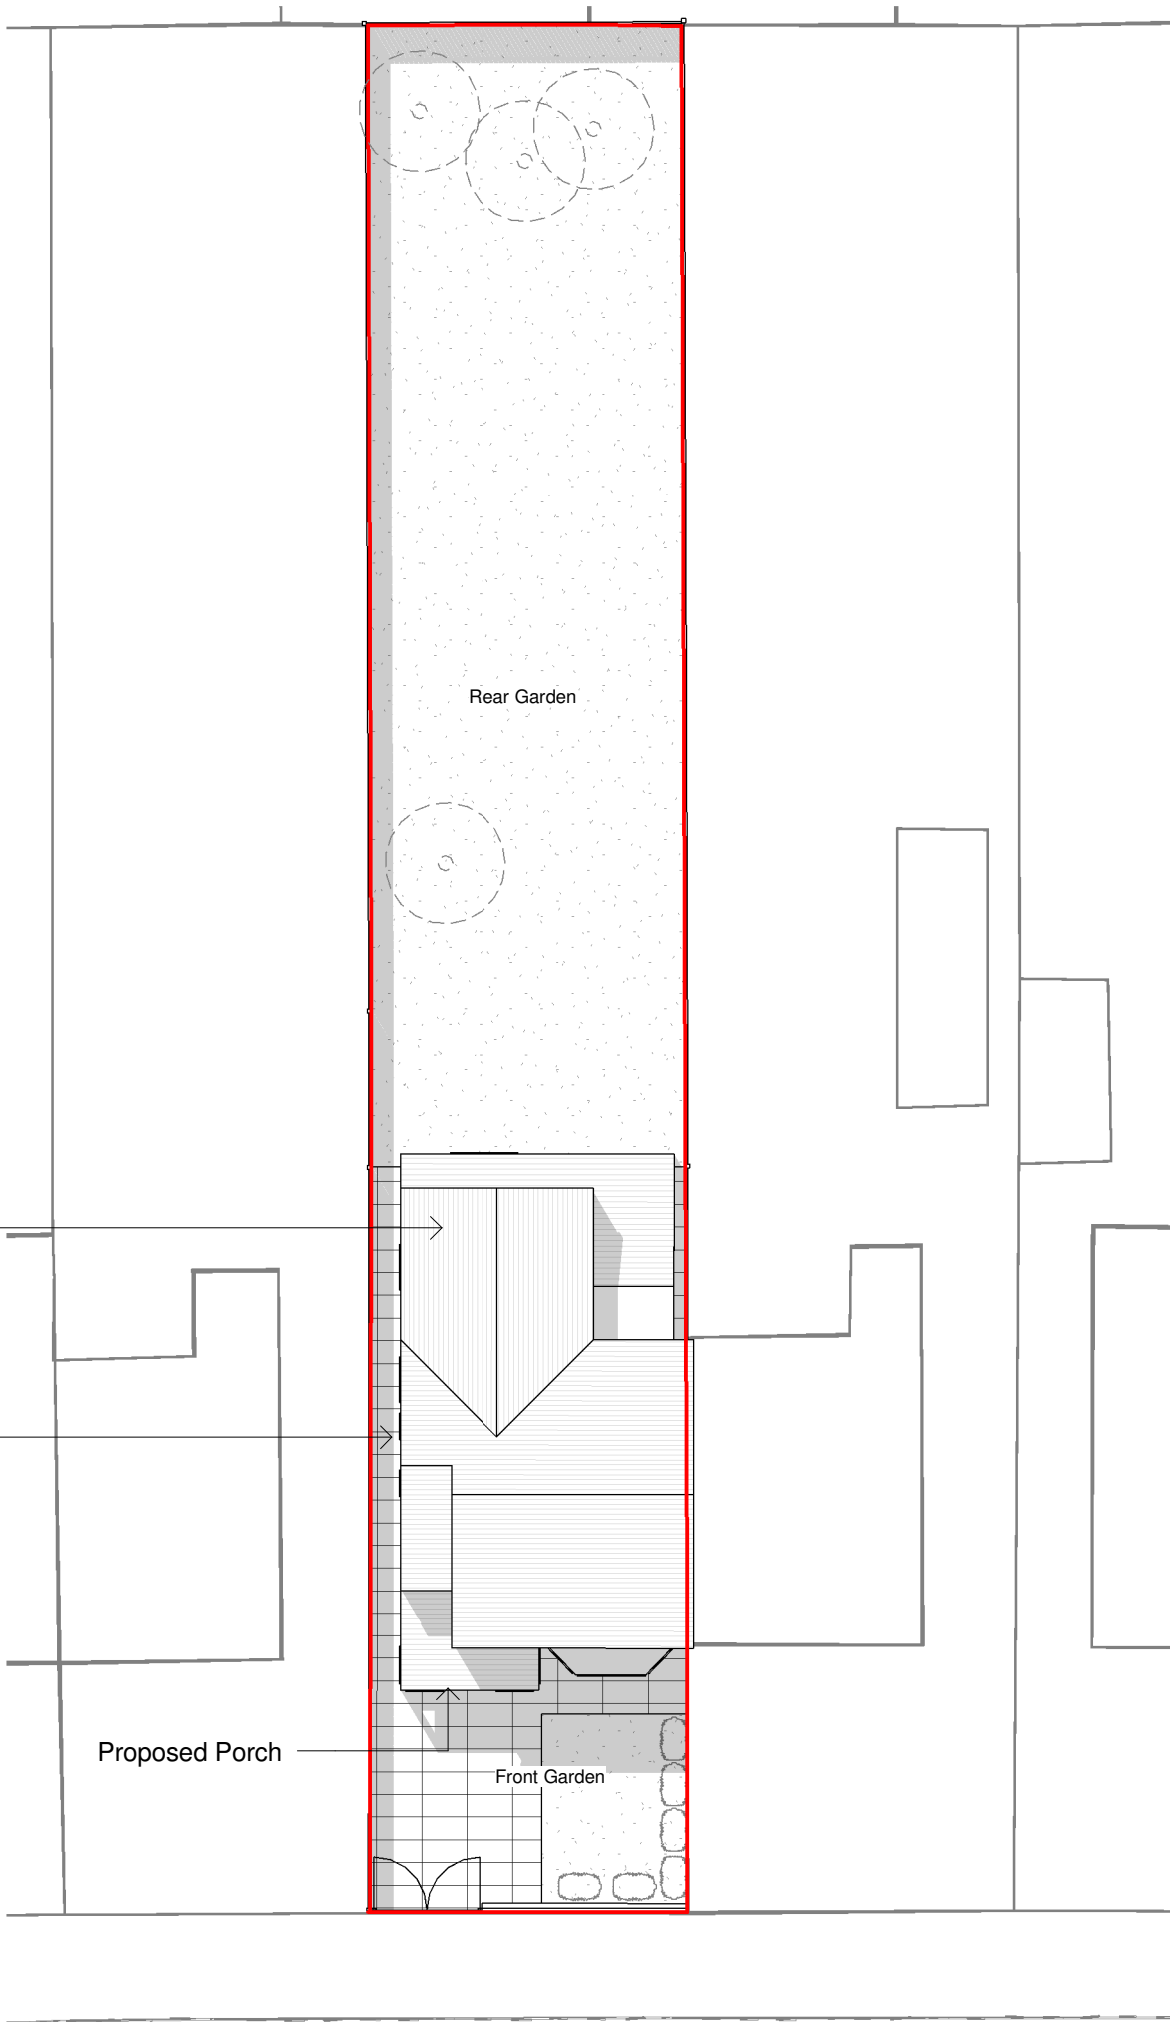


Proposed Double Storey
Rear Extension. Materials
to match Existing

Proposed Double Storey
Side Extension. Materials to
match Existing

Proposed Porch

Front Garden

Rear Garden

 

General Notes

The Architect shall have no responsibility for any use made of this document other than for that which it was prepared and issued. All dimensions should be checked on site. Do not scale from this drawing. To be read in conjunction with all other Consultant's drawings. The Architect to be immediately notified of any discrepancies.

Copyright on this drawing retained by the Architect.

LEGEND

Site Boundary

C	11/12/19	SA	SH	Amended Project	
B	03/12/19	SA	SH	Amended Project	
A	23/10/19	SA	SH	Amended Project	
-	10/10/19	SA	SH	Initial Issue	
No.	Date	Dwn	Chk	App	Revision or reason for issue

Client
Mrs Iman Hatahet

create **it** studios
Architects & Designers

Create It Studios (NW) Ltd
Universal Square
Devonshire Street North
Manchester M12 6JH

0161 974 6165
www.createitstudios.co.uk
info@createitstudios.co.uk

Project Title
193 Manley Road, M21 0GY

Scale / North Point
1 : 200

Drawing Title
Proposed Site Plan

Drawing Number A1241(02)AP001	Revision C
Drawing Status Preliminary	

General Notes

The Architect shall have no responsibility for any use made of this document other than for that which it was prepared and issued. All dimensions should be checked on site. Do not scale from this drawing. To be read in conjunction with all other Consultant's drawings. The Architect to be immediately notified of any discrepancies.

Copyright on this drawing retained by the Architect.

LEGEND

— Site Boundary

C	11/12/19	SA	SH	Amended Project
B	03/12/19	SA	SH	Amended Project
A	23/10/19	SA	SH	Amended Project
-	10/10/19	SA	SH	Initial Issue
No.	Date	Dwn	Chk	App
				Revision or reason for issue

Client
Mrs Iman Hatahet

create **it** studios
Architects & Designers


Create It Studios (NW) Ltd
Universal Square
Devonshire Street North
Manchester M12 6JH
0161 974 6165
www.createitstudios.co.uk
info@createitstudios.co.uk

Project Title
193 Manley Road, M21 0GY

Scale / North Point
1 : 100

Drawing Title
Proposed Floor Plans


Drawing Number A1241(02)AP002	Revision C
Drawing Status Preliminary	

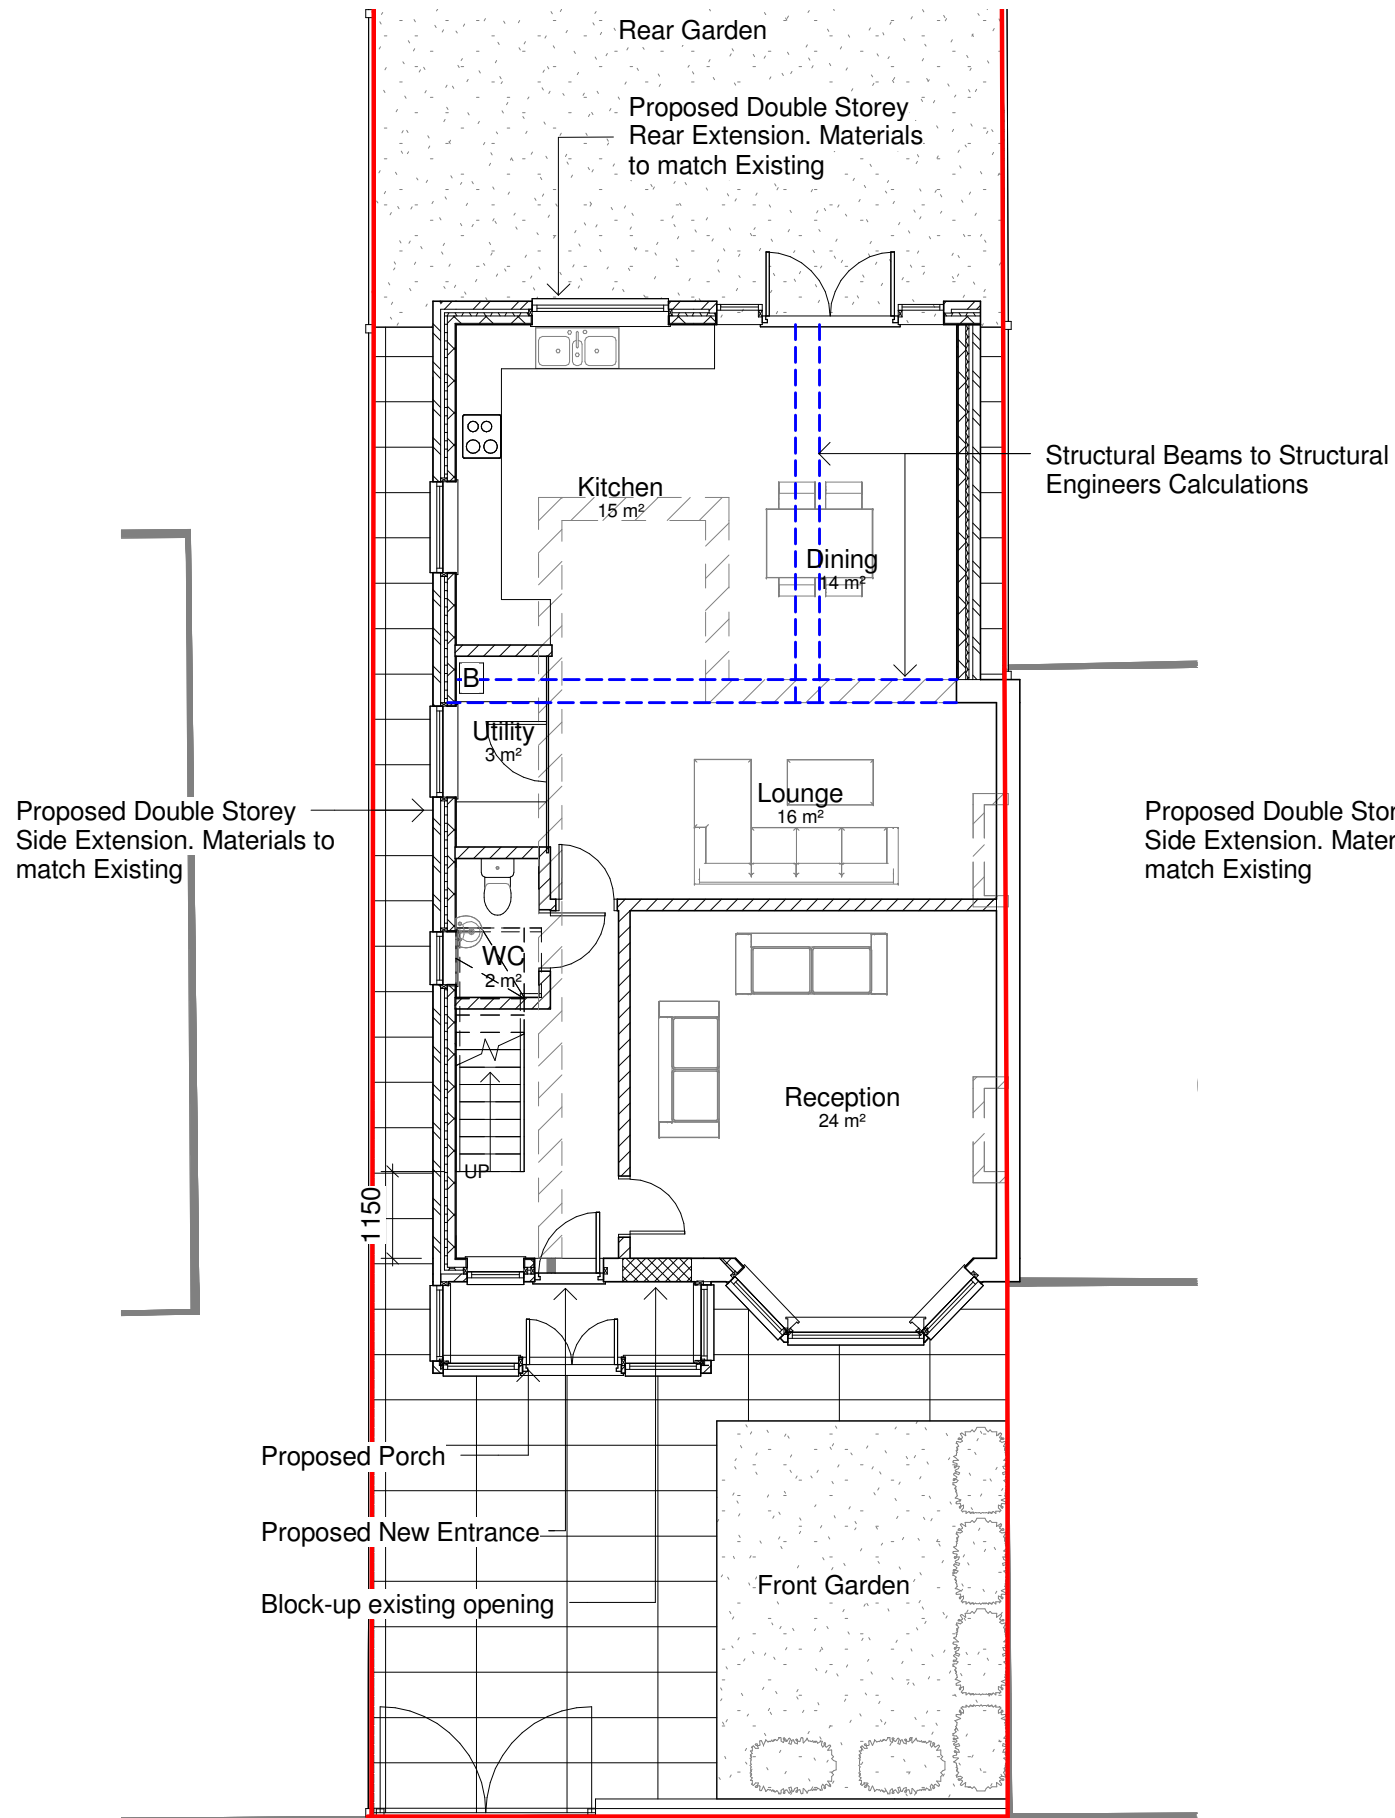

1

Proposed Ground Floor Plan

1 : 100

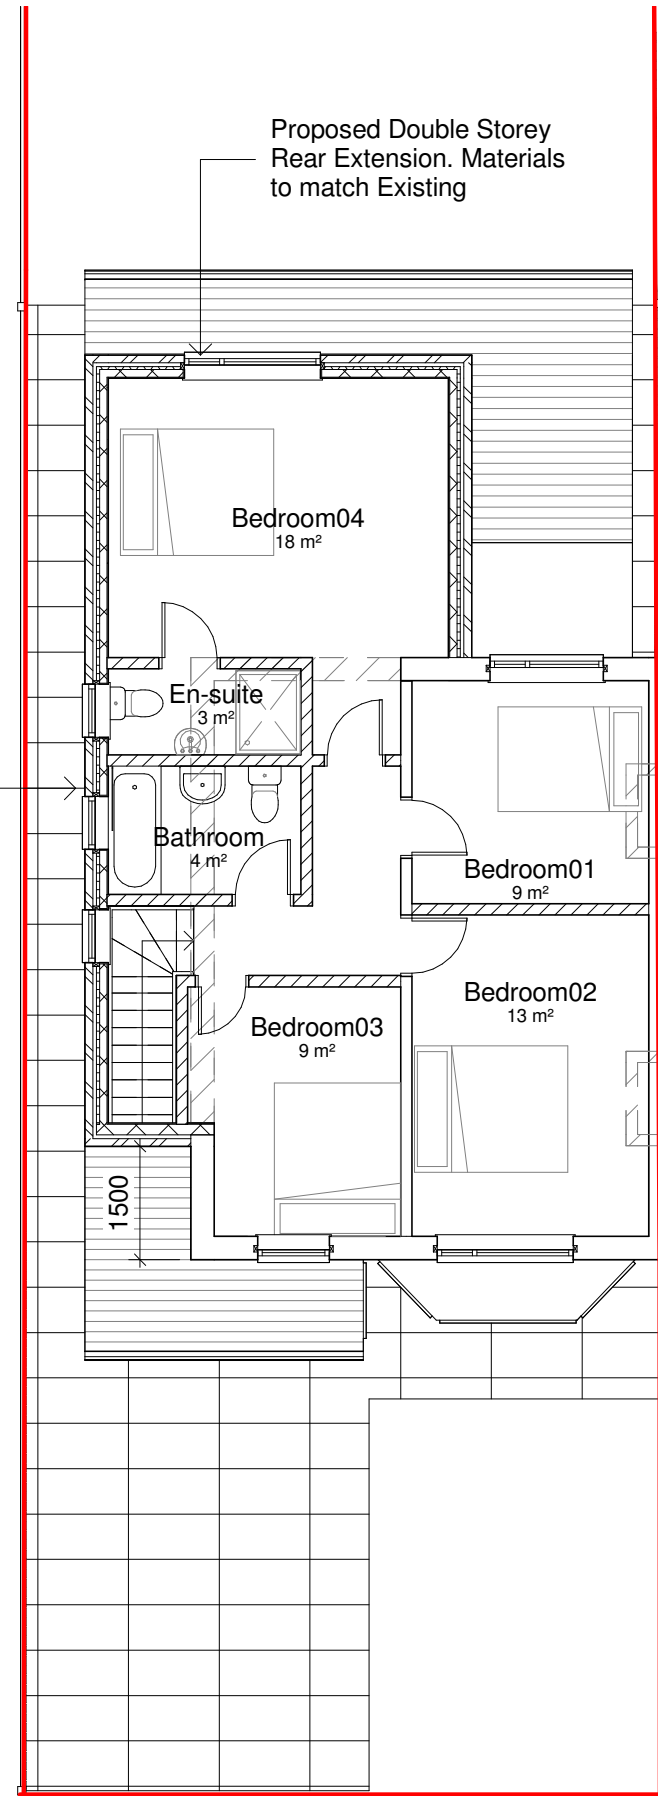

2

Proposed First Floor Plan

1 : 100

General Notes

The Architect shall have no responsibility for any use made of this document other than for that which it was prepared and issued. All dimensions should be checked on site. Do not scale from this drawing. To be read in conjunction with all other Consultant's drawings. The Architect to be immediately notified of any discrepancies.


Copyright on this drawing retained by the Architect.



1

Proposed North Elevation


1 : 100

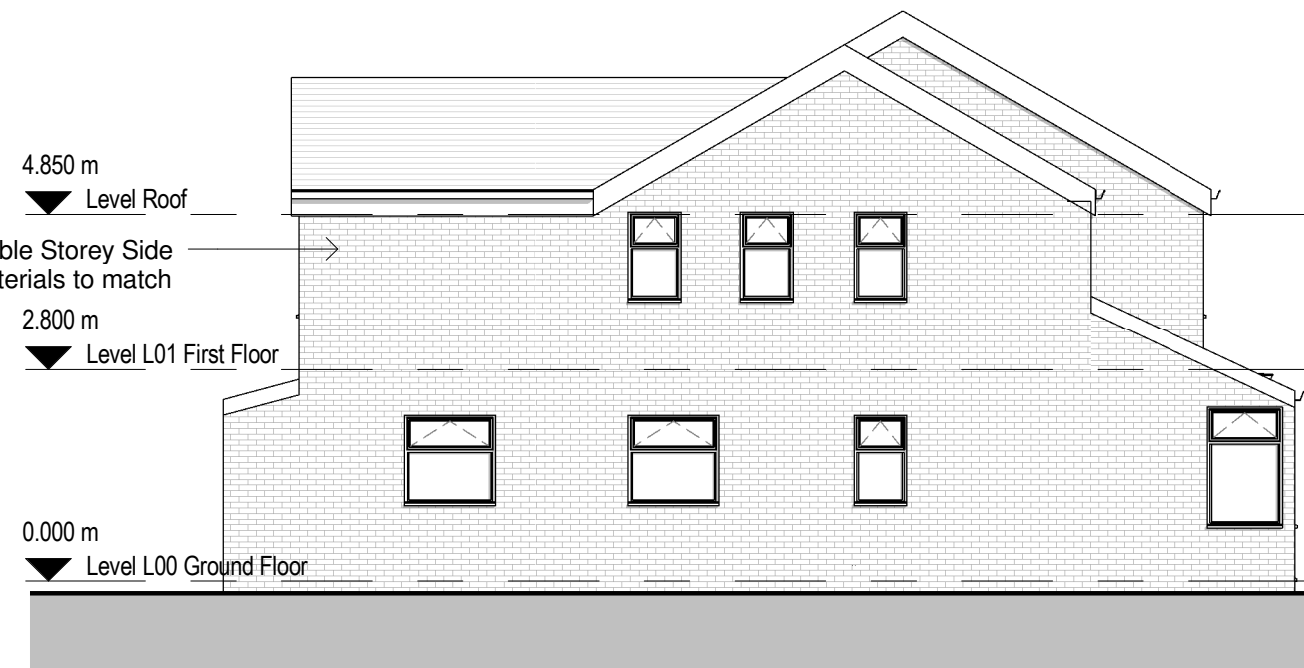

2

Proposed East Elevation


1 : 100

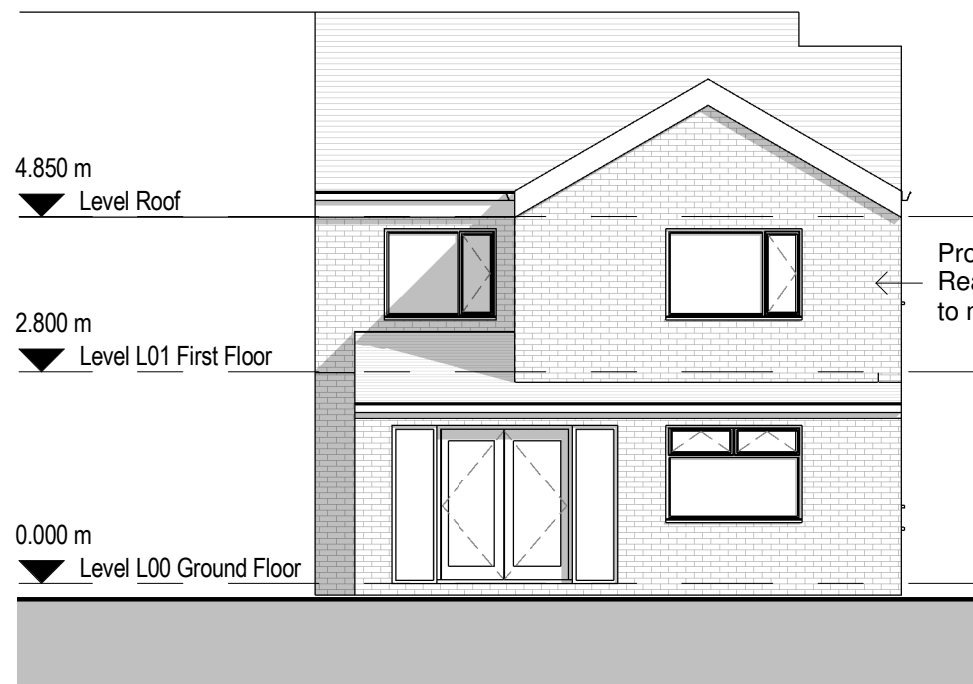

3

Proposed South Elevation

1 : 100

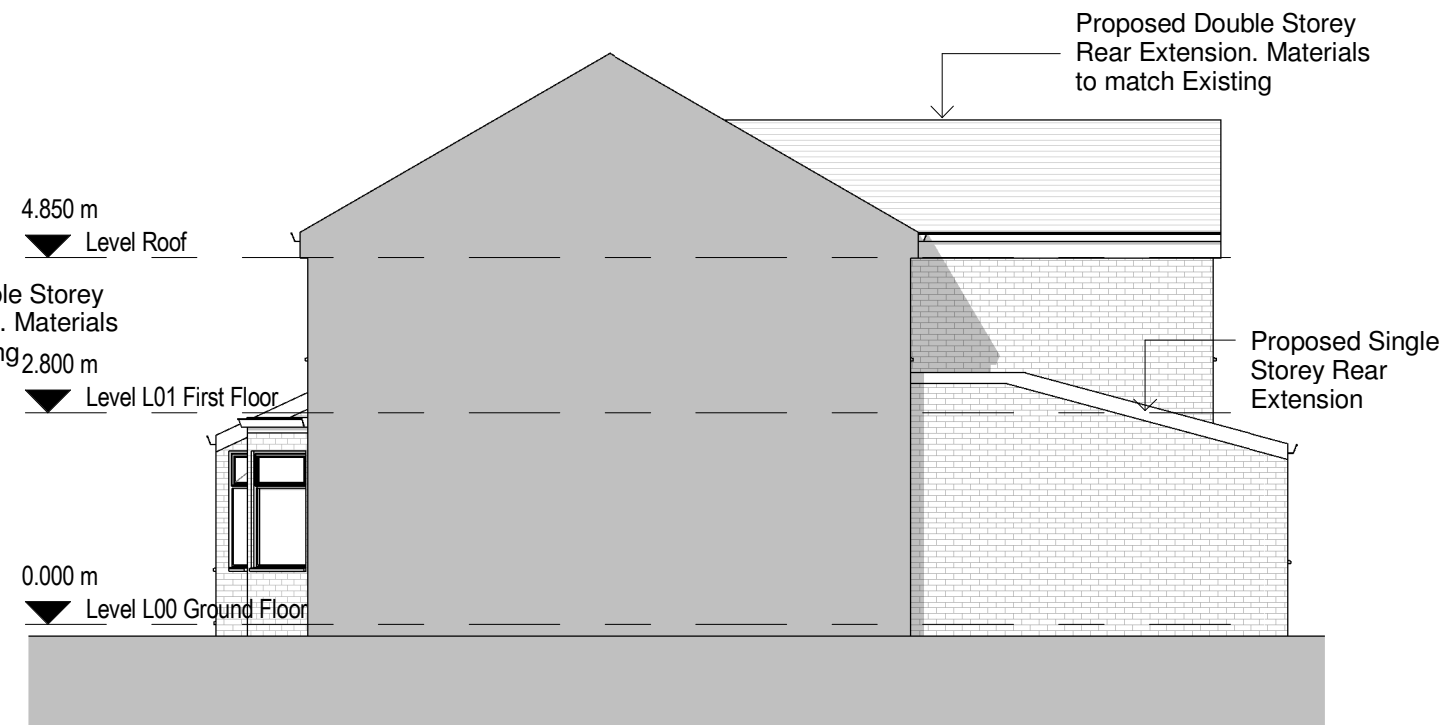

4

Proposed West Elevation

1 : 100

C 11/12/19 SA SH Amended Project

A 23/10/19 SA SH Amended Project

- 10/10/19 SA SH Initial Issue

No. Date Dwn Chk App Revision or reason for issue

Client

Mrs Iman Hatahet

create **it** studios
Architects & Designers

Create It Studios (NW) Ltd
Universal Square
Devonshire Street North
Manchester M12 6JH
0161 974 6165
www.createitstudios.co.uk
info@createitstudios.co.uk

Project Title

193 Manley Road, M21 0GY

Scale / North Point

1 : 100

Drawing Title

Proposed Elevations

Drawing Number

A1241(02)AP003

Drawing Status

Preliminary

Revision

C

General Notes

The Architect shall have no responsibility for any use made of this document other than for that which it was prepared and issued. All dimensions should be checked on site. Do not scale from this drawing. To be read in conjunction with all other Consultant's drawings. The Architect to be immediately notified of any discrepancies.

Copyright on this drawing retained by the Architect.



1

Proposed Front View



2

Proposed Rear View

B	11/12/19	SA	SH	Amended Project
A	23/10/19	SA	SH	Amended Project
-	10/10/19	SA	SH	Initial Issue
No.	Date	Dwn	Chk	App
Revision or reason for issue				

Client
Mrs Iman Hatahet

createitstudios
Architects & Designers

Create It Studios (NW) Ltd
Universal Square
Devonshire Street North
Manchester M12 6JH
0161 974 6165
www.createitstudios.co.uk
info@createitstudios.co.uk

Project Title
193 Manley Road, M21 0GY

Scale / North Point

Drawing Title
Proposed 3D Views

Drawing Number	Revision
A1241(02)AP004	B
Drawing Status	
Preliminary	