



This drawing is the property of NORTHLIGHT and copyright is reserved by him. This drawing is not to be copied or disclosed by or to any unauthorised persons without the prior written consent of NORTHLIGHT .


Do not scale from this drawing.

All dimensions are to be checked on site prior to construction, manufacture of any components and ordering of materials and equipment.

Any discrepancies are to be reported to the architect for clarification.

All materials and workmanship to be in accordance with the current British Standards and codes of practice.

Gate details

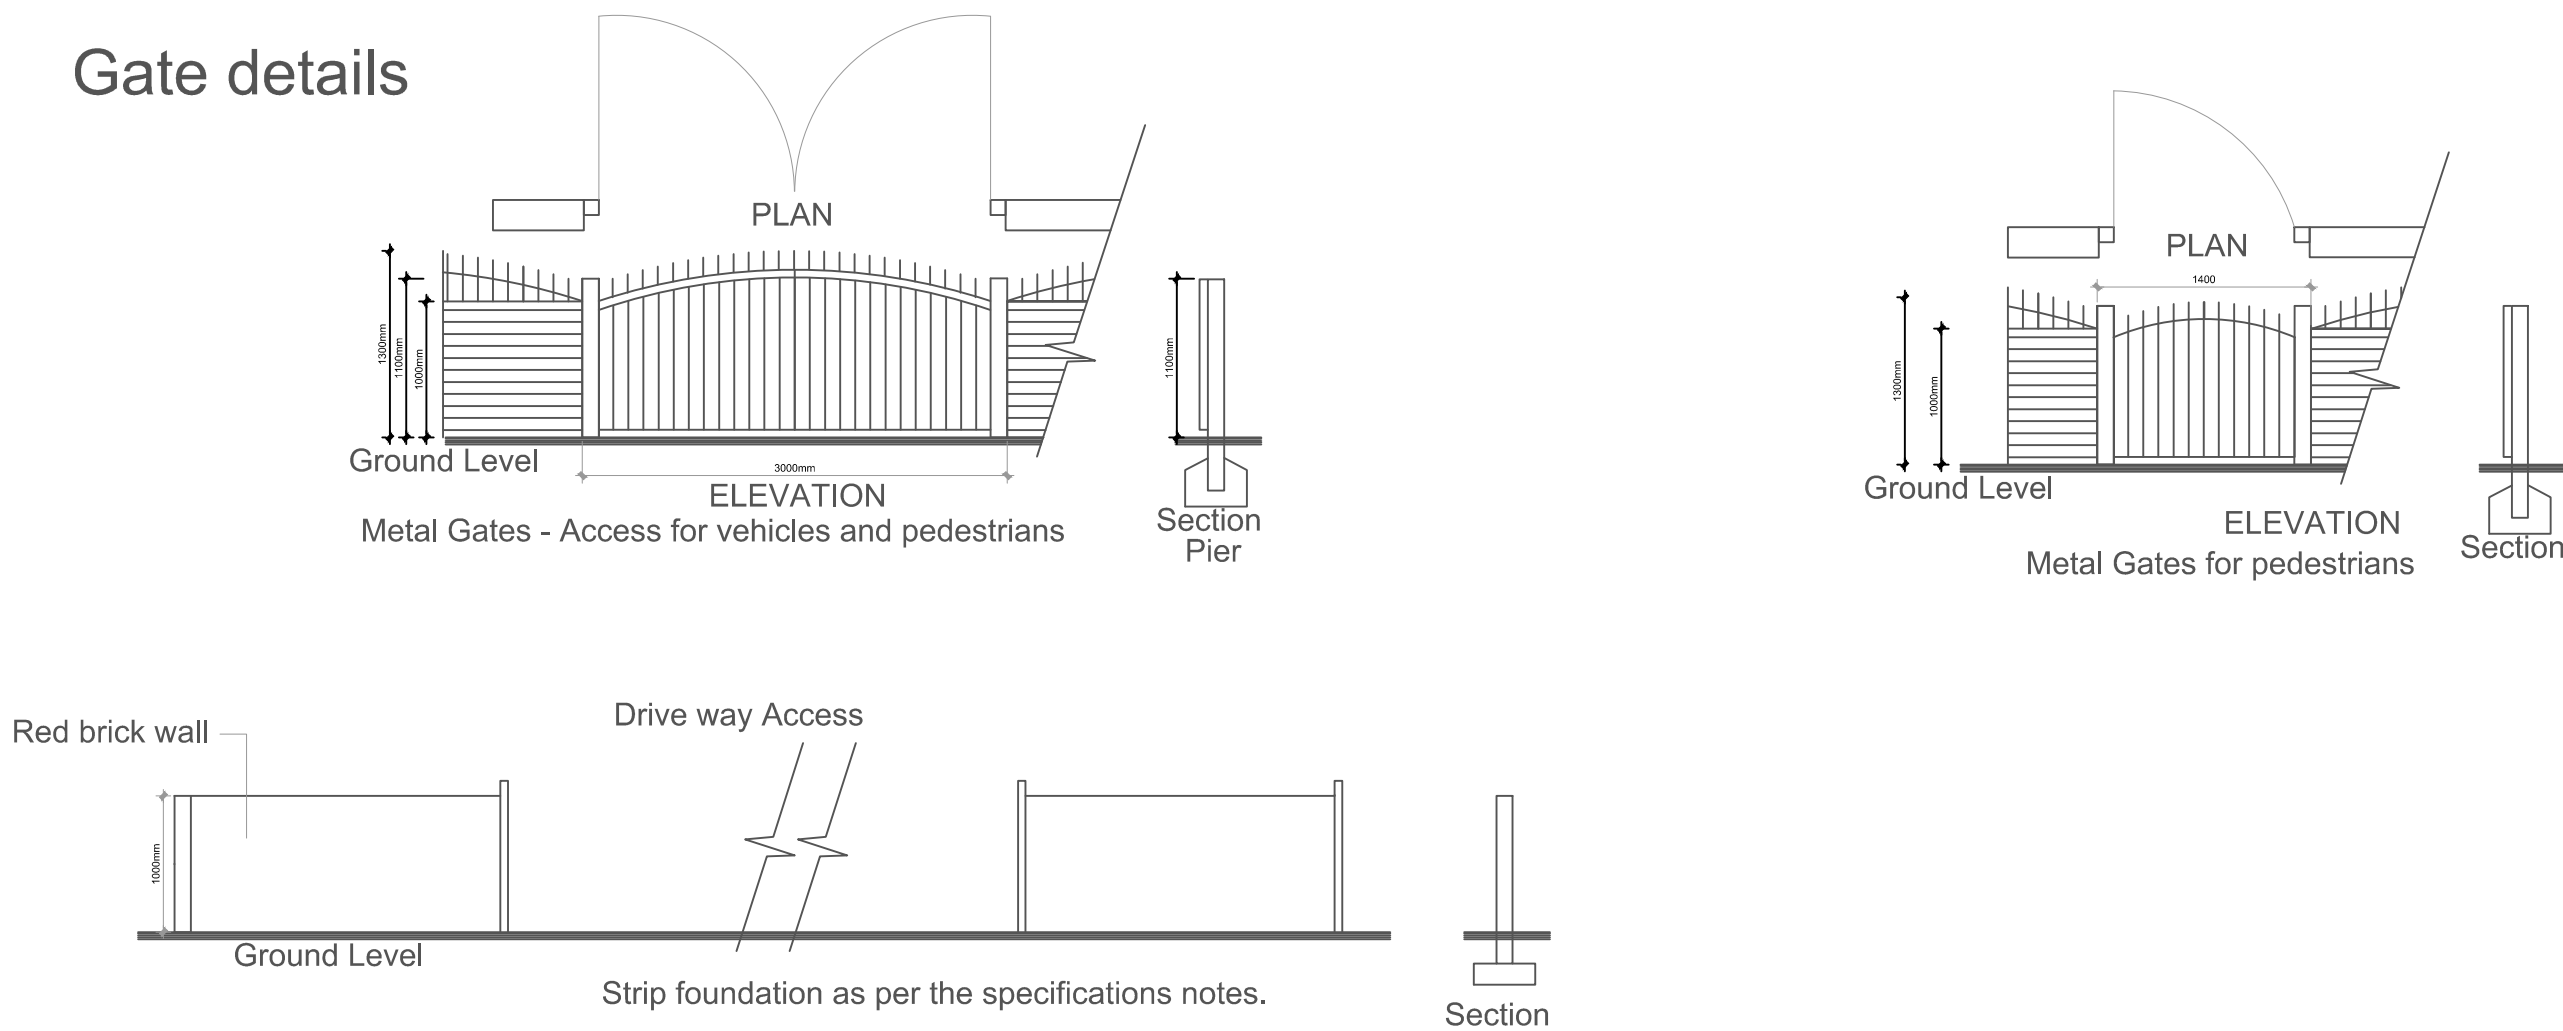


Boundary fence details 1m high brick wall



Corner of Richmond Grove East/ South Street, Manchester

B	Drawing updated in line with Planners (C.Glennons) requirements	14.05.19
A	Drawing updated in line with Planners (C.Glennons) requirements	21.03.19

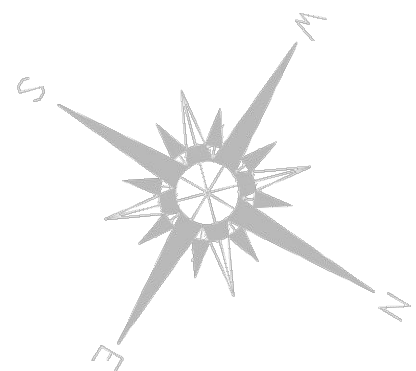

DRAWING: Mr Maqsood Richmond Grove East/South Street, Manchester Boundary Site Plan	
STATUS: Construction drawings	
SCALE: 1:100 @A0	DATE: 01.08.18
JOB No.: 18005	NAME: WBK
DRAWING No.: 001	B

Northlight
Surveying

Management
Consultancy
for the Built
Environment

CAD-ARCHITECTURAL SERVICES

11A, Normanby Road, Worsley, Manchester, M28 7TR
Tel: 07947 590 705 Email: DUB_KHAN@HOTMAIL.COM
Web: www.northlightsurveying.com