



Kenyon Lane

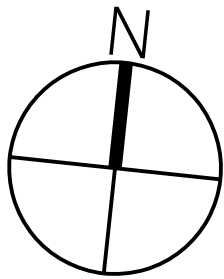

**FALCONER
CHESTER
HALL**

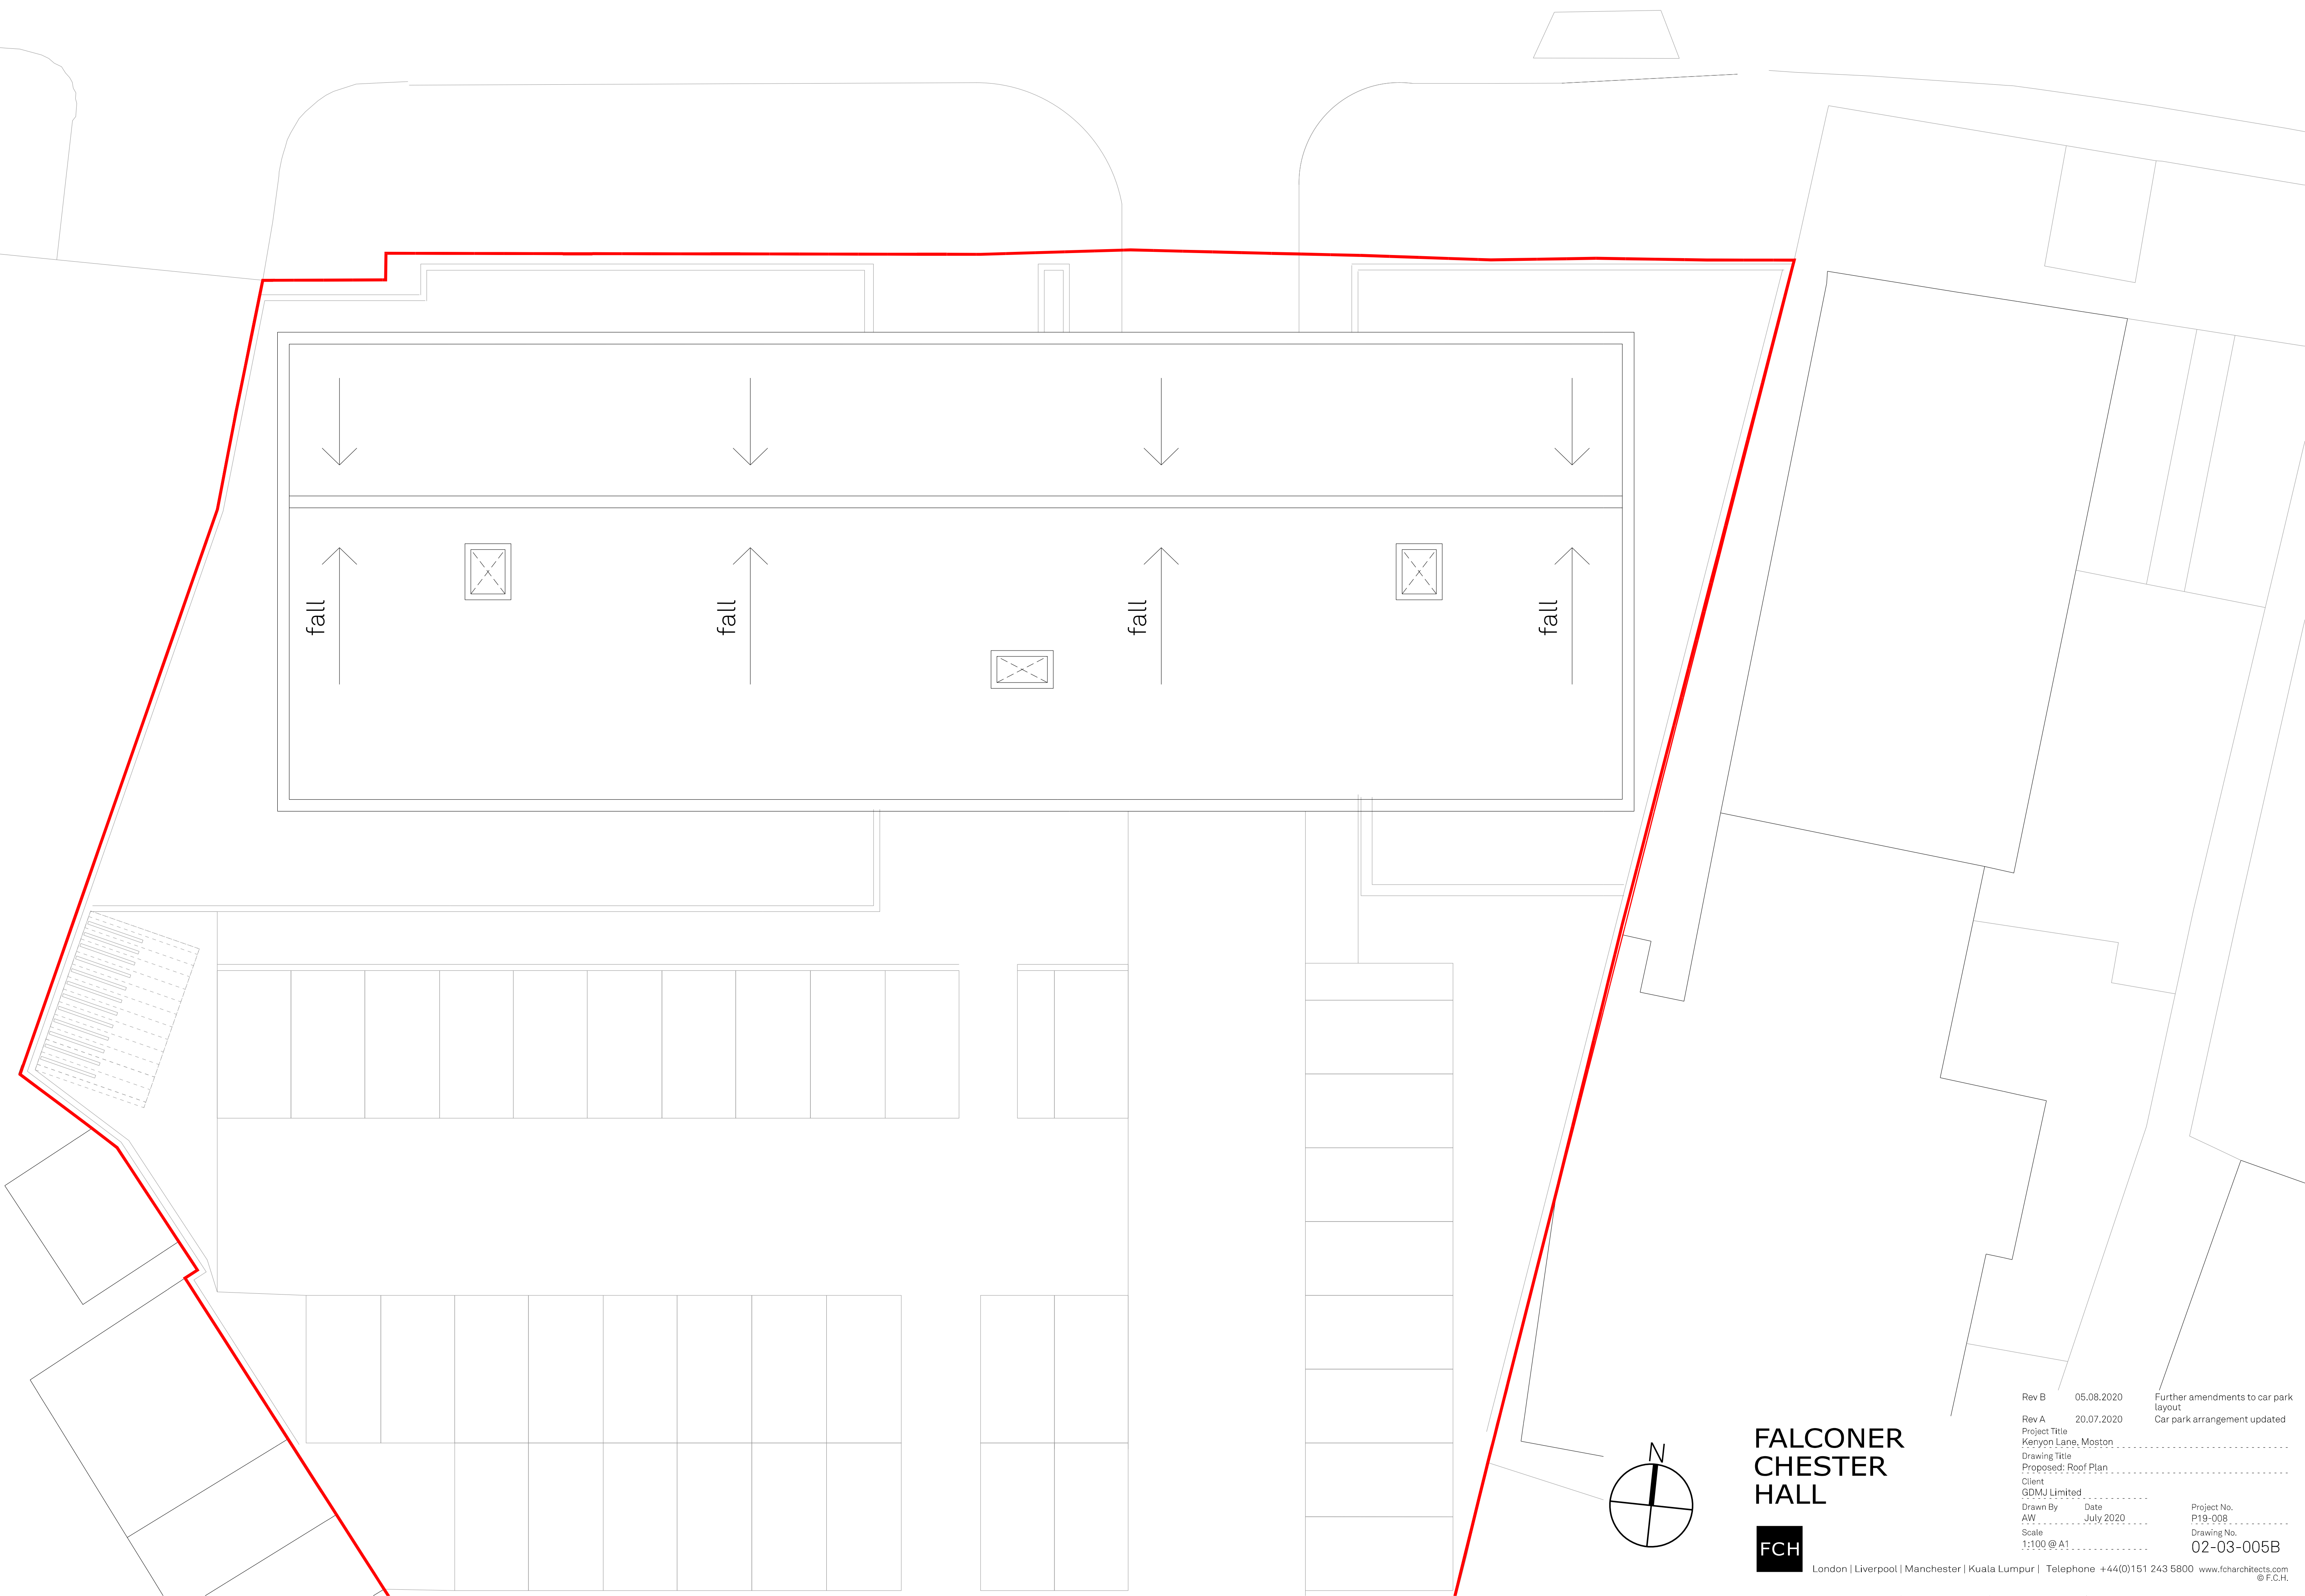

Rev B	05.08.2020	Further amendments to car park layout
Rev A	20.07.2020	Car park arrangement updated
Project Title Kenyon Lane, Moston		
Drawing Title Proposed: Roof Plan		
Client GDMJ Limited		
Drawn By	Date	Project No.
AW	July 2020	P19-008
Scale		Drawing No.
1:100 @ A1		02-03-005B