


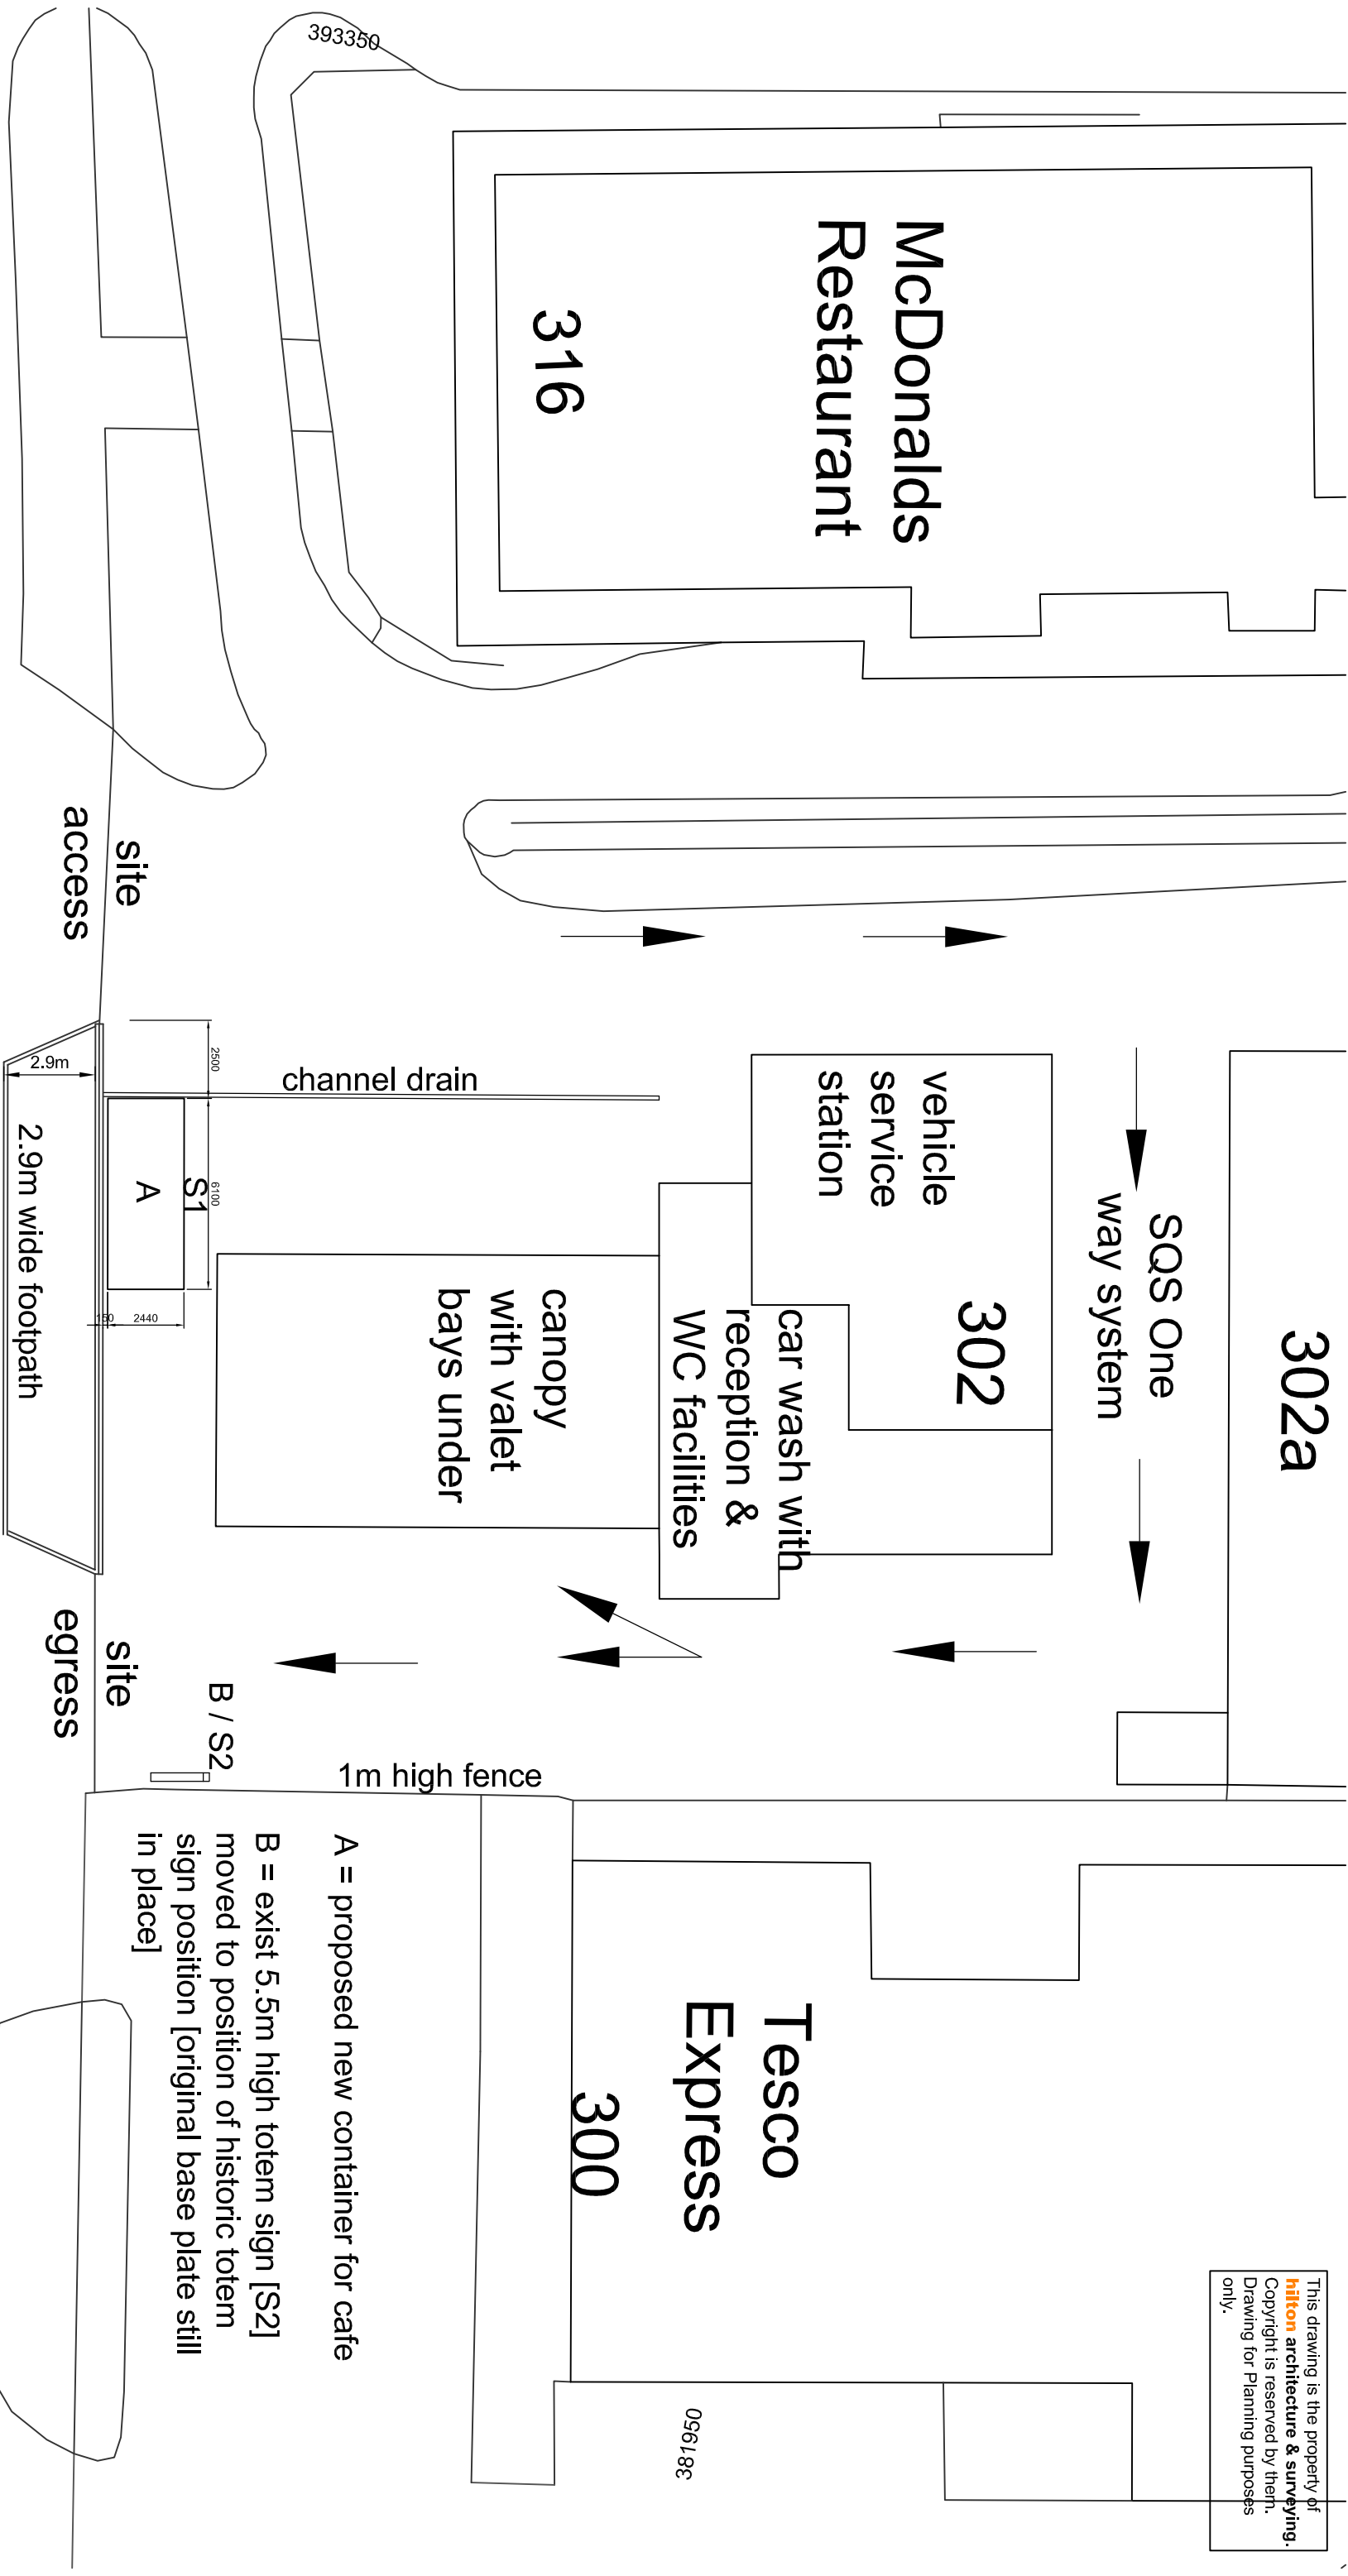

BARLOW MOOR ROAD

Proposed Site Plan

PROPOSED CAFÉ [A3 USE CLASS] FOR KARAK CHAI

AT SQS CARWASH 302 BARLOW MOOR ROAD,

CHORLTON PARK, MANCHESTER M21 8AY

hilton architecture & surveying

m 07786 023 904 **e** hilton-architecture@mail.com **t** 0161 652 6790
a 'design studio' 12 Carr House Road, Springhead, Oldham OL4 4PA

Scale 1:200 [1cm=2m] @ A3 size 02

