
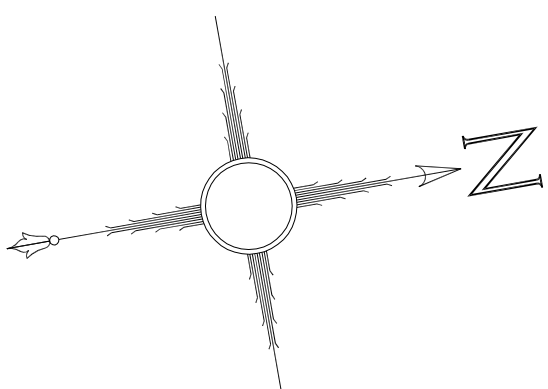
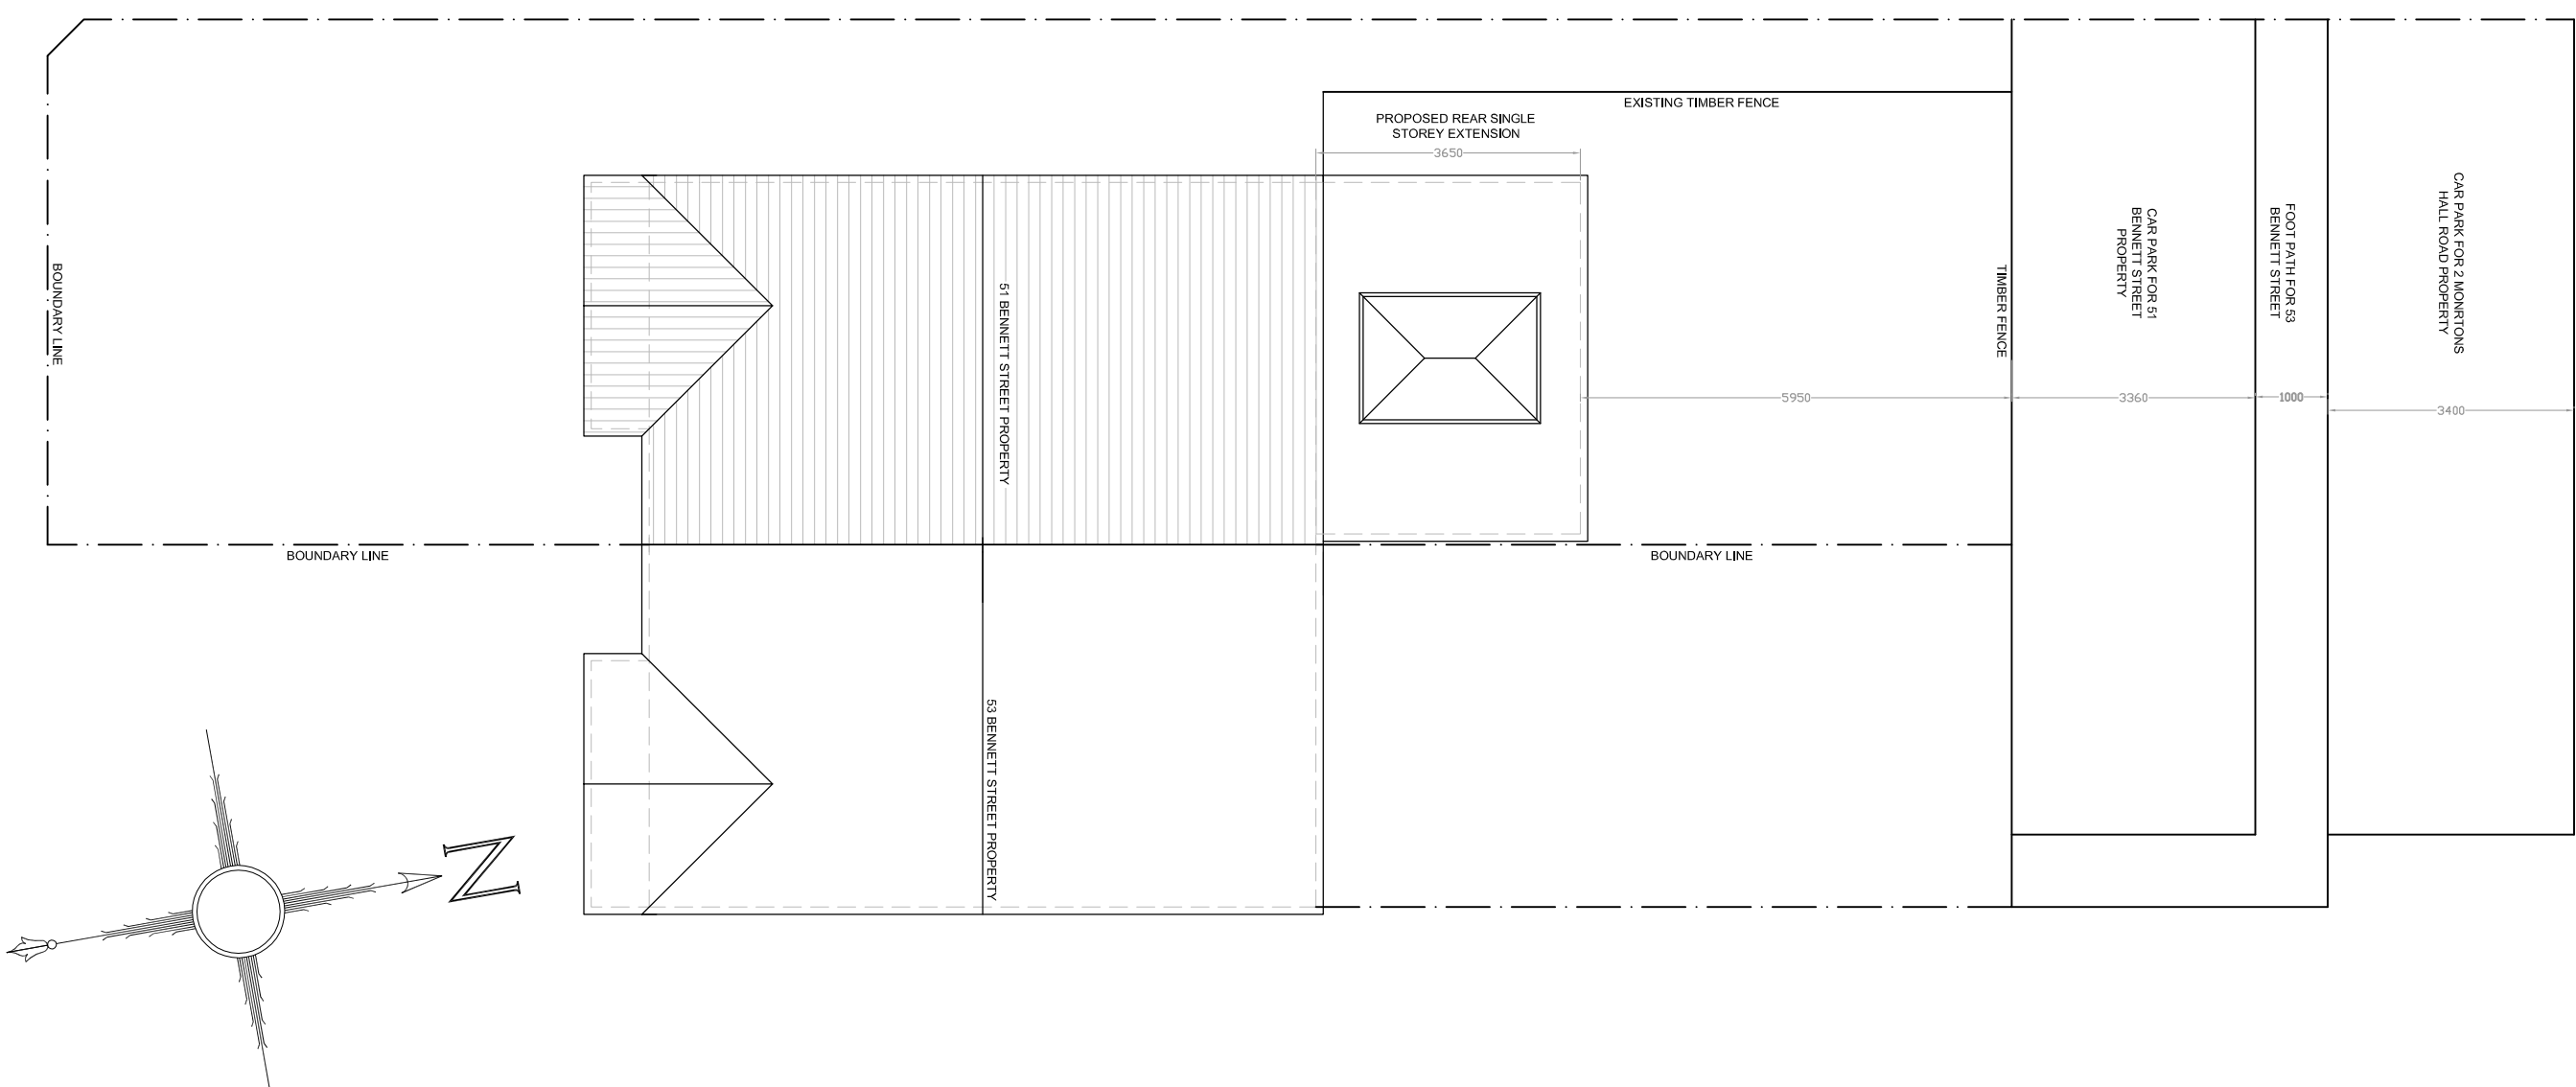
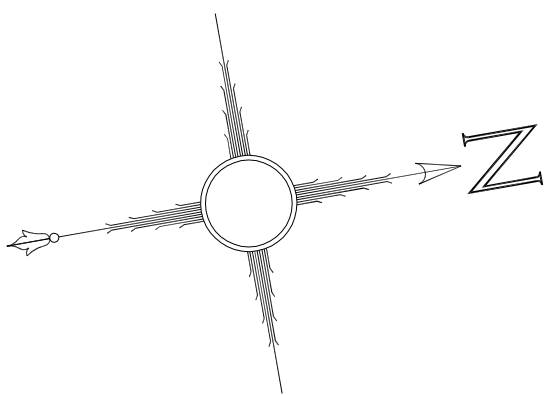


 

Date	Rev.
------	------

Initials

- THIS DRAWING IS SUBJECT TO COPYRIGHT AND IS NOT TO BE REPRODUCED IN PART OR WHOLE WITHOUT APPROVAL.
- ALL DIMENSIONS TO BE CHECKED ON SITE BY CONTRACTOR AND DISCREPANCIES CLARIFIED WITH THE CLIENT PRIOR TO COMMENCEMENT.
- THESE DRAWINGS ARE PREPARED FOR PLANNING PURPOSES ONLY.

- ALL DIMENSIONS TO BE CHECKED ON SITE BY CONTRACTOR AND DISCREPANCIES CLARIFIED WITH THE CLIENT PRIOR TO COMMENCEMENT.
- THESE DRAWINGS ARE PREPARED FOR PLANNING PURPOSES ONLY.

- THESE DRAWINGS FOR CONSTRUCTION PURPOSES ONLY.

HOMESTEAD SDS
design.hsds@gmail.com
07402701998

design.hsds@gmail.com
07402701998

07402701998

PROJECT:

51 BENNETT STREET, MANCHESTER, M12 5ND

CLIENT:

MR. A. ZEKI &
MRS. N. FARHAD

TITLE:

EXISTING AND PROPOSED SITE PLANS

DATE: JULY 2020

SCALE: 1:100 @ A1 SHEET

DRAWING NUMBER:	HSDS/2001 - 04	REV: A
--------------------	----------------	--------

REV: A