

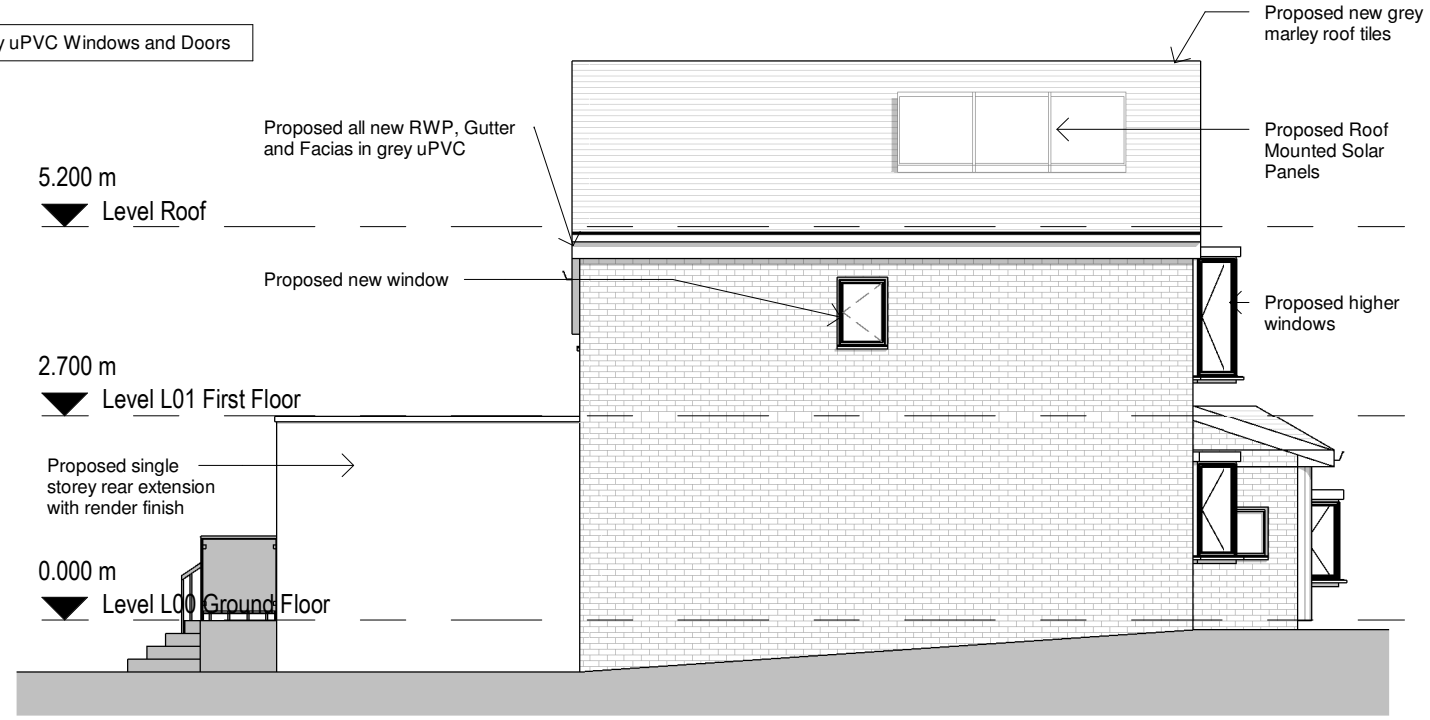


General Notes
 The Architect shall have no responsibility for any use made of this document other than for that which it was prepared and issued.
 All dimensions should be checked on site. Do not scale from this drawing. To be read in conjunction with all other Consultant's drawings. The Architect to be immediately notified of any discrepancies.
 Copyright on this drawing retained by the Architect.

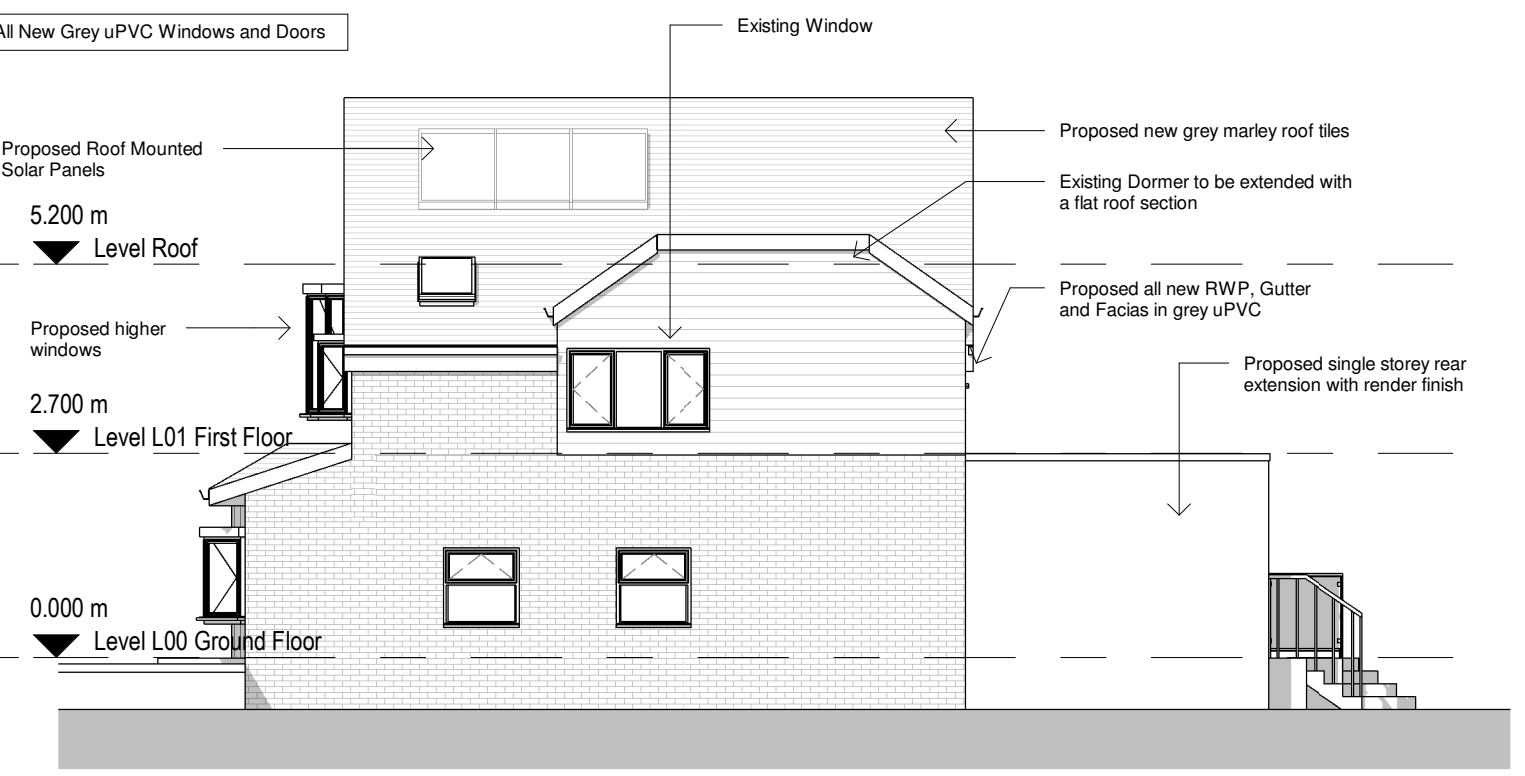

1 Proposed South Elevation
 1 : 100

2 Proposed West Elevation
 1 : 100

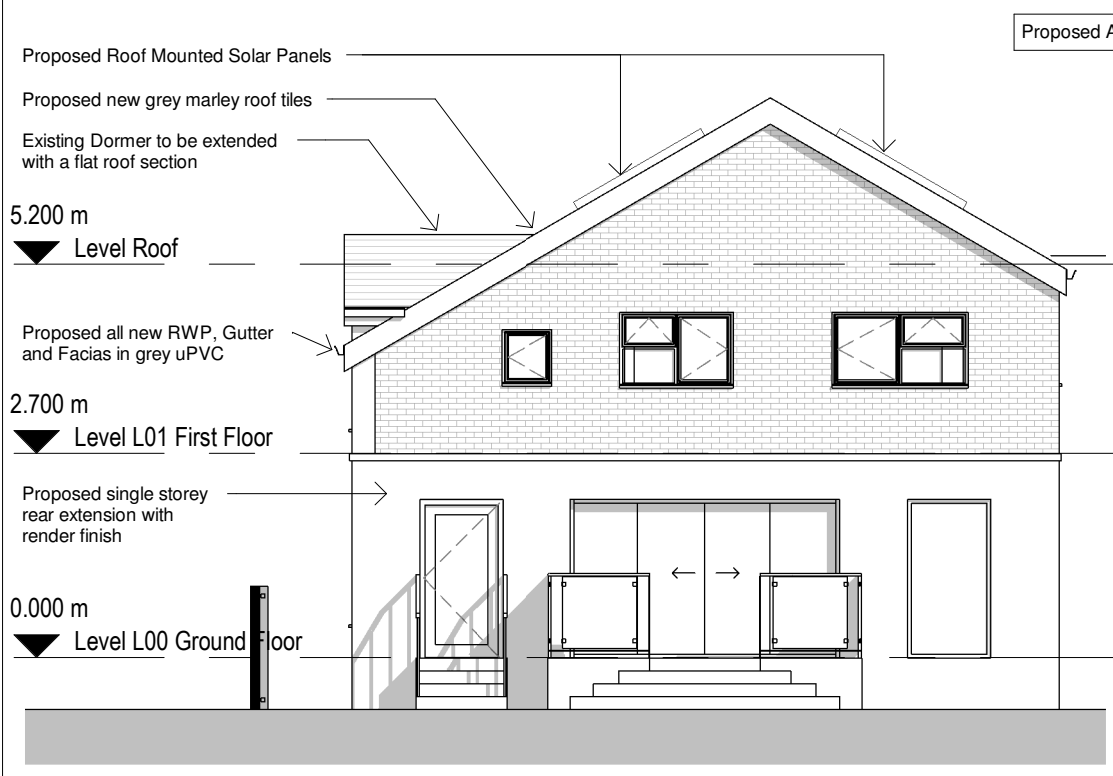

3 Proposed North Elevation
 1 : 100

4 Proposed East Elevation
 1 : 100

C	17/08/20	SA	SH	Amended Plans
B	27/07/20	SA	SH	Amended Plans
A	25/06/20	SA	SH	Amended Proposed
-	23/06/20	SA	SH	Initial Issue
No.	Date	Dwn	Chk	App
Revision or reason for issue				

Client
 Mrs Riaz Bibi

createit studios
 Architects & Designers

Create It Studios (NW) Ltd
 Universal Square
 Devonshire Street North
 Manchester M12 6JH
 0161 974 6165
 www.createitstudios.co.uk
 info@createitstudios.co.uk

Project Title
 27 Wilton Rd, Crumpsall, M8 4NG

Scale / North Point
 1 : 100

Drawing Title
 Proposed Elevations

Drawing Number	A1267(02)AP003	Revision	C
Drawing Status	Preliminary		