


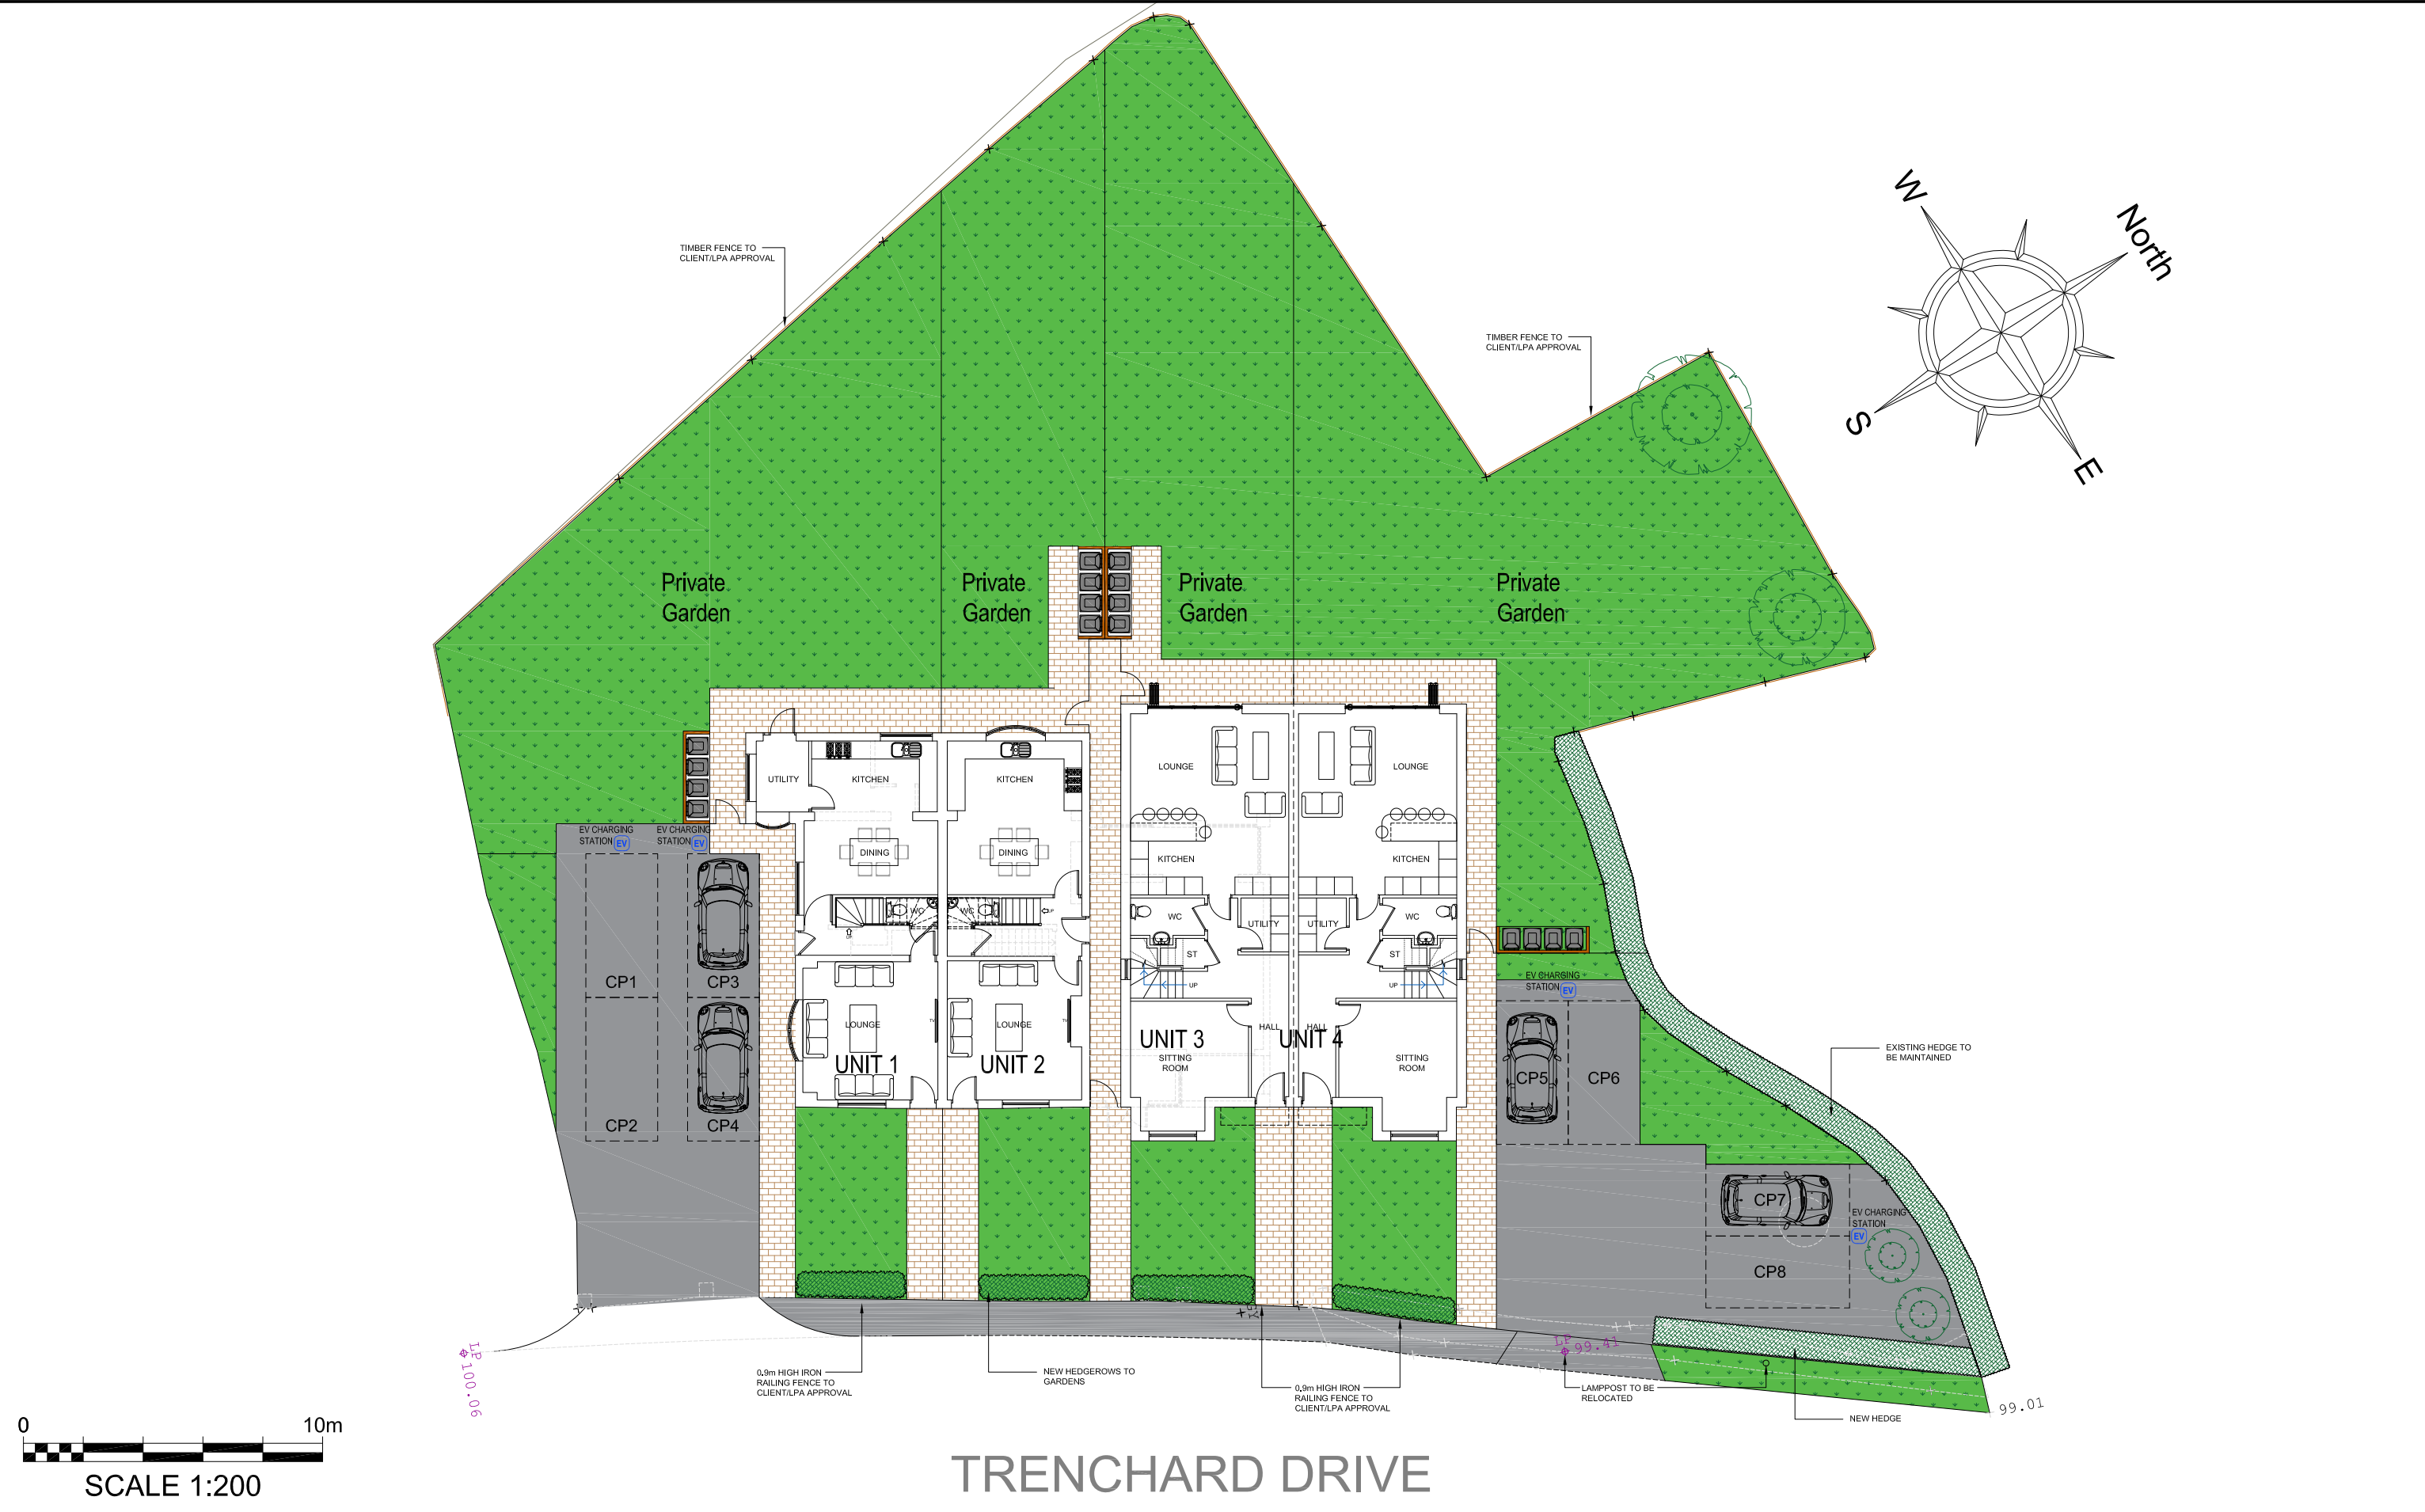

				 HOWARD & SEDDON A.R.I.B.A. CHARTERED ARCHITECTS 64 WASHWAY ROAD SALE, CHESHIRE, M33 7RE TEL NO. 0161 - 973 8296 FAX NO. 0161 - 962 3485 E-MAIL : ADMIN@HOWARDANDEDSDON.CO.UK	PROJECT PROPOSED RESIDENTIAL DEVELOPMENT 27/29 TRENCHARD DRIVE MANCHESTER	TITLE PROPOSED SITE PLAN	DRAWN TB	DRG No. 13,673/08
					DATE 07.07.20			
B	EVC POINTS ADDED AND LANDSCAPING REVISED	RW	13.08.20					
A	First Issue.	RW	07.07.20					
REV	DESCRIPTION	BY	DATE		CLIENT MR SINGH		SCALE 1:200 (A3)	AMENDMENT B