




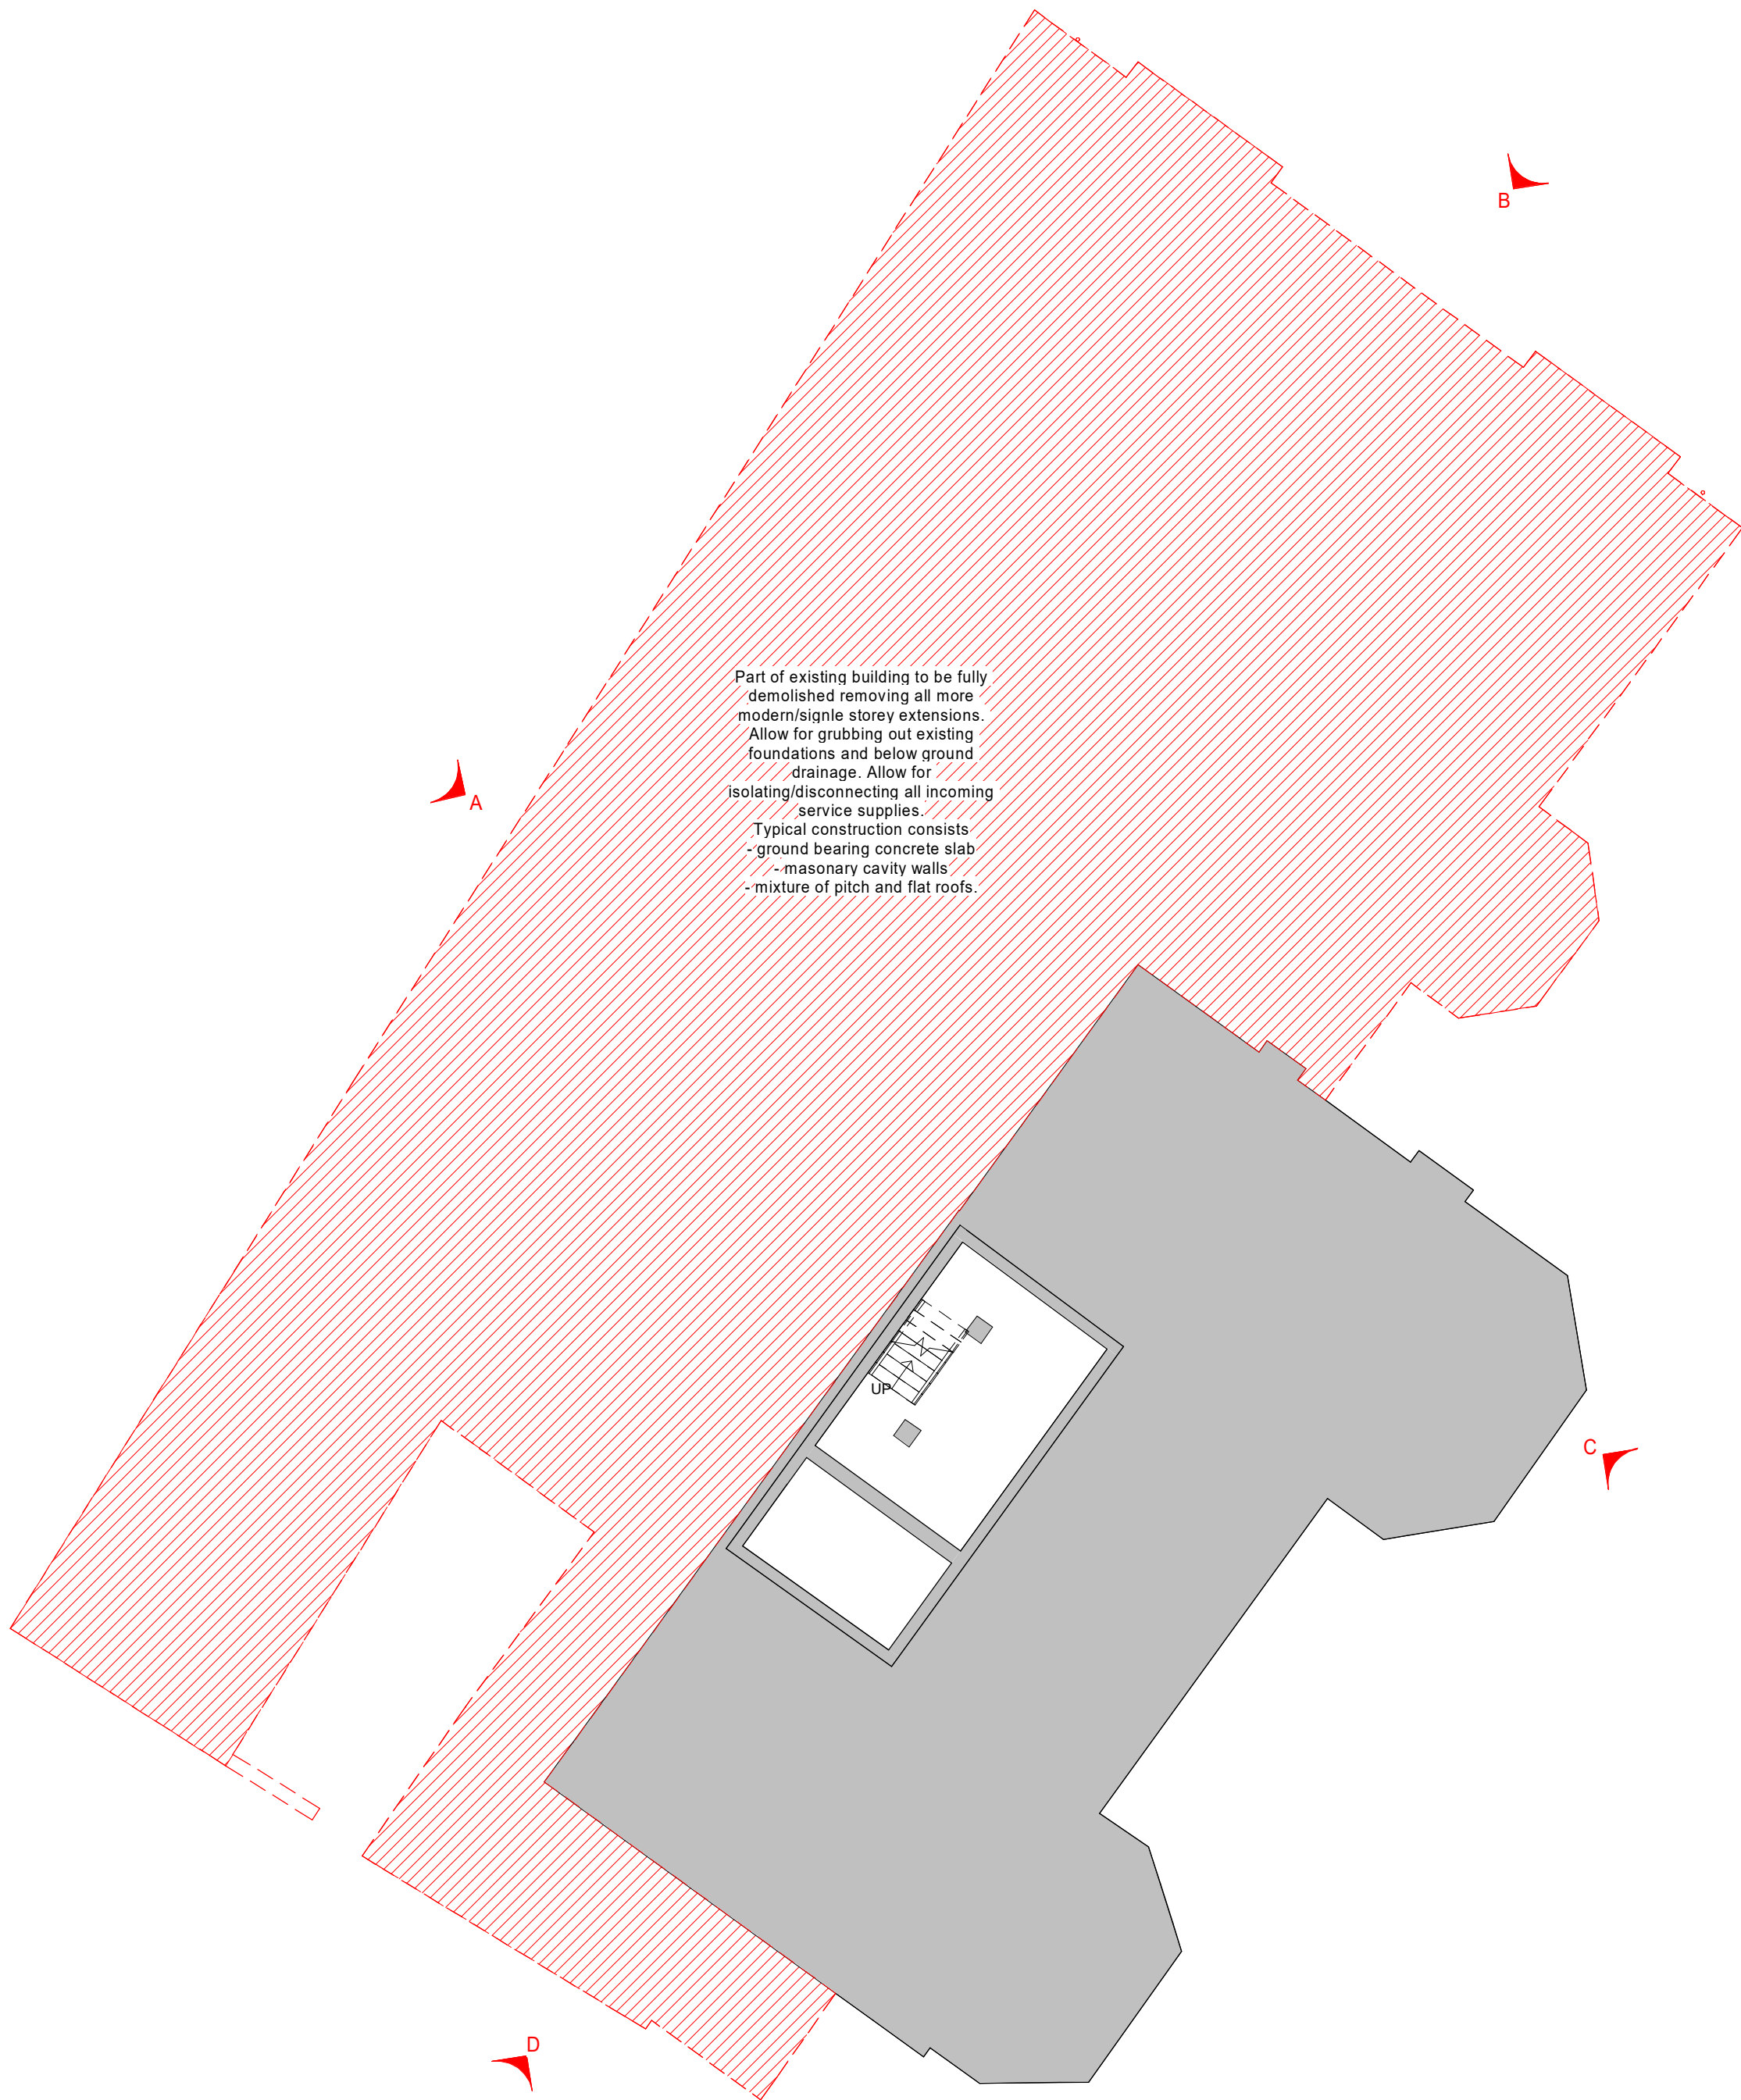


Basement Floor Plan
1 : 100

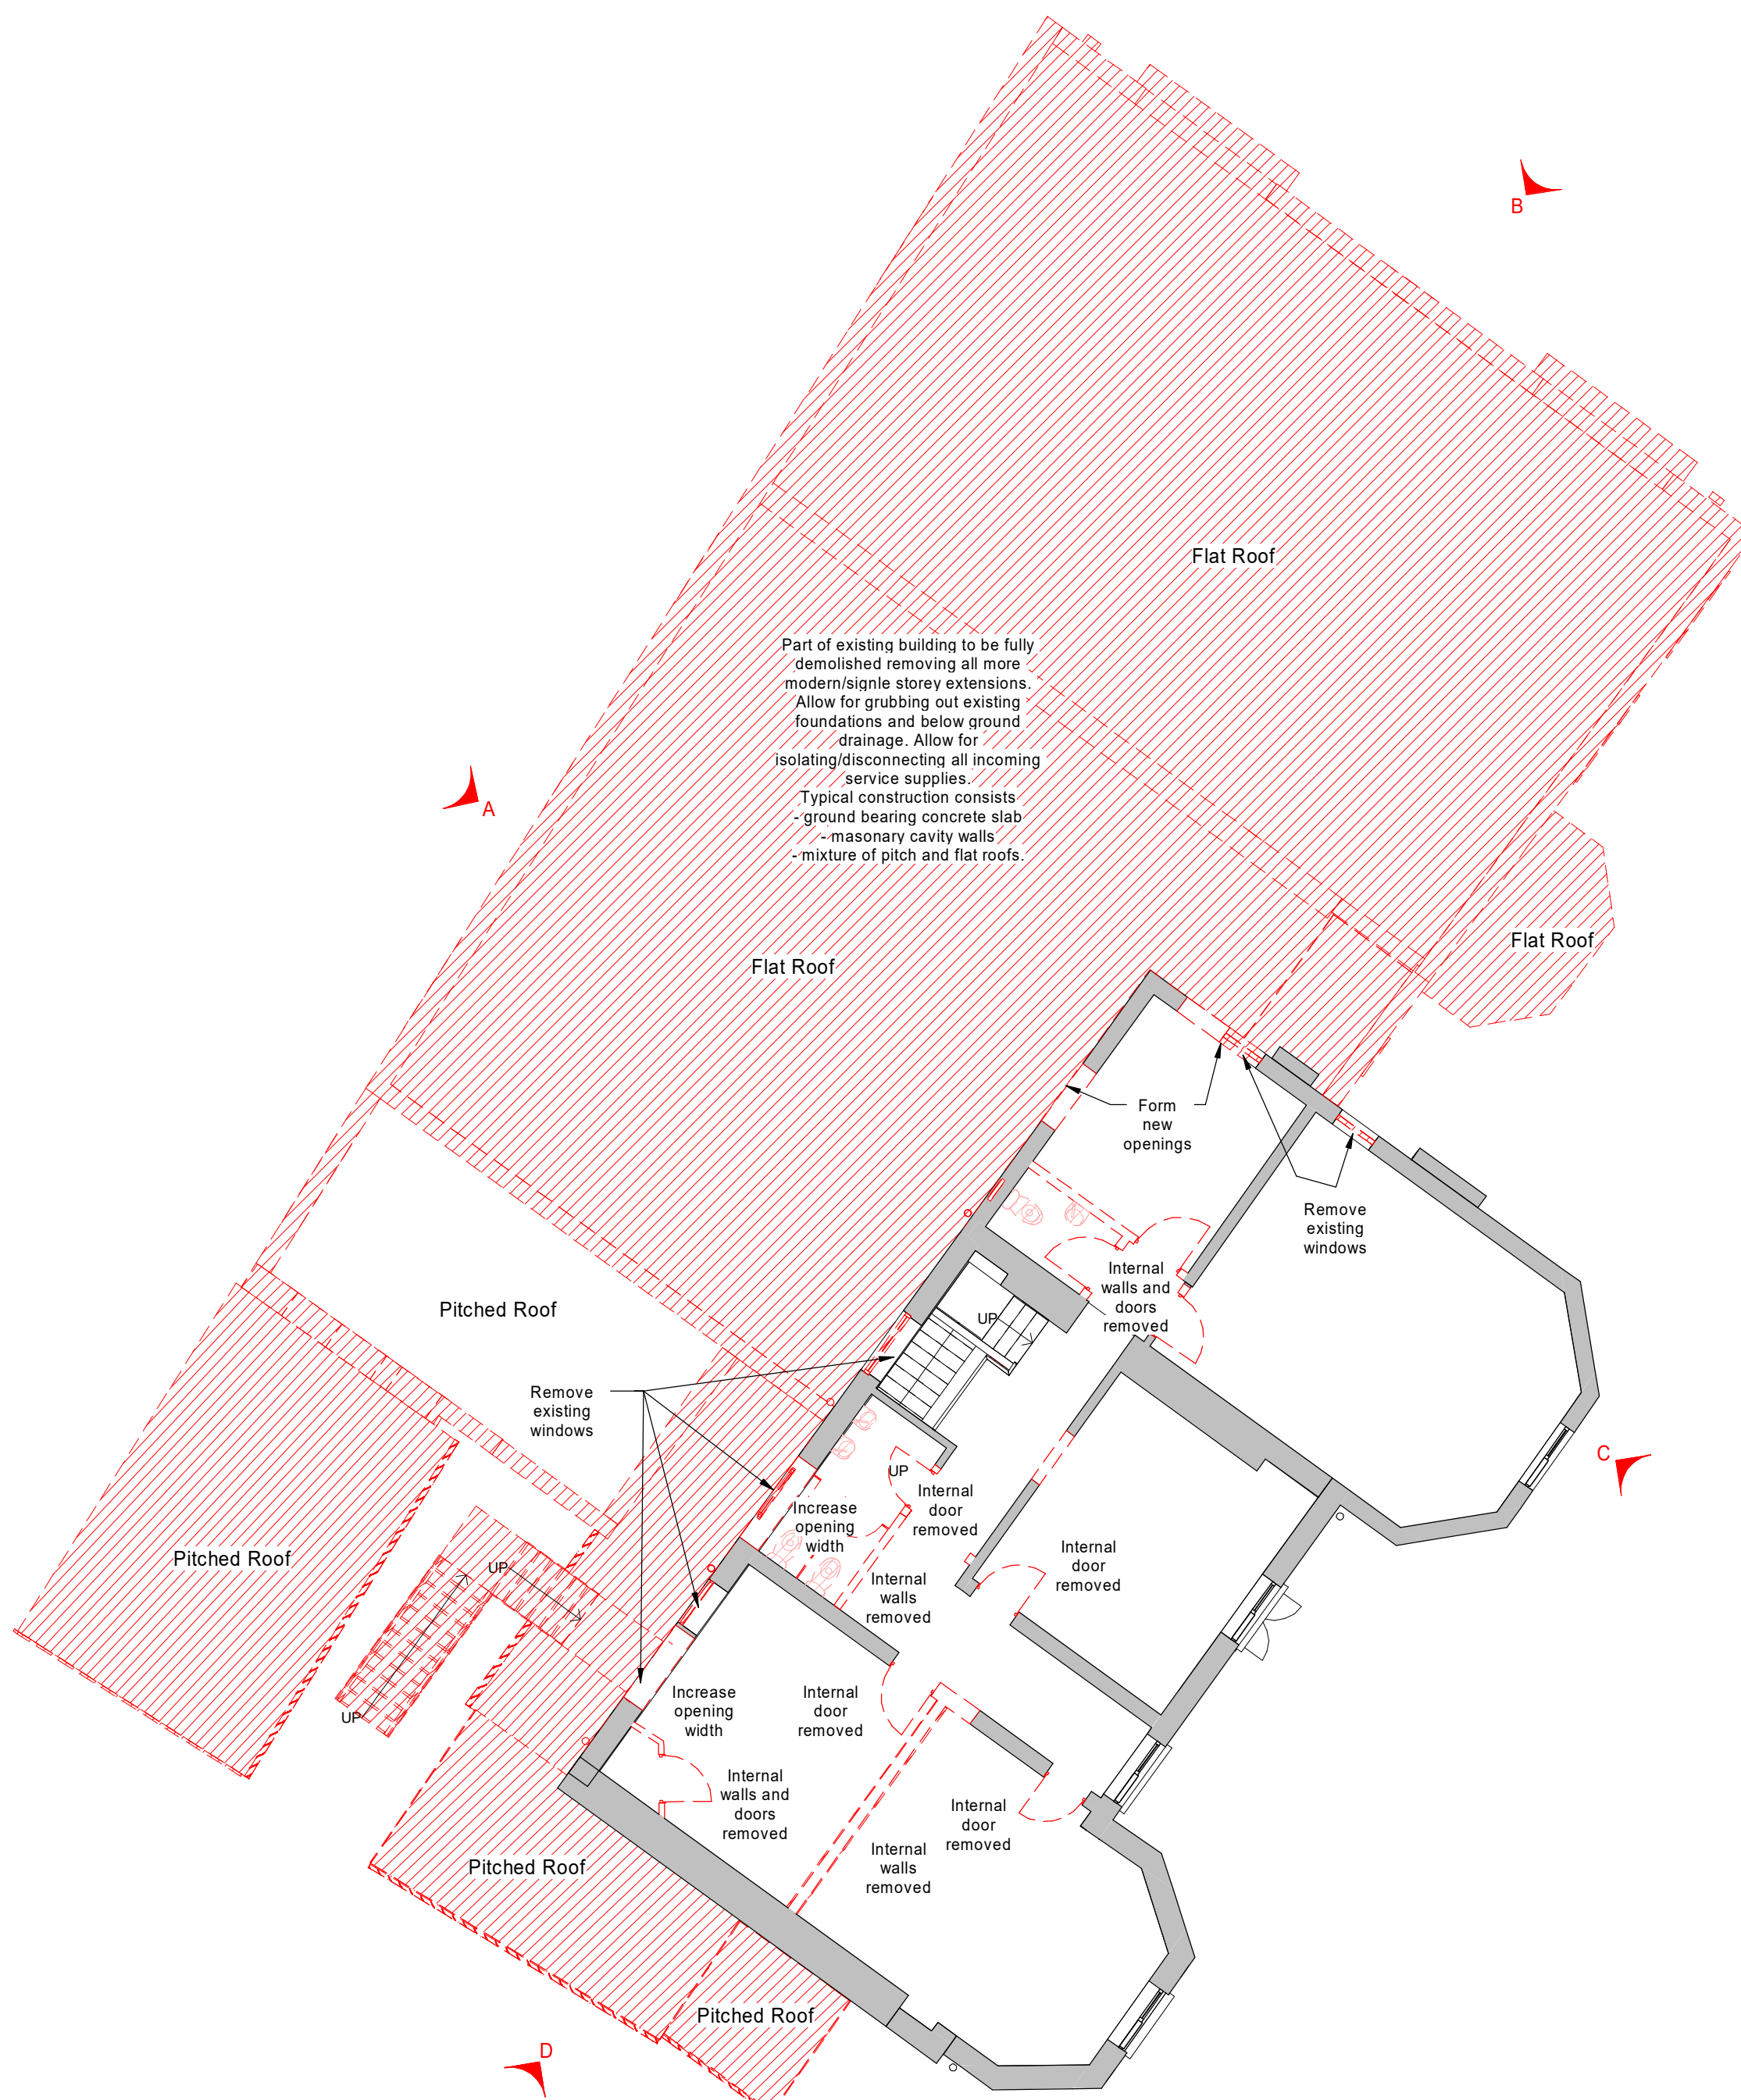


First Floor Plan
1 : 100

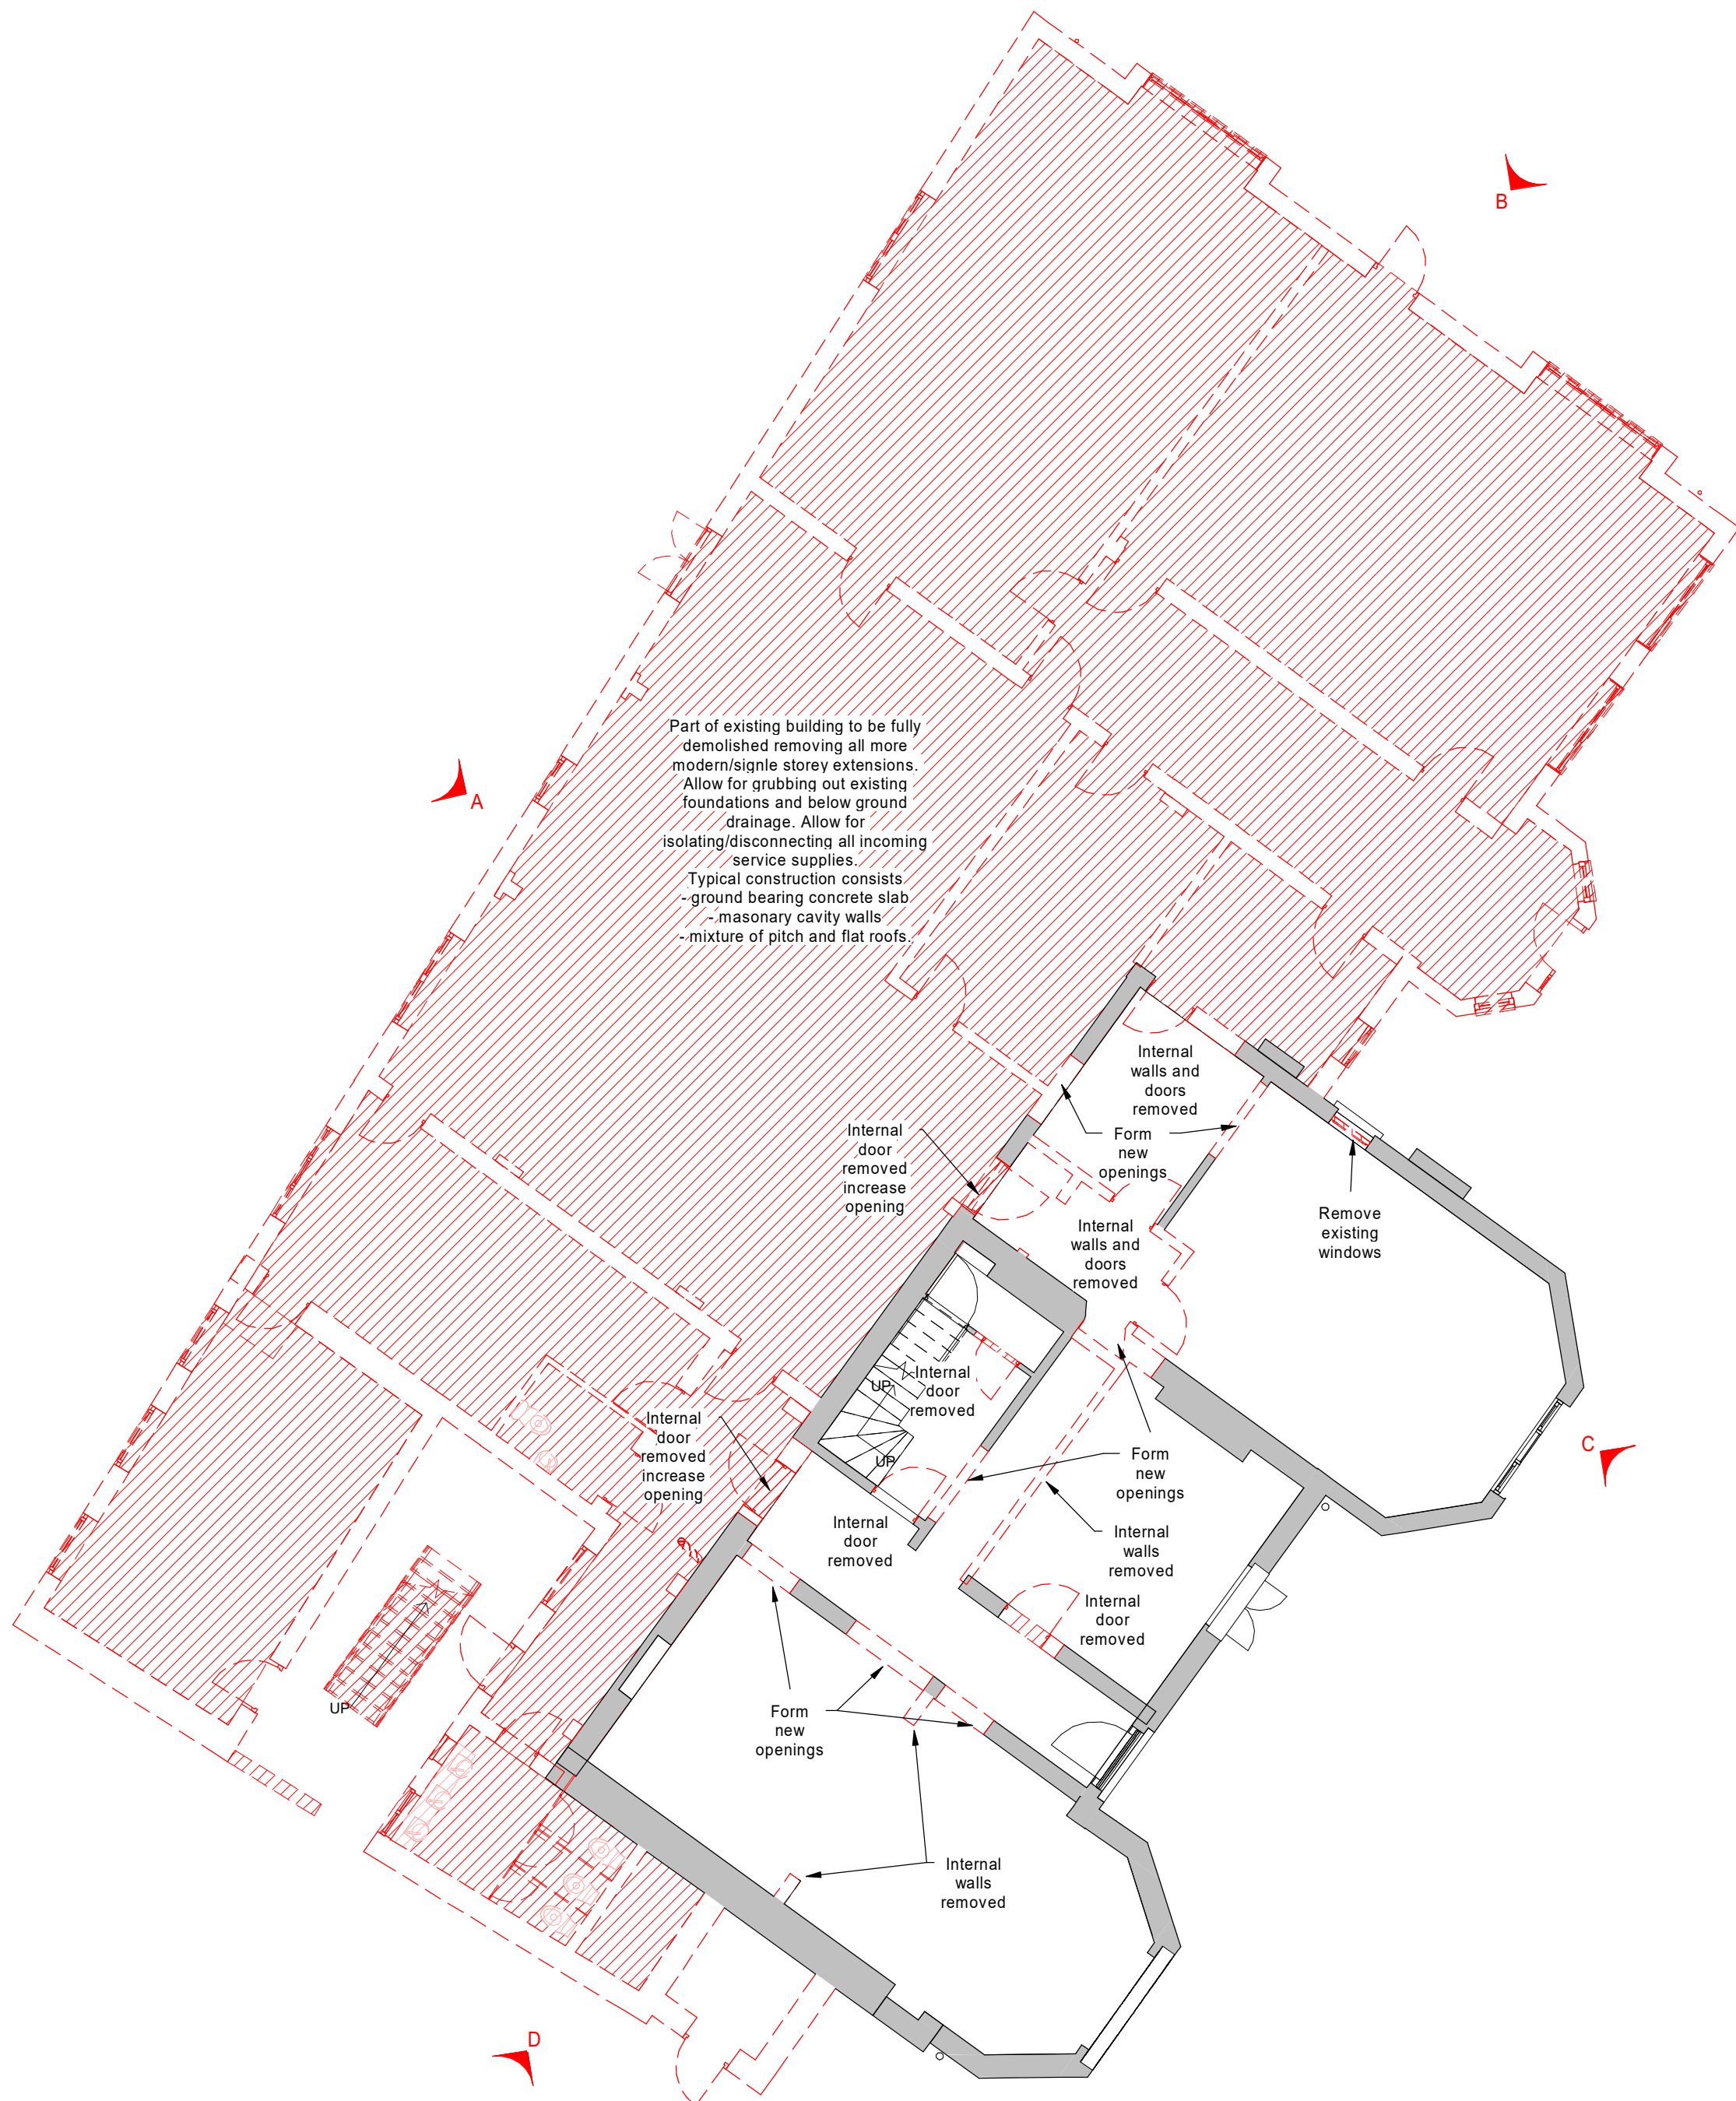


Ground Floor Plan
1 : 100

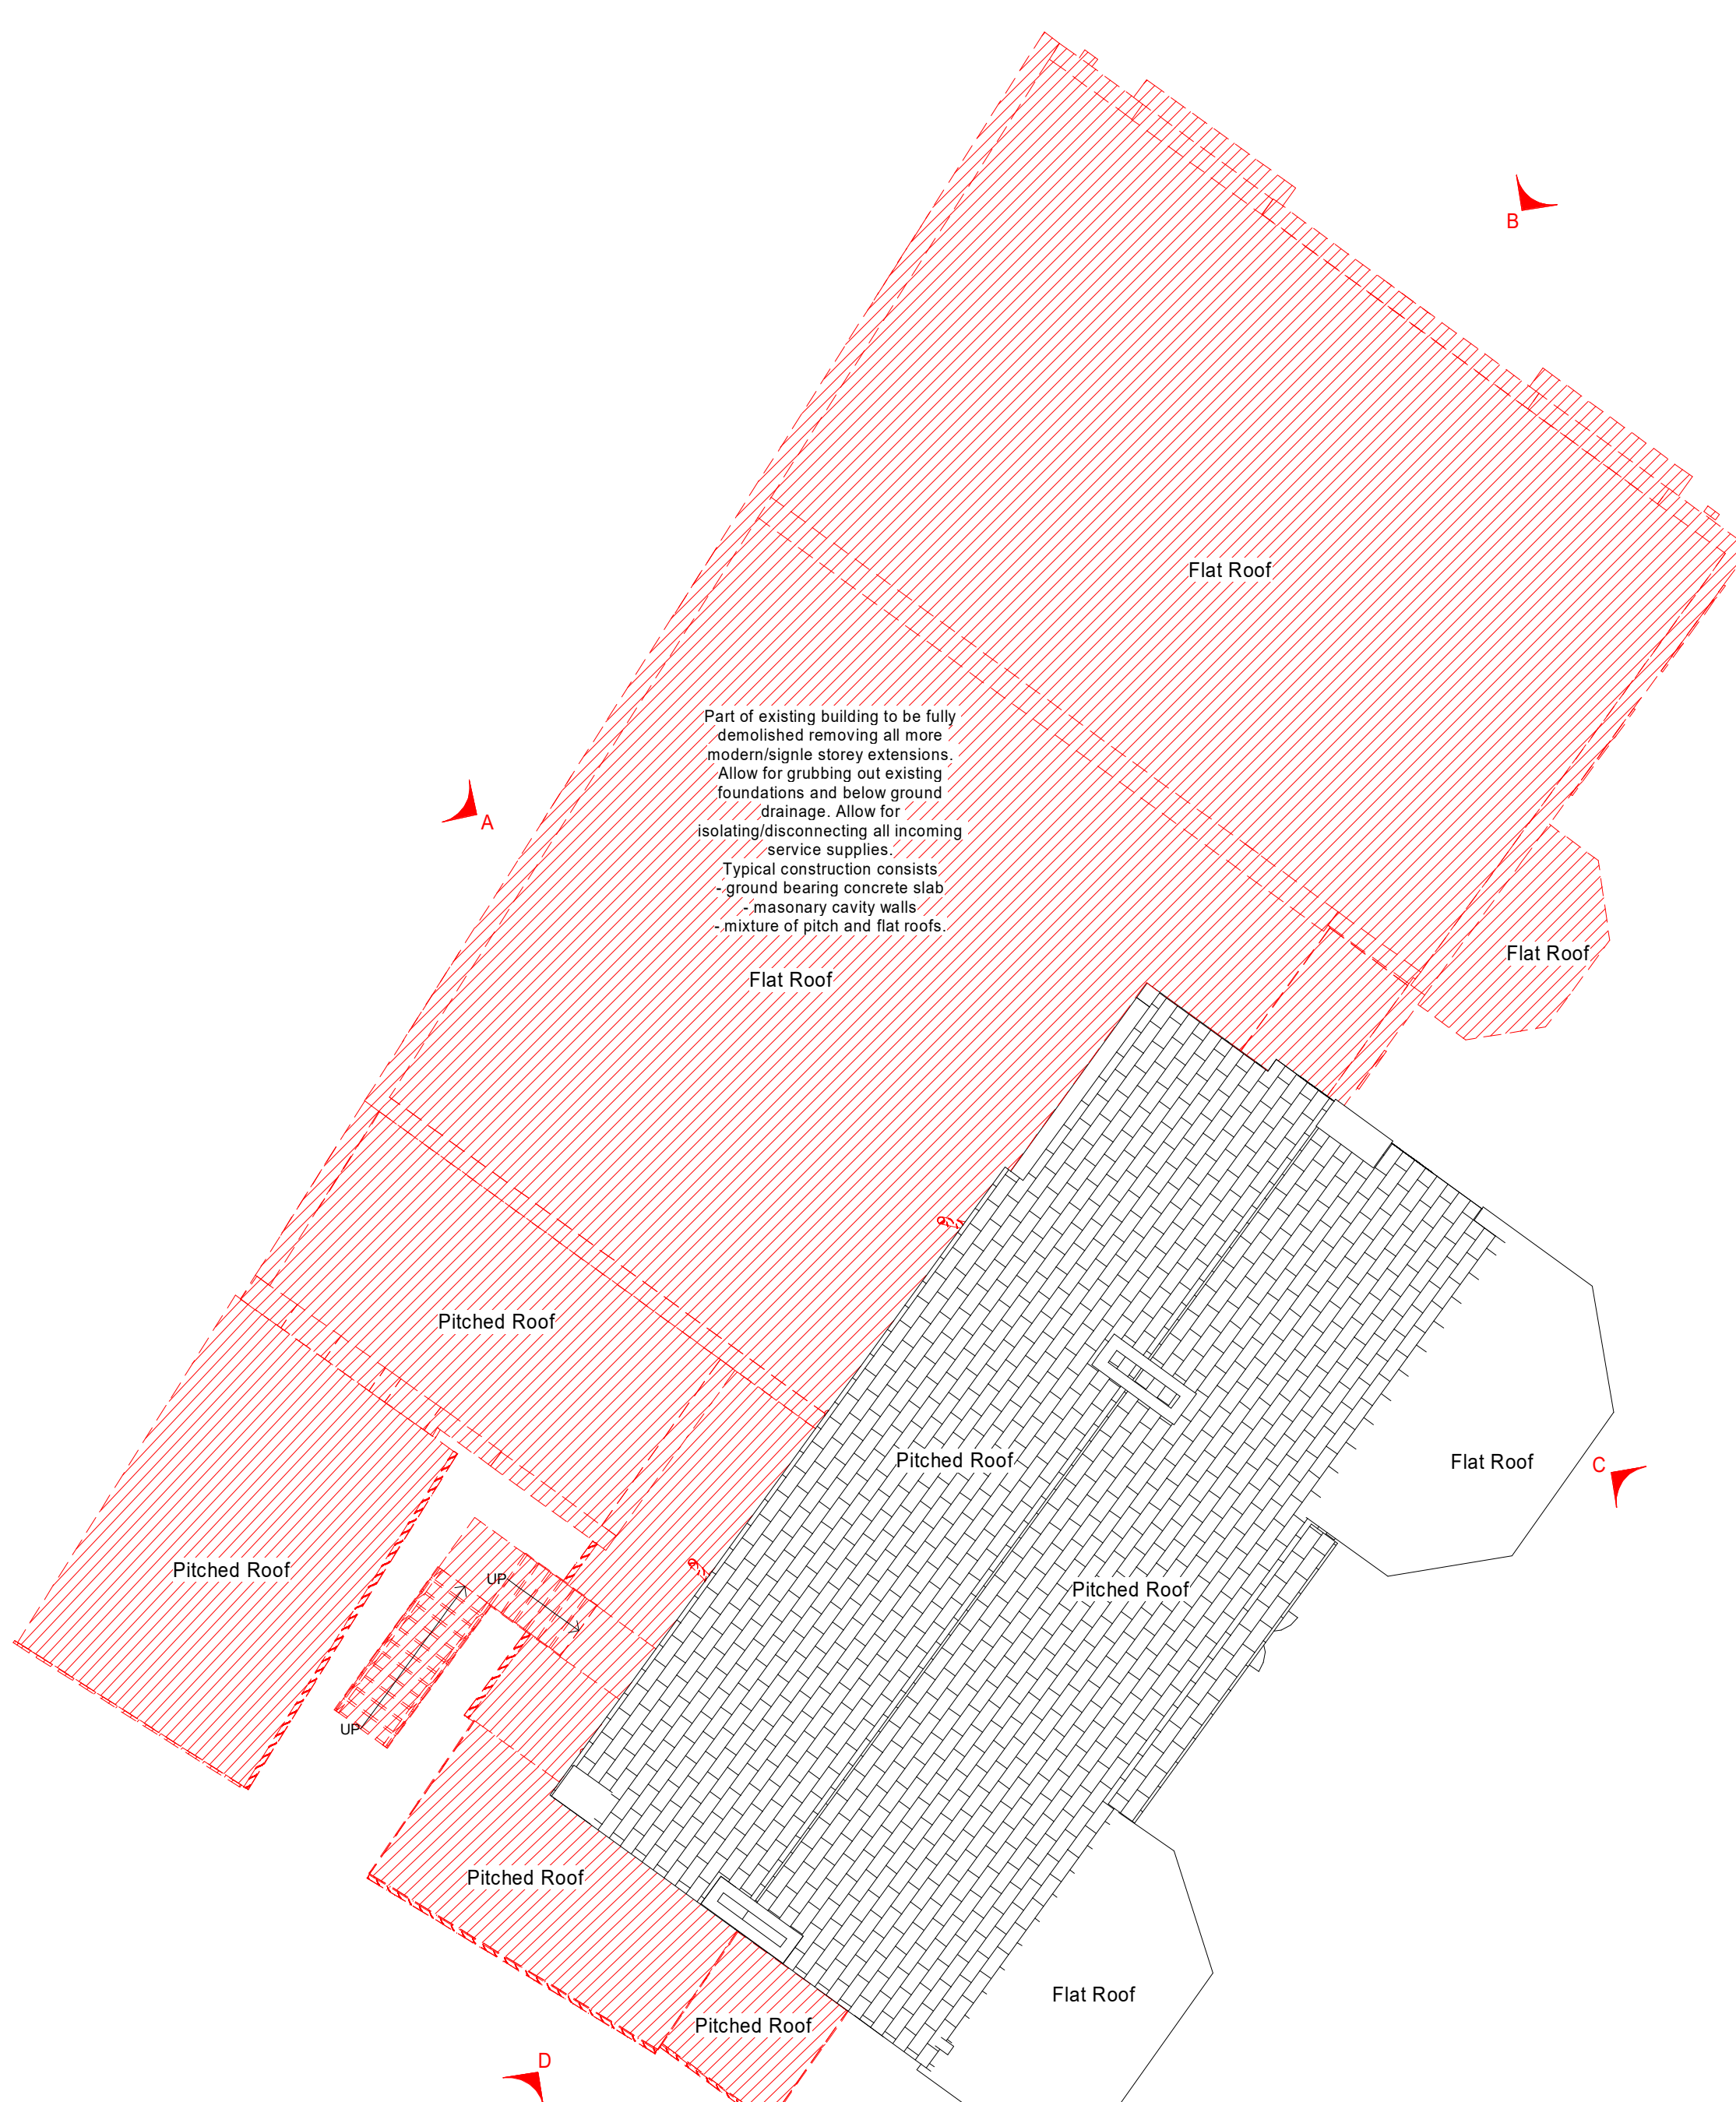

Roof Plan
1 : 100

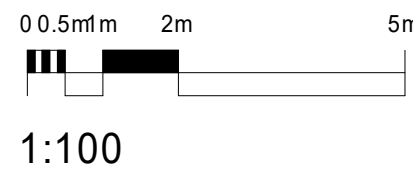

Notes

 

Demolition Line

Line indicates outlines of approximate extent of demolition works to existing structures and surfaces.

Demolition Hatch

Hatch indicates approximate extent of demolition works to existing structures and surfaces.

Ceiling

All existing suspended ceilings are to be removed unless noted elsewhere on site.

Floor Finishes

All existing floor finishes are to be removed unless noted elsewhere.

FF&E

All existing FF&E is to be removed unless noted elsewhere. The contractor shall allow for lasing with the school regarding the removal and storage requirements of any existing FF&E.

Sanitaryware

All existing sanitaryware is to be removed unless noted elsewhere.

M & E

Allow for all demolition/stripout works of M & E items as required. All M & E works in accordance with separate M & E consultants information.

Structural

Allow for all demolition/stripout works of structural items as required. All structural works in accordance with separate Structural Engineers consultants information.

THIS DRAWING IS TO BE READ IN CONJUNCTION WITH ALL ACCOMPANYING INFORMATION

Rev	Description	Date	Dr	App
1	Typical building construction added for existing building for demolition purpose	15.06.2020	RAB	SB

approved by	date created	approved by
RAB	05.06.2020	SB

AKR Building Consultancy Ltd
5th Floor
55 Princess Street
Manchester
M2 4EW
United Kingdom

T +44(0)161 8287000
E manchester@akr.co.uk
www.akr.co.uk

Client Name:
King David High School

Project:
Replacement Girls Yavneh Building

Drawing:
Demolition Plans

computer file	plot date
1015-00871-006.dwg	15.06.2020
project number	scale
2015.00871.006	1 : 100
drawing number	rev
10.001	A

Issue status:
Tender

This drawing is to be read in conjunction with all related drawings. All dimensions must be checked and verified on site before commencing any work or producing shop drawings. The contractor should be notified immediately of any discrepancy. This drawing is copyright and remains the property of AKR.