


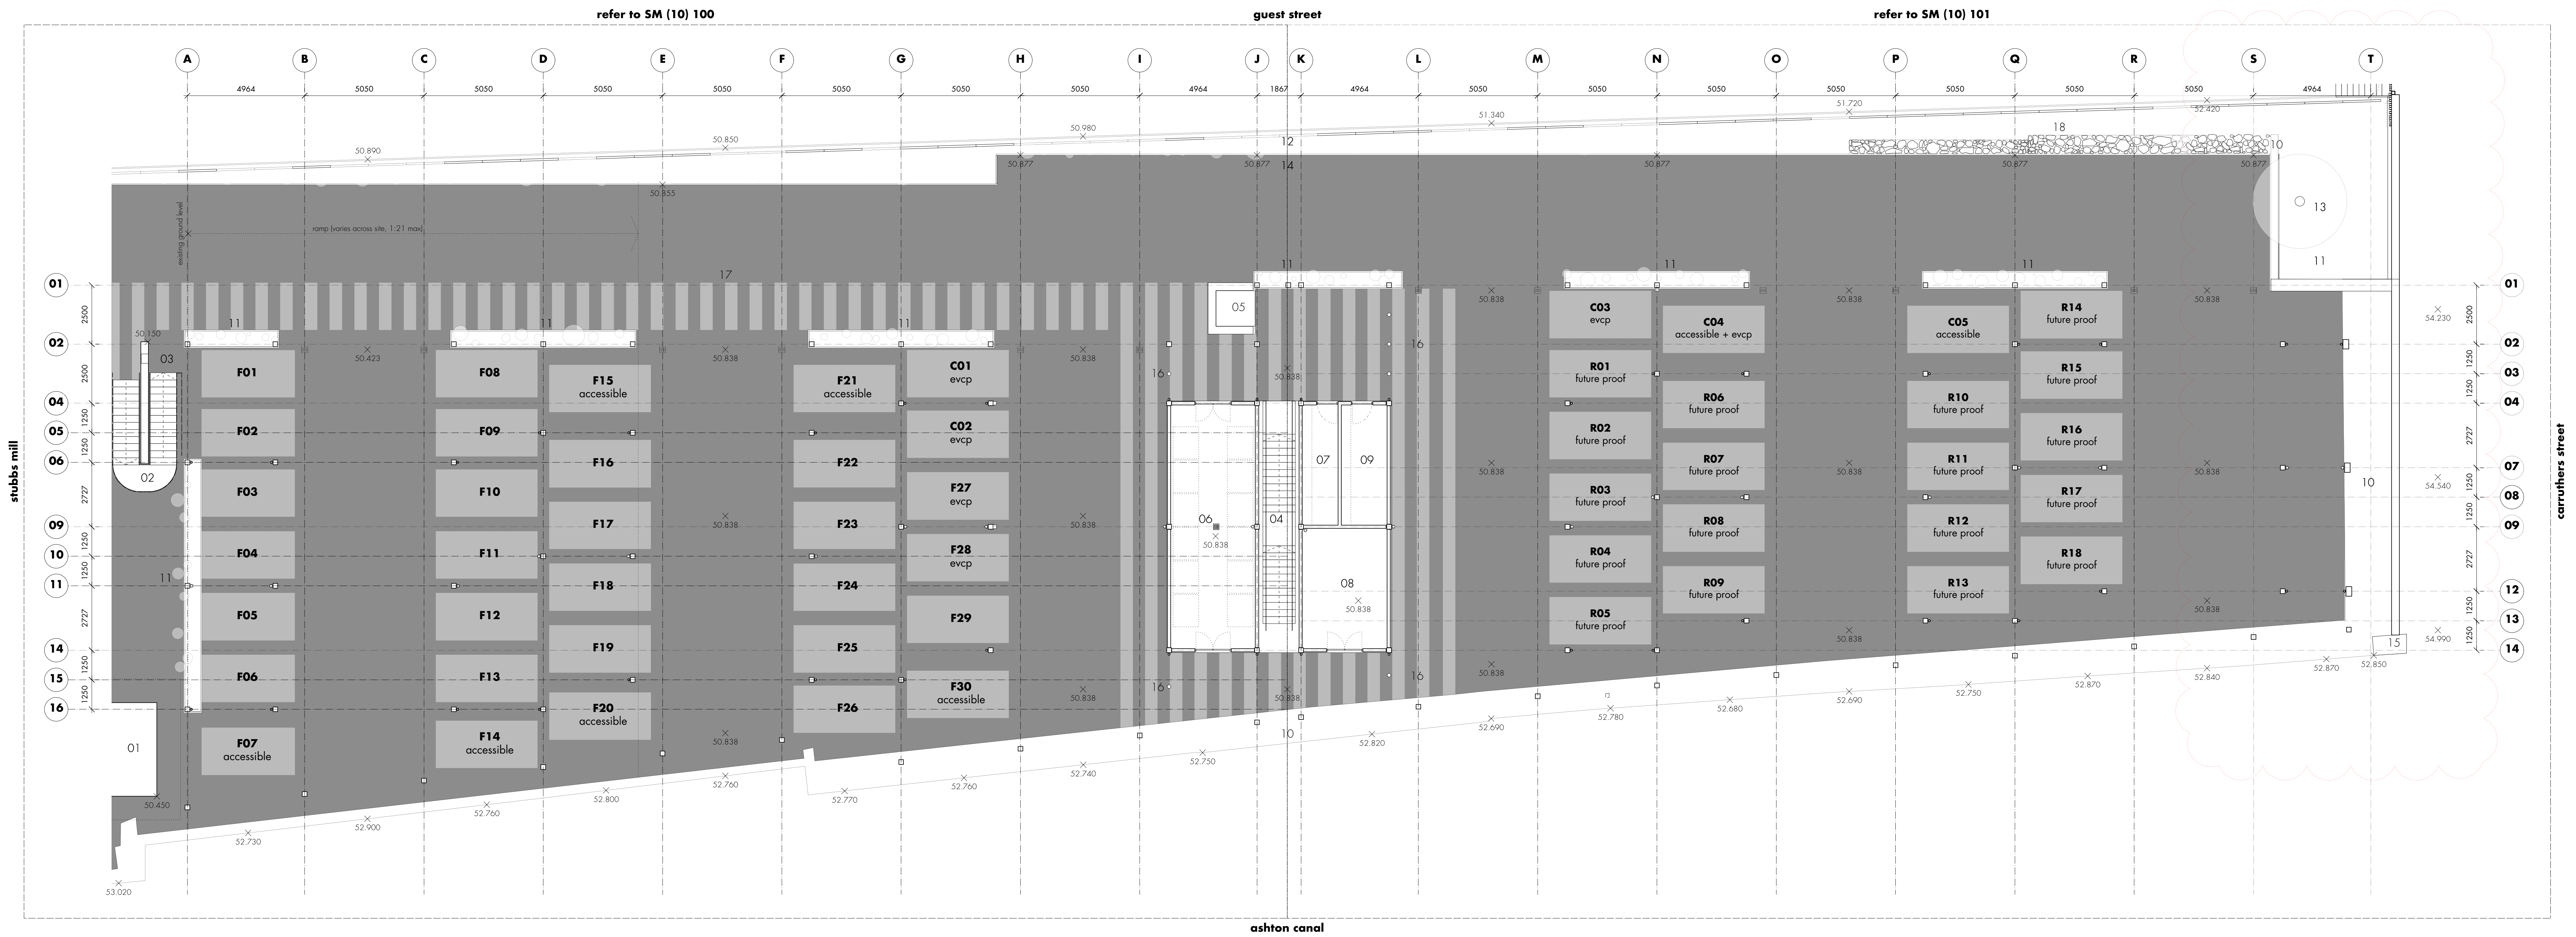

- 01 existing substation
end staircase
- refer to SM (36) 110
02 dry riser inlet
central staircase
- refer to SM (36) 100
03 lift
- refer to SM (36) 120
04 bin store
- refer to SM (20) 200
05 water meters
- refer to SM (20) 200
06 water tank + pump
- refer to SM (20) 200
07 electricity meters + distribution board
- refer to SM (20) 200
08 retaining structure
- to structural engineer's design + specification

- 11 climbing planting + trellis
- planting to landscape architect's specification
- refer to SM (38) 100
12 planting bed
- planting to landscape architect's specification
13 tree bed
- planting to landscape architect's specification
14 vertical metal bar railing
- refer to SM (34) 500
15 relic wall
- partially retained
16 fixed bollards
17 road markings
18 gabion wall
- to structural engineer's design + specification

- F01-F32 car parking for fanatics
32 spaces including 6 accessible + 6 evcp
R01-R21 car parking for stubbs mews residents
21 spaces including 2 accessible
accessible

shedkm

+44 (0)151 709 8211
+44 (0)207 253 8881

project stubbs mews
client urban splash
drawing number SM [00] 110 e
scale 1:100 @ a0
status stage 04

site plan • lower ground

do not scale from this drawing • all dimensions are to be set out and checked on site prior to starting construction
• any discrepancy found between information given on this drawing and that given elsewhere or recorded on site
shall be brought to the attention of the project architect immediately

e • updated in line with design developments
d • updated in line with
c • evcps added to F27 + F28
b • fixed bollards added, evcps relocated
a • setting out + general development
• first issue

rev • description

17 03 20 • ml • ar
03 02 20 • ml • ar
09 01 20 • jal • dj
29 11 19 • jal • dj
25 10 19 • jal • dj
30 08 19 • jal • ar
issued • drawn • checked