


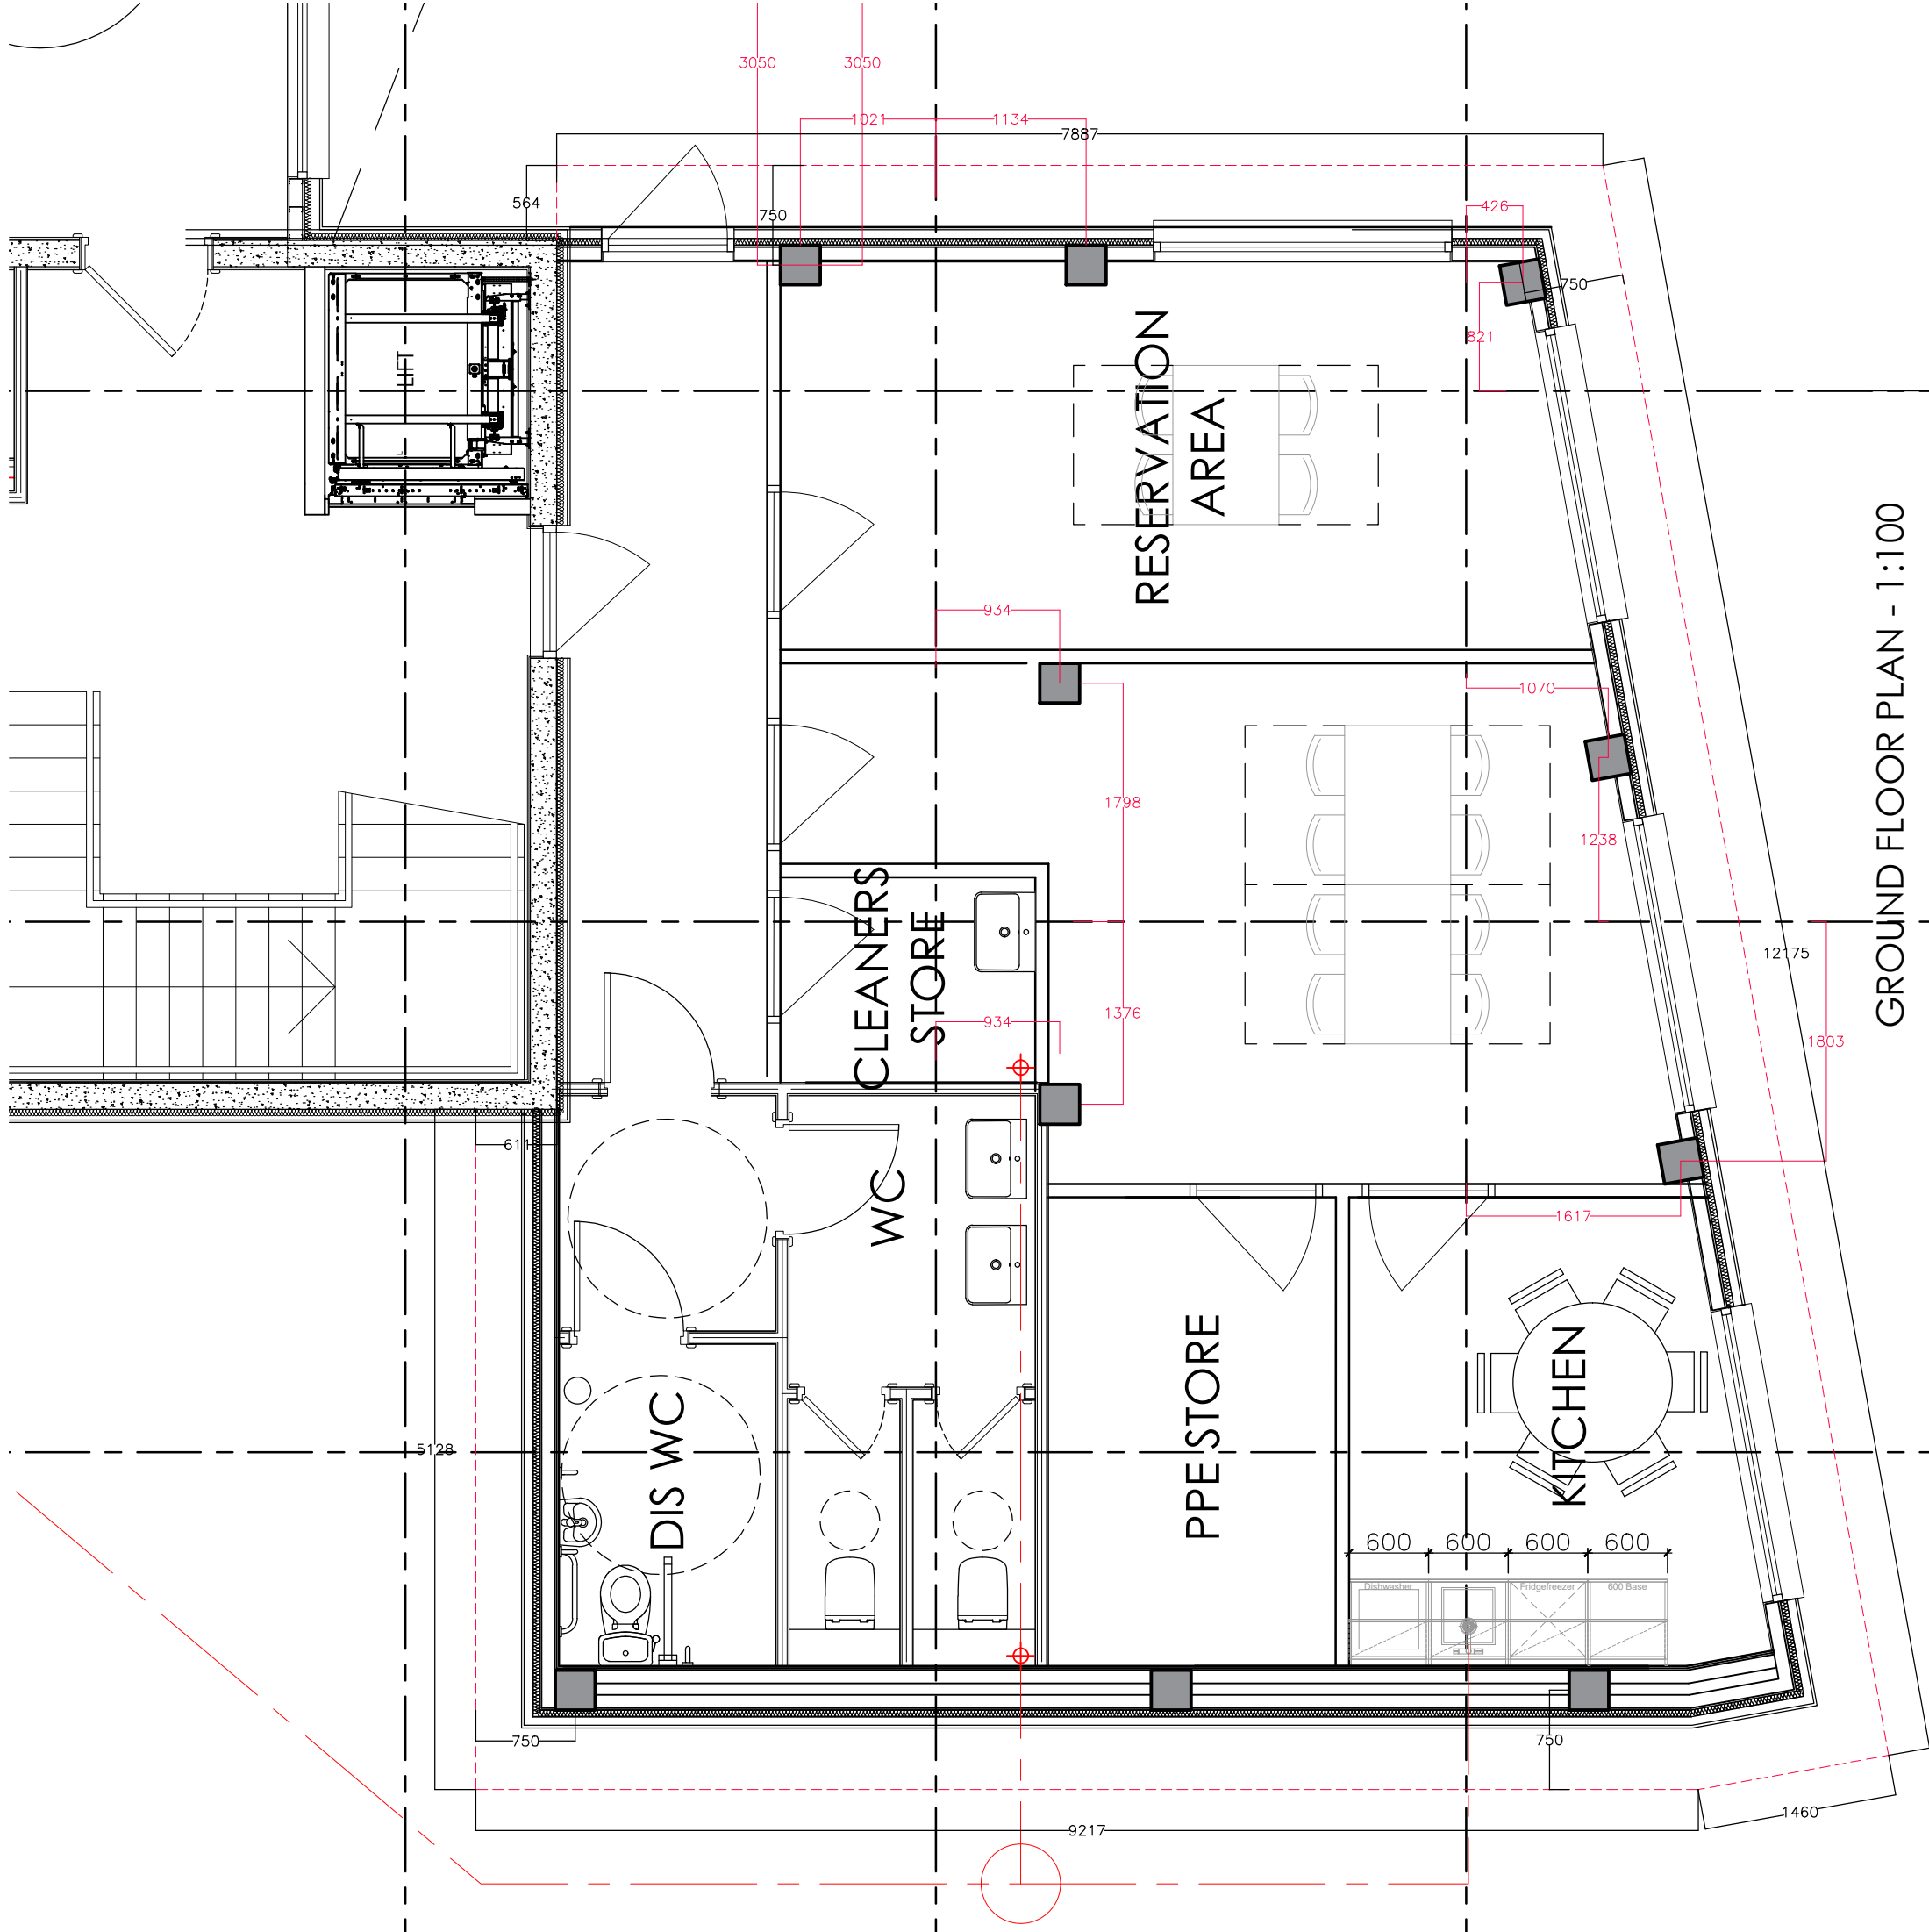

GROUND FLOOR PLAN - 1:100

4

3

2

1

- The Copyright of this drawing belongs to Renaker Build Limited and shall not be used or reproduced in any form without express permission. The Moral right of the author is hereby asserted - Copyright © 2008.
- Do not scale from this drawing - Work to figured dimensions only. All dimensions to be checked on site prior to the execution of any work.
- For the avoidance of doubt all dimensions are measured to wall structure and not the finishes unless otherwise stated.
- Where any discrepancy is found to exist within or between drawings and/or documents it should be reported to the contract administrator immediately.
- Renaker Build Limited shall not be liable for any use of drawings and documents for any purpose other than for which the same were prepared by or on behalf of Renaker Build Limited.
- For Planning Approval ONLY.

A		Aug 20		Slab dims added	
Renaker Build Limited					
1st Floor, NQ Building					
47 Bengal Street					
Ancoats					
Manchester					
M4 6BB					
t:0161 245 1150					
f:0161 601 0210					
Job No.					
1.71					
Stage.					
Preliminary					
Dwg. No.					
(04)-001					
Revision.					
A					
Scale.					
1:50@A3					
Date.					
07.2020					
Drawn.		Check.			
-					
Client.	Project.	Chester Road - Marketing Suite		Ground Floor Plan	