

PREMIER INN - MANCHESTER CIRCLE SQUARE

ITEM 01 (Qty 1) **PI-E-24**


Internally illuminated letters

Fabricated by Menden Buchstaben.
Individual built up rim and return letters with 60mm returns to illuminate White.

Internally illuminated roundel

Wall mounting panel to be finished Gloss Silver.
An aluminium roundel fret cut and powder coated Premier Inn Purple satin 70% gloss.
Backed up with 5 mm Opal 050 acrylic. Moon to have digitally printed vinyl applied to face.
Stars to have Golden Yellow vinyl appliedto face.
White LED internal illumination.
Fixed to 25mm x 25mm runnerbars (Colour TBC)

Scale 1:25

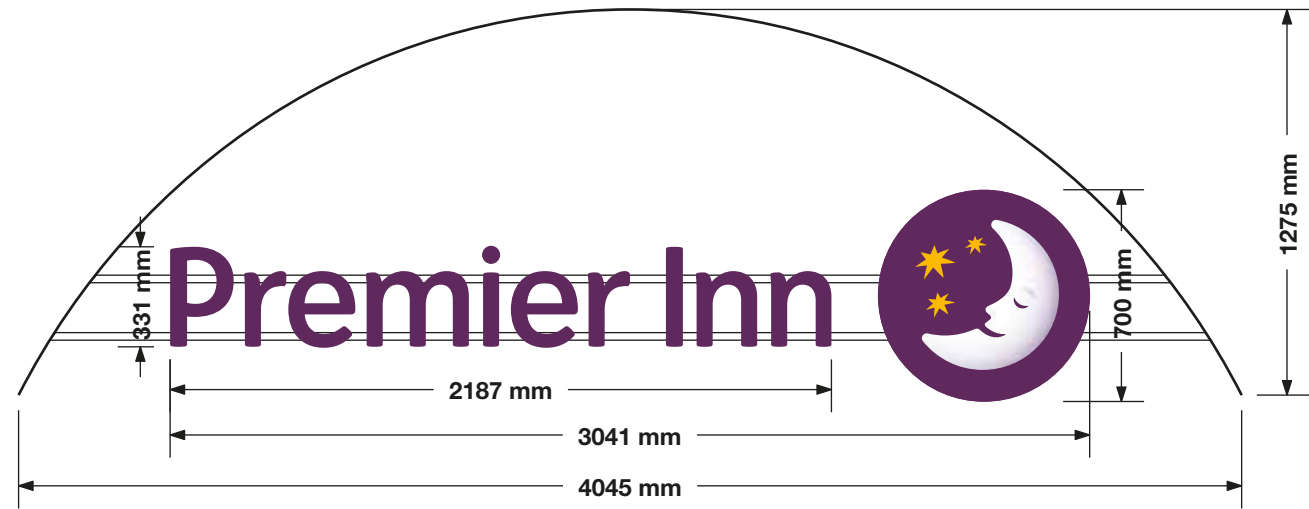

ITEM 02 (Qty 1) **PI-E-24**


Internally illuminated letters

Fabricated by Menden Buchstaben.
Individual built up rim and return letters with 60mm returns to illuminate White.

Internally illuminated roundel

Wall mounting panel to be finished Gloss Silver.
An aluminium roundel fret cut and powder coated Premier Inn Purple satin 70% gloss.
Backed up with 5 mm Opal 050 acrylic. Moon to have digitally printed vinyl applied to face.
Stars to have Golden Yellow vinyl appliedto face.
White LED internal illumination.
Fixed to 25mm x 25mm runnerbars (Colour TBC)

Scale 1:25

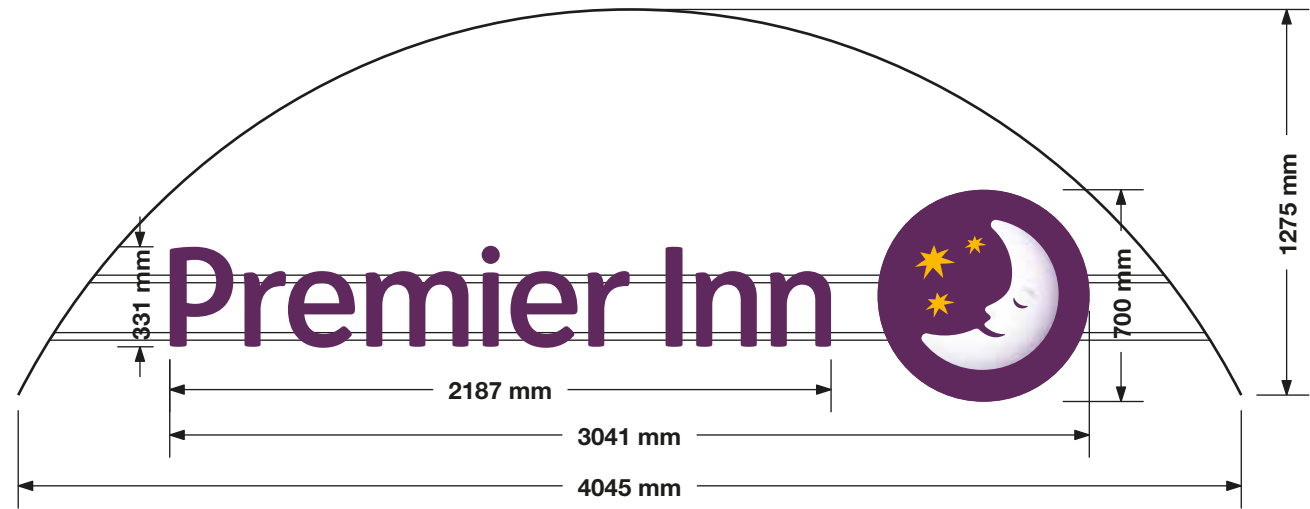

WHITBREAD

PREMIER INN
MANCHESTER CIRCLE
SQUARE
CIRCLE SQUARE
MANCHESTER
M1

145779 (REV B)
06/08/20 - KA

COPYRIGHT :
THE ATTACHED DESIGNS AND ILLUSTRATIONS
ARE INTENDED SOLELY FOR, AND SHOULD
ONLY BE USED BY, THOSE TO WHOM THIS
DESIGN SPECIFICATION IS ADDRESSED.

THE CONTENTS ARE STRICTLY
PRIVATE AND CONFIDENTIAL.
ANY FORM OF REPRODUCTION,
DISSEMINATION, COPYING, DISCLOSURE,
MODIFICATION OR DISTRIBUTION IS STRICTLY
PROHIBITED WITHOUT THE PRIOR WRITTEN
CONSENT OF ASHLEIGH SIGNS LTD
(COMPANY NUMBER : 1325080)
WHOSE REGISTERED ADDRESS IS:
ASHLEIGH HOUSE, BECKBRIDGE ROAD,
NORMANTON INDUSTRIAL ESTATE,
NORMANTON. WF6 1TE

colours

Pantone 123

White

Pantone 261c

Silver Wet Spray
Lecher MG 7055

typefaces

House Name -

Artwork supplied

Secondary Text -


Premier Inn Sans Bold

PREMIER INN - MANCHESTER CIRCLE SQUARE

ITEM 03 (Qty 1) **INDIVIDUAL LETTERS & LOGO**

Internally illuminated letters
Fabricated by Menden Buchstaben.
Individual built up rim and return letters with 60mm returns to illuminate Purple.

Internally illuminated roundel
An internally illuminated flex face sign.
Sign case to be powder coated Premier Inn Purple satin 70% gloss.
Complete with applied vinyl graphics.
White 'GE' LED internal illumination.
Scale 1:50

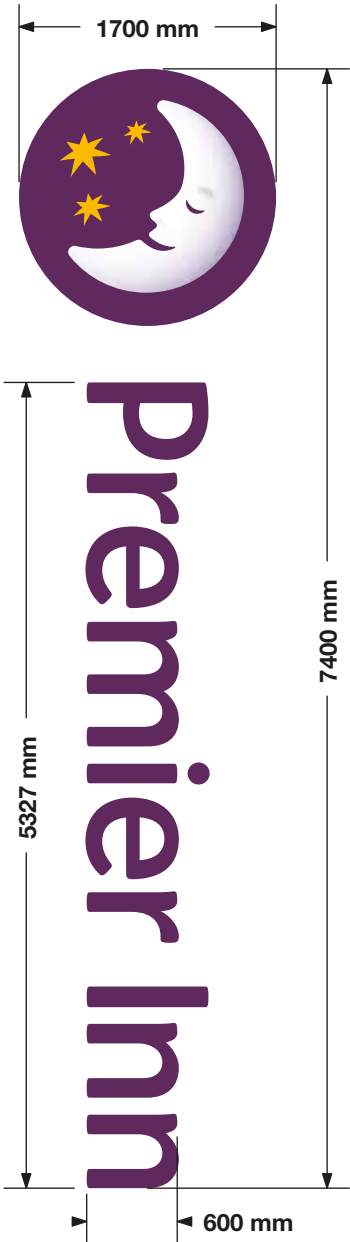

ITEM 04 (Qty 1) **INDIVIDUAL LETTERS & LOGO**

Internally illuminated letters
Fabricated by Menden Buchstaben.
Individual built up rim and return letters with 60mm returns to illuminate Purple.

Internally illuminated roundel
An internally illuminated flex face sign.
Sign case to be powder coated Premier Inn Purple satin 70% gloss.
Complete with applied vinyl graphics.
White 'GE' LED internal illumination.
Scale 1:50




ITEM 05 (Qty 1) **WALL MOUNTED PROJECTING SIGN**

Wall mounted internally illuminated projecting sign.
Featuring:

- An aluminium roundel fret cut and powder coated Premier Inn Purple.
- Backed up with 5 mm Opal 050 acrylic. Moon to have digitally printed Vinyl applied to face.
- Stars to have Golden Yellow vinyl applied to face.
- White 'GE' LED illumination

Scale 1:20

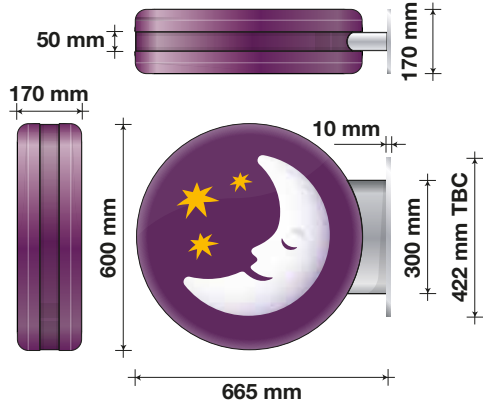


ITEM 06 (Qty 1) **WALL MOUNTED PROJECTING SIGN**

Wall mounted internally illuminated projecting sign.
Featuring:

- An aluminium roundel fret cut and powder coated Premier Inn Purple.
- Backed up with 5 mm Opal 050 acrylic. Moon to have digitally printed Vinyl applied to face.
- Stars to have Golden Yellow vinyl applied to face.
- White 'GE' LED illumination

Scale 1:20

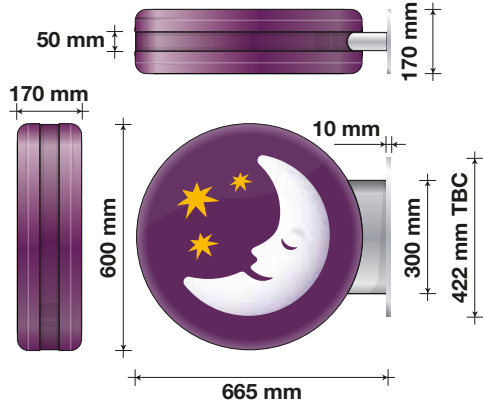

WHITBREAD

PREMIER INN
MANCHESTER CIRCLE
SQUARE
CIRCLE SQUARE
MANCHESTER
M1

145779 (REV B)
06/08/20 - KA

COPYRIGHT :
THE ATTACHED DESIGNS AND ILLUSTRATIONS
ARE INTENDED SOLELY FOR, AND SHOULD
ONLY BE USED BY, THOSE TO WHOM THIS
DESIGN SPECIFICATION IS ADDRESSED.

THE CONTENTS ARE STRICTLY
PRIVATE AND CONFIDENTIAL.


ANY FORM OF REPRODUCTION,
DISSEMINATION, COPYING, DISCLOSURE,
MODIFICATION OR DISTRIBUTION IS STRICTLY
PROHIBITED WITHOUT THE PRIOR WRITTEN
CONSENT OF ASHLEIGH SIGNS LTD

(COMPANY NUMBER : 1325080)


WHOSE REGISTERED ADDRESS IS:
ASHLEIGH HOUSE, BECKBRIDGE ROAD,
NORMANTON INDUSTRIAL ESTATE,
NORMANTON, WF6 1TE

PREMIER INN - MANCHESTER CIRCLE SQUARE

ITEM 07 (Qty 4) **PI-ID4 05B**
Reverse decorated dusted etch
MACAL 798-02 entrance decals.
Scale 1:10

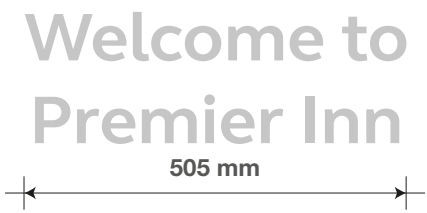

ITEM 08 (Qty Approx. 10M of 2 rows) **PI-ID4 05C**
Reverse decorated dusted etch
MACAL 798-02 entrance decals.
Scale 1:10

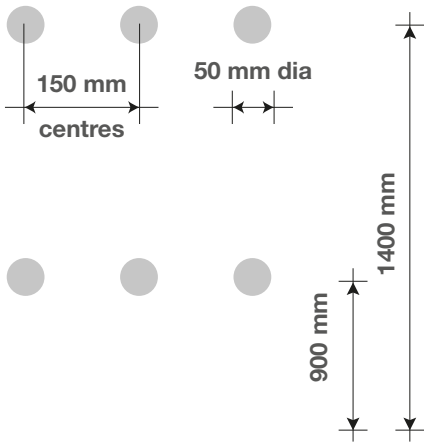

ITEM 09 (Qty 4) **PI-ID4 04**
Rigid PVC Plaque.
Fixed with double sided tape.
Scale 1:10



2No. required,
fixed back to back avoiding
view of fixing method

ITEM 10 (Qty 4) **PI-ID4 05A**
Vinyl sticker.
Scale 1:10



2No. required,
fixed back to back avoiding
view of fixing method

WHITBREAD

PREMIER INN
MANCHESTER CIRCLE
SQUARE
CIRCLE SQUARE
MANCHESTER
M1

145779 (REV B)
06/08/20 - KA

COPYRIGHT :
THE ATTACHED DESIGNS AND ILLUSTRATIONS
ARE INTENDED SOLELY FOR, AND SHOULD
ONLY BE USED BY, THOSE TO WHOM THIS
DESIGN SPECIFICATION IS ADDRESSED.

THE CONTENTS ARE STRICTLY
PRIVATE AND CONFIDENTIAL.

ANY FORM OF REPRODUCTION,
DISSEMINATION, COPYING, DISCLOSURE,
MODIFICATION OR DISTRIBUTION IS STRICTLY
PROHIBITED WITHOUT THE PRIOR WRITTEN
CONSENT OF ASHLEIGH SIGNS LTD


(COMPANY NUMBER : 1325080)

WHOSE REGISTERED ADDRESS IS:
ASHLEIGH HOUSE, BECKBRIDGE ROAD,
NORMANTON INDUSTRIAL ESTATE,
NORMANTON. WF6 1TE

PREMIER INN - MANCHESTER CIRCLE SQUARE



East Elevation - Scale 1:250 @ A3

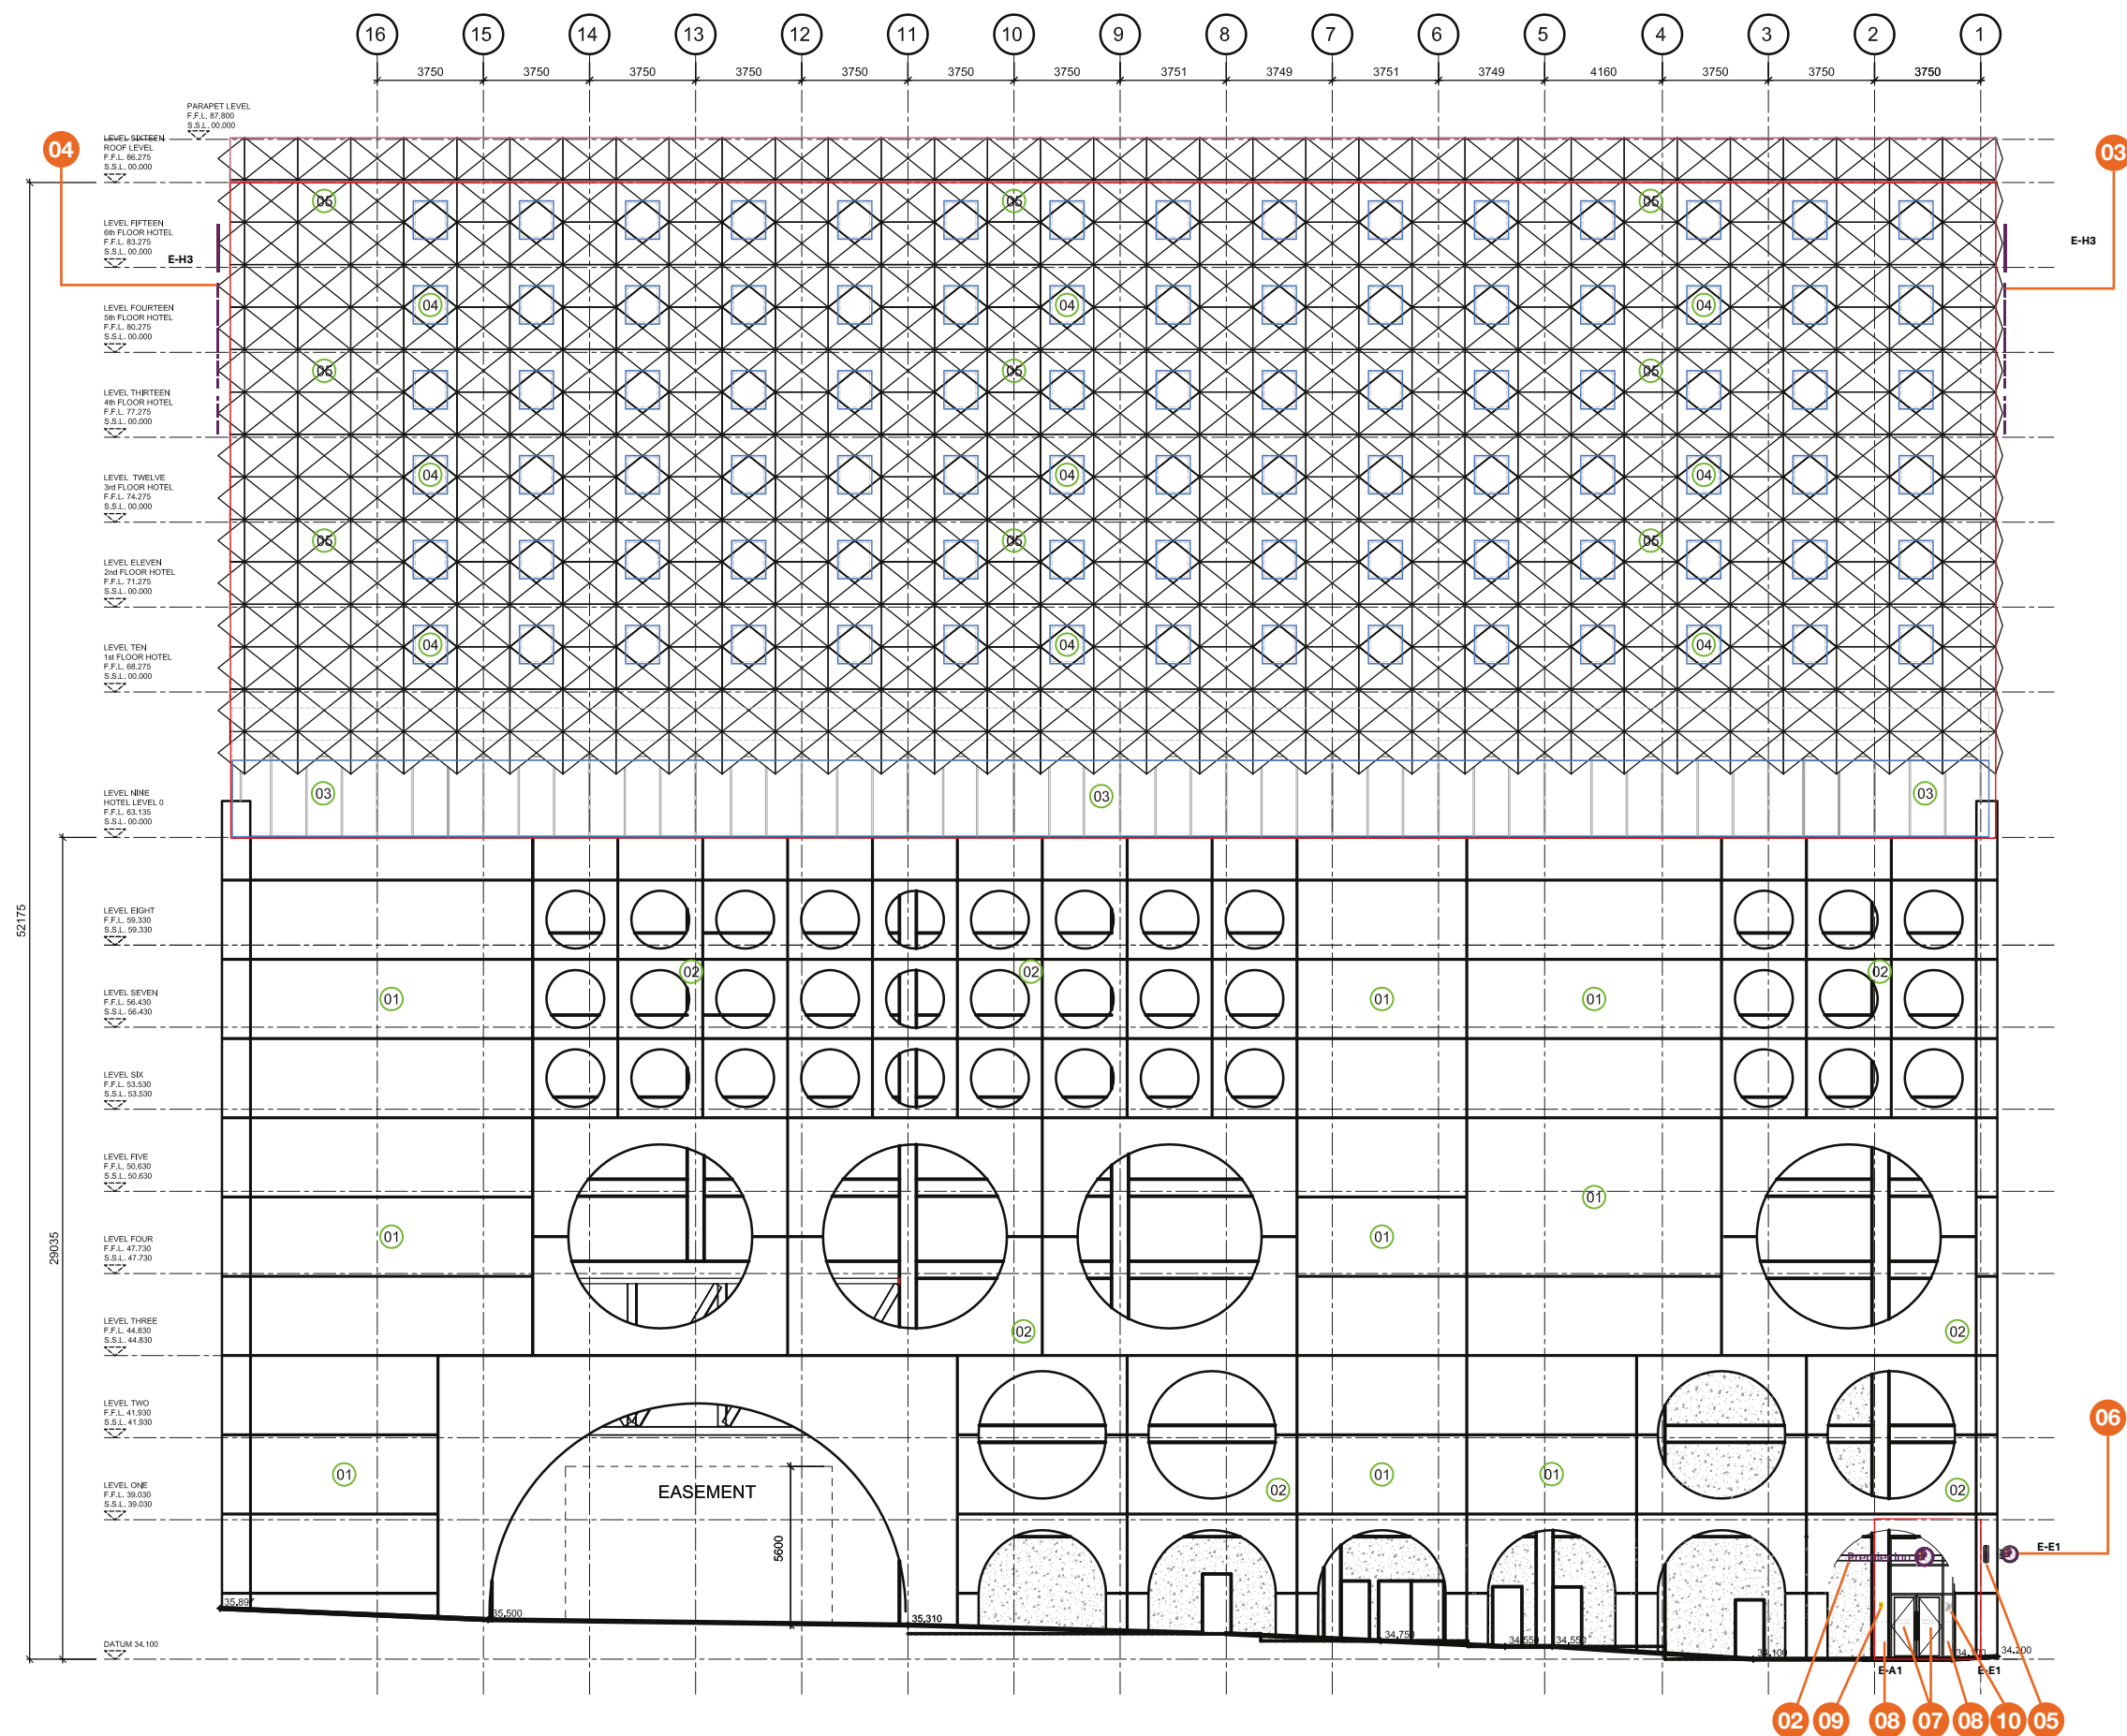

WHITBREAD

PREMIER INN
MANCHESTER CIRCLE
SQUARE
CIRCLE SQUARE
MANCHESTER
M1

145779 (REV B)
06/08/20 - KA


COPYRIGHT :
THE ATTACHED DESIGNS AND ILLUSTRATIONS
ARE INTENDED SOLELY FOR, AND SHOULD
ONLY BE USED BY, THOSE TO WHOM THIS
DESIGN SPECIFICATION IS ADDRESSED.

THE CONTENTS ARE STRICTLY
PRIVATE AND CONFIDENTIAL.
ANY FORM OF REPRODUCTION,
DISSEMINATION, COPYING, DISCLOSURE,
MODIFICATION OR DISTRIBUTION IS STRICTLY
PROHIBITED WITHOUT THE PRIOR WRITTEN
CONSENT OF ASHLEIGH SIGNS LTD
(COMPANY NUMBER : 1325080)
WHOSE REGISTERED ADDRESS IS:
ASHLEIGH HOUSE, BECKBRIDGE ROAD,
NORMANTON INDUSTRIAL ESTATE,
NORMANTON, WF6 1TE

PREMIER INN - MANCHESTER CIRCLE SQUARE



South Elevation - Scale 1:250 @ A3

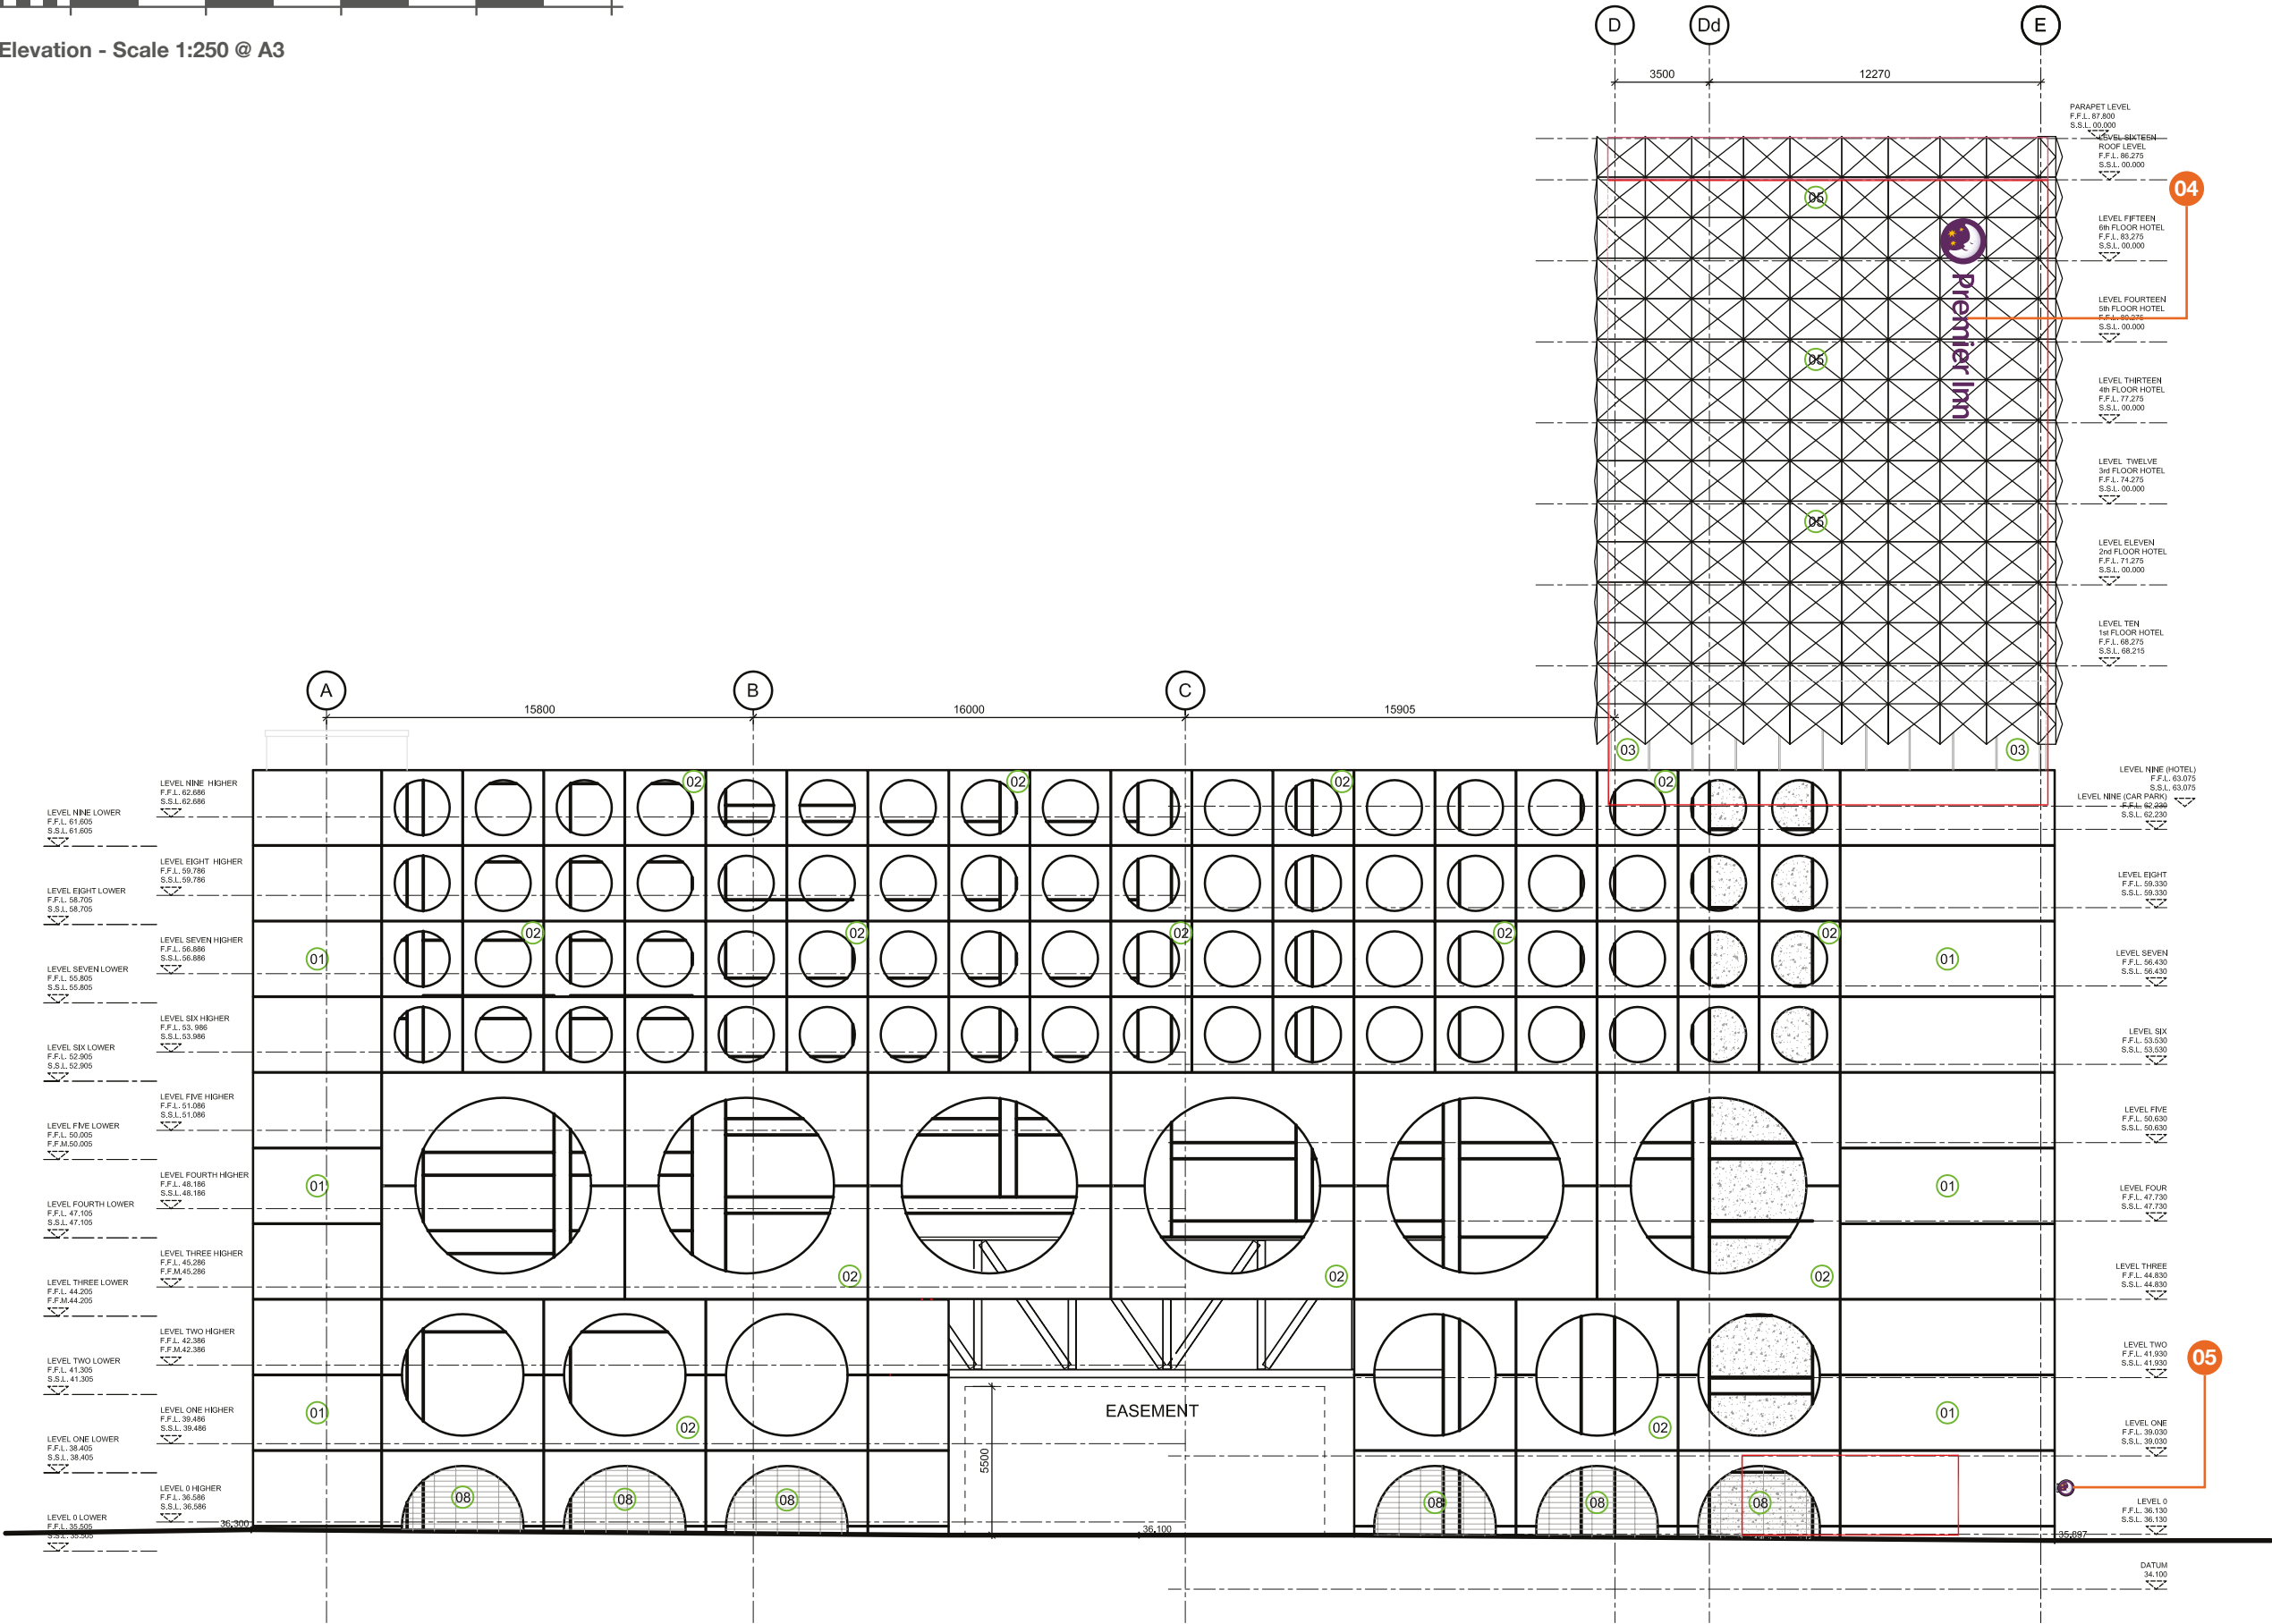

WHITBREAD

PREMIER INN
MANCHESTER CIRCLE
SQUARE
CIRCLE SQUARE
MANCHESTER
M1

145779 (REV B)
06/08/20 - KA

COPYRIGHT :
THE ATTACHED DESIGNS AND ILLUSTRATIONS
ARE INTENDED SOLELY FOR, AND SHOULD
ONLY BE USED BY, THOSE TO WHOM THIS
DESIGN SPECIFICATION IS ADDRESSED.


THE CONTENTS ARE STRICTLY
PRIVATE AND CONFIDENTIAL.
ANY FORM OF REPRODUCTION,
DISSEMINATION, COPYING, DISCLOSURE,
MODIFICATION OR DISTRIBUTION IS STRICTLY
PROHIBITED WITHOUT THE PRIOR WRITTEN
CONSENT OF ASHLEIGH SIGNS LTD

(COMPANY NUMBER : 1325080)
WHOSE REGISTERED ADDRESS IS:
ASHLEIGH HOUSE, BECKBRIDGE ROAD,
NORMANTON INDUSTRIAL ESTATE,
NORMANTON, WF6 1TE

PREMIER INN - MANCHESTER CIRCLE SQUARE



West Elevation - Scale 1:250 @ A3

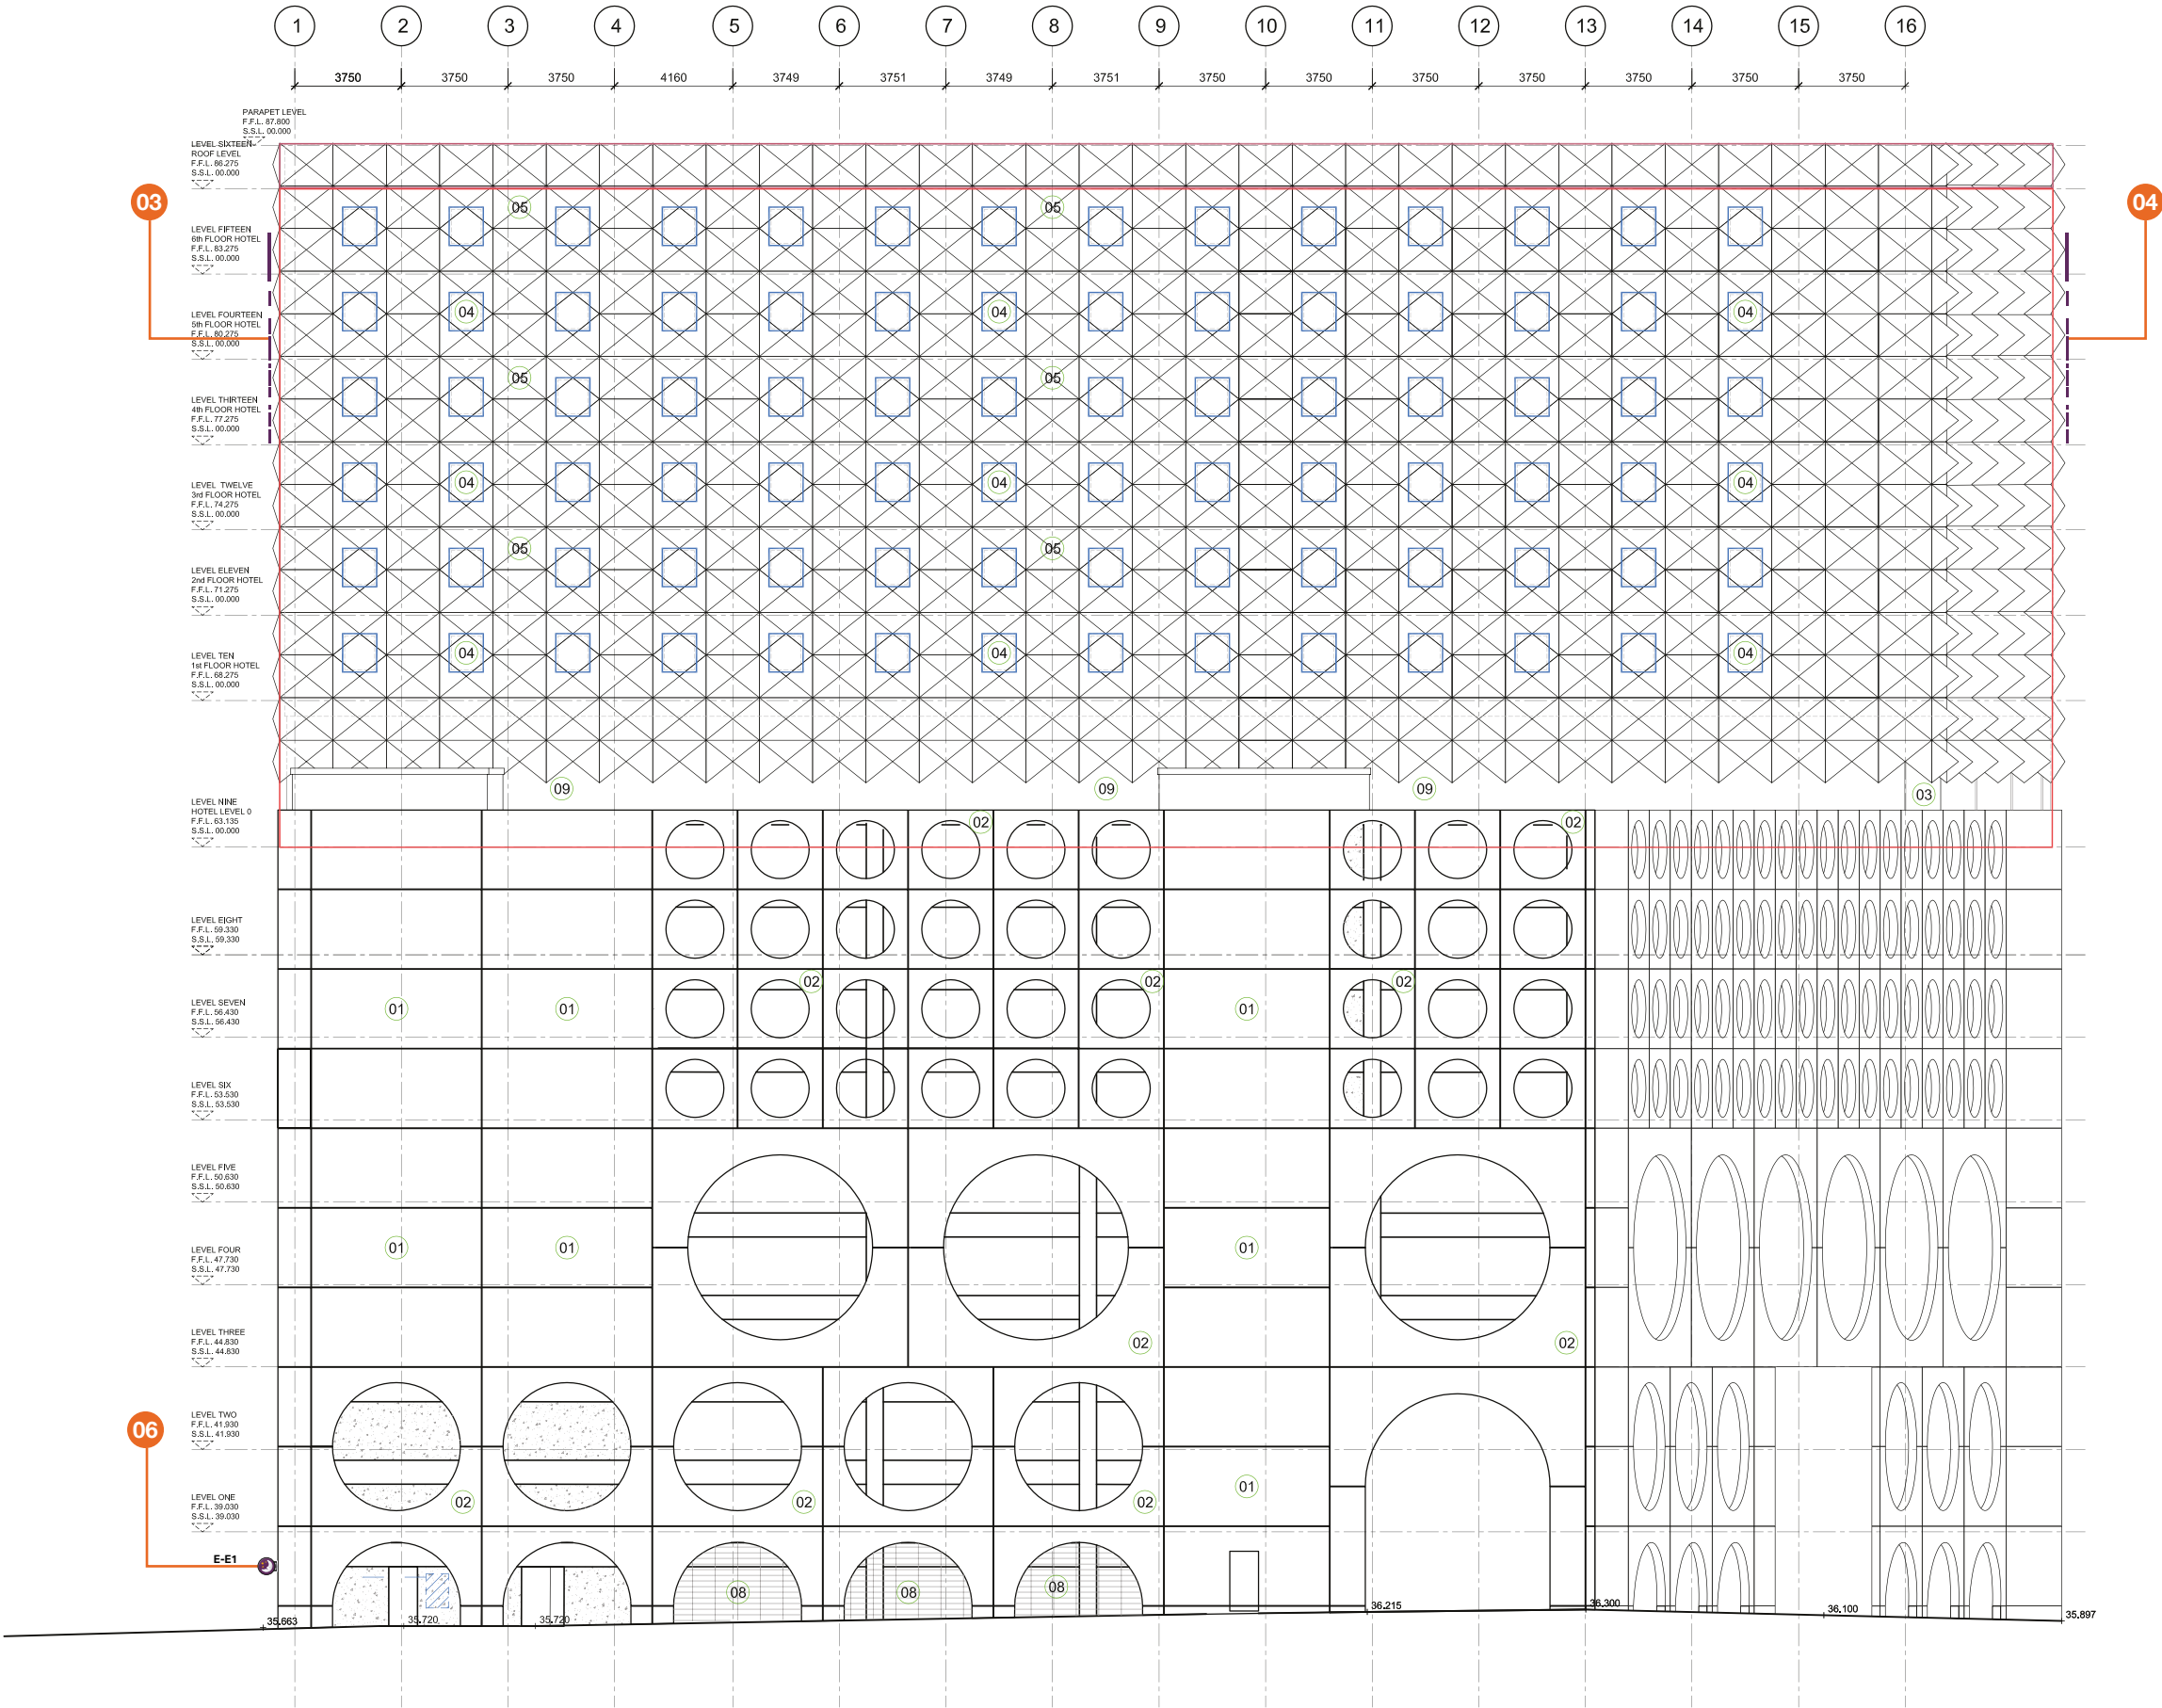

WHITBREAD

PREMIER INN
MANCHESTER CIRCLE
SQUARE
CIRCLE SQUARE
MANCHESTER
M1

145779 (REV B)
06/08/20 - KA


COPYRIGHT :
THE ATTACHED DESIGNS AND ILLUSTRATIONS
ARE INTENDED SOLELY FOR, AND SHOULD
ONLY BE USED BY, THOSE TO WHOM THIS
DESIGN SPECIFICATION IS ADDRESSED.

THE CONTENTS ARE STRICTLY
PRIVATE AND CONFIDENTIAL.
ANY FORM OF REPRODUCTION,
DISSEMINATION, COPYING, DISCLOSURE,
MODIFICATION OR DISTRIBUTION IS STRICTLY
PROHIBITED WITHOUT THE PRIOR WRITTEN
CONSENT OF ASHLEIGH SIGNS LTD
(COMPANY NUMBER : 1325080)
WHOSE REGISTERED ADDRESS IS:
ASHLEIGH HOUSE, BECKBRIDGE ROAD,
NORMANTON INDUSTRIAL ESTATE,
NORMANTON, WF6 1TE

PREMIER INN - MANCHESTER CIRCLE SQUARE



North Elevation - Scale 1:250 @ A3

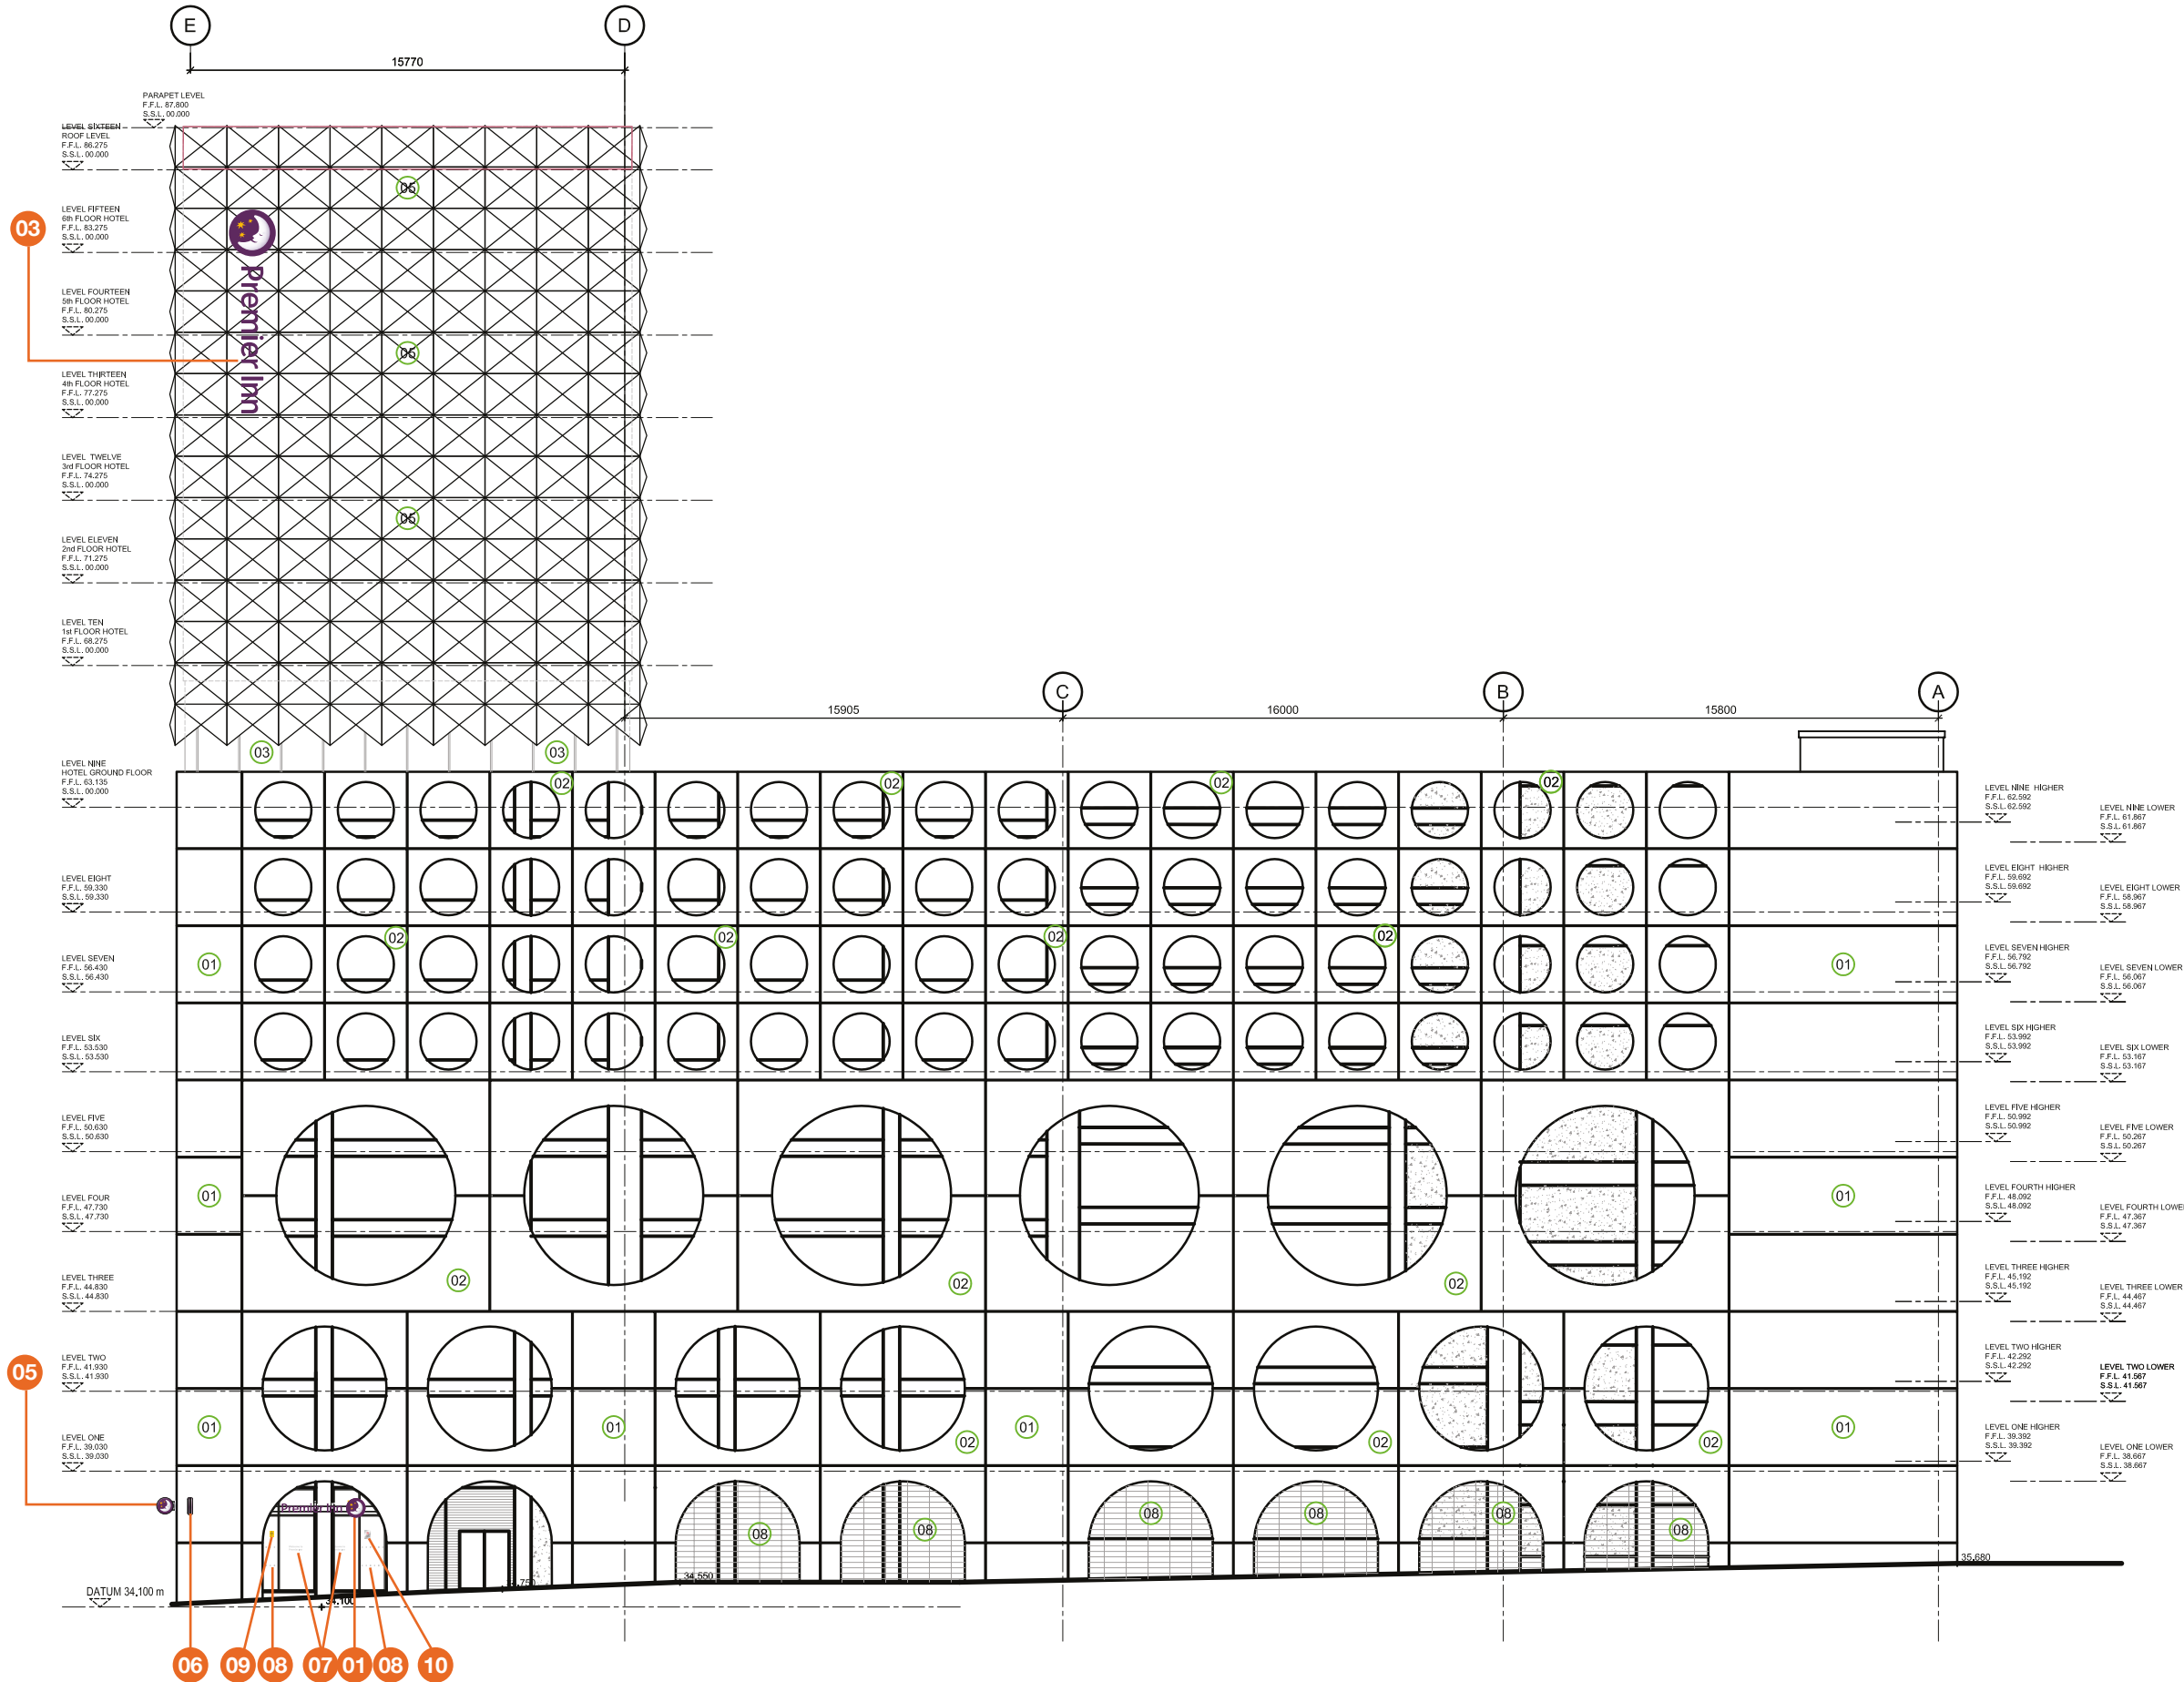

WHITBREAD

PREMIER INN
MANCHESTER CIRCLE
SQUARE
CIRCLE SQUARE
MANCHESTER
M1

145779 (REV B)
06/08/20 - KA

COPYRIGHT :
THE ATTACHED DESIGNS AND ILLUSTRATIONS
ARE INTENDED SOLELY FOR, AND SHOULD
ONLY BE USED BY, THOSE TO WHOM THIS
DESIGN SPECIFICATION IS ADDRESSED.

THE CONTENTS ARE STRICTLY
PRIVATE AND CONFIDENTIAL.

ANY FORM OF REPRODUCTION,
DISSEMINATION, COPYING, DISCLOSURE,
MODIFICATION OR DISTRIBUTION IS STRICTLY
PROHIBITED WITHOUT THE PRIOR WRITTEN
CONSENT OF ASHLEIGH SIGNS LTD

(COMPANY NUMBER : 1325080)

WHOSE REGISTERED ADDRESS IS:
ASHLEIGH HOUSE, BECKBRIDGE ROAD,
NORMANTON INDUSTRIAL ESTATE,
NORMANTON, WF6 1TE

PREMIER INN - MANCHESTER CIRCLE SQUARE

PHOTO VISUALS



WHITBREAD

PREMIER INN
MANCHESTER CIRCLE
SQUARE
CIRCLE SQUARE
MANCHESTER
M1

145779 (REV B)
06/08/20 - KA

COPYRIGHT :
THE ATTACHED DESIGNS AND ILLUSTRATIONS
ARE INTENDED SOLELY FOR, AND SHOULD
ONLY BE USED BY, THOSE TO WHOM THIS
DESIGN SPECIFICATION IS ADDRESSED.

THE CONTENTS ARE STRICTLY
PRIVATE AND CONFIDENTIAL.

ANY FORM OF REPRODUCTION,
DISSEMINATION, COPYING, DISCLOSURE,
MODIFICATION OR DISTRIBUTION IS STRICTLY
PROHIBITED WITHOUT THE PRIOR WRITTEN
CONSENT OF ASHLEIGH SIGNS LTD

(COMPANY NUMBER : 1325080)

WHOSE REGISTERED ADDRESS IS:
ASHLEIGH HOUSE, BECKBRIDGE ROAD,
NORMANTON INDUSTRIAL ESTATE,
NORMANTON, WF6 1TE



Premier Inn

03



06


01



05



02

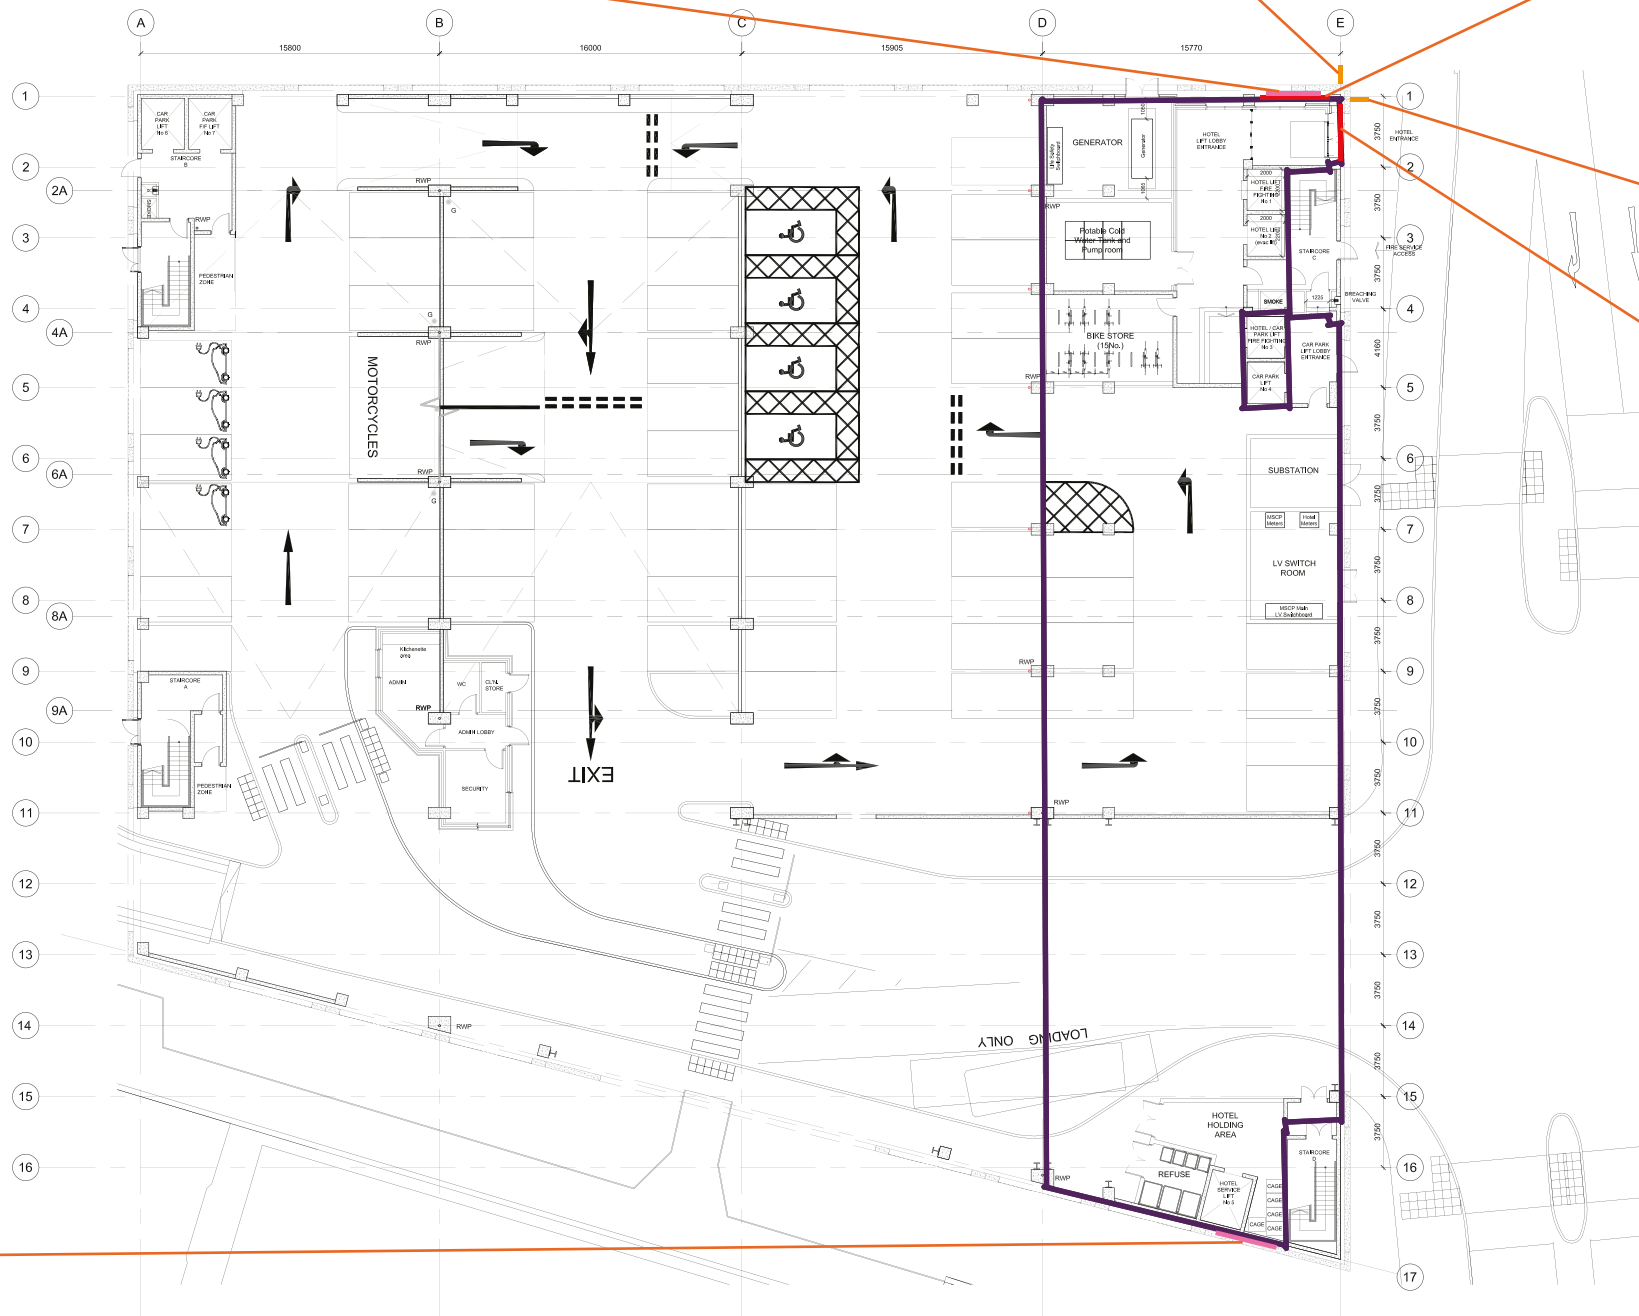

04



Premier Inn

WHITBREAD

PREMIER INN
MANCHESTER CIRCLE
SQUARE
CIRCLE SQUARE
MANCHESTER
M1

145779 (REV B)
06/08/20 - KA

COPYRIGHT :
THE ATTACHED DESIGNS AND ILLUSTRATIONS
ARE INTENDED SOLELY FOR, AND SHOULD
ONLY BE USED BY, THOSE TO WHOM THIS
DESIGN SPECIFICATION IS ADDRESSED.

THE CONTENTS ARE STRICTLY
PRIVATE AND CONFIDENTIAL.
ANY FORM OF REPRODUCTION,
DISSEMINATION, COPYING, DISCLOSURE,
MODIFICATION OR DISTRIBUTION IS STRICTLY
PROHIBITED WITHOUT THE PRIOR WRITTEN
CONSENT OF ASHLEIGH SIGNS LTD

(COMPANY NUMBER : 1325080)
WHOSE REGISTERED ADDRESS IS:
ASHLEIGH HOUSE, BECKBRIDGE ROAD,
NORMANTON INDUSTRIAL ESTATE,
NORMANTON, WF6 1TE