




PROPOSED FRONT ELEVATION @ 1:100



PROPOSED SIDE ELEVATION @ 1:100




PROPOSED REAR ELEVATION @ 1:100

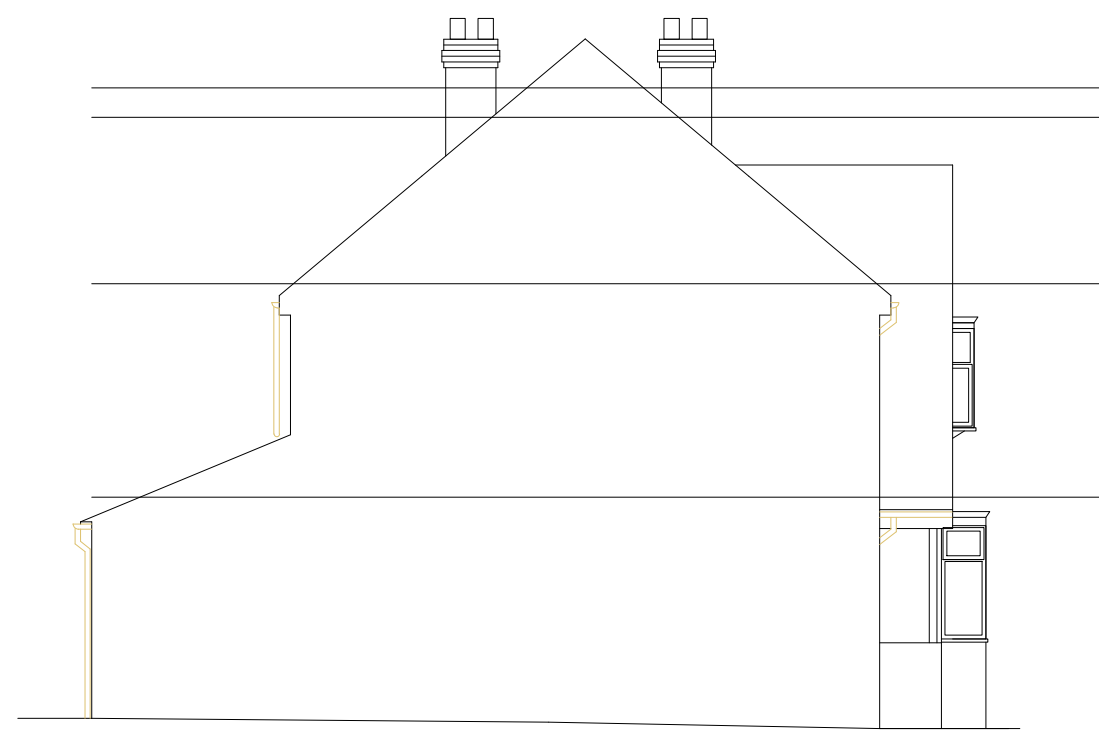


PROPOSED SIDE ELEVATION @ 1:100

© this drawing and the building works depicted are the copyright of **DEN** and may not be reproduced or amended except by written permission. no liability will be accepted for amendments made by other persons.
all dimensions to be checked on site and architect notified of any discrepancies prior to commencement.
do not scale.


notes:

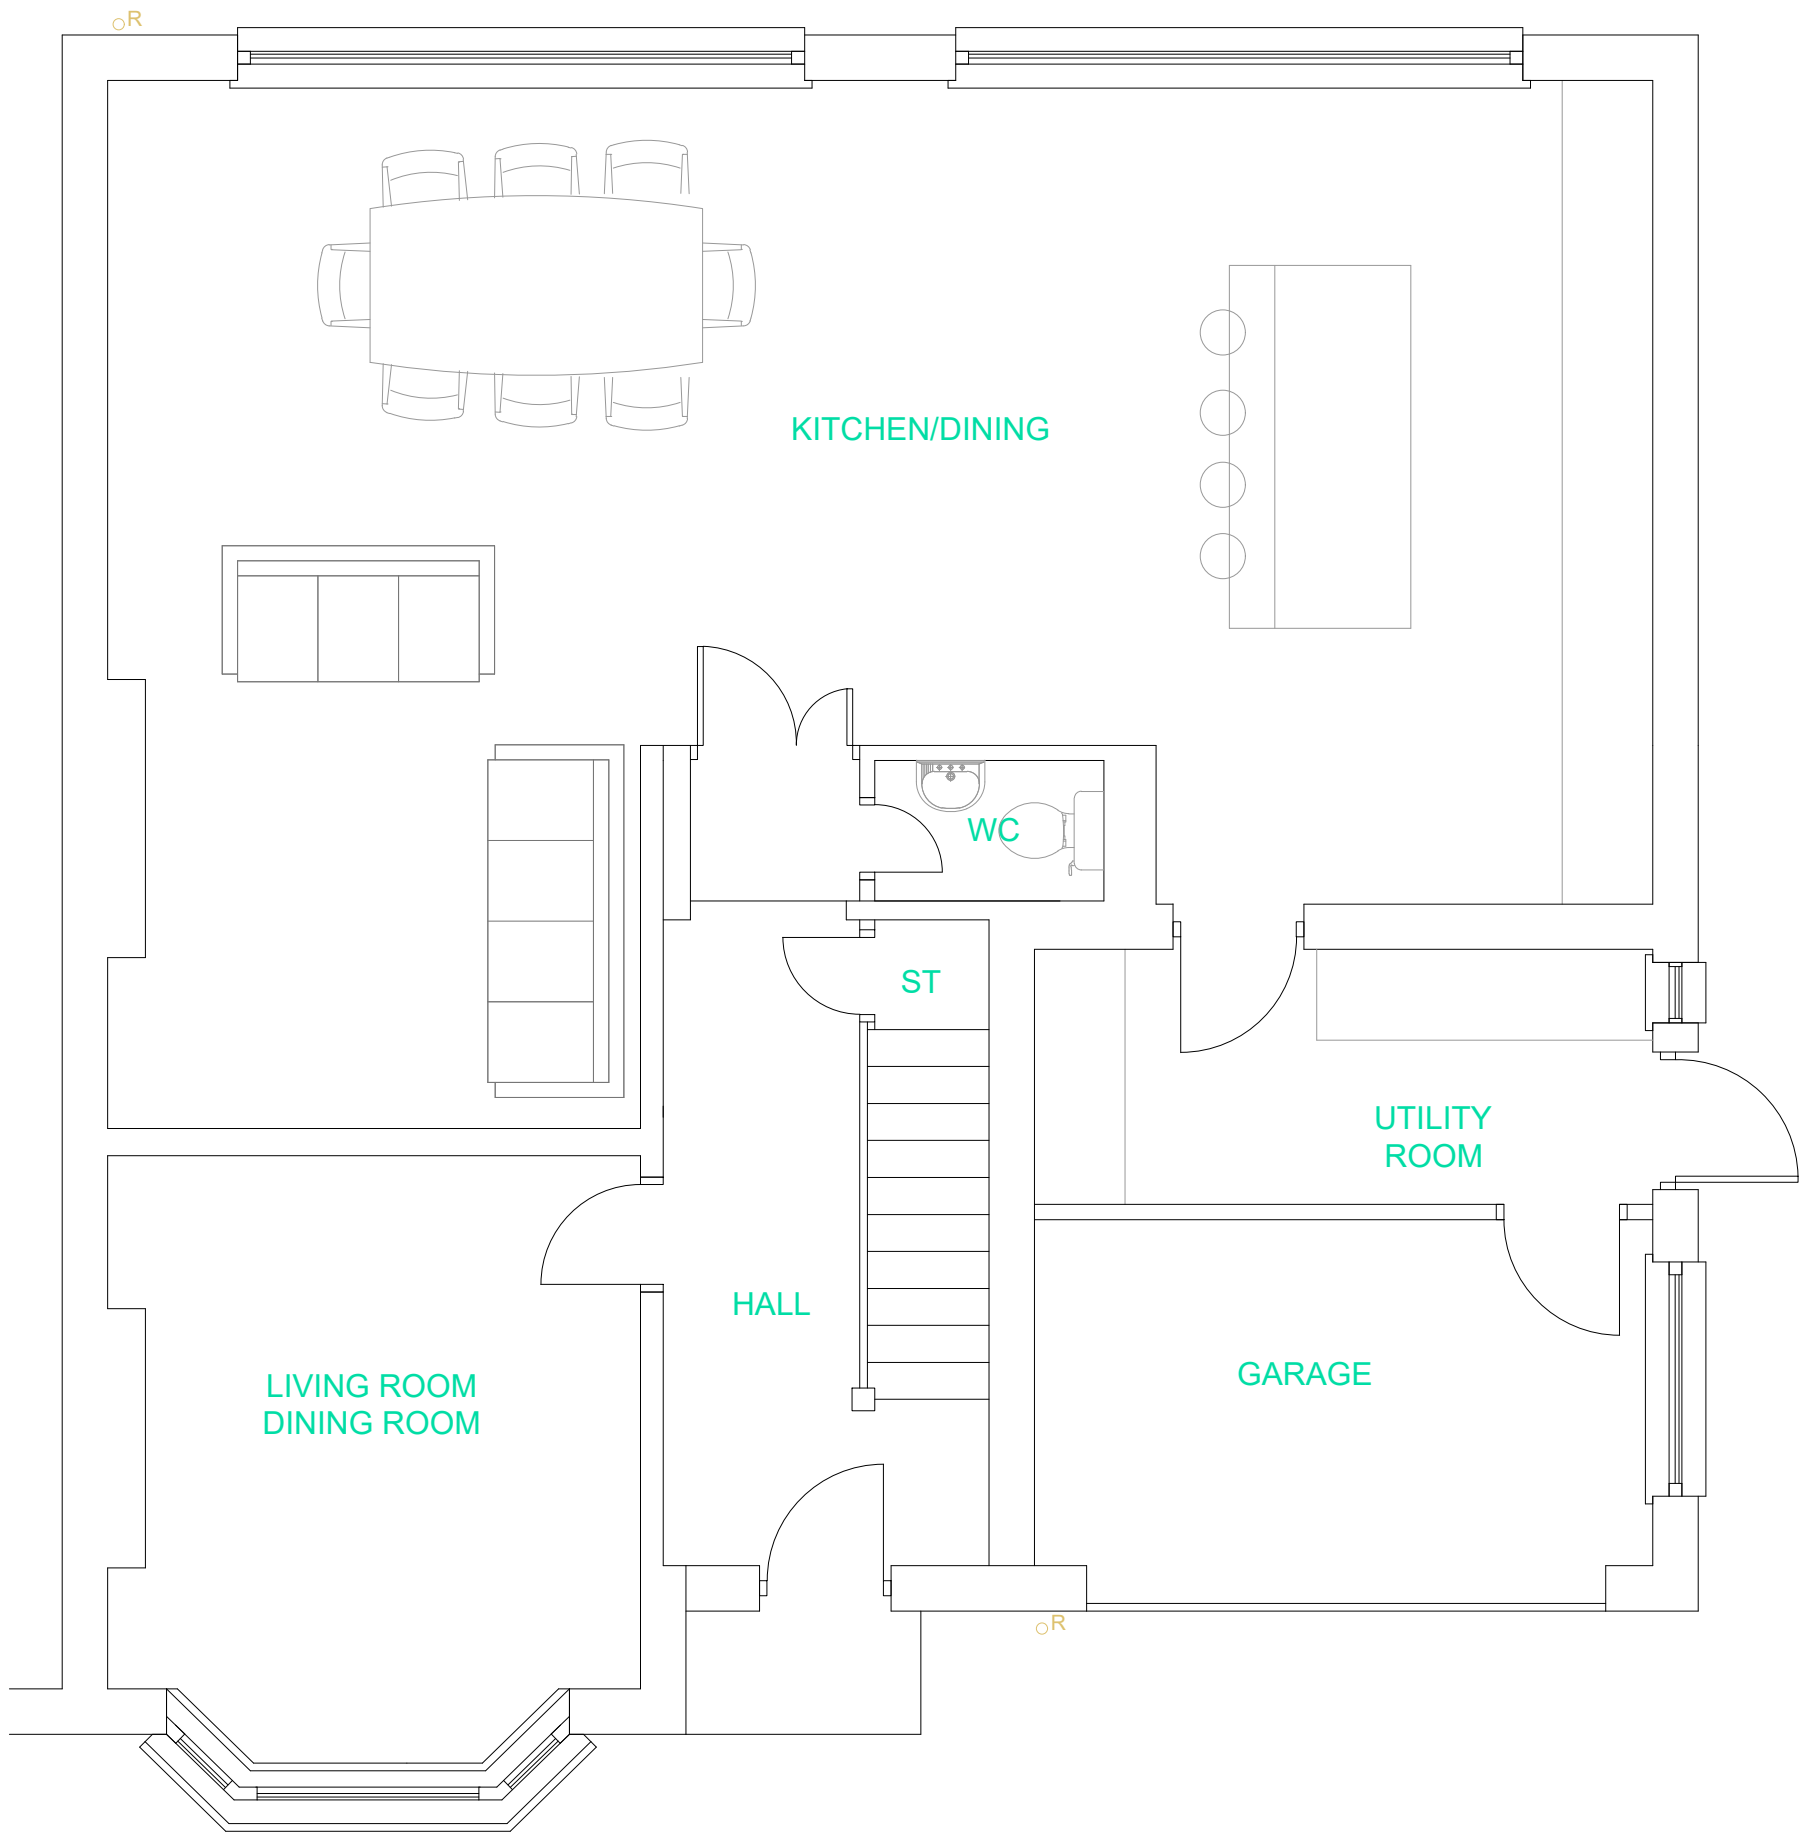

PROPOSED GROUND FLOOR PLAN @ 1:50

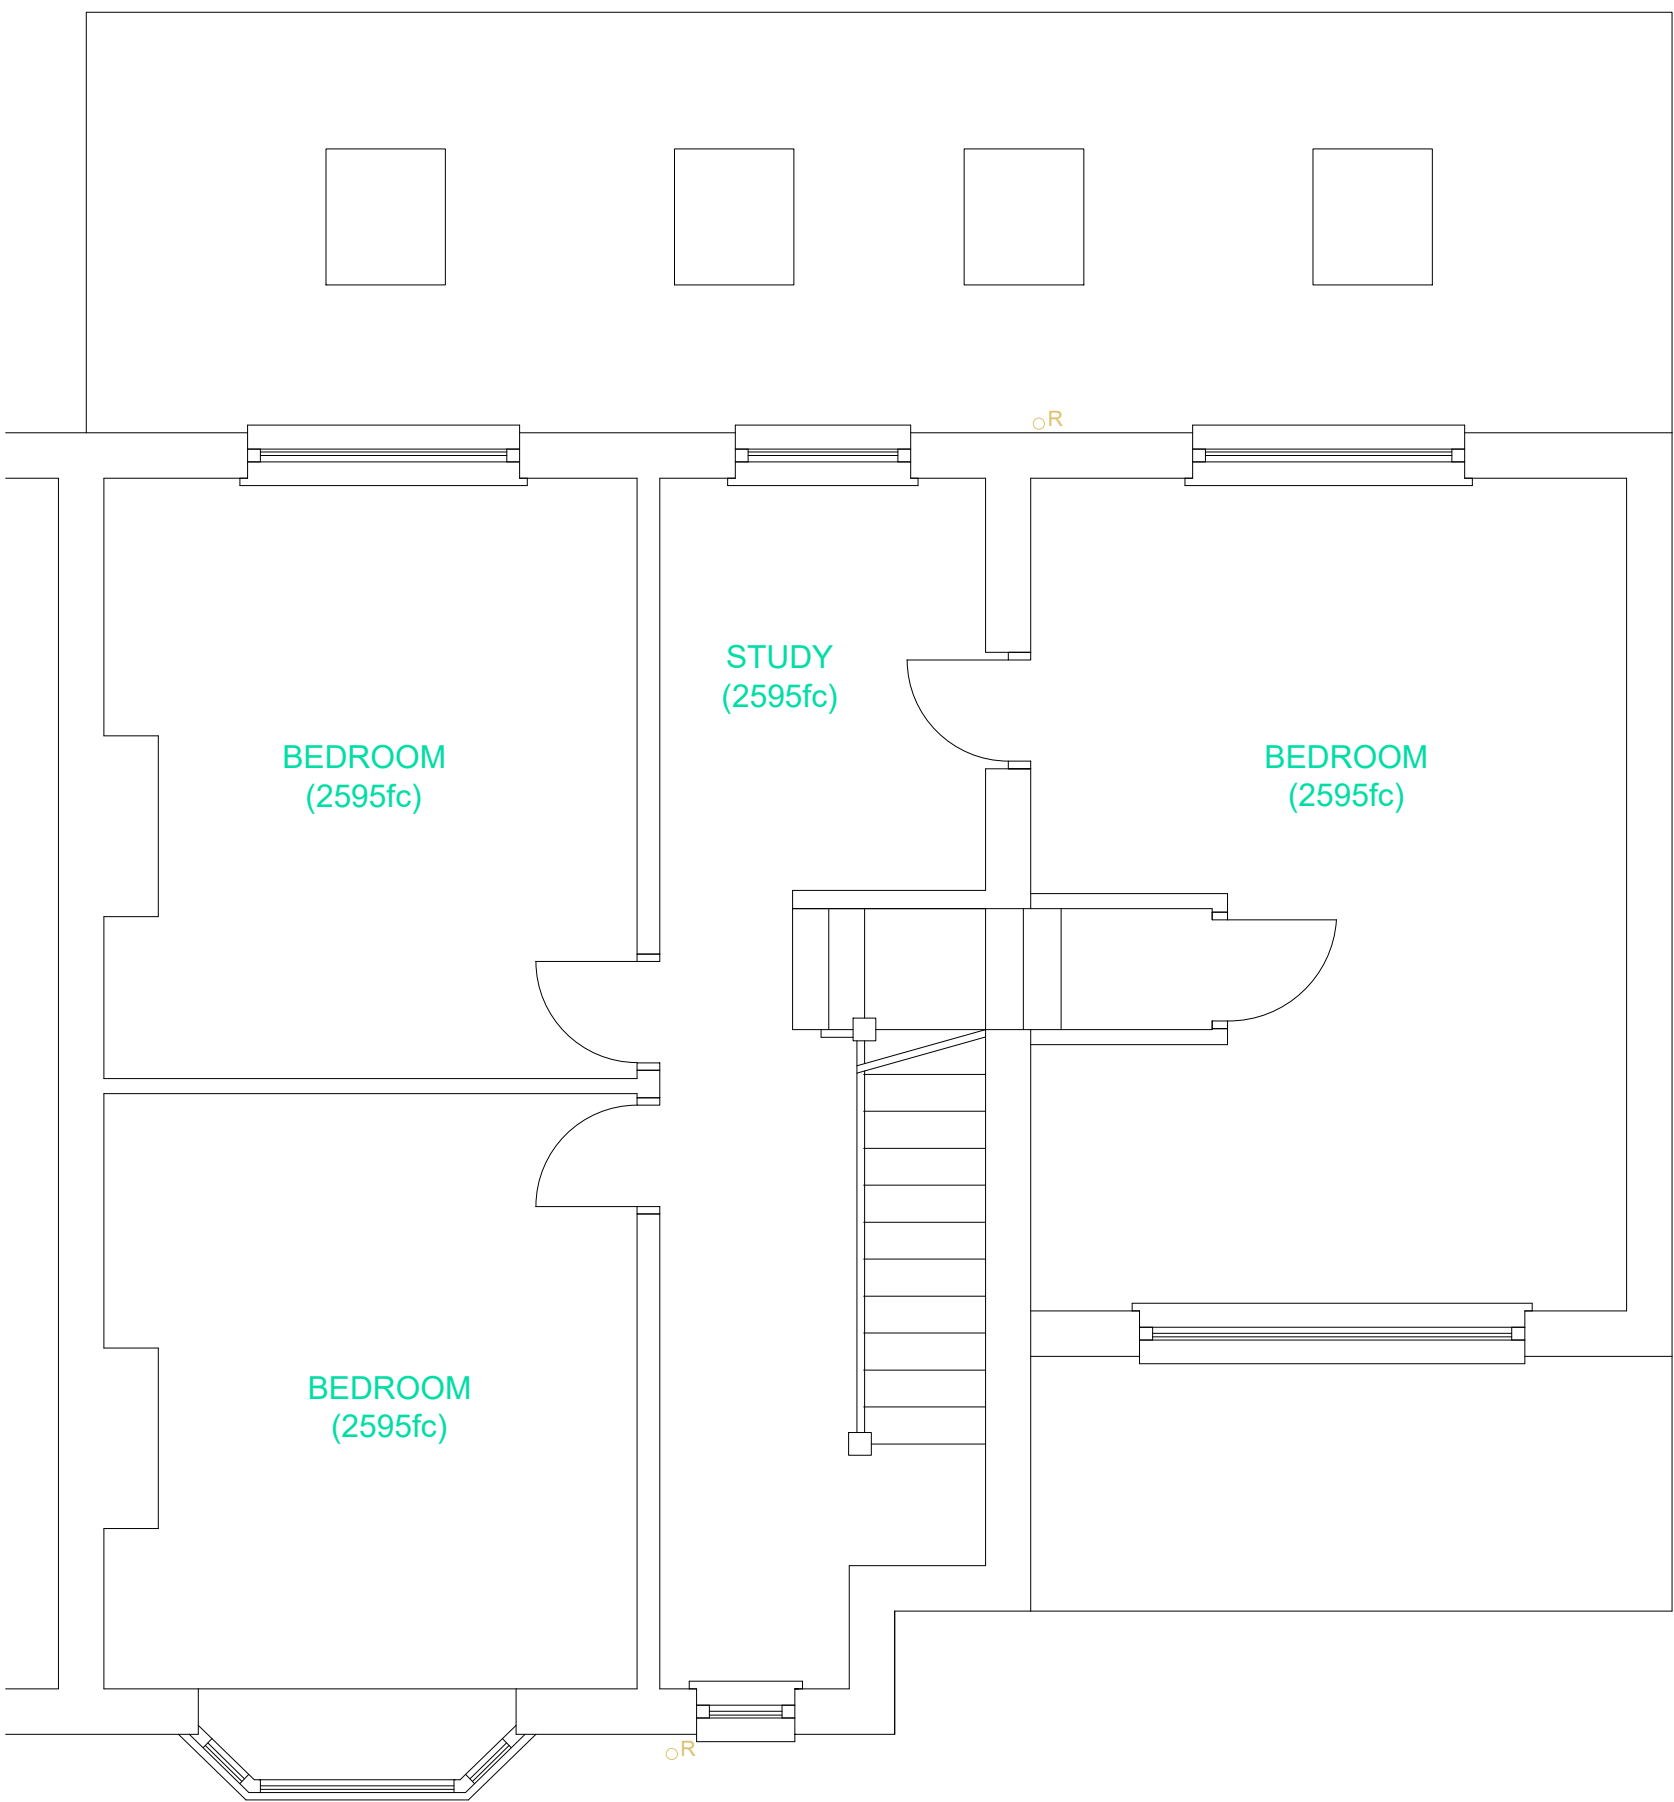

PROPOSED FIRST FLOOR PLAN @ 1:50

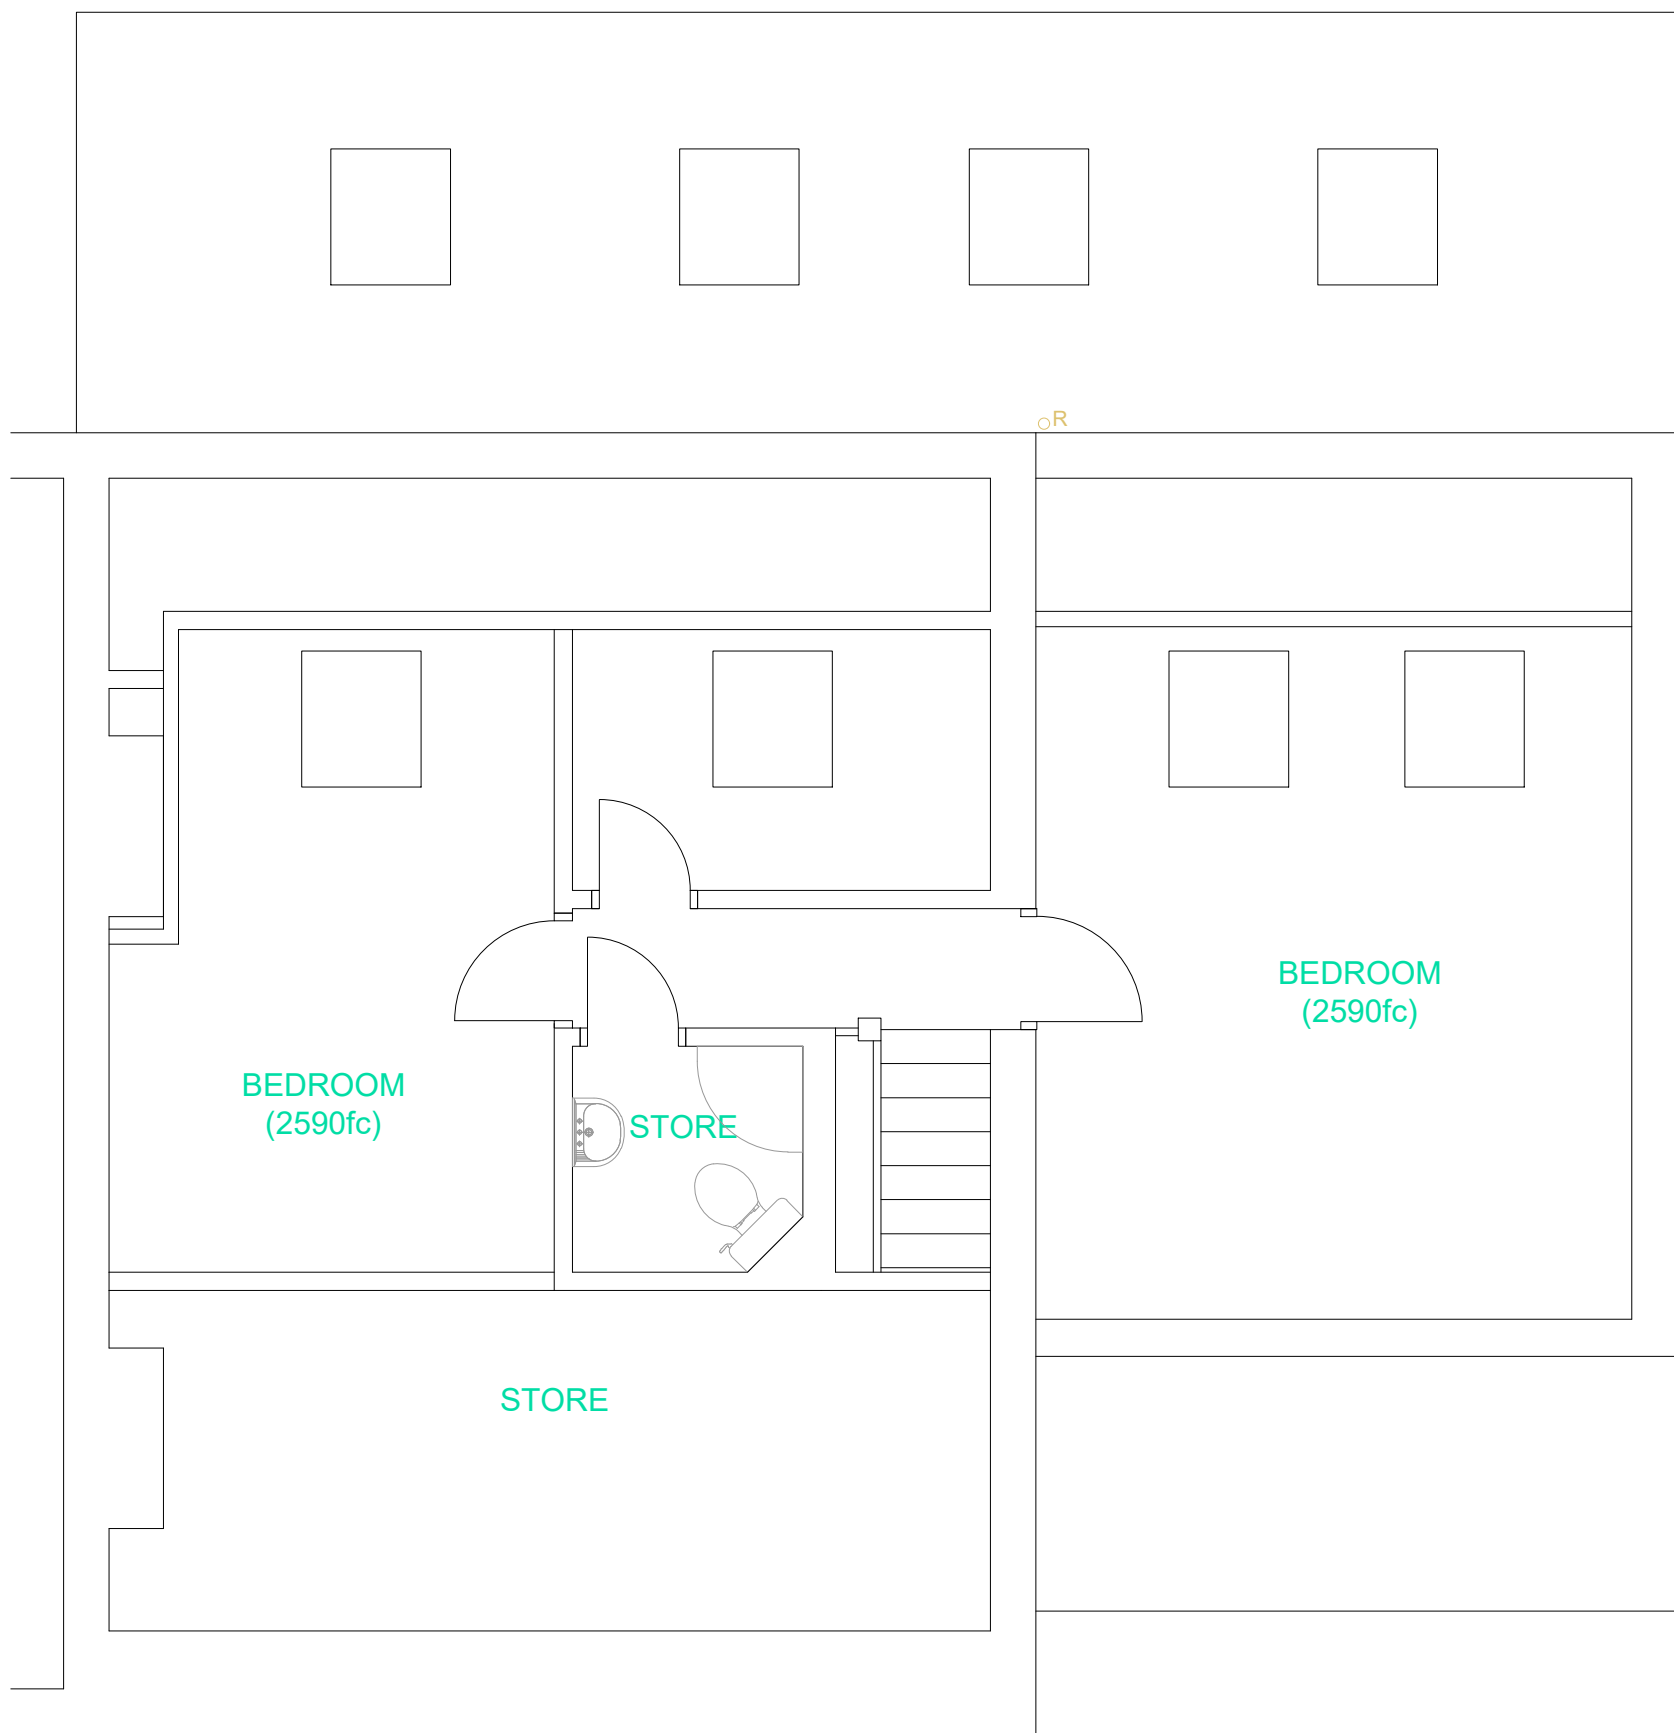

PROPOSED SECOND FLOOR PLAN @ 1:50

B	24.07.20	Planners comments incorporated	DAD	DAD
A	07.07.20	Planners comments incorporated	DAD	DAD
rev:	date:	comment(s):	name: check:	



david@dendesigns.co.uk
dendesigns.co.uk

status: **PLANNING**

client: **DAVE HAIKNEY**

job: **29 HURSTVILLE ROAD, CHORLTON**

title: **PLANNING DRAWINGS**

drawn: DD date: NOV 2019 scale : AS SHOWN @ A1

job no: **356** drg no: **RESI-02 Rev B**

DEN DESIGNS - BROADOAK LANE - MOBBERLEY - CHESHIRE - WA16 6JT

T: +44 (0)7469 878 461 E: david@dendesigns.co.uk

www.dendesigns.co.uk