



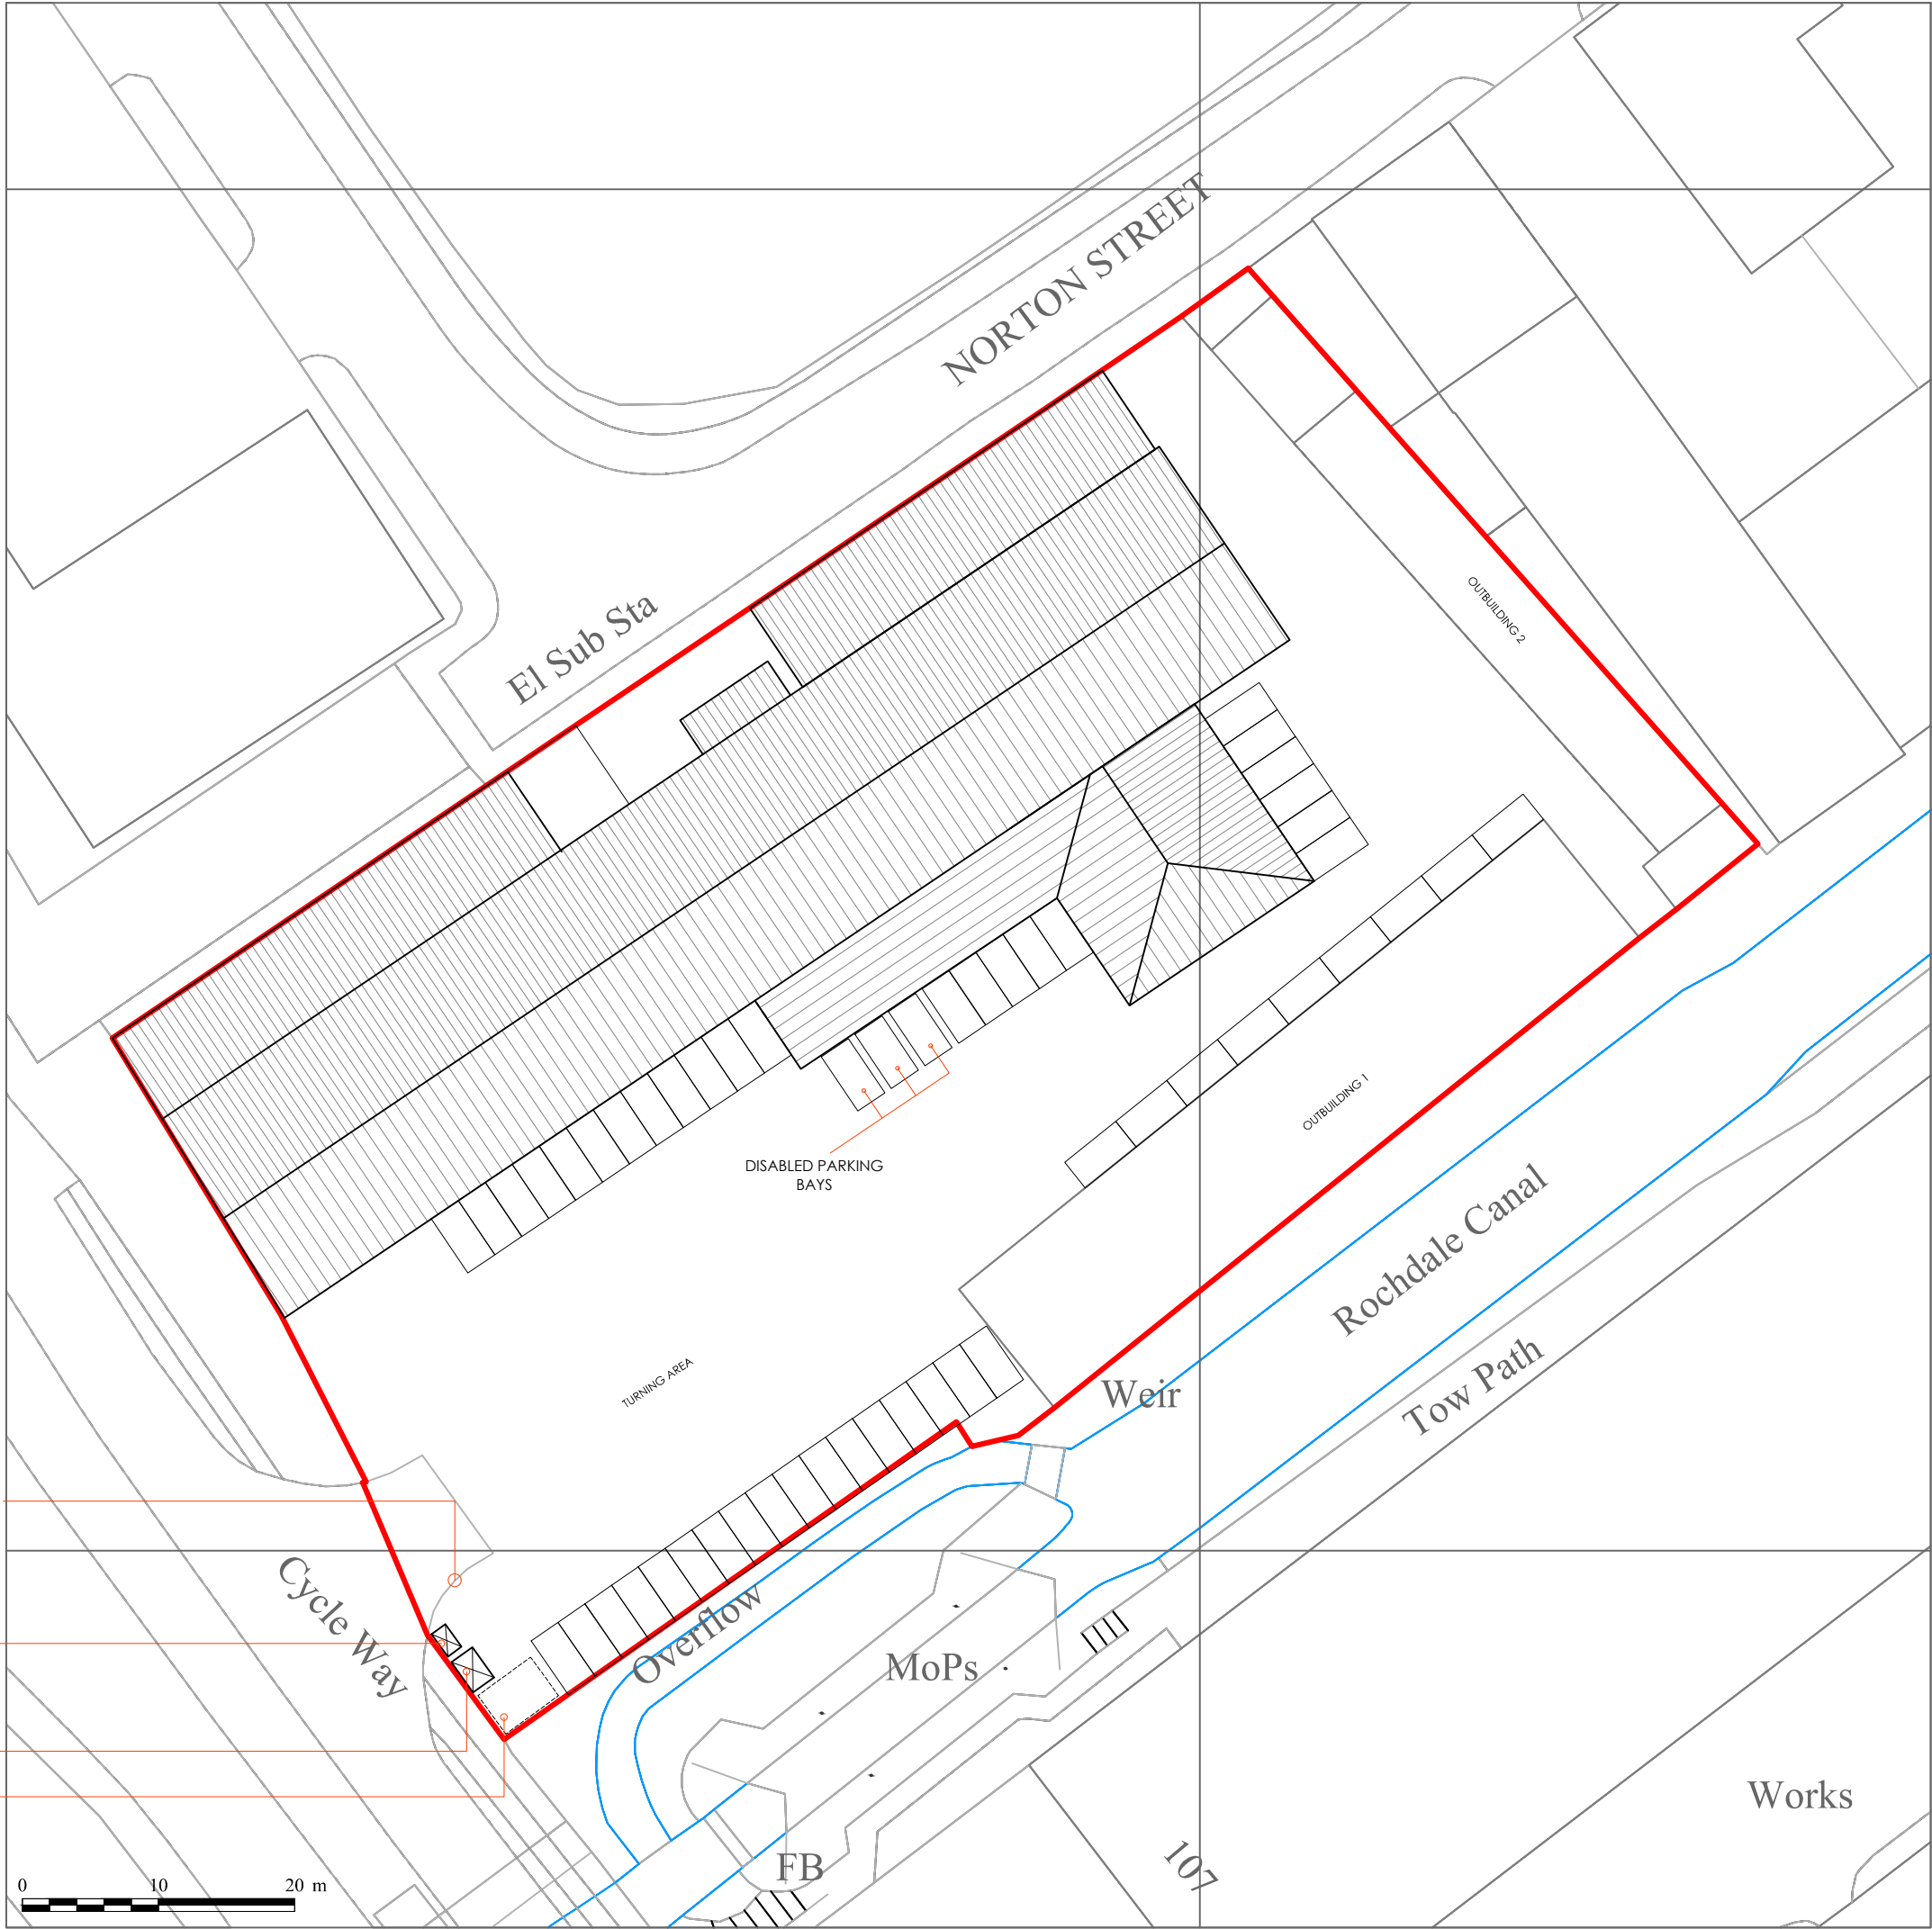

- SPEED SIGNAGE
AS FOLLOWS:
- 1 X SLOW
 - 1 X 5 MPH LIMIT
 - 1x LARGE VEHICLE WARNING
- COMPACTOR
- BAILER
- WASTE COLLECTION
POINT

 

World Copyright ©
The reproduction of any part of this design, whether in
drawing, electronic or three dimensional forms is prohibited
without the express permission of Edmondson Design Limited.

REVISION

date	revision description	initt	rev
20.07.2020	Planning Issue	JE	A
22.07.2020	Planning Issue revised.	JE	B
05.08.2020	Revised waste collection point as instructed.	JE	C

General Notes
Drawings are intended to support a planning
application only. Drawings are not to be used
for building control review, building regulations,
construction, fabrication or any other work on
site.

PROJECT:
Global Auctioneers, Manchester

CLIENT:
Mr. M. Duffy

DRAWING TITLE:
Proposed Site Plan

DRAWING No: **2036 PL 200 C**

SCALE: **1:500 @ A3**

DATE: **13.07.2020**

DRAWN BY: **JE** CHECKED BY: ******

Edmondson Design Limited
Architectural Design and Planning Services
W: edmondsondesign.co.uk
T: 07881957321
E: john@edmondsondeign.co.uk