



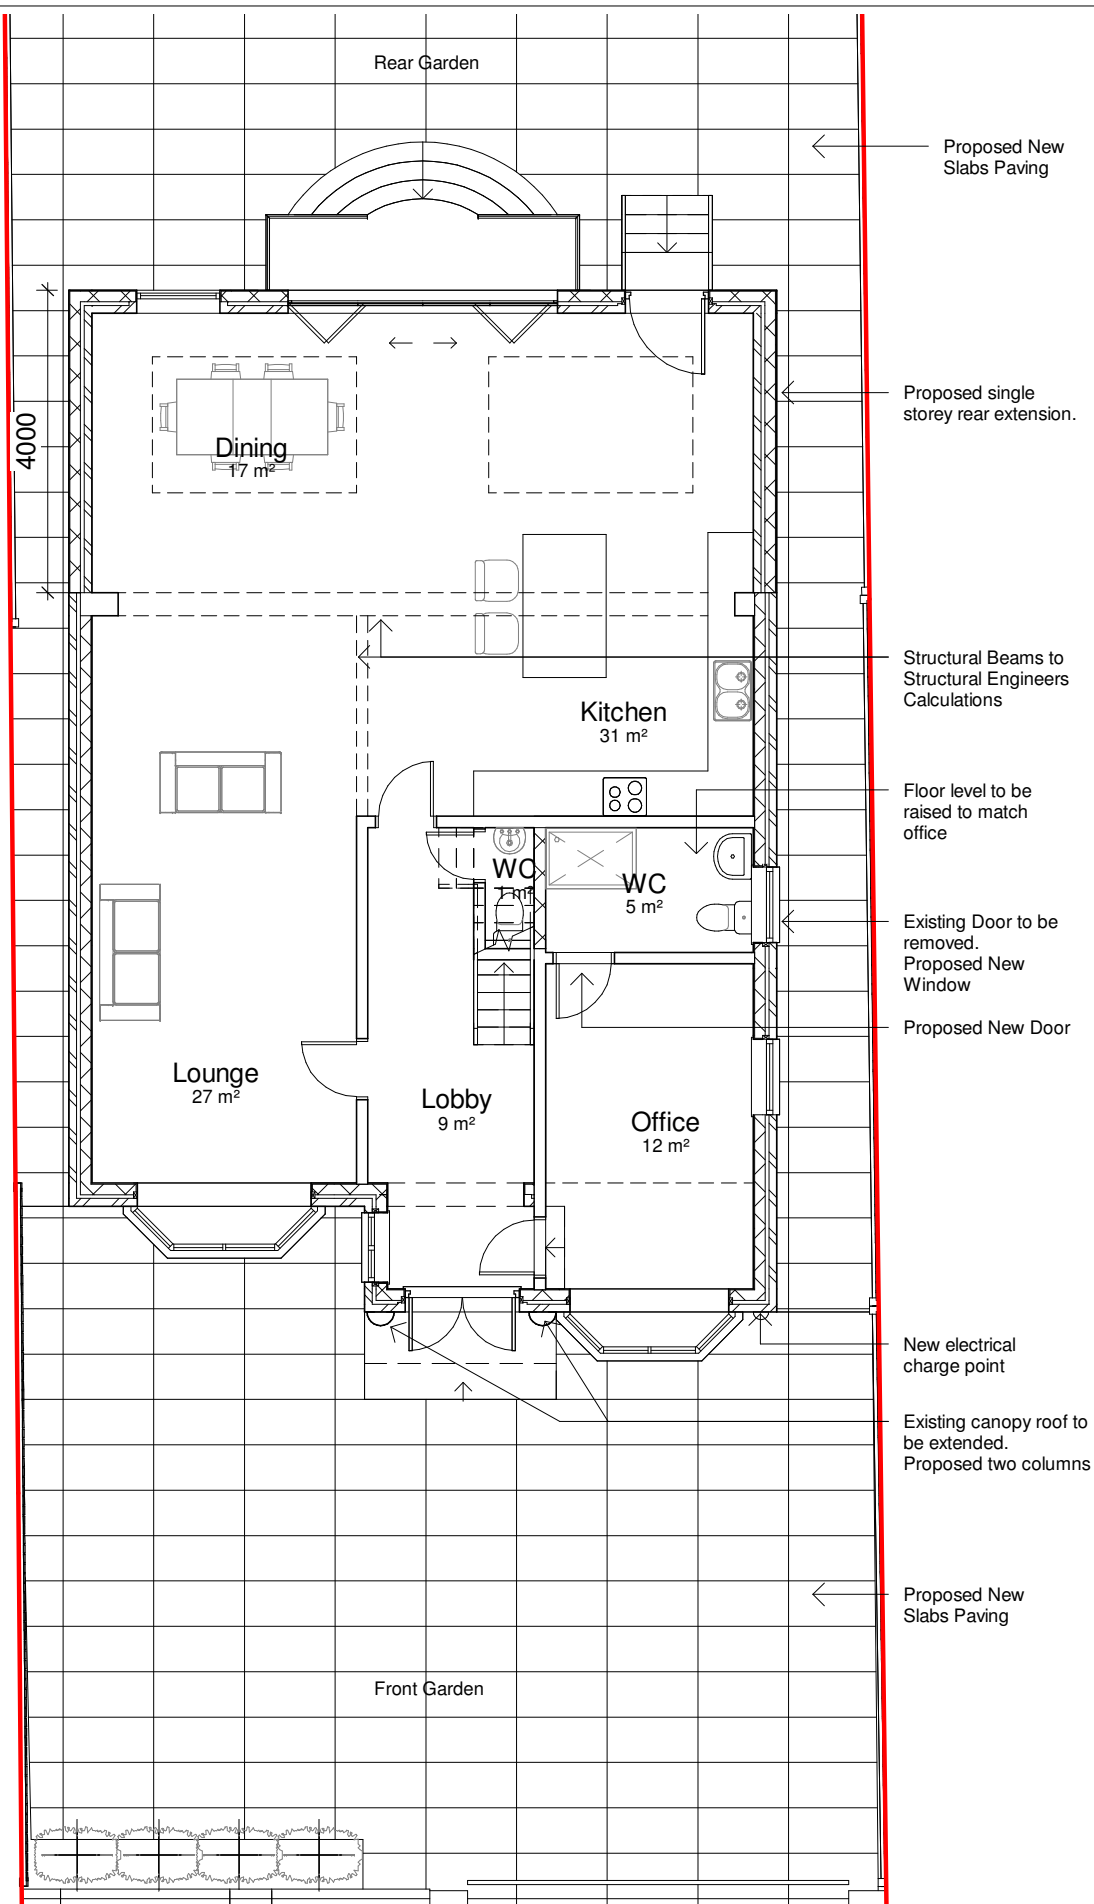

1

Proposed Ground Floor Plan

1 : 100

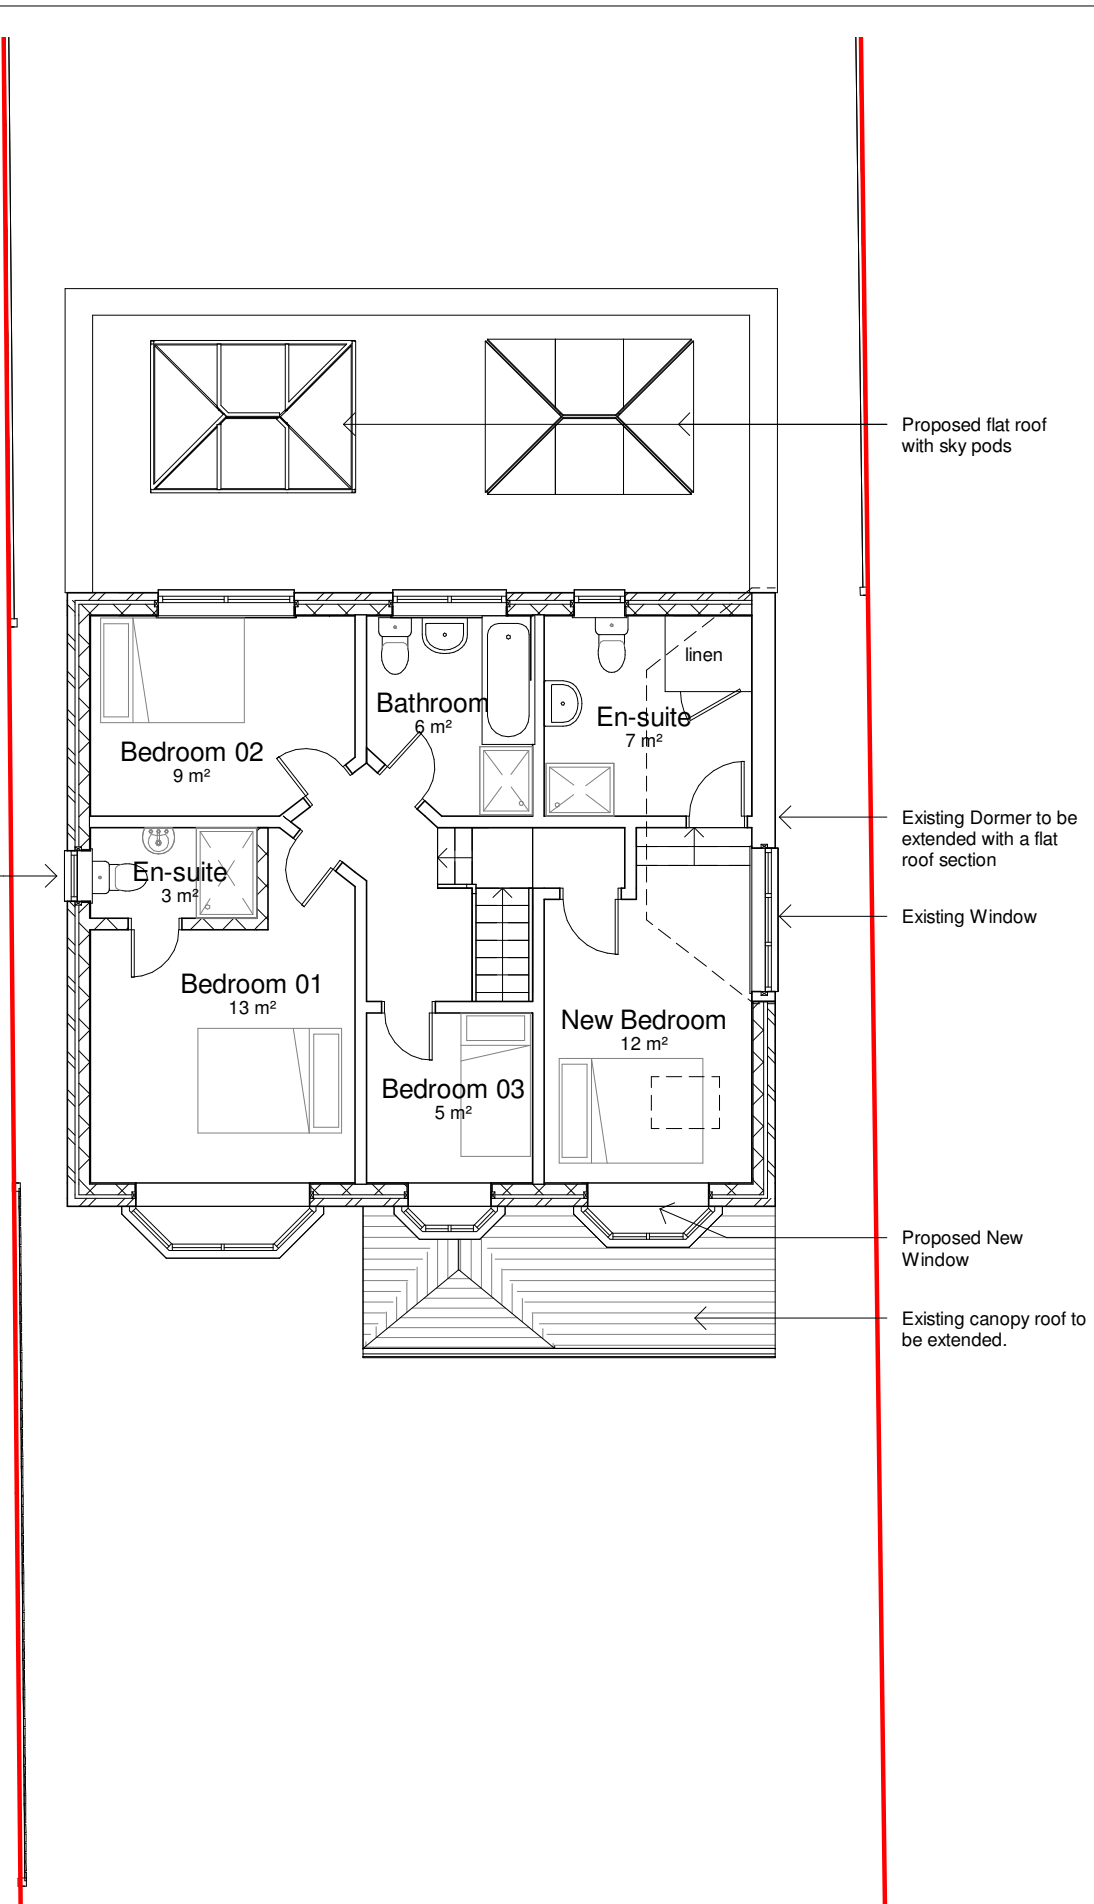

2

Proposed First Floor Plan

1 : 100

General Notes

The Architect shall have no responsibility for any use made of this document other than for that which it was prepared and issued.
All dimensions should be checked on site. Do not scale from this drawing. To be read in conjunction with all other Consultant's drawings. The Architect to be immediately notified of any discrepancies.

Copyright on this drawing retained by the Architect.

LEGEND

Site Boundary

C	17/08/20	SA	SH	Amended Plans
B	27/07/20	SA	SH	Amended Plans
A	25/06/20	SA	SH	Amended Proposed
-	23/06/20	SA	SH	Initial Issue
No.	Date	Dwn	Chk	App
				Revision or reason for issue

Client

Mrs Riaz Bibi

createit studios
Architects & Designers

Create It Studios (NW) Ltd
Universal Square
Devonshire Street North
Manchester M12 6JH
0161 974 6165
www.createitstudios.co.uk
info@createitstudios.co.uk

Project Title

27 Wilton Rd, Crumpsall, M8 4NG

Scale / North Point

1 : 100

Drawing Title

Proposed Floor Plans

Drawing Number
A1267(02)AP002

Drawing Status
Preliminary

Revision
C