


General Notes
01: Dimensions must not be scaled from this drawing. If in doubt, please ask.
02: All dimensions are in millimetres unless noted otherwise.
03: All dimensions should be verified on site before proceeding with the work.
04: TADW Architects shall be notified in writing of any discrepancies.
05: Copyright to remain the property of TADW Architects in accordance with Copyright, Designs and Patents Act 1988.

Legend

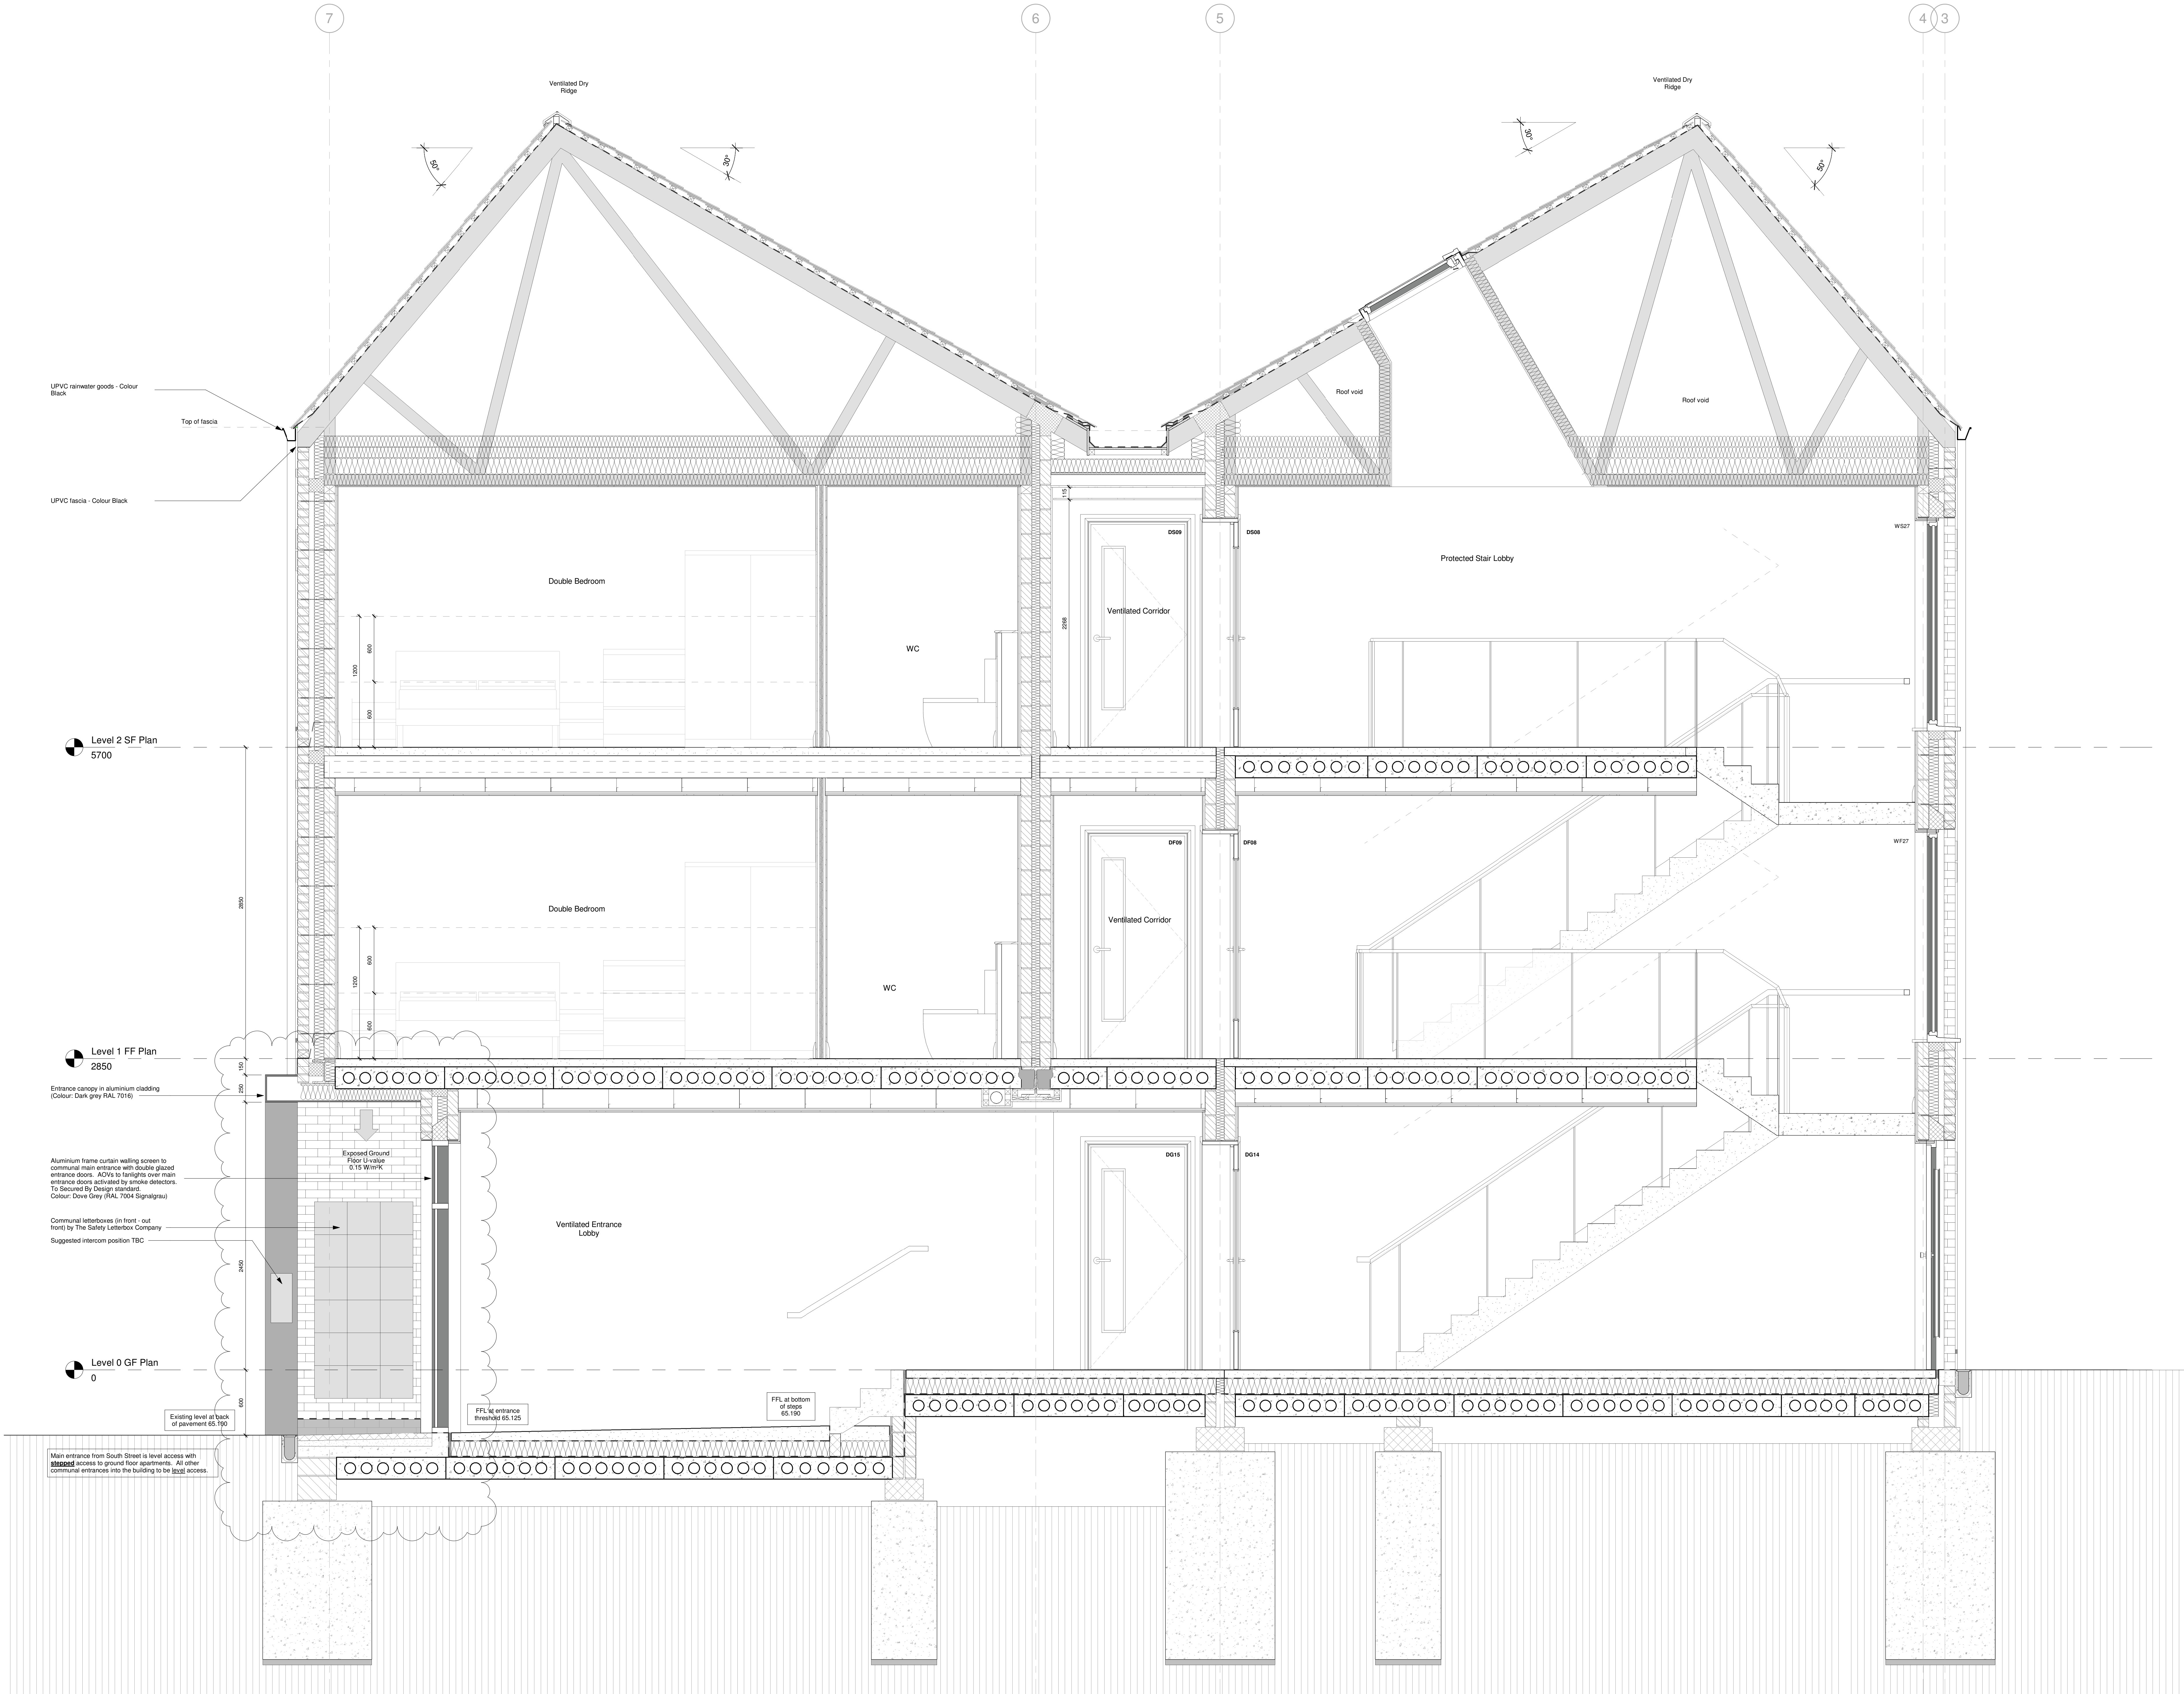

1 Section 1
1 : 20

4	NMA application. Roof design updated.	20.07.20	KM	xx
3	Notes updated. Vent at head of stair (Window Type F) changed to ACV. ACV to main entrance screen Type M amended. D029 & D010 changed to metal opening. Floor plank depth changed to 200mm. Protect stair at entrance lobby amended. Fire protection detail to steel beam updated. Metal railing balustrading changed to glass balustrading.	03.07.20	KM	xx
2	Annotations and U-values updated. 1200 gauge DPM provided in lieu of Gas Barrier.	21.04.20	KM	xx
1	Issued for comments	29.03.20	KM	xx

Issue	Description	Date	Drawn	Checked
-------	-------------	------	-------	---------

Drawing Status
P - Planning T - Tender C - Construction R - As Record

FOR APPROVAL

tadw architects

Six St Petersgate Stockport Cheshire SK1 1HD
Ph 0161 477 6158 Fx 0161 480 8342 mail@tadw.co.uk www.tadw.co.uk

Client Watson Homes

Job Dakley Street, Openshaw

Title PROPOSED SECTION 1

Scale 1 : 20 @ A0

Note: Prints from PDF files may not be to scale, check accuracy against scale

0.5 1 2m 1:20

Job No. Originator Ph. Level View Role Dwg Status Rev.

911286-TADW-XX-XX-DR-A-109-P-4