




PROPOSED GROUND FLOOR PLAN

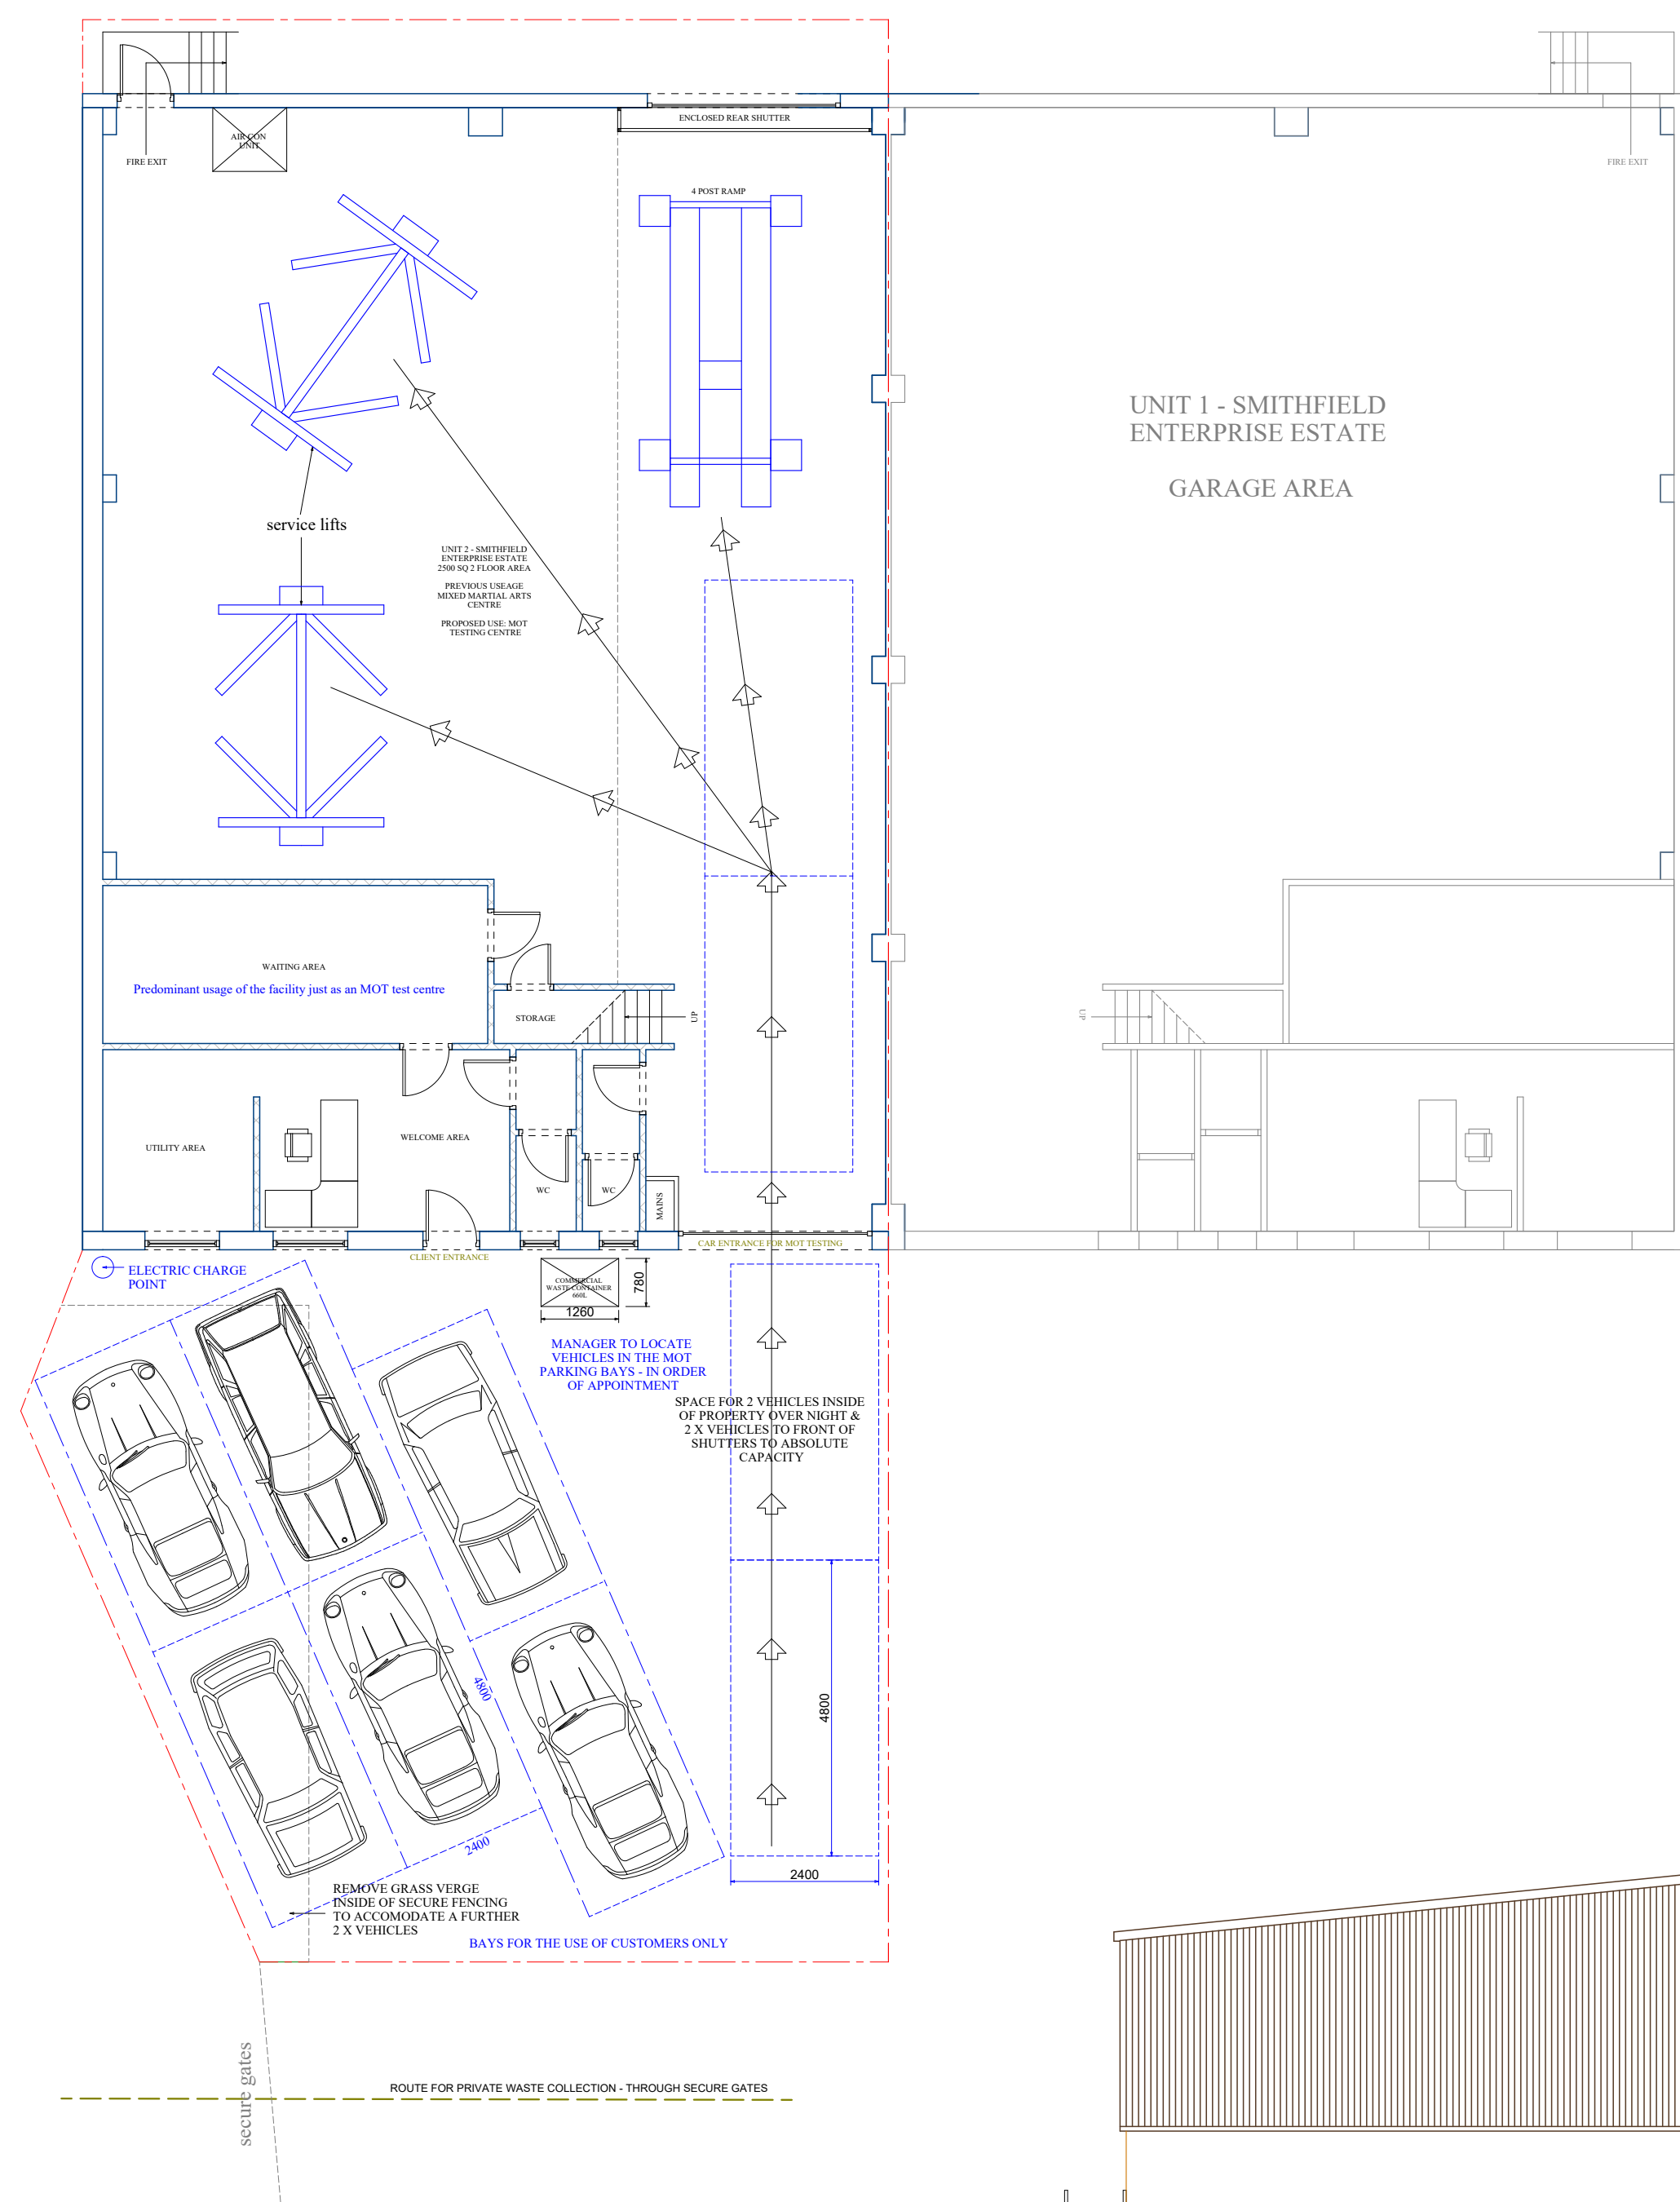

PROPOSED FIRST FLOOR PLAN

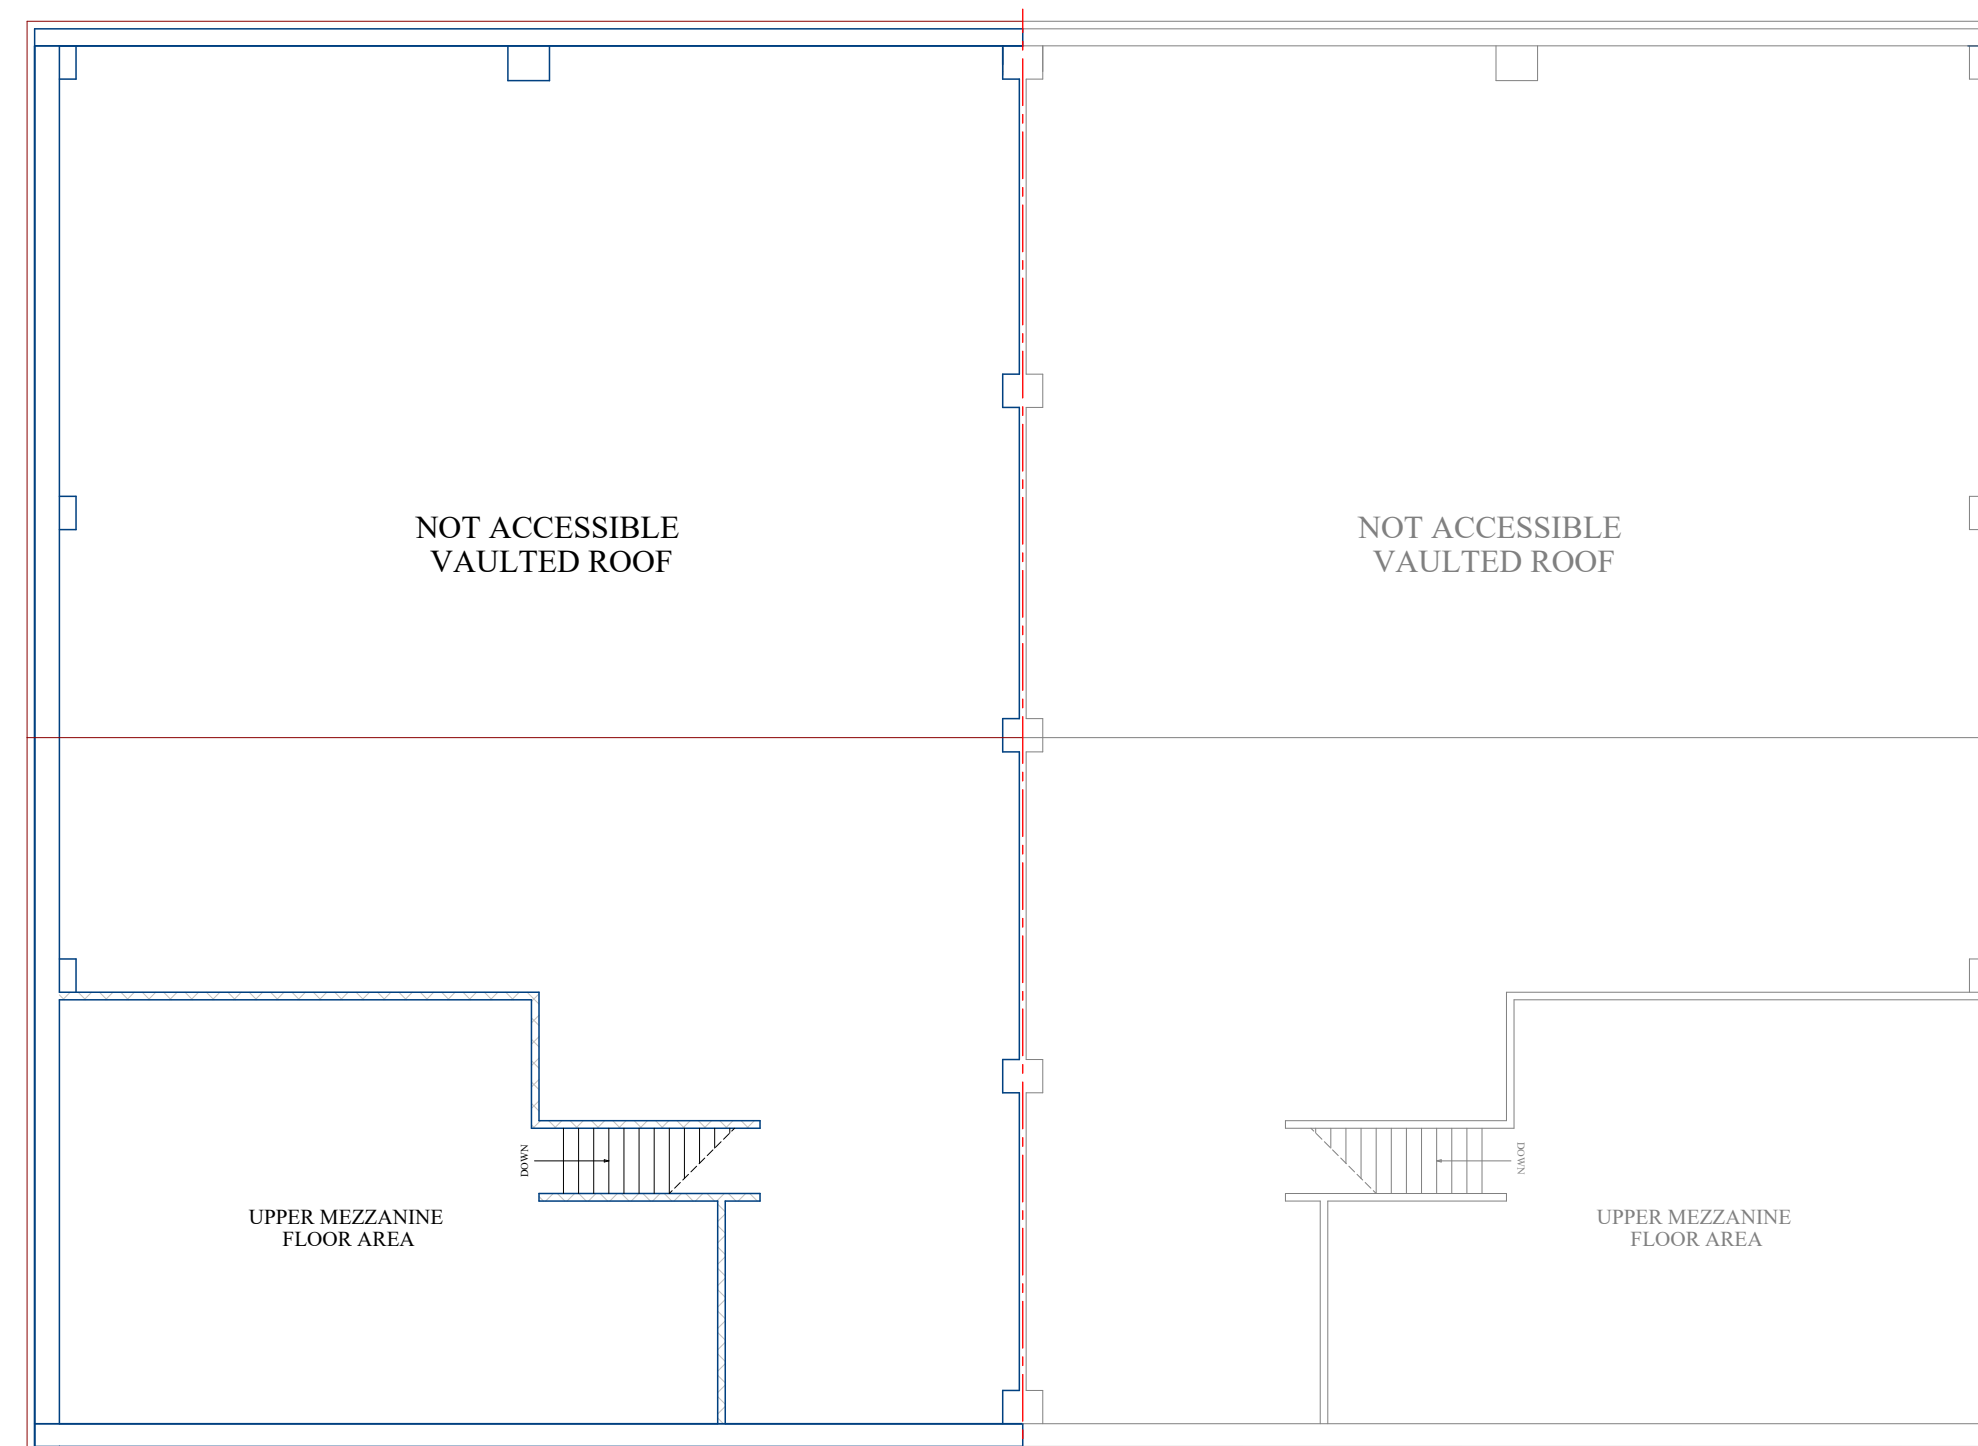


PROPOSED LEFT SIDE ELEVATION

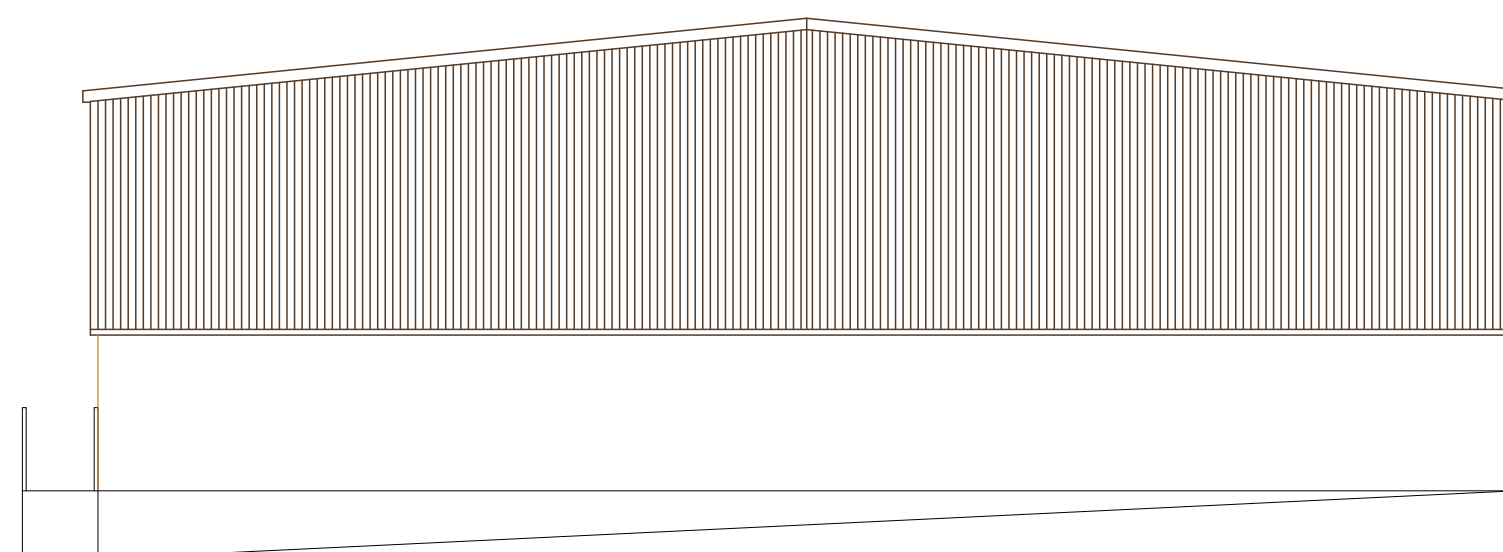


PROPOSED RIGHT SIDE ELEVATION

PROPOSED FRONT ELEVATION

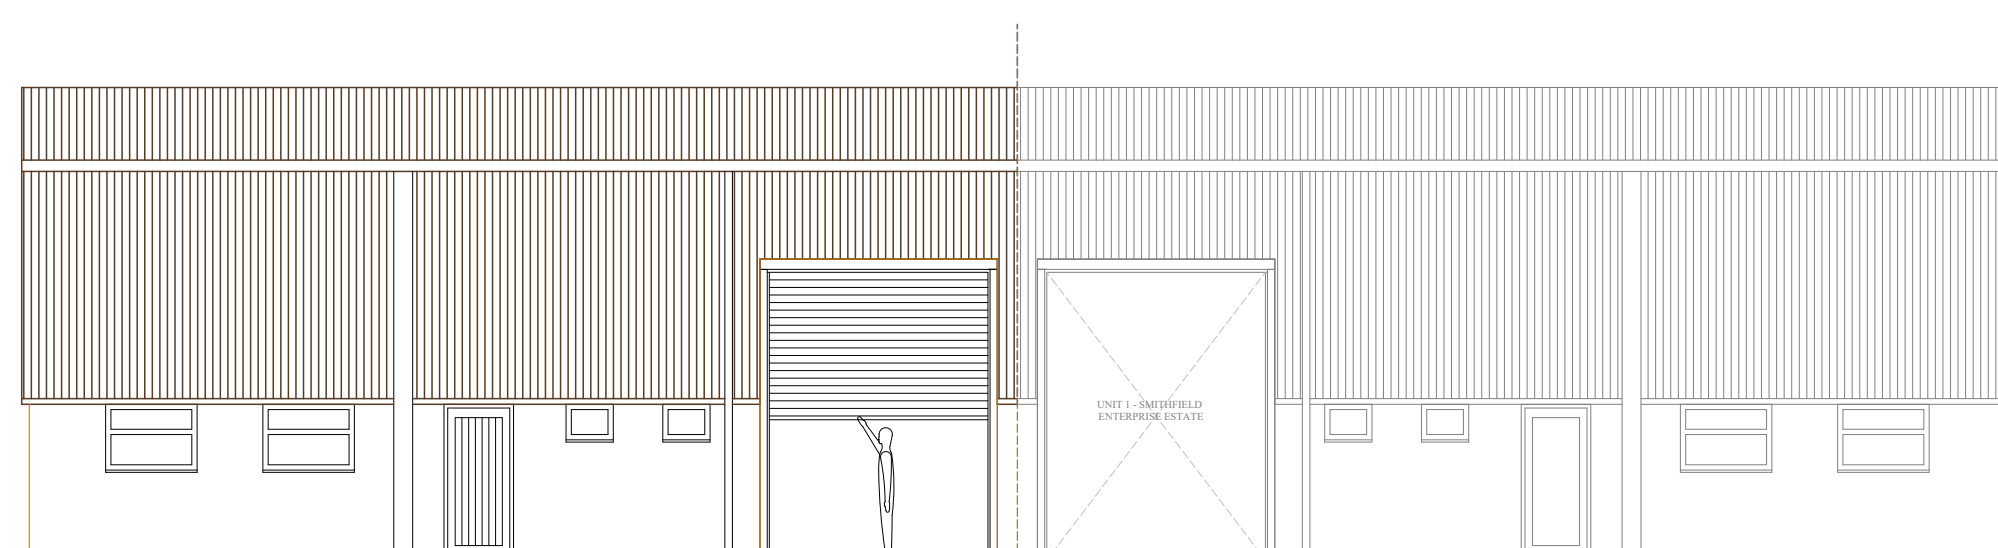

PROPOSED REAR ELEVATION

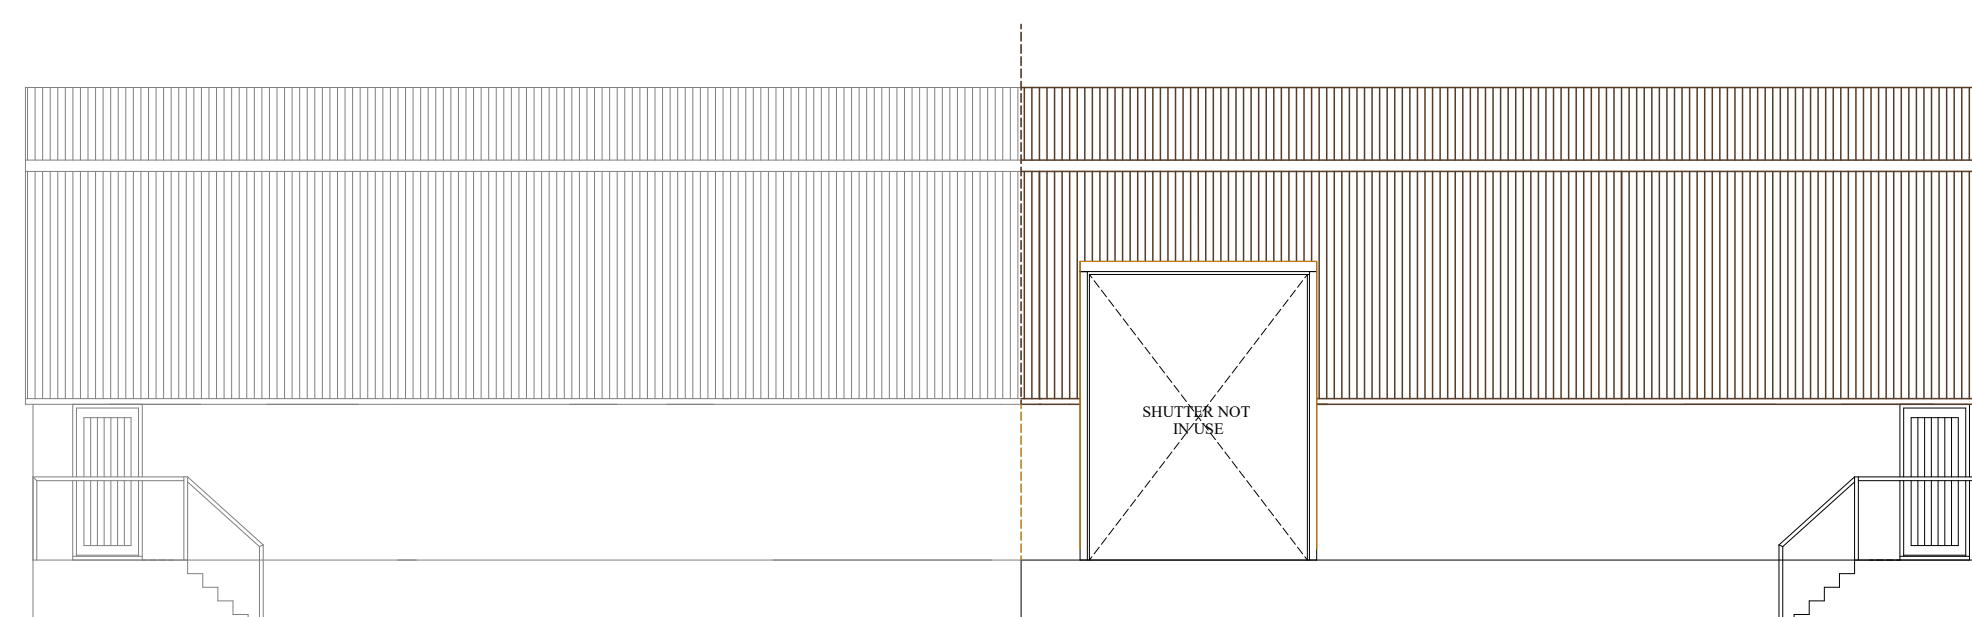

Notes

These Drawings have been provided
for submission to the local authority for
Planning Approval and/or Building Regulations
approval.


Do not scale from this drawing.
It is the responsibility of any nominated
builder/contractor to take full site measurements
& provisions for drain runs before any
development commences.

The survey has been carried out to what is visible to the naked eye. No investigations have been carried out such as the removal of plasterboard the lifting of floorboards, loft investigations or ground suitability.

Copyright © Date 22/12/20 Produced by Chris Marsden
of PLANS 2 EXTEND LTD
All rights reserved. No part of these drawings may be
reproduced, altered, distributed, or transmitted in any
form or by any means, including photocopying, or other
electronic or mechanical methods, without the prior written
permission of PLANS 2 EXTEND.

For permission requests, write or Email. to Chris Marsden at the address below:

Plans 2 Extend Ltd
The Print Centre
Johnson Street
Atherton
M46 0RB
email address: chris@plans2extend.co.uk

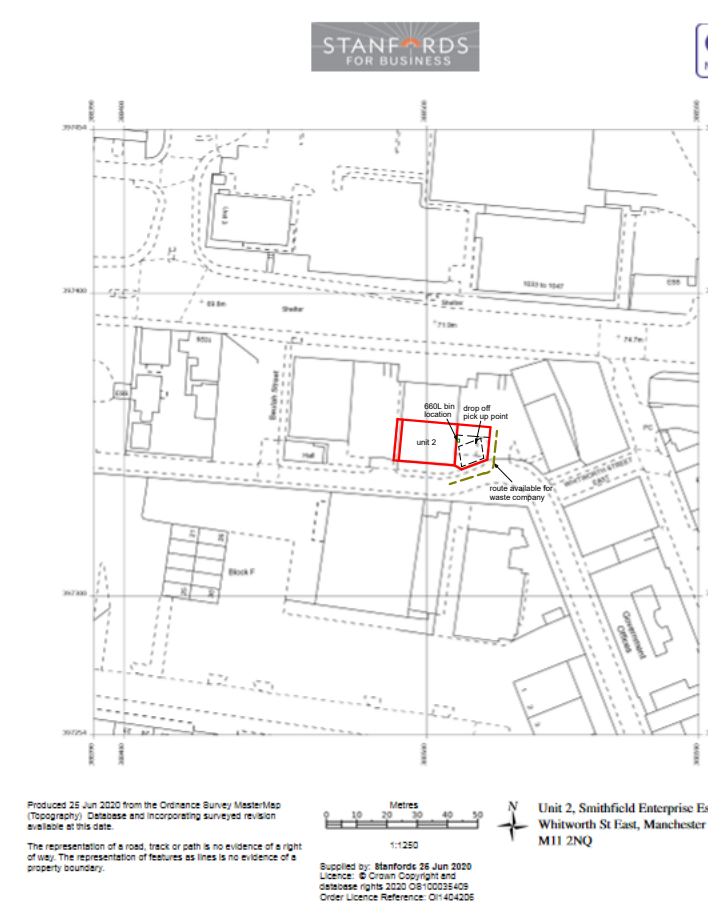

Plans 2 Extend Ltd - 07557367769

Project
Change of Use Application
Unit 2
Smithfield Enterprise Estate
Whitworth Street East
Manchester - M11 2NQ

Planning Purpose drawing

Client

Mr Mohammad Rafiq

Drawing No.

P2E250620 - Proposed

Date	Scale
30/06/2020 - REV 23/07/2020	1:100

Drawn by

Chris

Page Size - A1



Plans 2 Extend Ltd
The Print Centre
Johnson Street
Atherton
M46 0RB
email address: chris@plans2extend.co.uk