


FALCONER CHESTER HALL

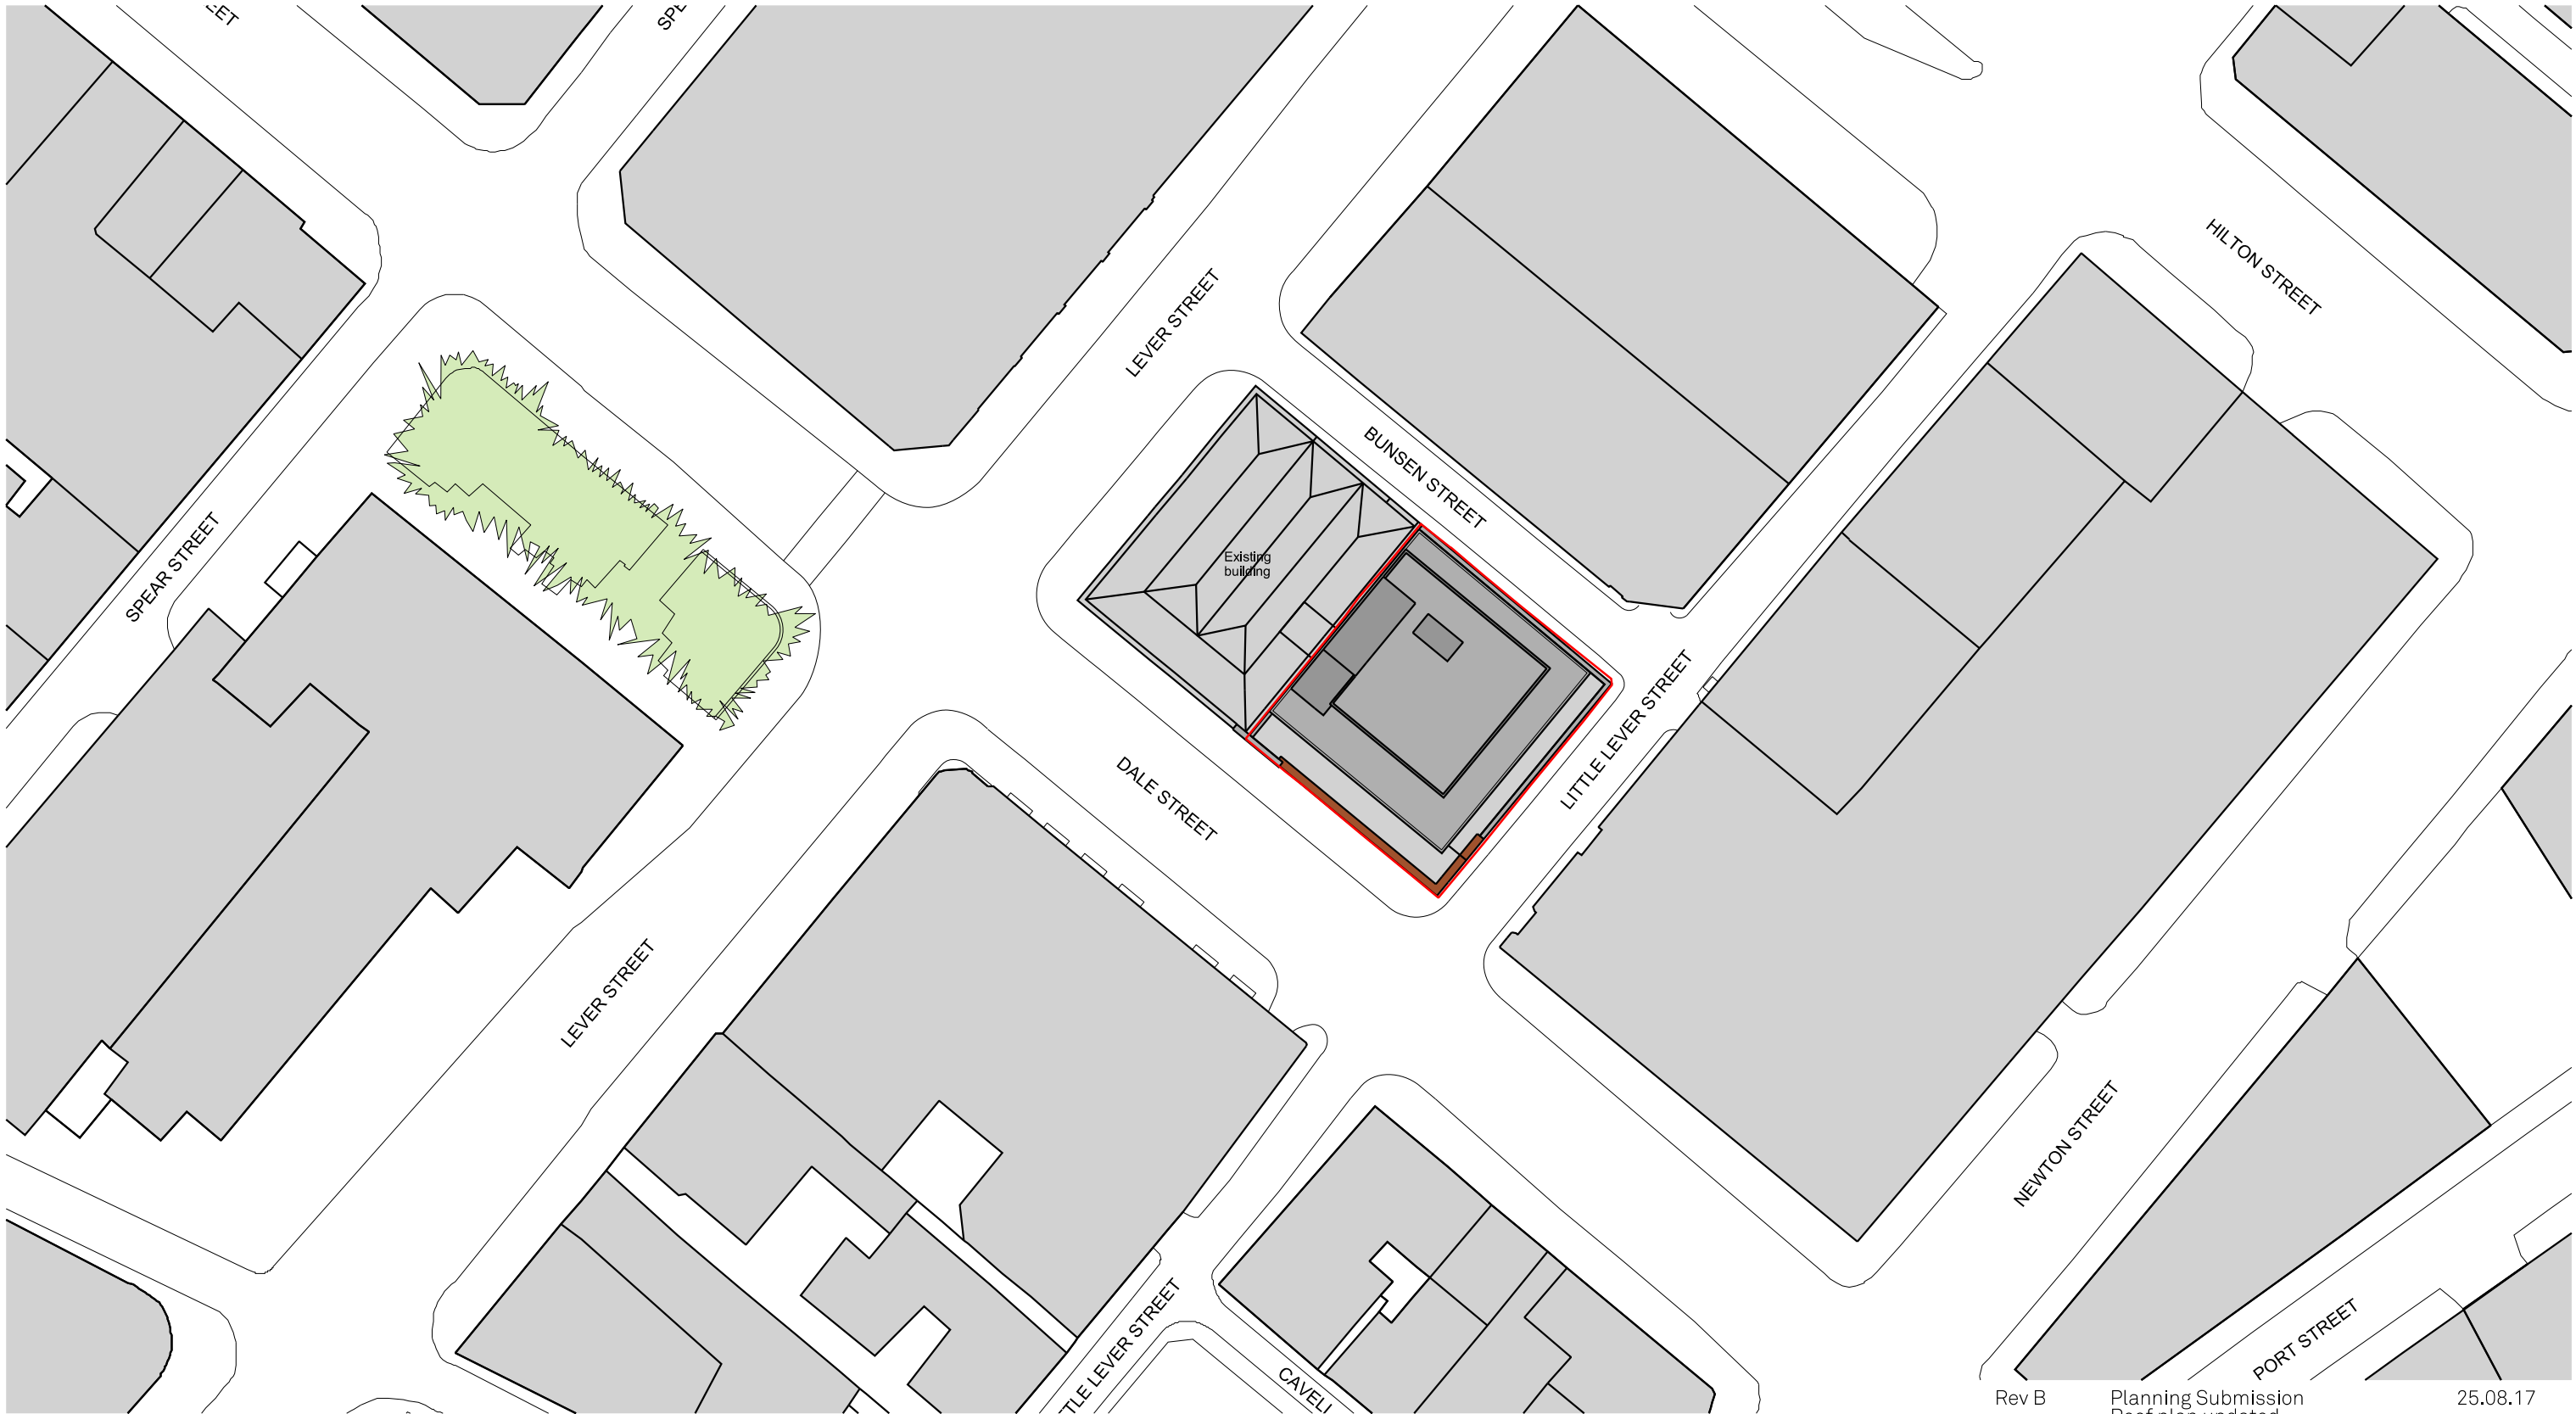

London | Liverpool | Manchester | Kuala Lumpur | Telephone +44(0)151 243 5800

Rev B	Planning Submission Roof plan updated.	25.08.17
Rev A	Roof plan updated.	21.07.17
Project Title 27 Dale Street, Manchester		
Drawing Title Proposed Site Plan		
Client Kamani Commercial Property Ltd.		
Drawn By MS	Date 28.04.17	Project No. P16-019
Scale 1:500 @ A3		Drawing No. 02-02-003_B

www.fcharchitects.com
© F.C.H.