




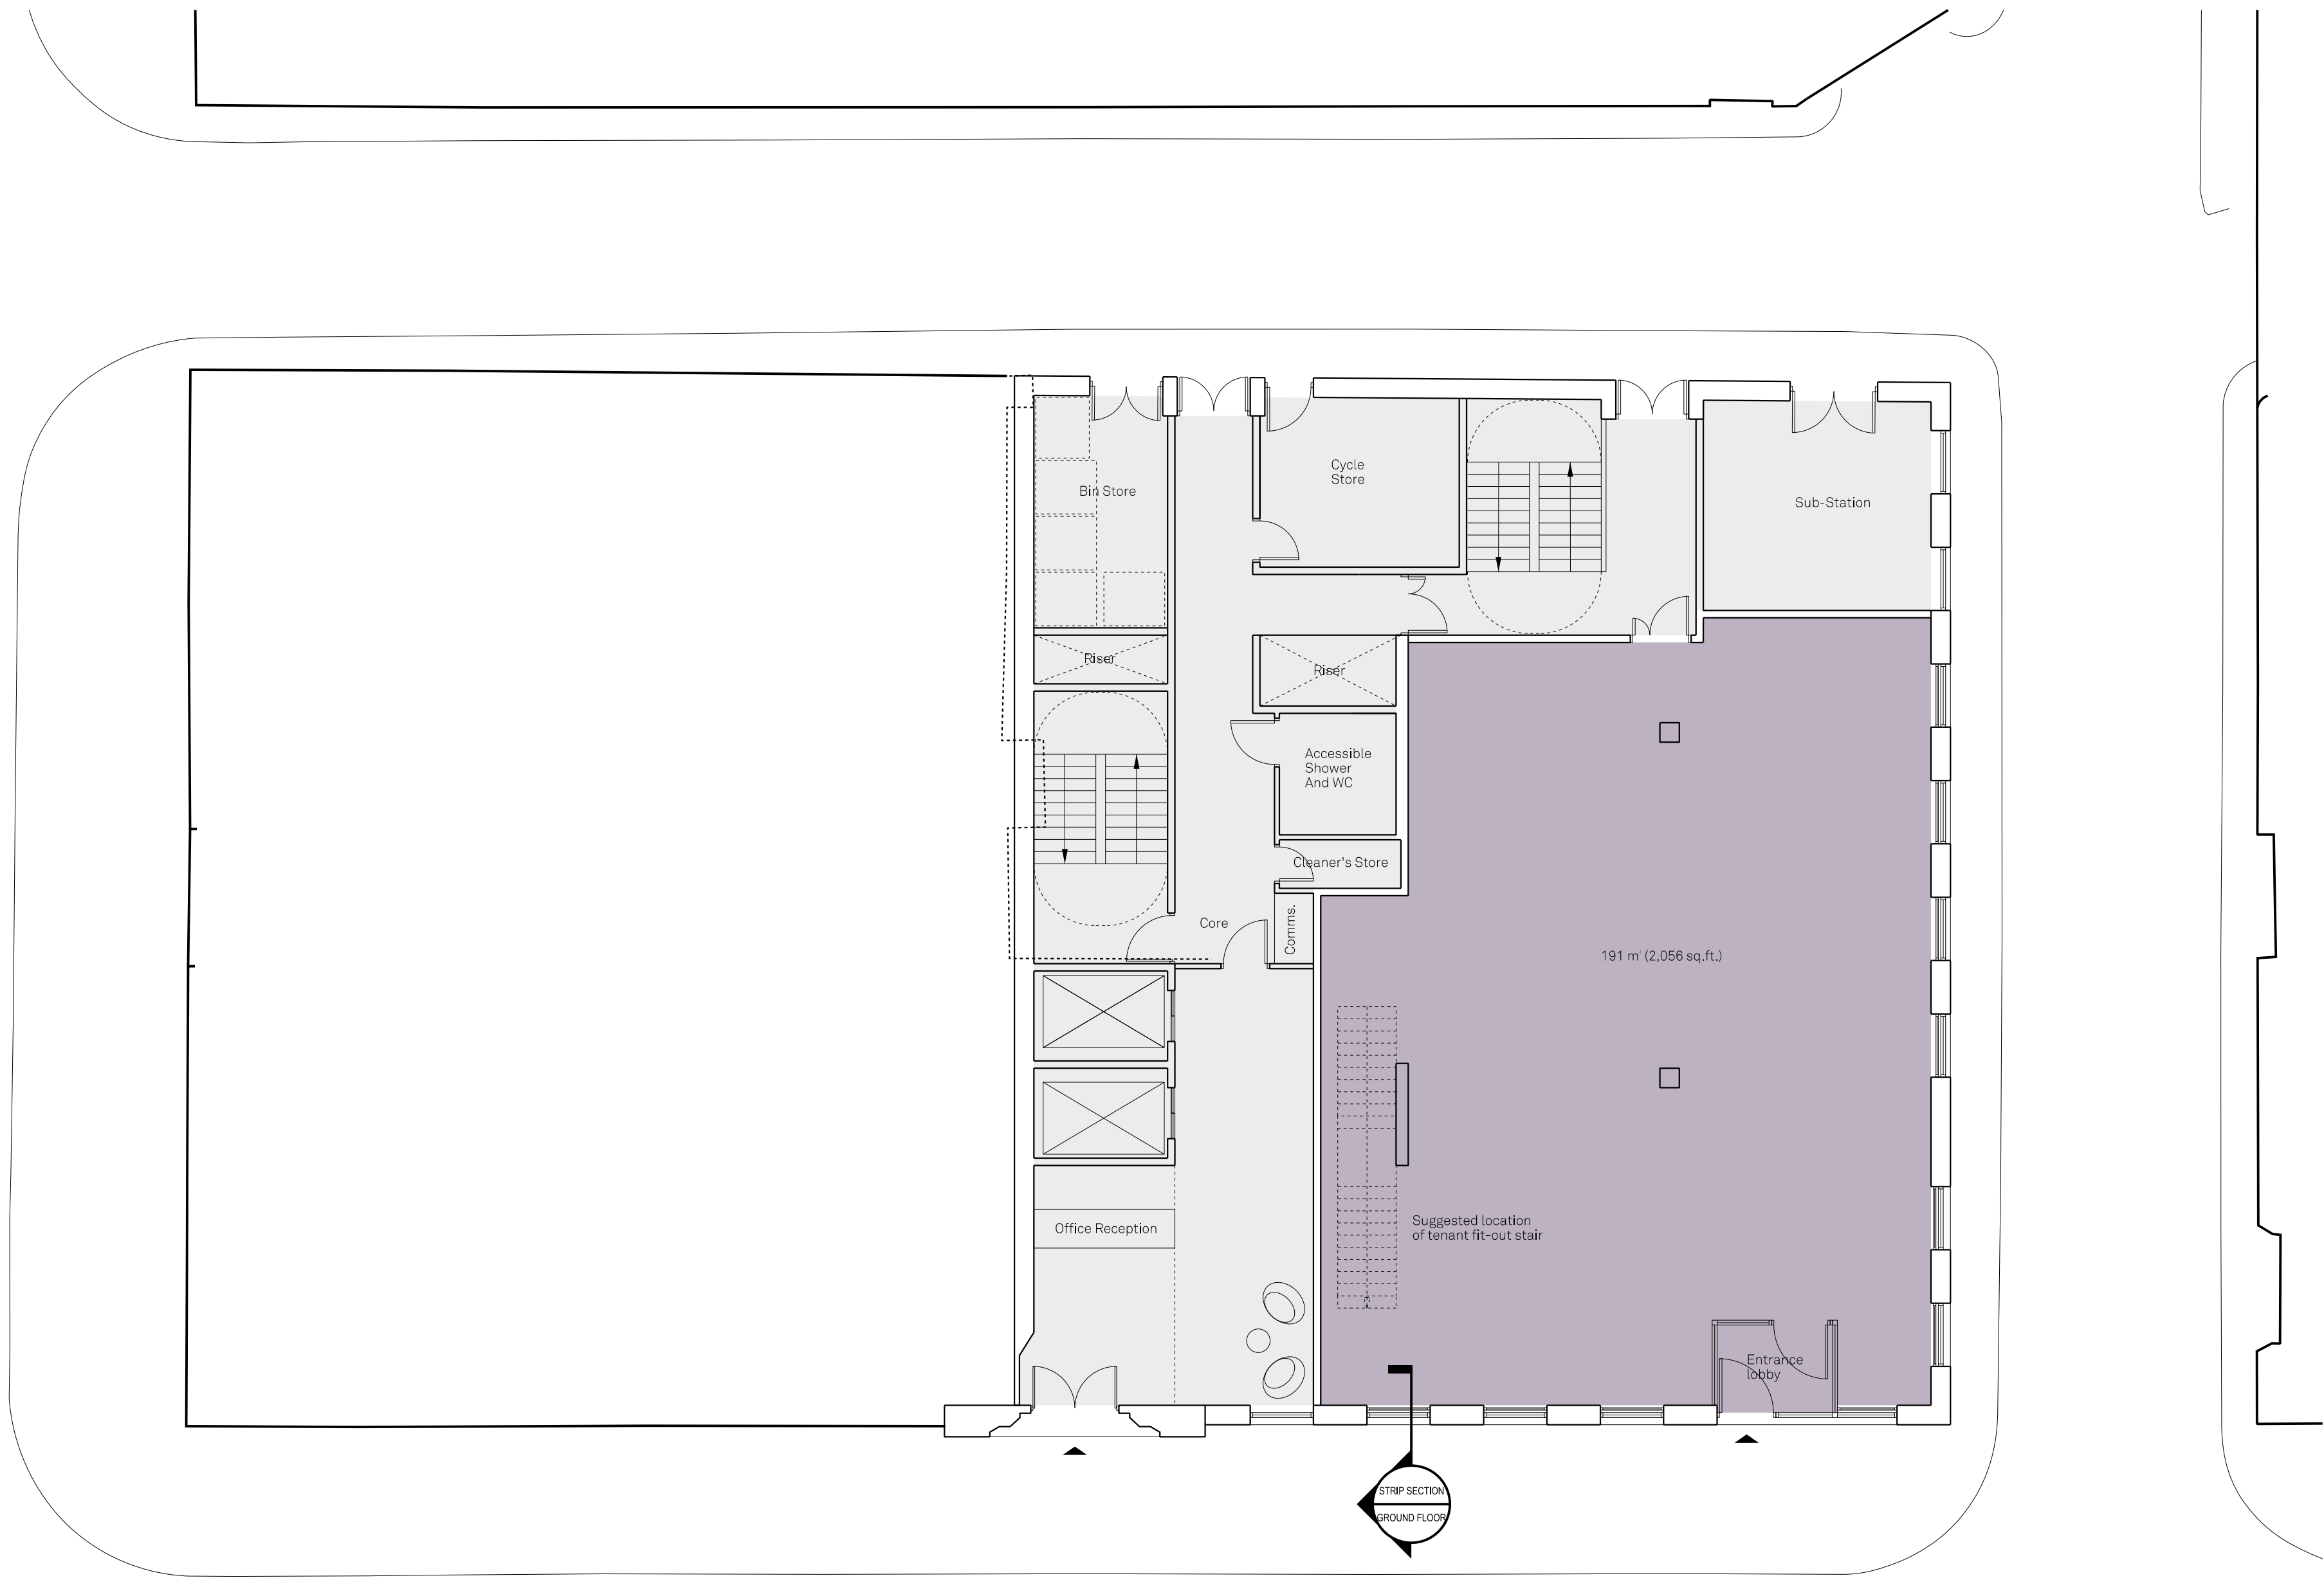

GROUND FLOOR PLAN @ 1:100

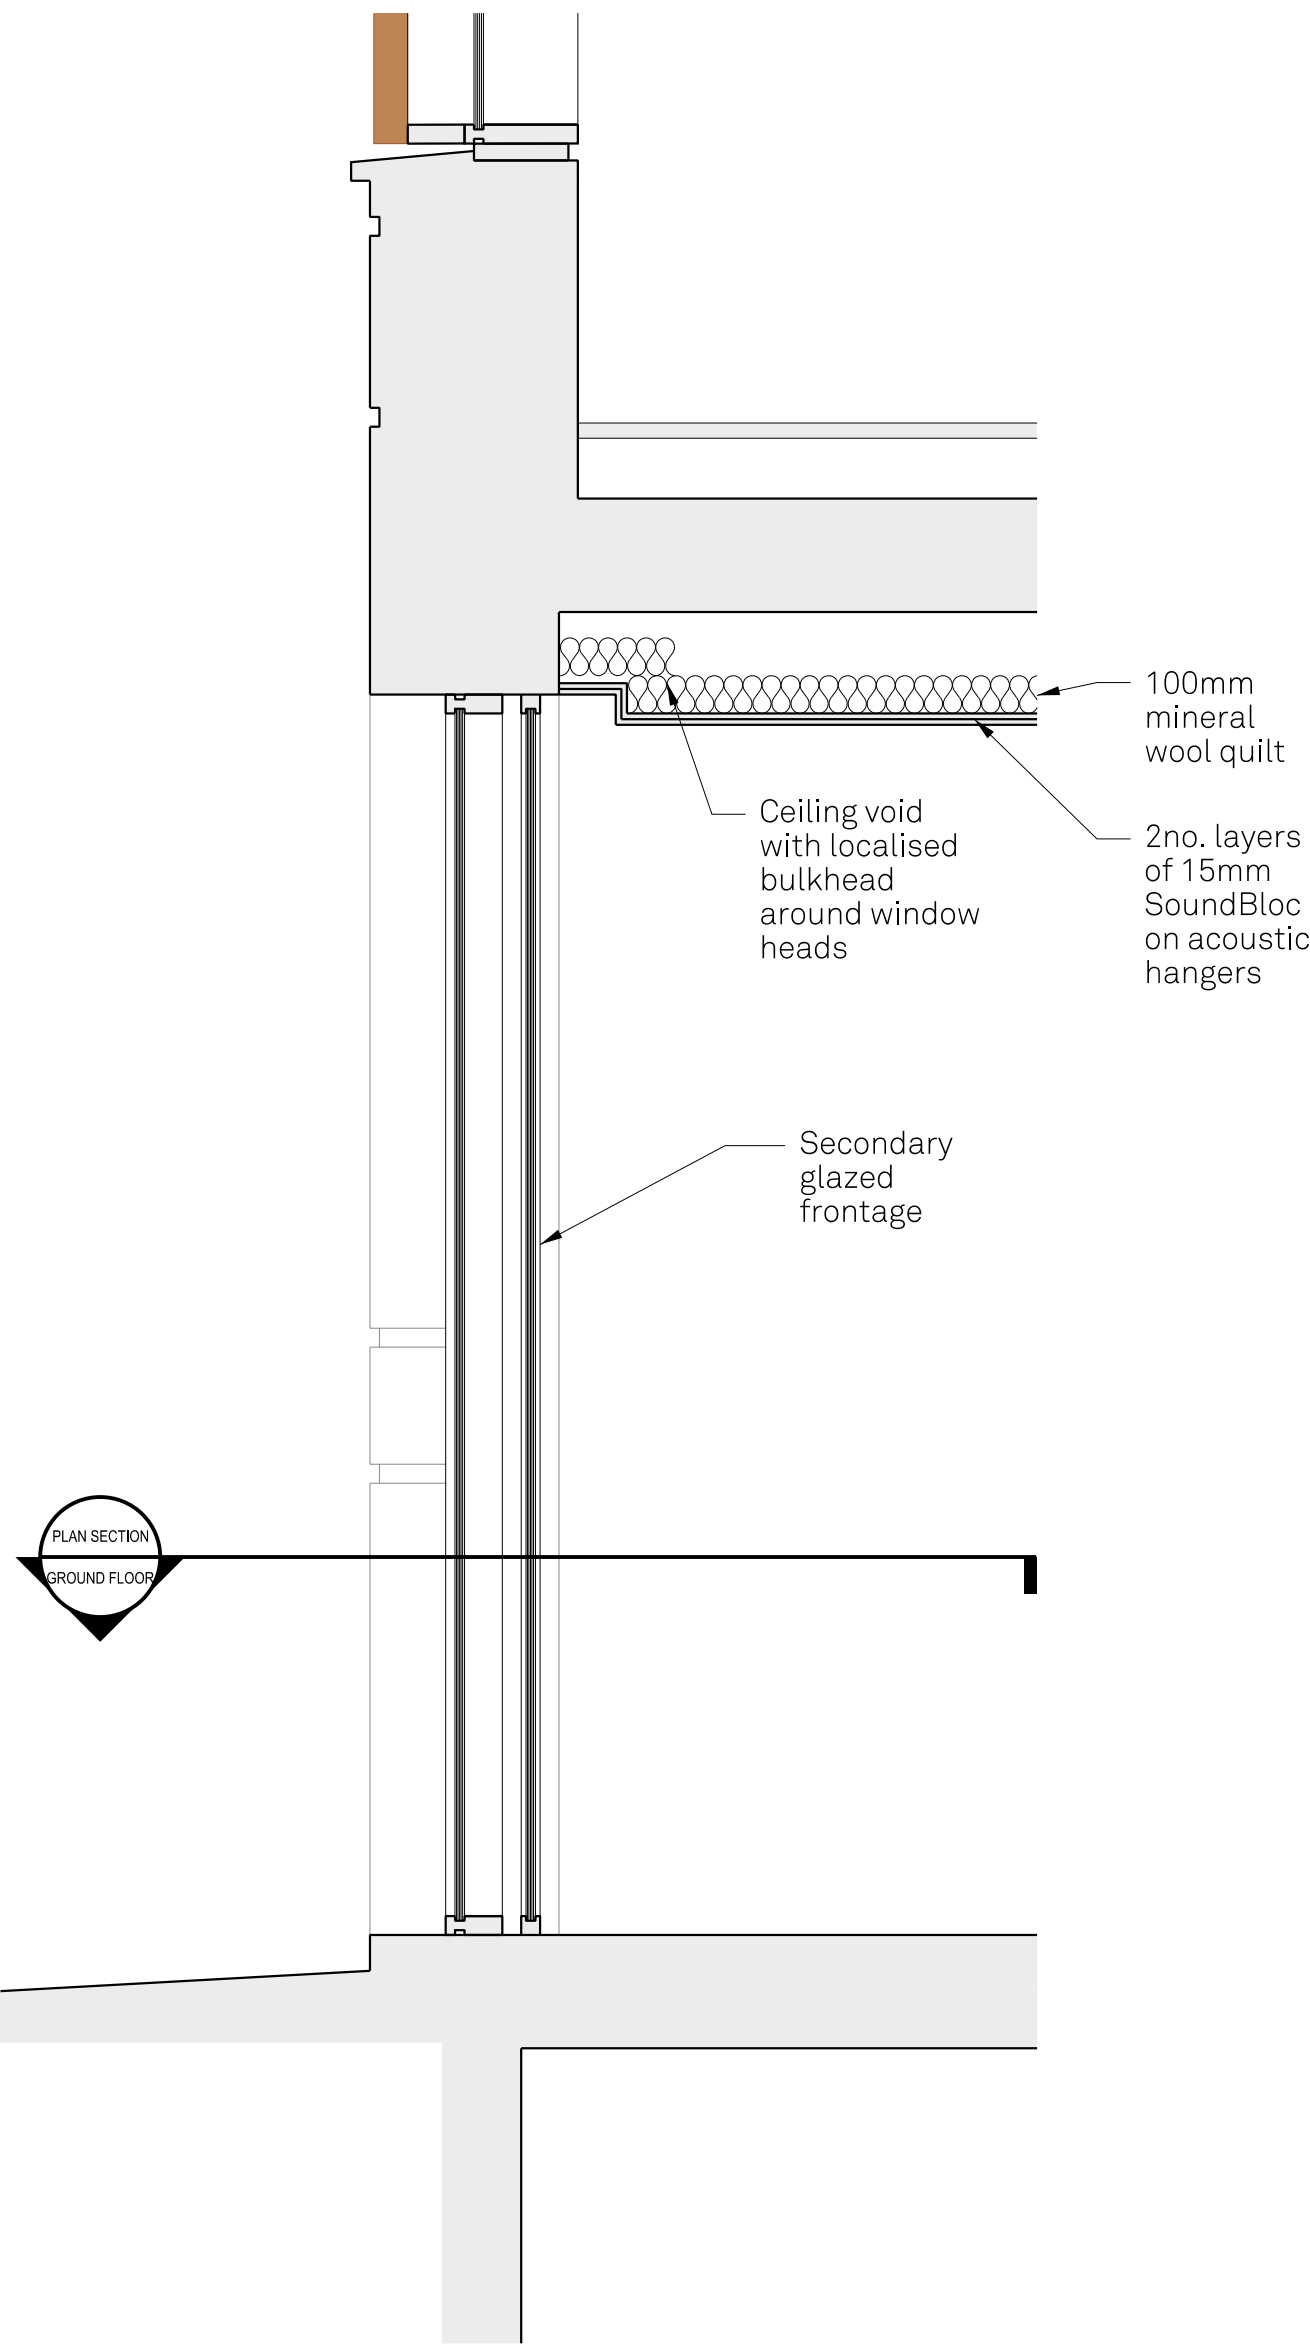

STRIP SECTION - GROUND FLOOR @ 1:20

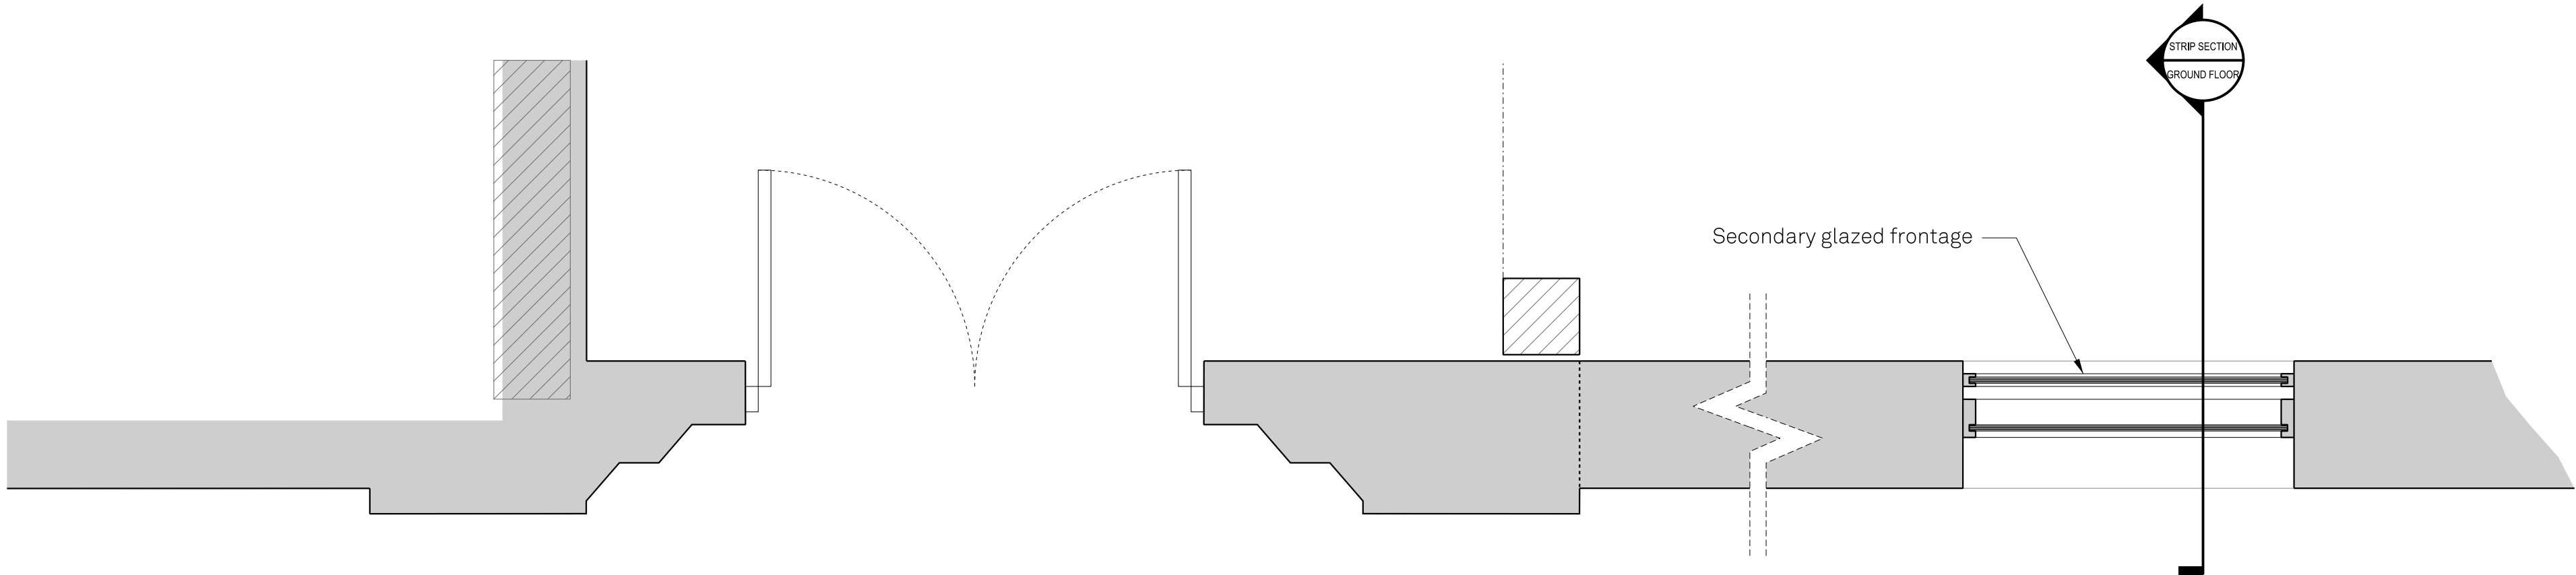

PLAN SECTION - GROUND FLOOR @ 1:20

FALCONER
CHESTER
HALL



London | Liverpool | Manchester | Kuala Lumpur | Telephone +44(0)151 243 5800

Rev C	21.05.20	Non-Material Amendment Submission
Rev B	18.10.17	Planning Submission
Rev A	16.10.17	Attenuation treatment to underside of first floor slab amended.

Project Title	27 Dale Street, Manchester	Project No.	P16-019
Drawing Title	Ground Floor Acoustic Attenuation Strategy	Drawing No.	02-04-003_C
Client	Kamani Commercial Property Ltd.		
Drawn By	MS	Date	11.10.17
Scale	1:20 & 1:100 @ A1		

www.fcharchitects.com
© F.C.H.