


FALCONER CHESTER HALL

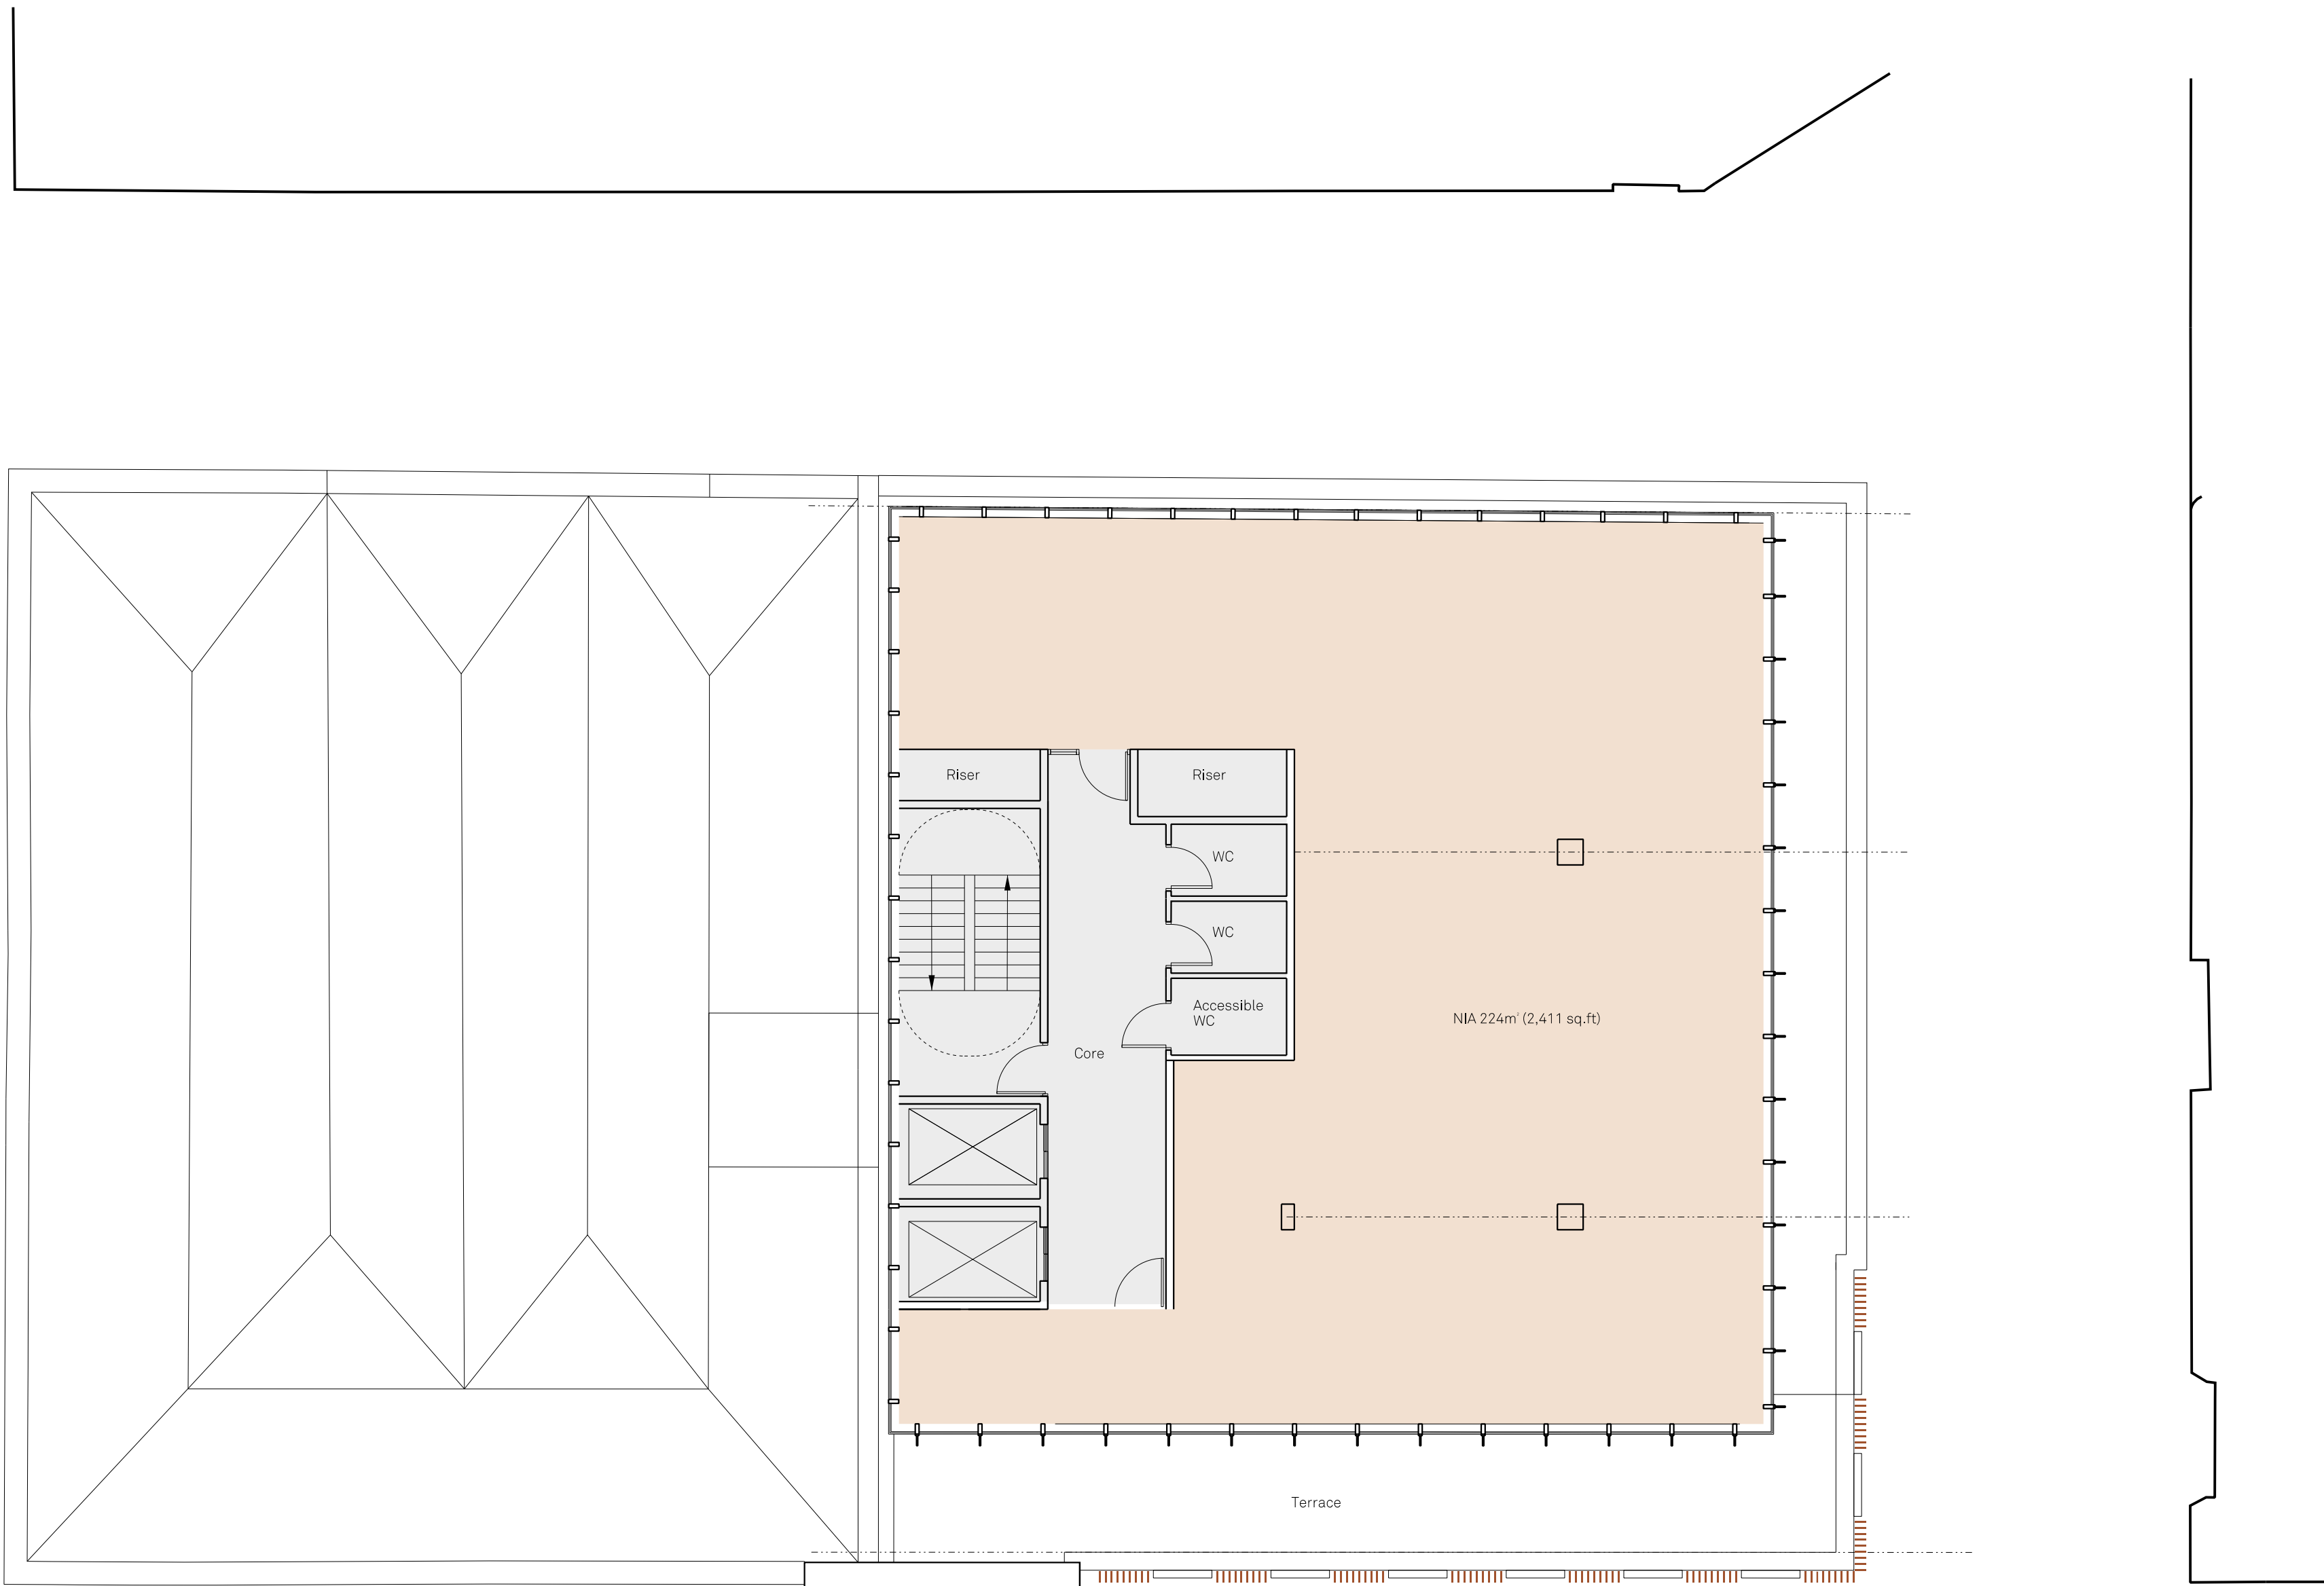

London | Liverpool | Manchester | Kuala Lumpur | Telephone +44(0)151 243 5800 www.fcharchitects.com
© F.C.H.

REV.D	21.05.20	Non-Material Amendment Submission Facade alterations.
REV.C	25.08.17	Planning Submission Continuous glazed curtain walling extended along edge of lift and stair core.
REV.B	20.07.17	Planning Submission Continuous glazed curtain walling added to perimeter with vertical fins face fixed to mullions as required for solar shading.
REV.A	08.05.17	Planning Submission

Project Title	27 Dale Street, Manchester	Project No.	P16-019
Drawing Title	Proposed Fifth Floor Plan	Drawing No.	02-03-007_D
Client	Kamani Commercial Property Ltd.		
Drawn By	DAG	Date	28.04.17
Scale	1:100 @ A1		