


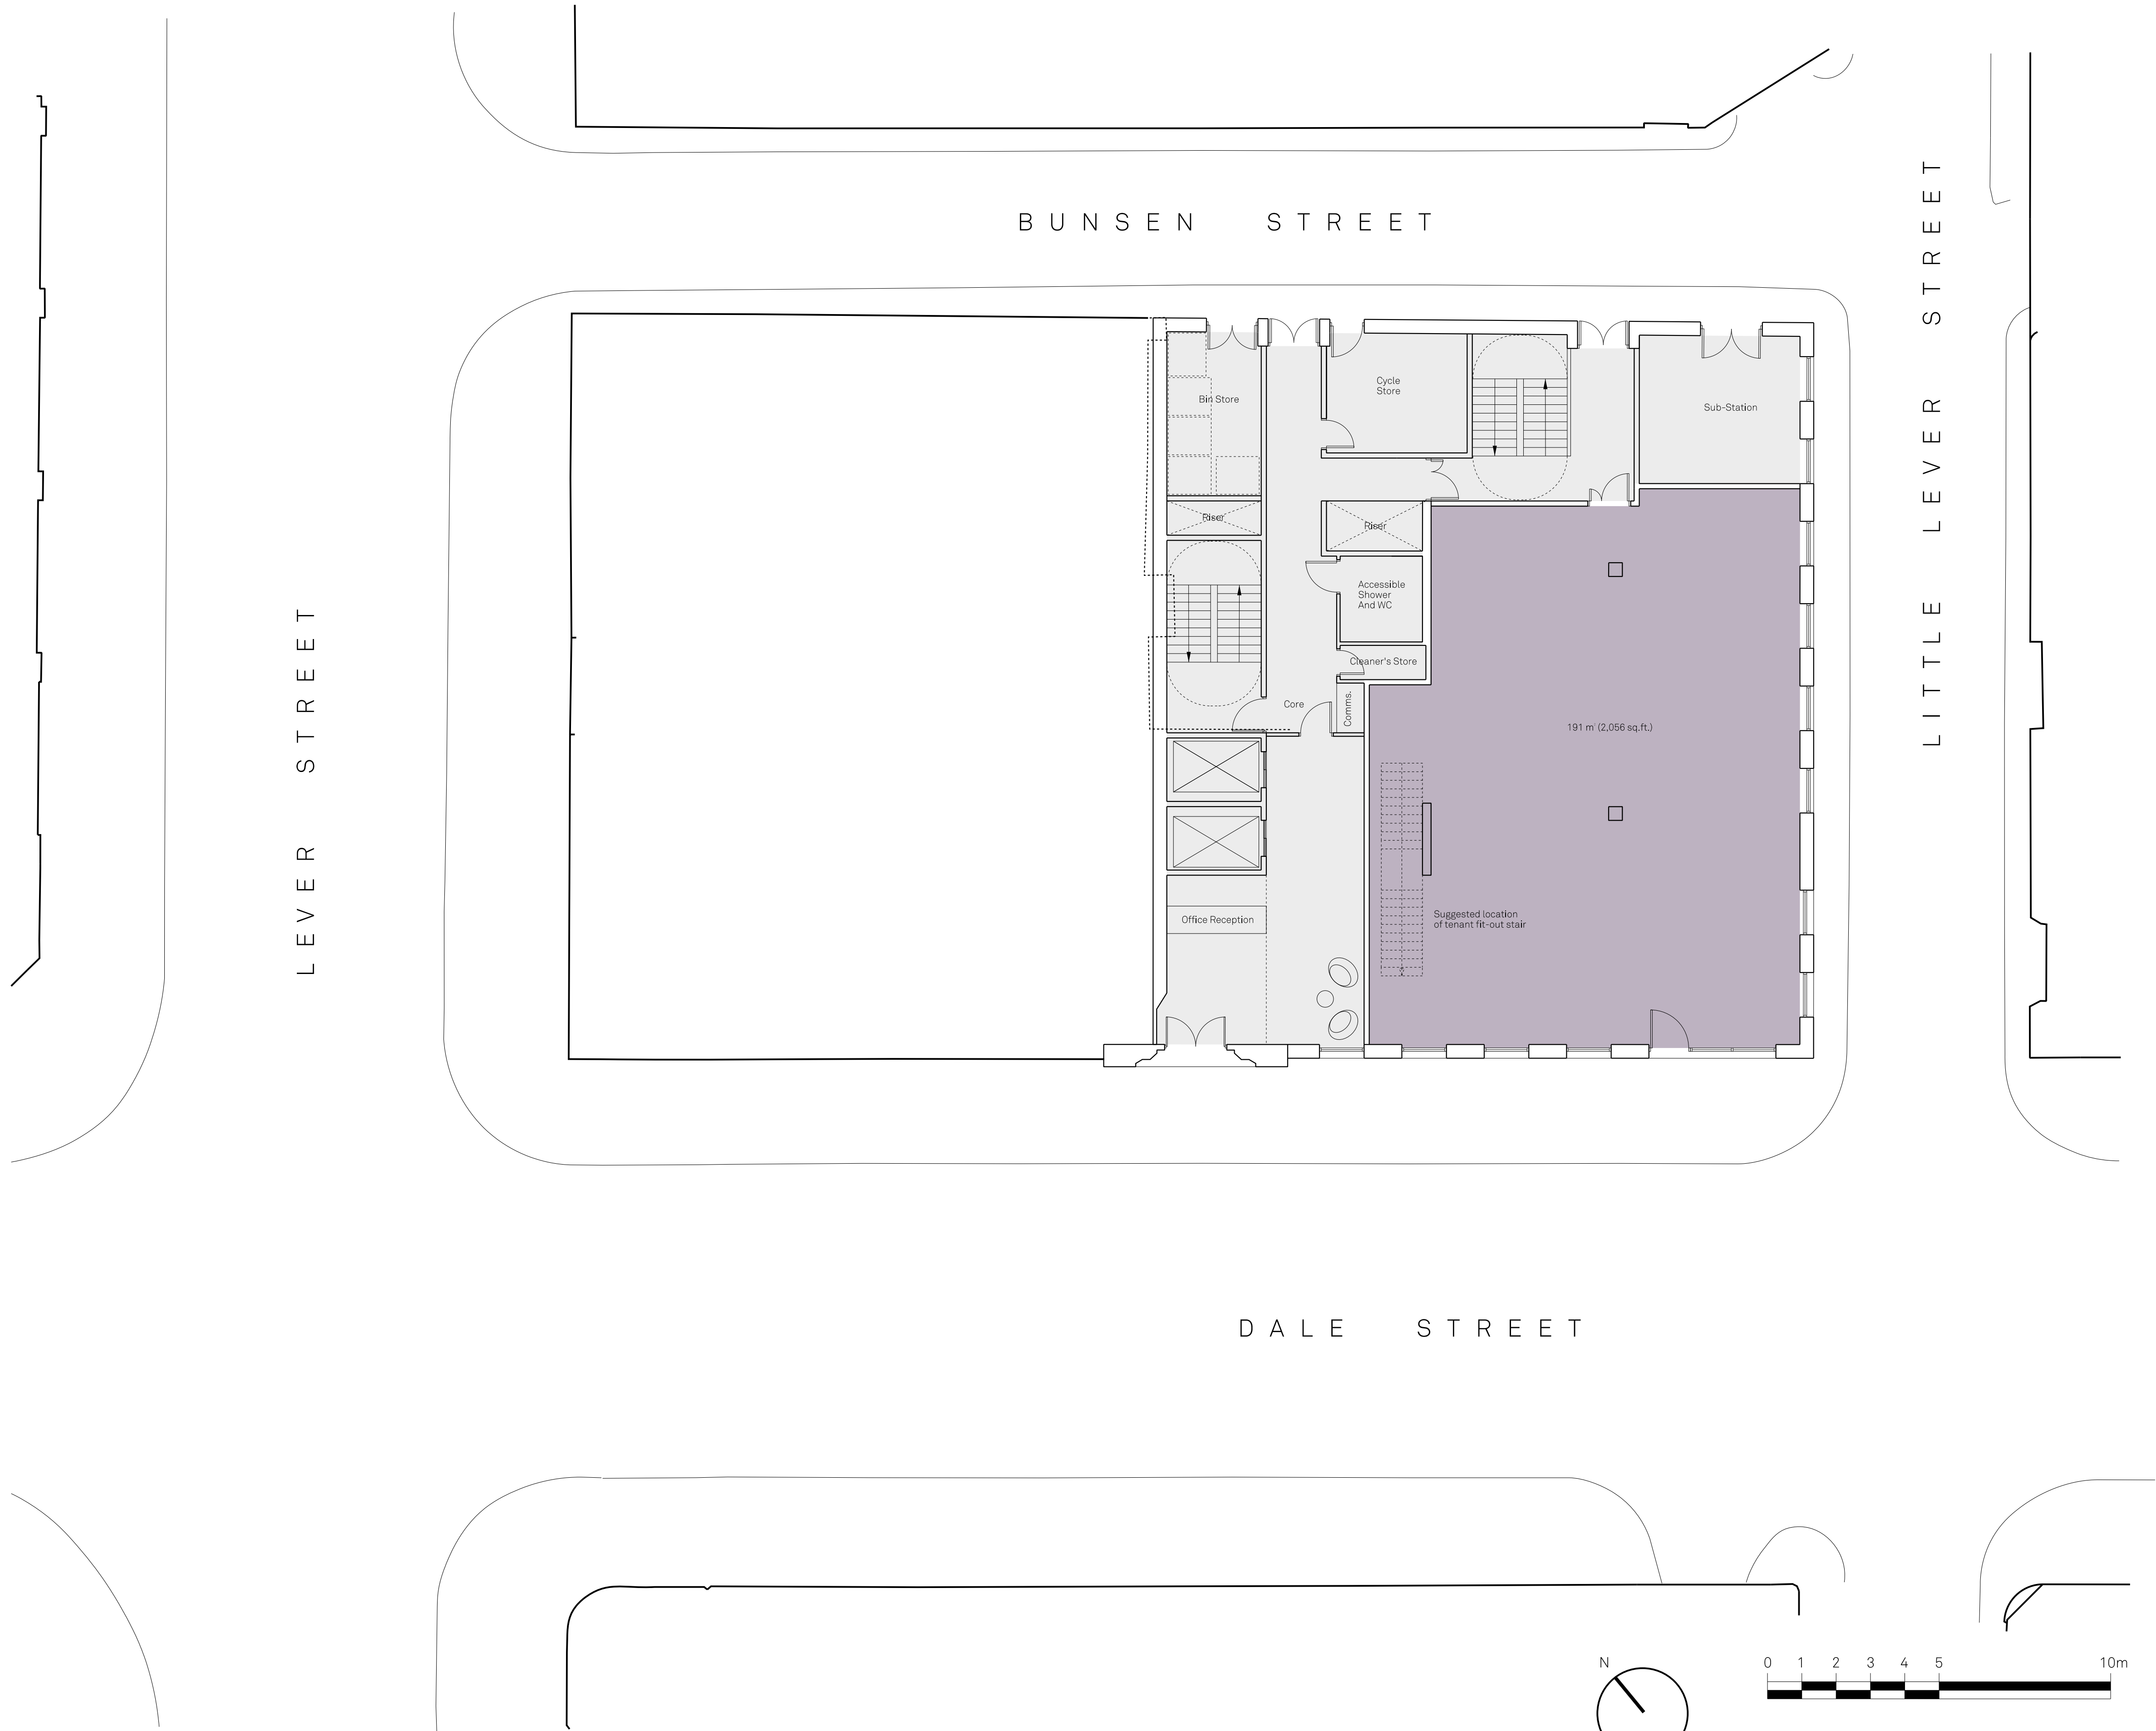

REV.C	21.05.20	Non-Material Amendment Submission
REV.B	18.10.17	Facade alterations, Planning Submission
REV.A	08.05.17	Ground floor window reveals to Dale St increased to 200mm depth, Planning Submission

Project Title 27, Dale Street, Manchester		Project No. P16-019
Drawing Title Proposed Ground Floor Plan		Drawing No. 02-03-002_C
Client Kamani Commercial Property Ltd.		
Drawn By DAG	Date 28.04.17	
Scale 1:100 @ A1		

FALCONER CHESTER HALL

