


FALCONER CHESTER HALL

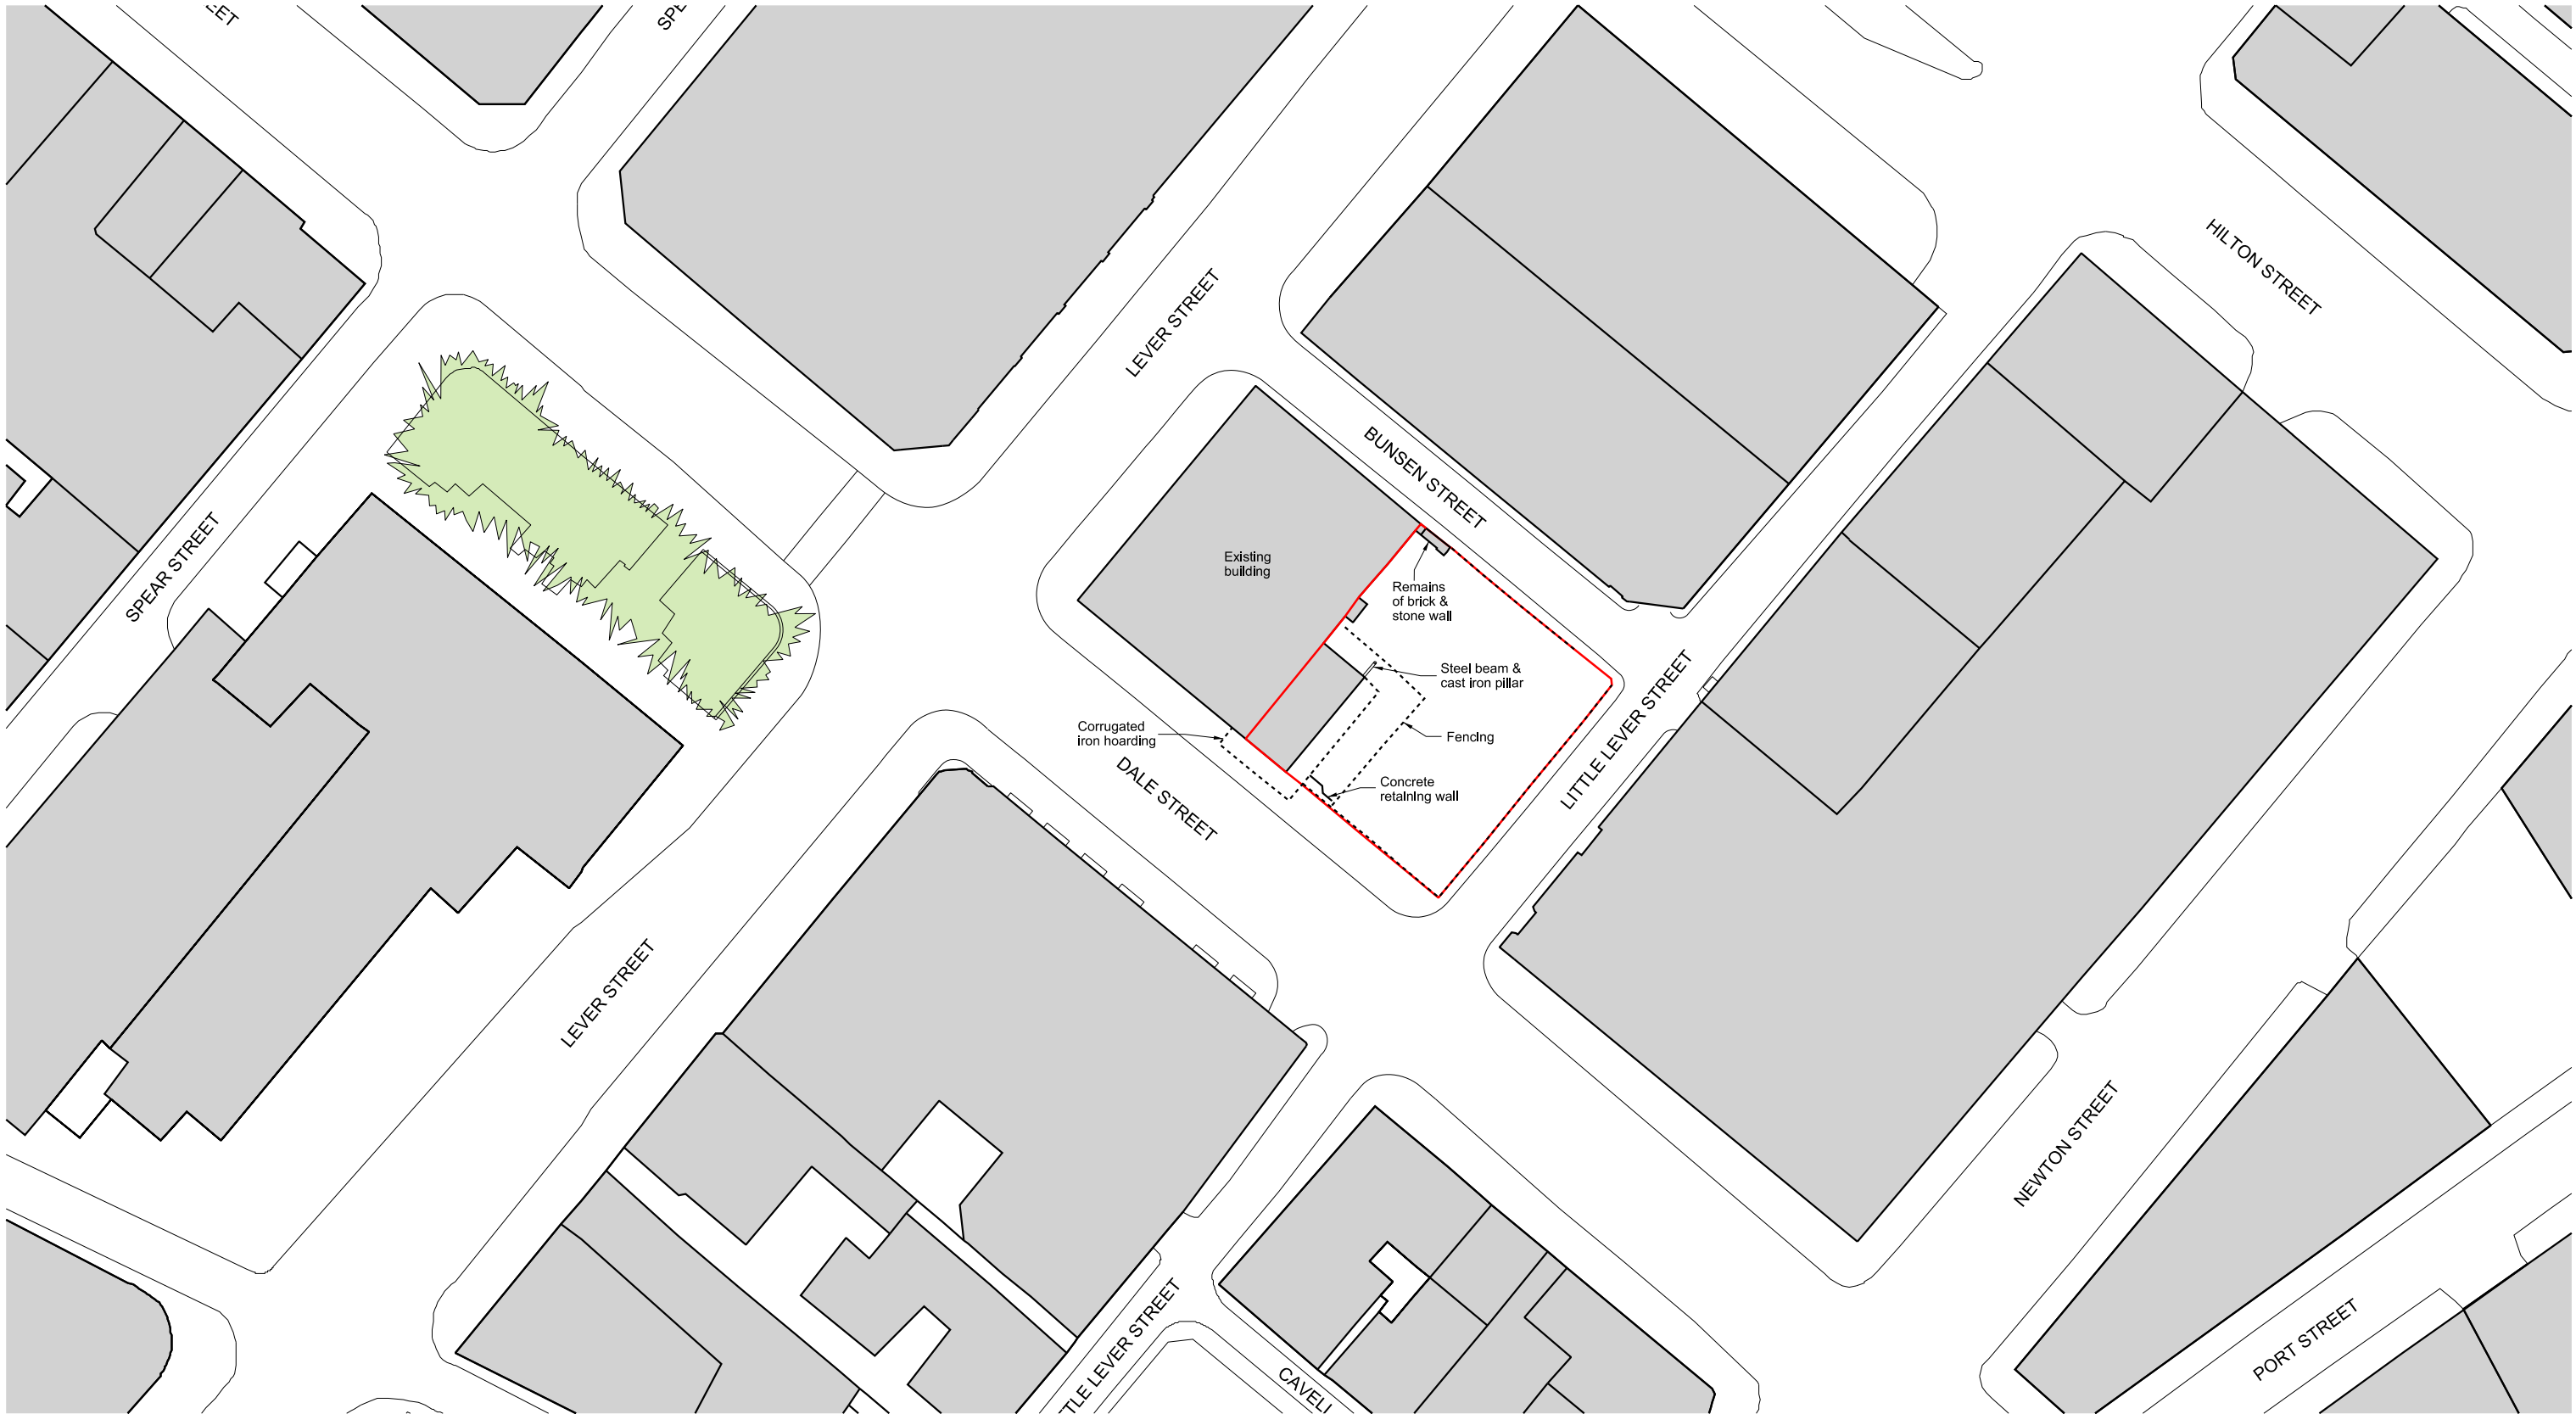

London | Liverpool | Manchester | Kuala Lumpur | Telephone +44(0)151 243 5800

Project Title		27 Dale Street, Manchester
Drawing Title		Existing Site Plan
Client		Kamani Commercial Property Ltd.
Drawn By	Date	
MS	28.04.17	
Scale		
1:500 @ A3		
Project No.		P16-019
Drawing No.		02-02-002

www.fcharchitects.com
© F.C.H.