


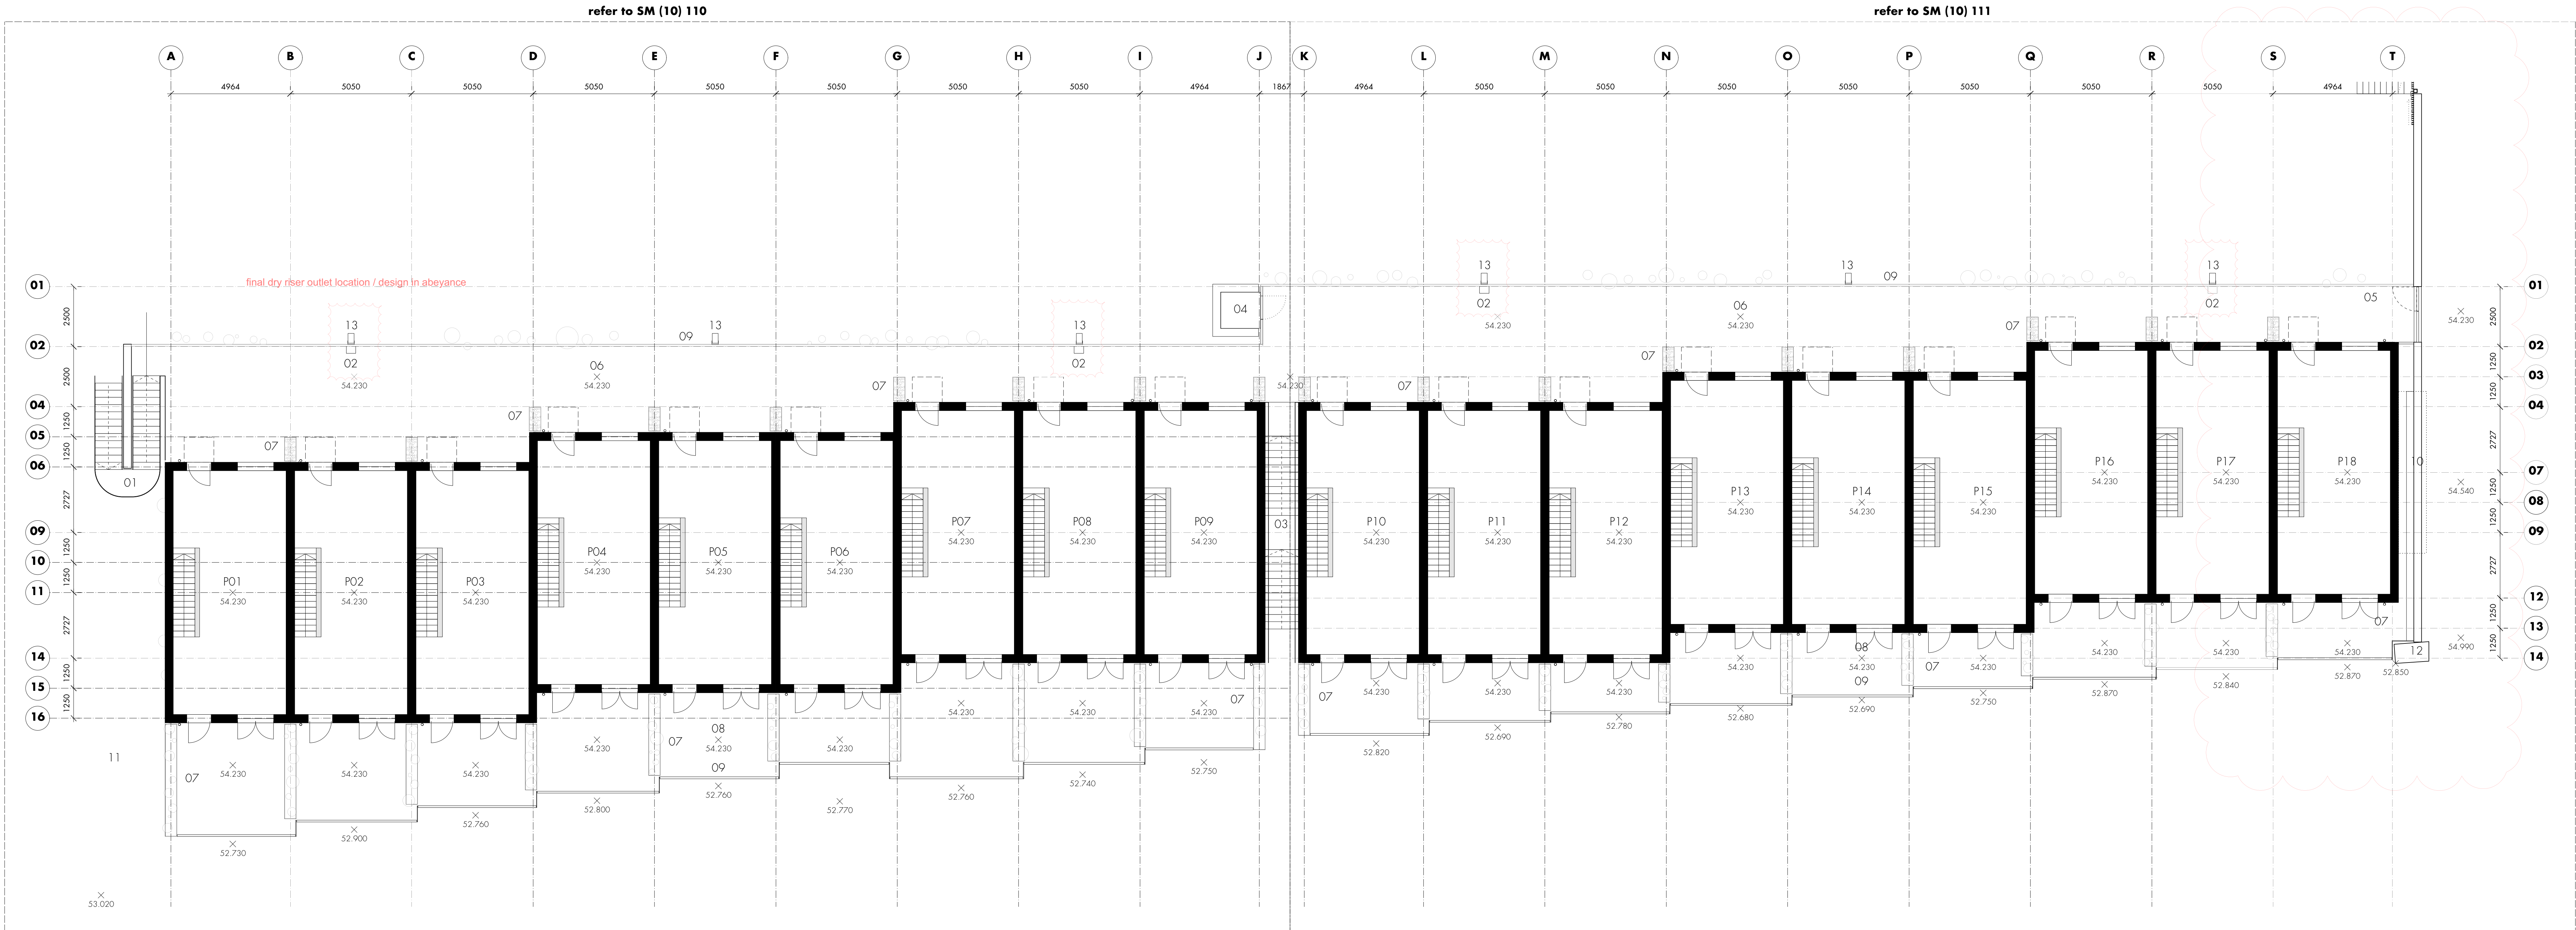

- 01 end staircase
- refer to SM (36) 110
- 02 dry riser outlet
- partially retained
- 03 central staircase
- refer to SM (36) 100
- 04 lift
- refer to SM (36) 120
- 05 pedestrian access to communal deck
- refer to SM (39) 110 - 111
- 06 communal deck
- 07 planter
- refer to SM (34) 530
- 08 private deck
- 09 vertical bar metal railing
- refer to SM (34) 500
- 10 masonry wall
- built upon retaining structure
- refer to SM (34) 553
- 11 existing substation
- relic wall
- 12 - partially retained
- 13 floodlight
- 14 omitted in line with ve

- P01** town house
- three storey
- right handed
- front balcony
- stair gable
- two vertical windows at first floor
- two vertical windows at second floor
- P02-P08** town house
- three storey
- right handed
- front balcony
- P09** town house
- three storey
- right handed
- front balcony
- kitchen gable
- horizontal window at ground floor
- horizontal window at first floor

- P10** town house
- three storey
- right handed
- front balcony
- stair gable
- two vertical windows at first floor
- two vertical windows at second floor
- P11-P17** town house
- three storey
- right handed
- front balcony
- P18** town house
- three storey
- right handed
- front balcony
- kitchen gable
- horizontal window at first floor
- two doors + balcony at second floor

d • updated in line with design development
• updated in line with ve
b • external vent stacks + floodlights added
a • setting out + general development
• first issue

rev • description

17 03 20 • ml • ar
03 02 20 • m • ar
29 11 19 • jol • dj
25 10 19 • jol • dj
30 08 19 • jol • ar

issued • drawn • checked

shedkm +44 (0)151 709 8211
+44 (0)207 253 8881

project stubbs mews

client urban splash

drawing number SM (00) 111 **d**

scale 1:100 @ a0

status **stage 04**

site plan • upper ground

do not scale from this drawing • all dimensions are to be set out and checked on site prior to starting construction
• any discrepancy found between information given on this drawing and that given elsewhere or recorded on site
shall be brought to the attention of the project architect immediately