




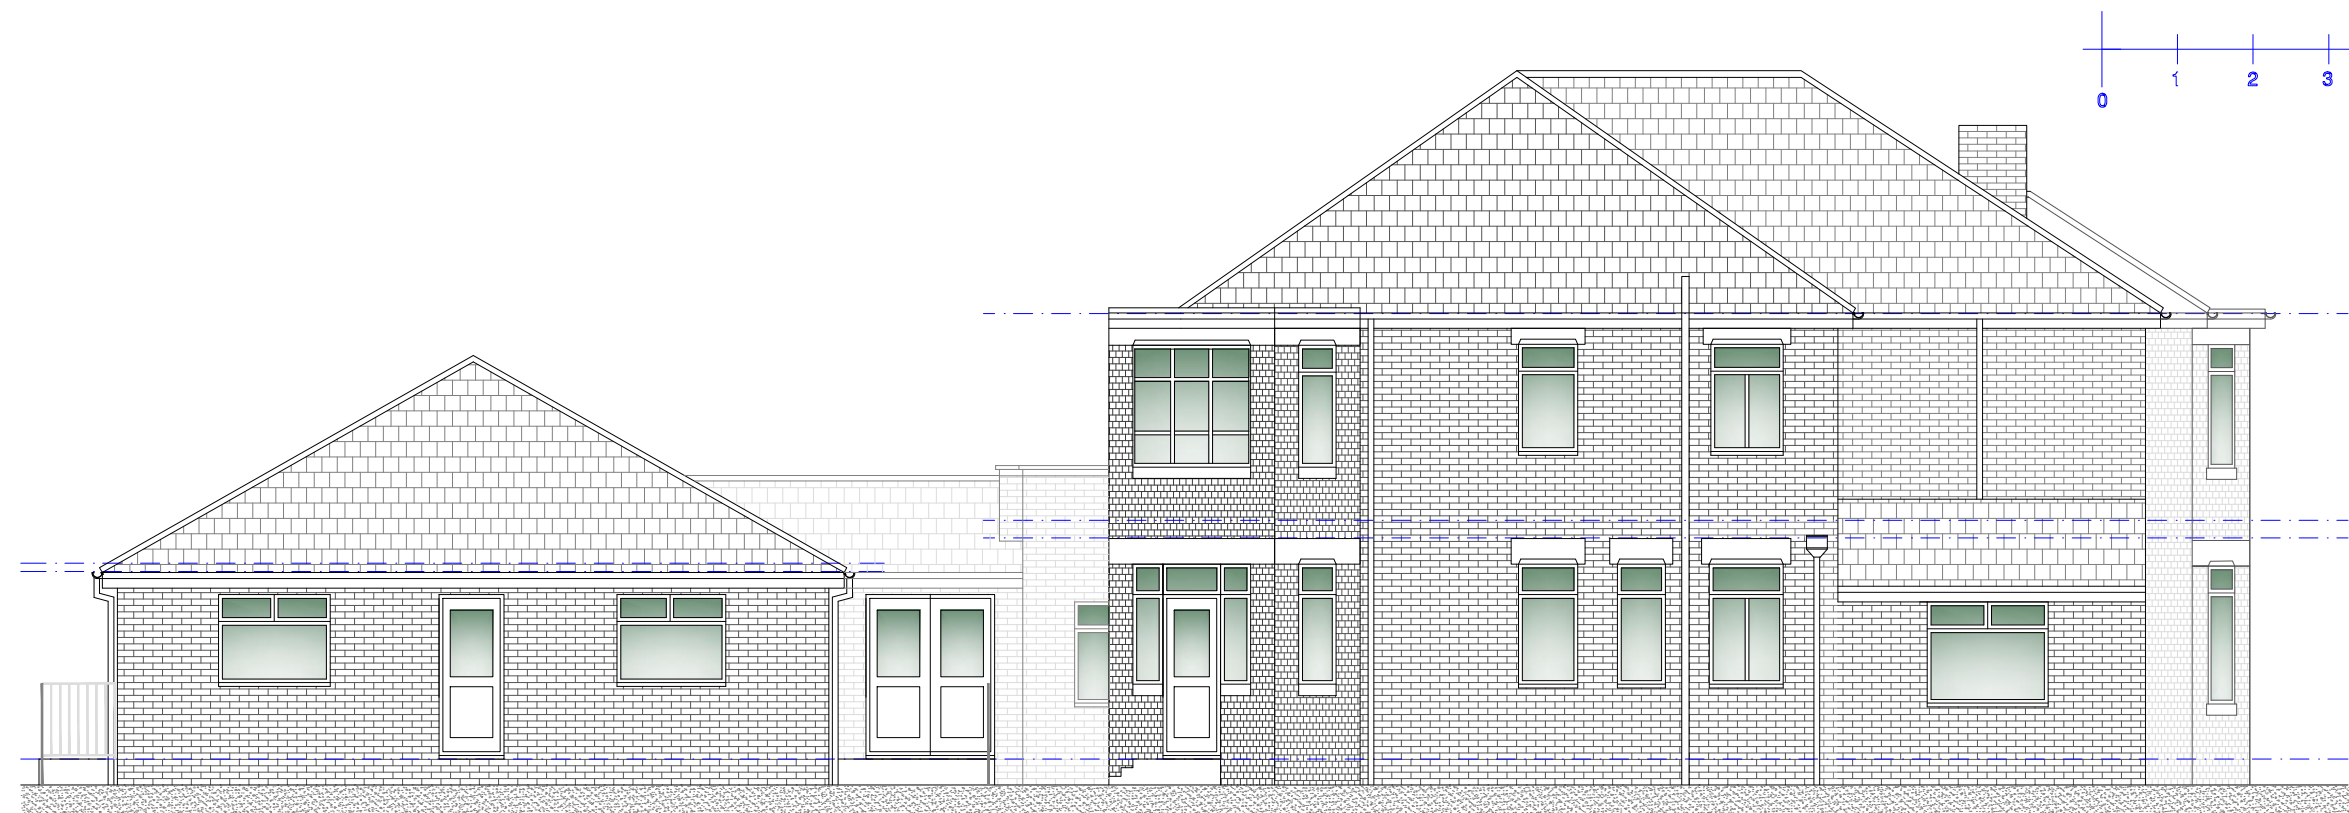


Existing L/H Side Elevation
Scale 1:100

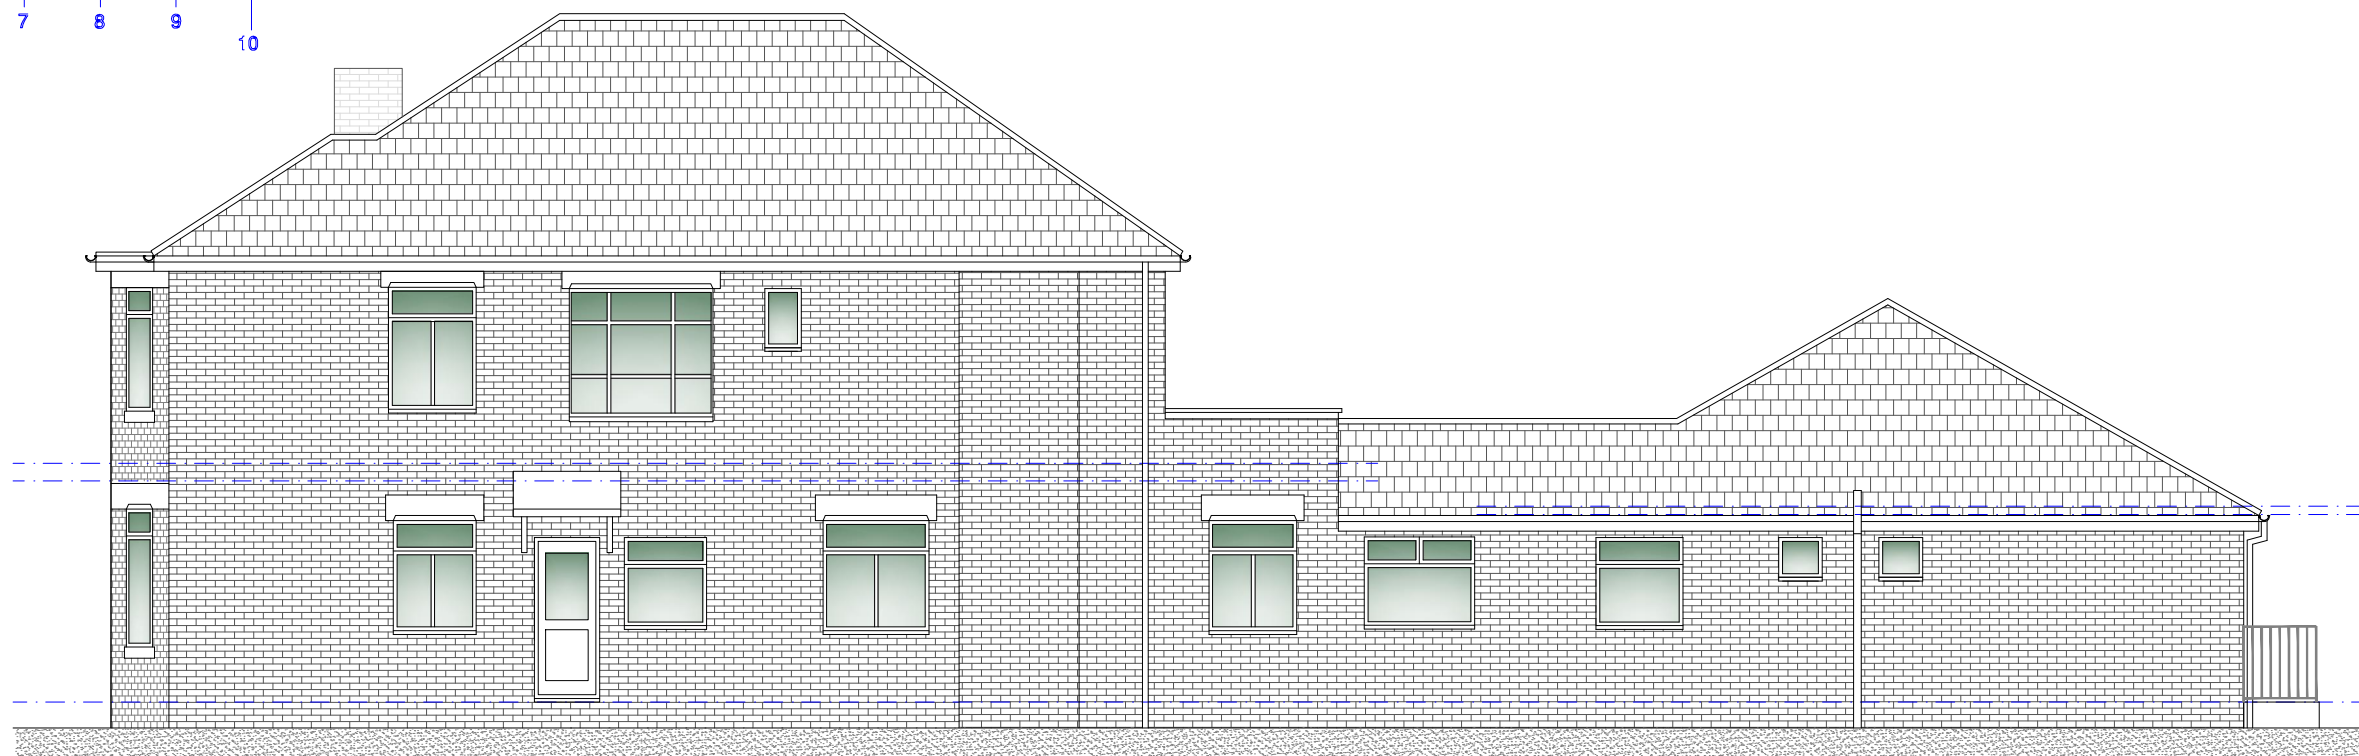


Existing R/H Side Elevation
Scale 1:100

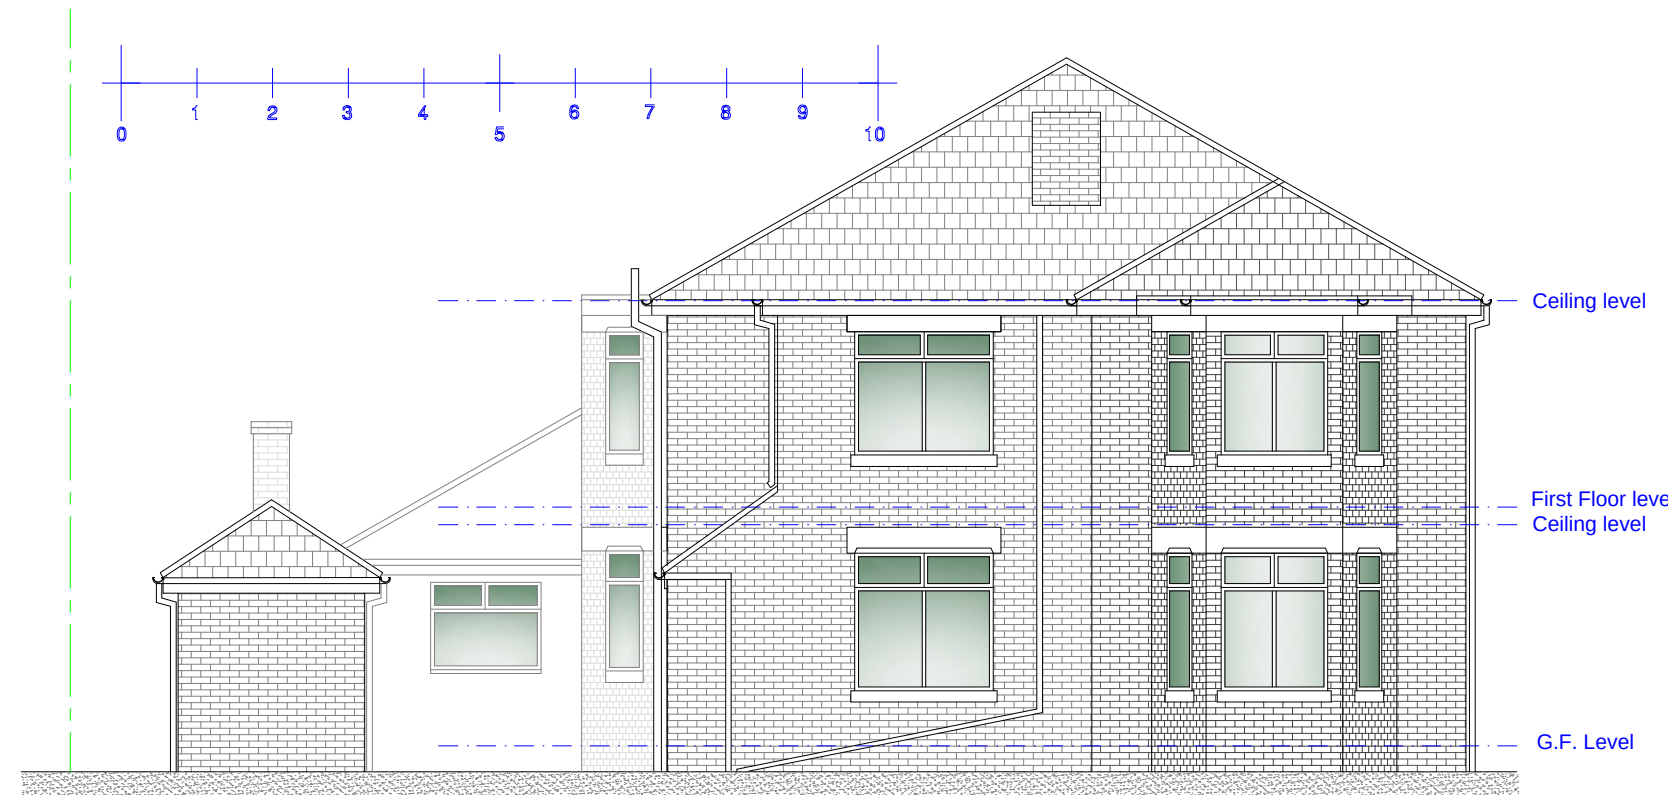


Existing Front Elevation
Scale 1:100

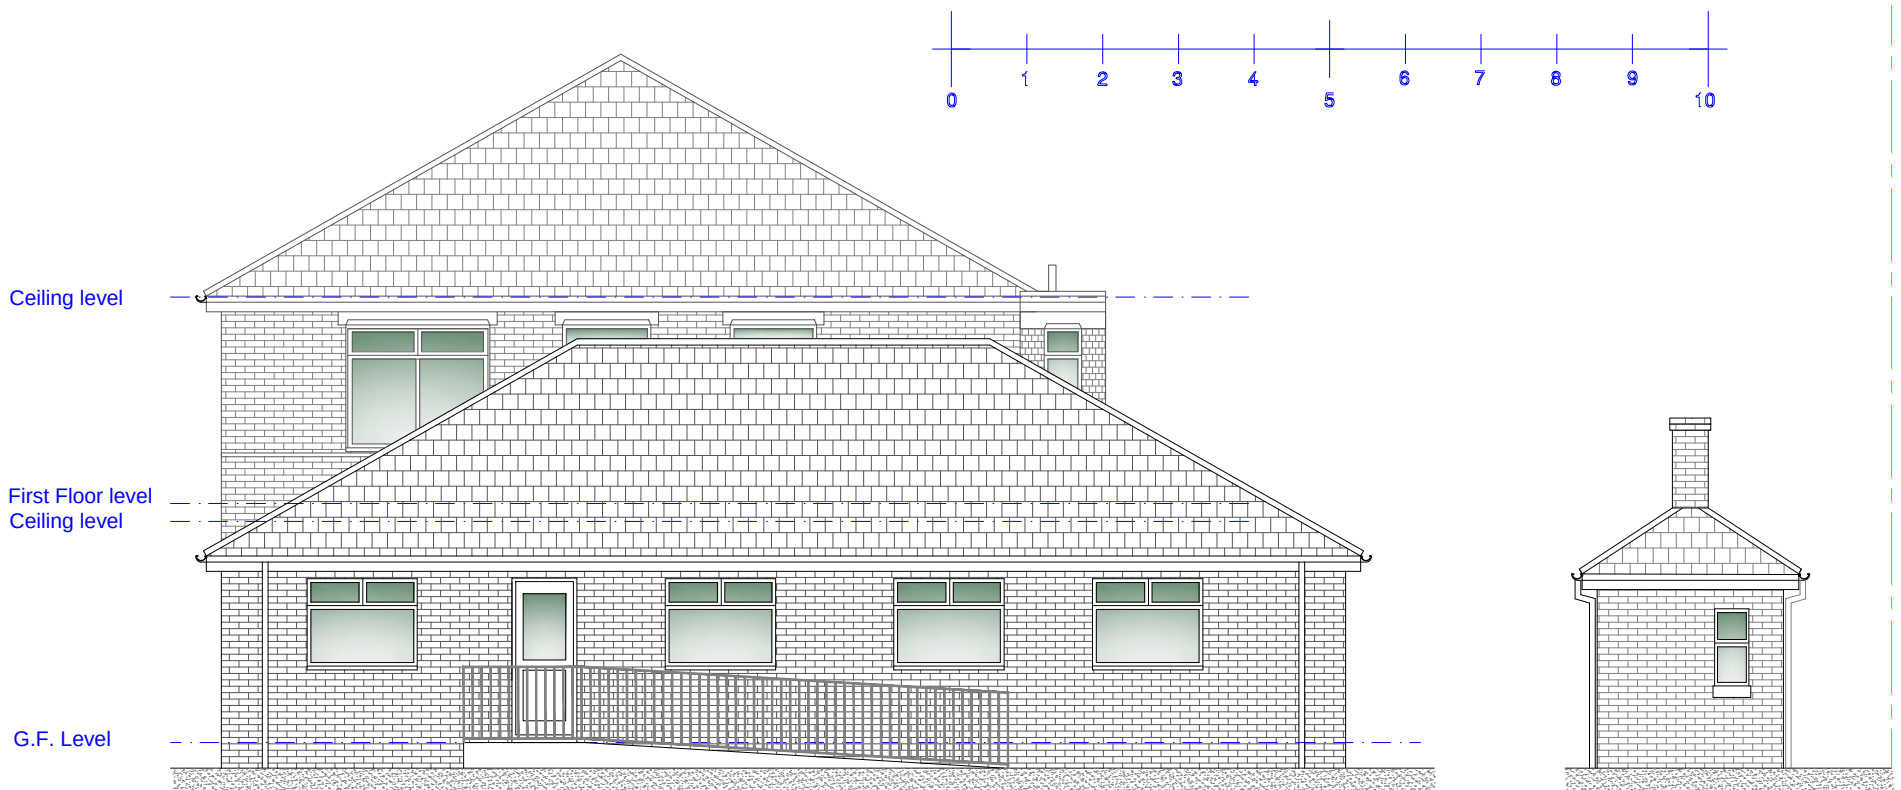


Existing Rear Elevation
Scale 1:100

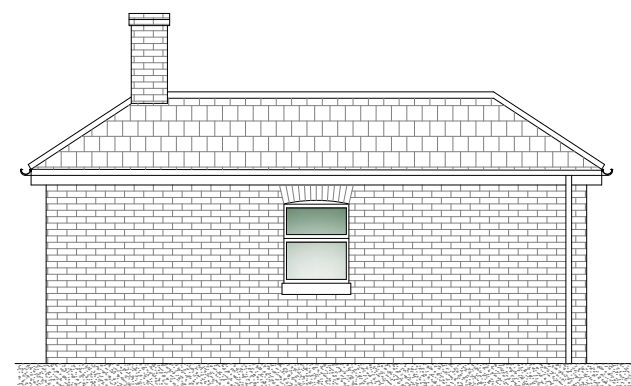


Store L/H Side Elevation
Scale 1:100

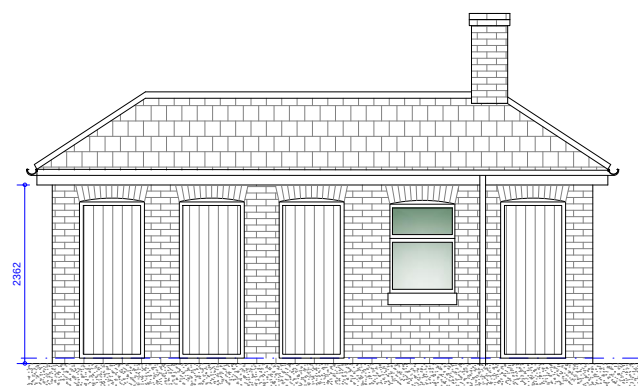

Store R/H Side Elevation
Scale 1:100

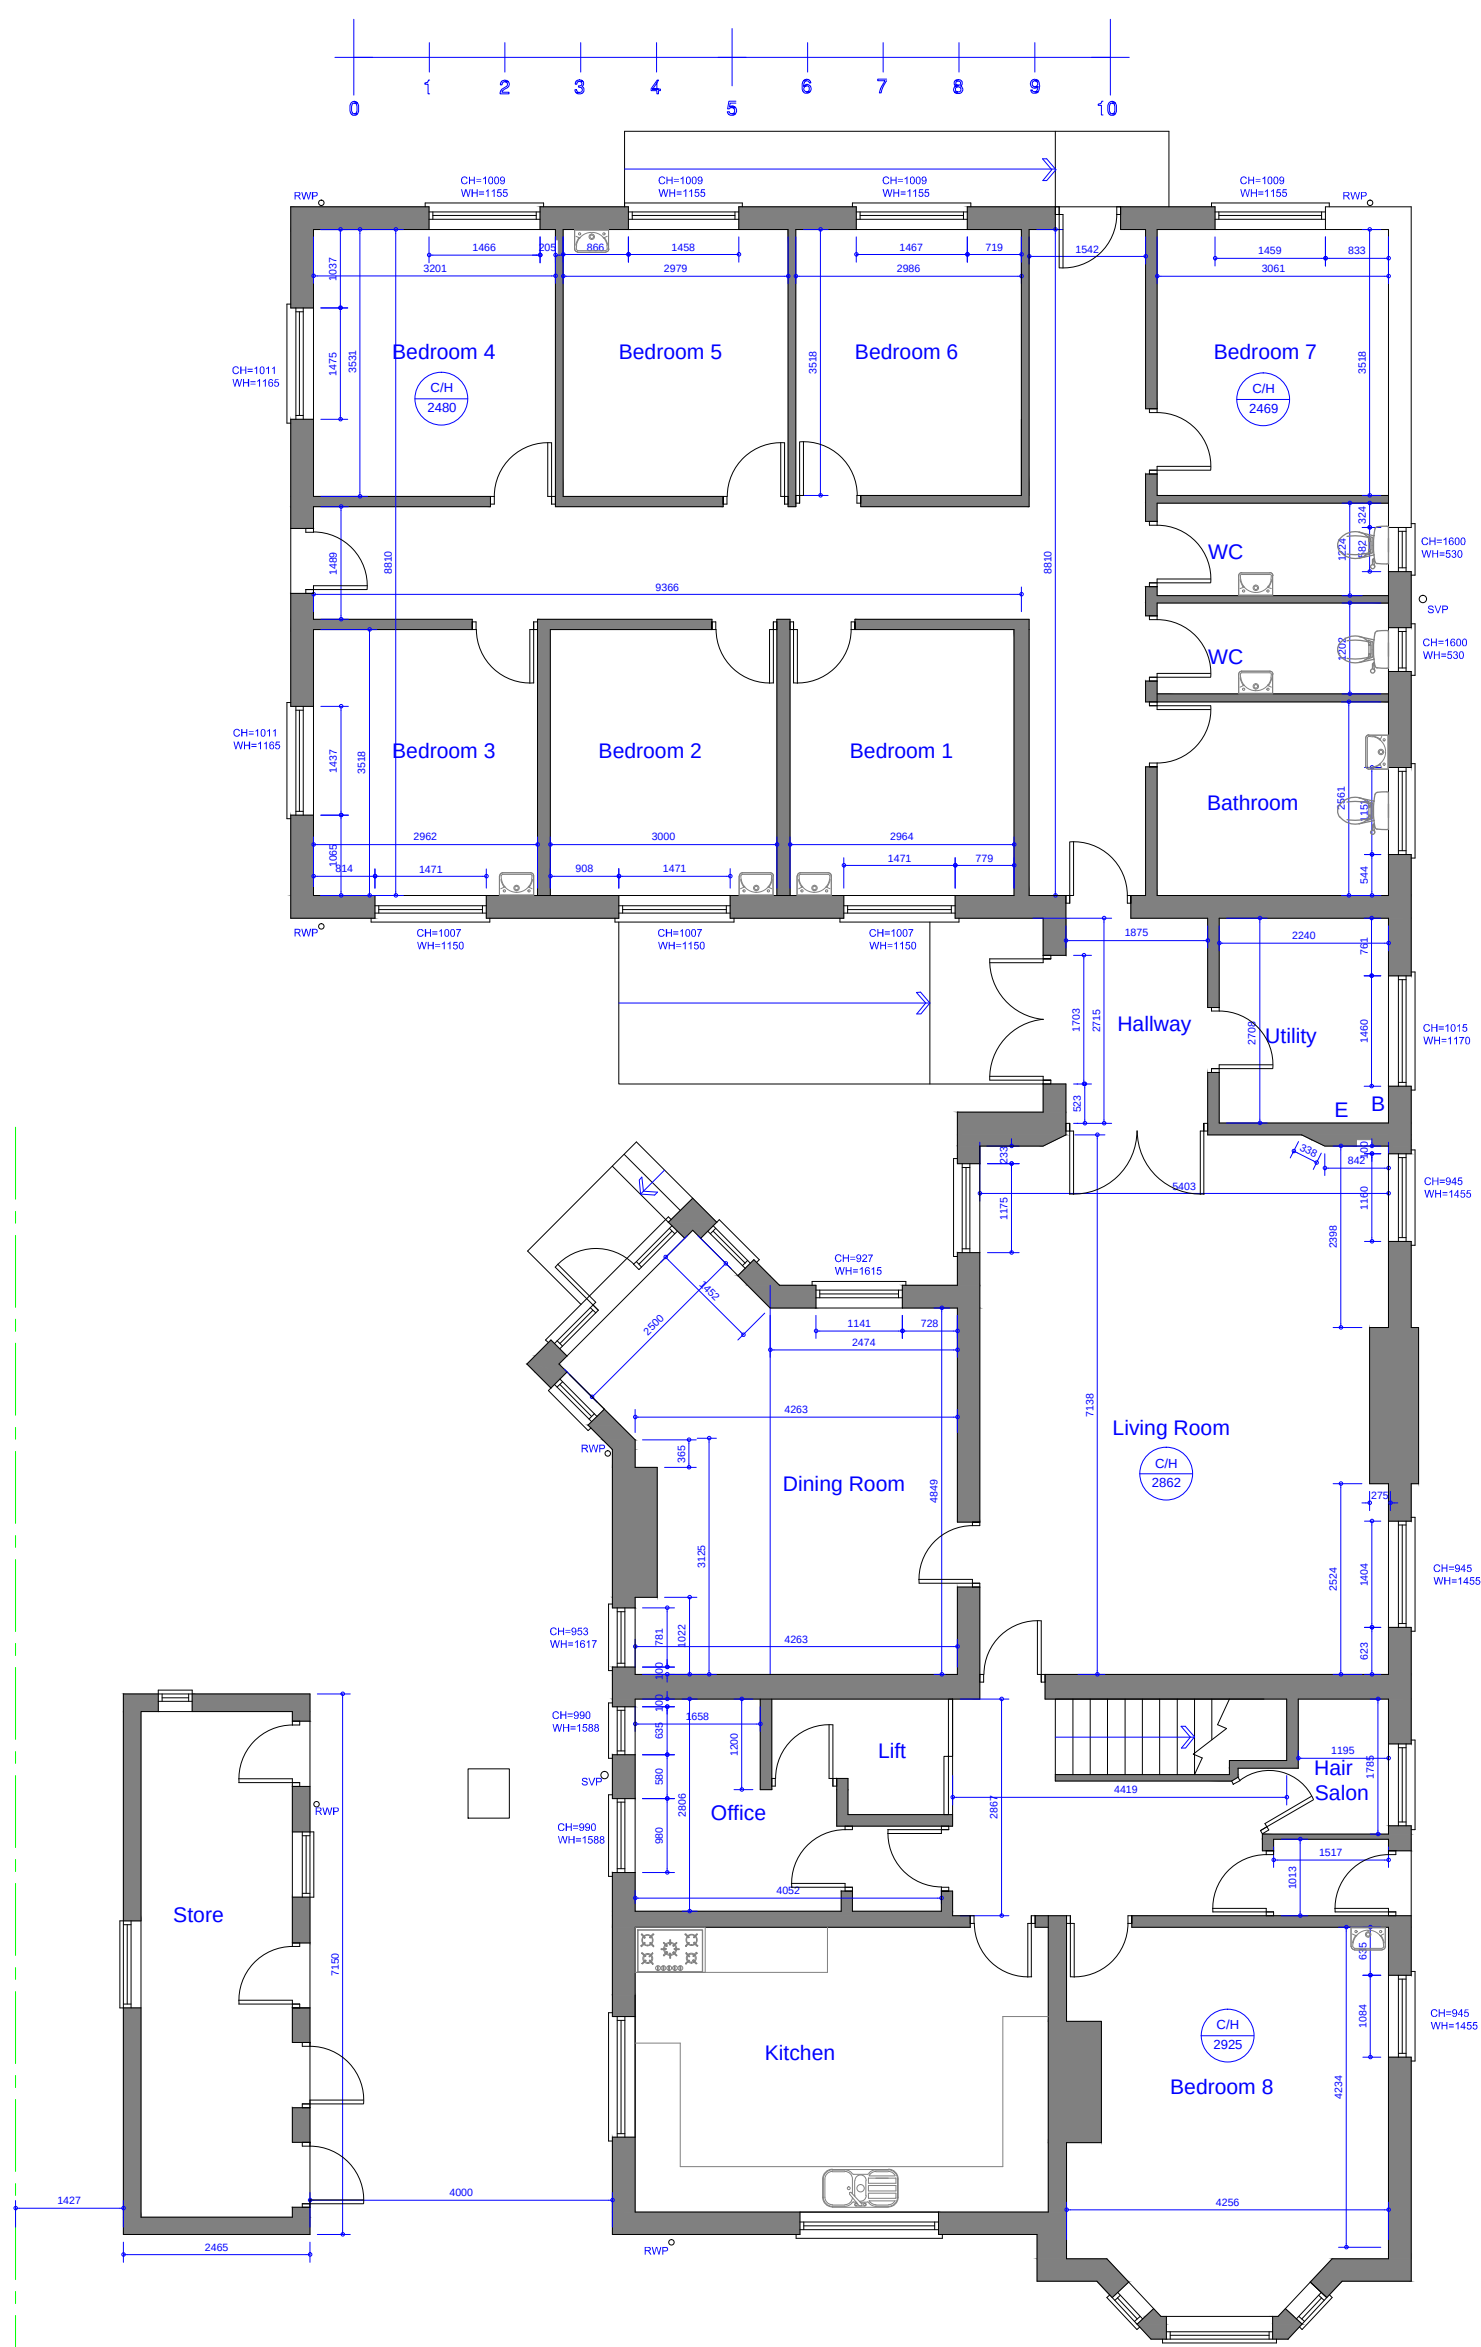

Existing Ground Floor Plan
Scale 1:100

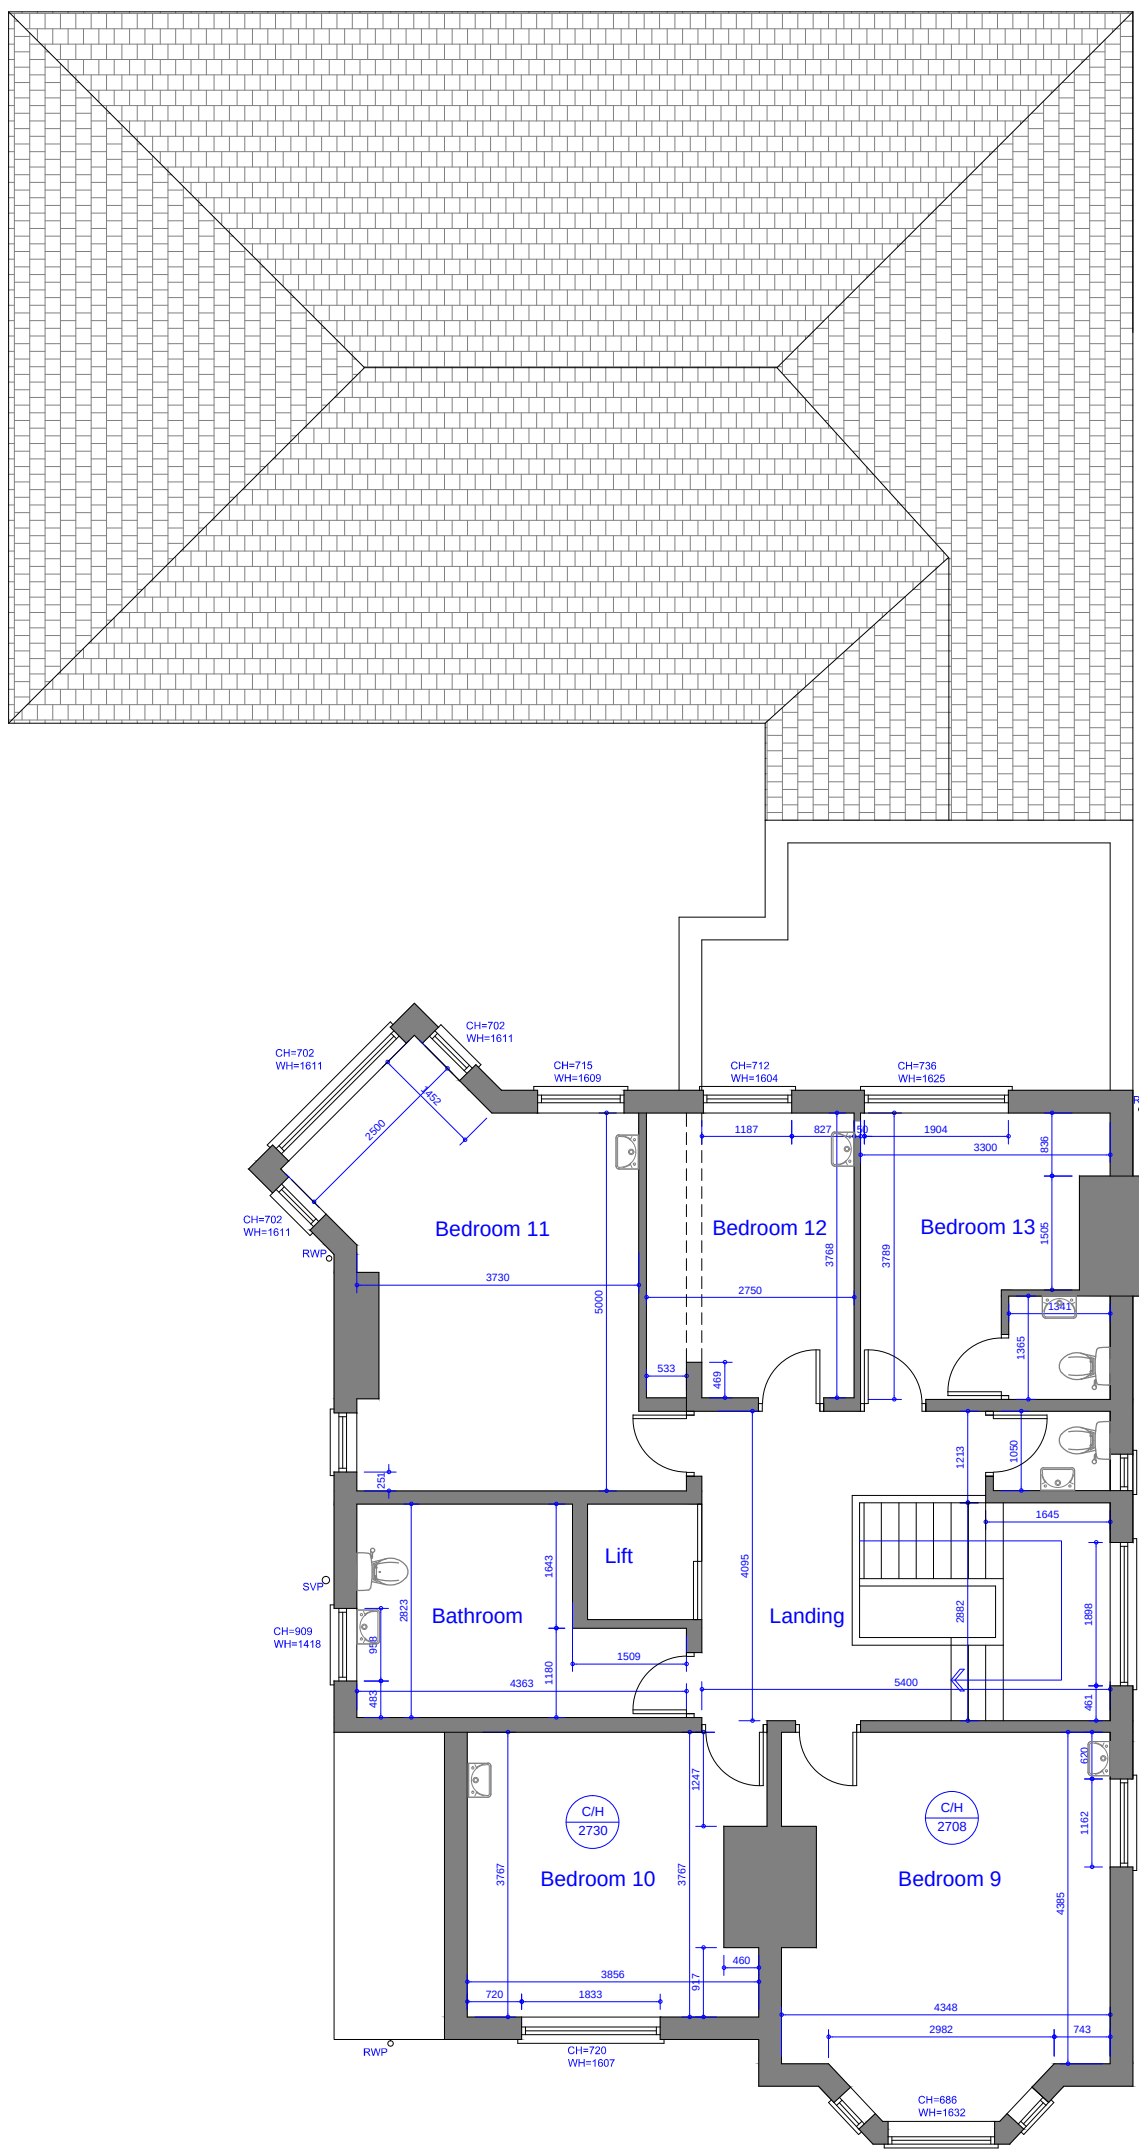

Existing First Floor Plan
Scale 1:100

Issued For : INFORMATION PURPOSES ONLY

Client
Mr. Mark Henderson

Project
208 Nuthurst Road, Moston. M40 3PP
Proposed change of use from Sheltered
accommodation to one 7 bedroom domestic dwelling
with single storey rear extension and Workshop.

Scheme - Drawing Title
Existing elevations

01
Drawing No. Revision Date 1:100 @A1
22.06.20



JK Technical Services (NW) Ltd
Tel: 0161 728 5730
Mob: 07741175755
www.jktechservs.co.uk